
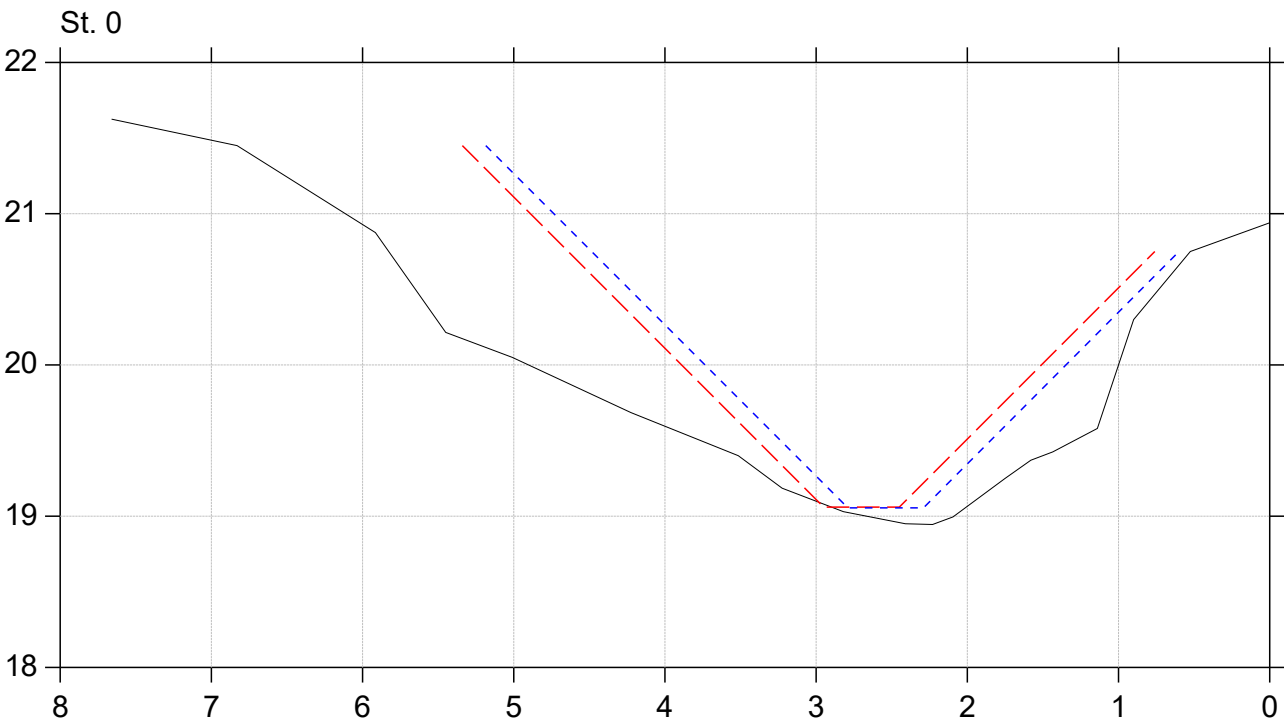


Regulativrevision 2025

Lodret akse : Kote i m DVR90, skala 1:50

Vandret akse : Afstand i m, skala 1:50

- Gældende dimensioner
- Nyt regulativ
- Regulativopmåling 2024


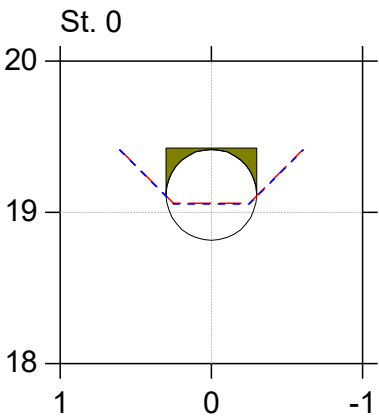


Regulativrevision 2025

Lodret akse : Kote i m DVR90, skala 1:50

Vandret akse : Afstand i m, skala 1:50

- Gældende dimensioner
- Nyt regulativ
- Regulativopmåling 2024

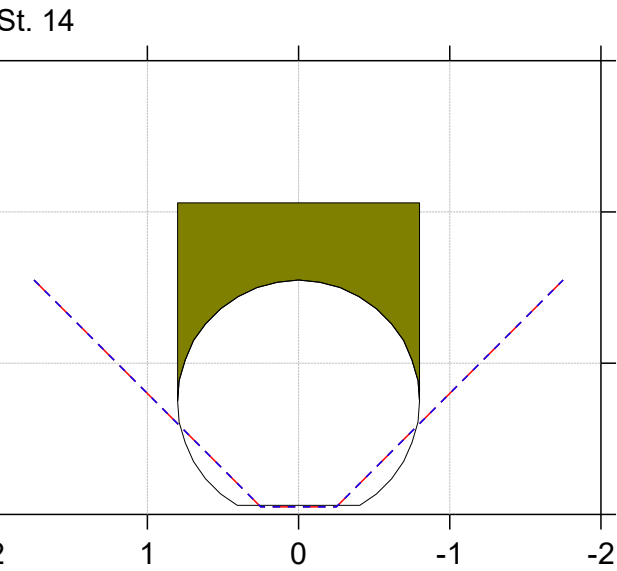
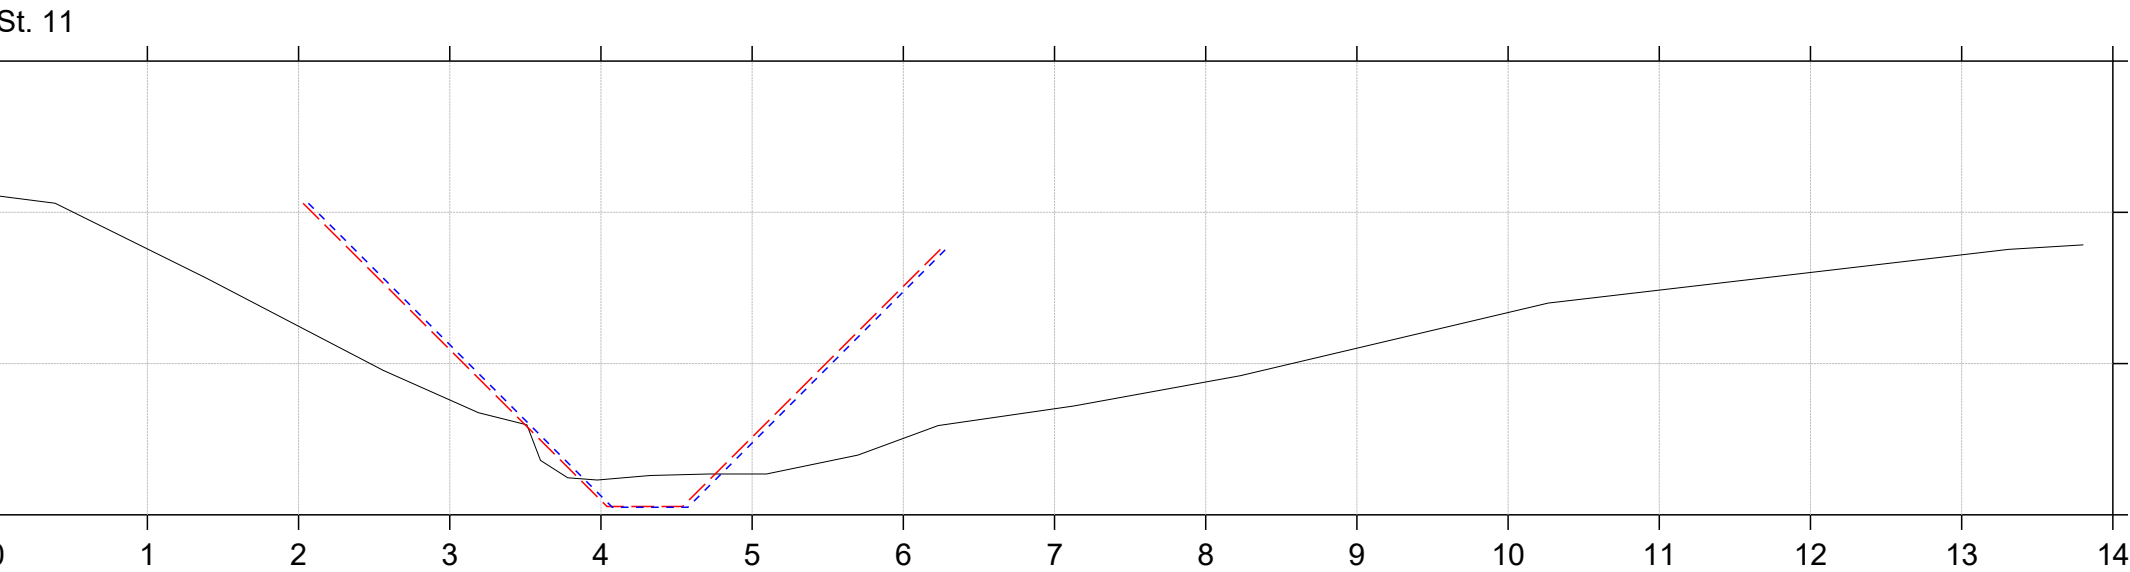


Regulativrevision 2025

Lodret akse : Kote i m DVR90, skala 1:50

Vandret akse : Afstand i m, skala 1:50

- Gældende dimensioner
- Nyt regulativ
- Regulativopmåling 2024

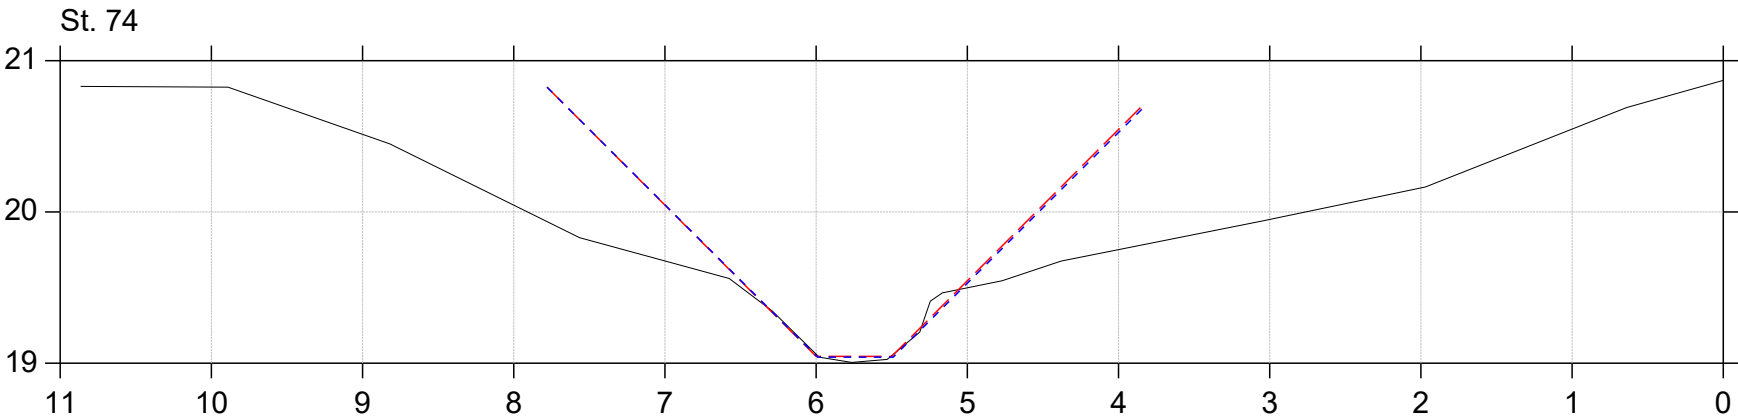
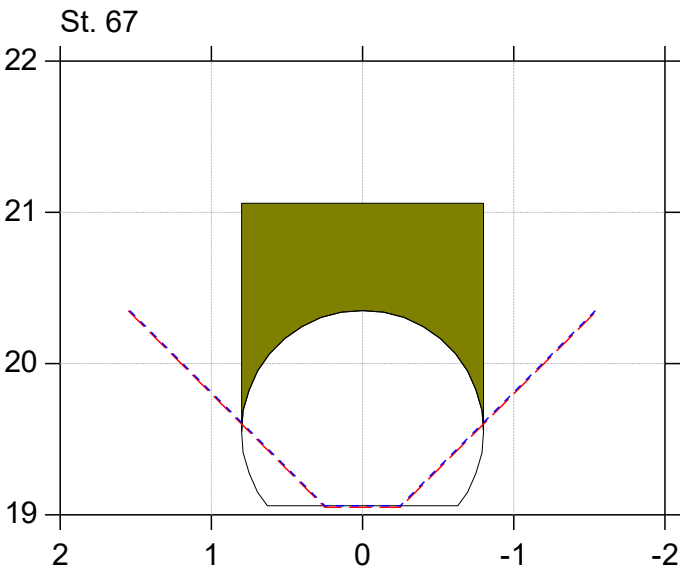


Regulativrevision 2025

Lodret akse : Kote i m DVR90, skala 1:50

Vandret akse : Afstand i m, skala 1:50

- Gældende dimensioner
- Nyt regulativ
- Regulativopmåling 2024

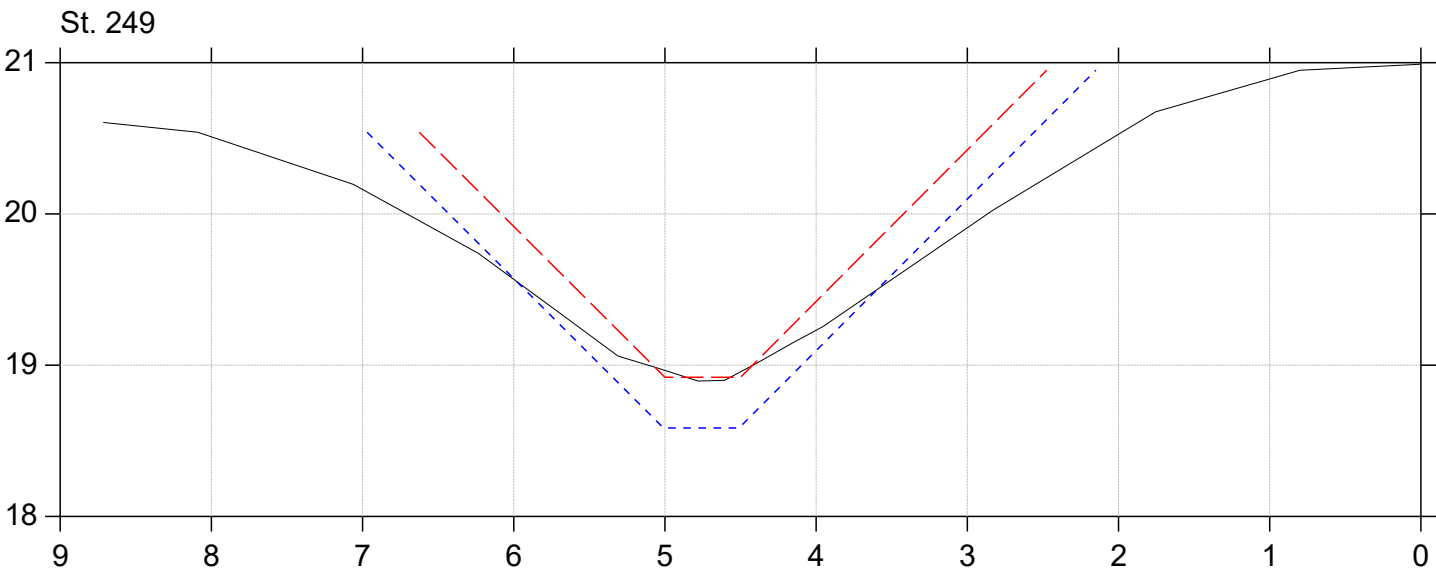
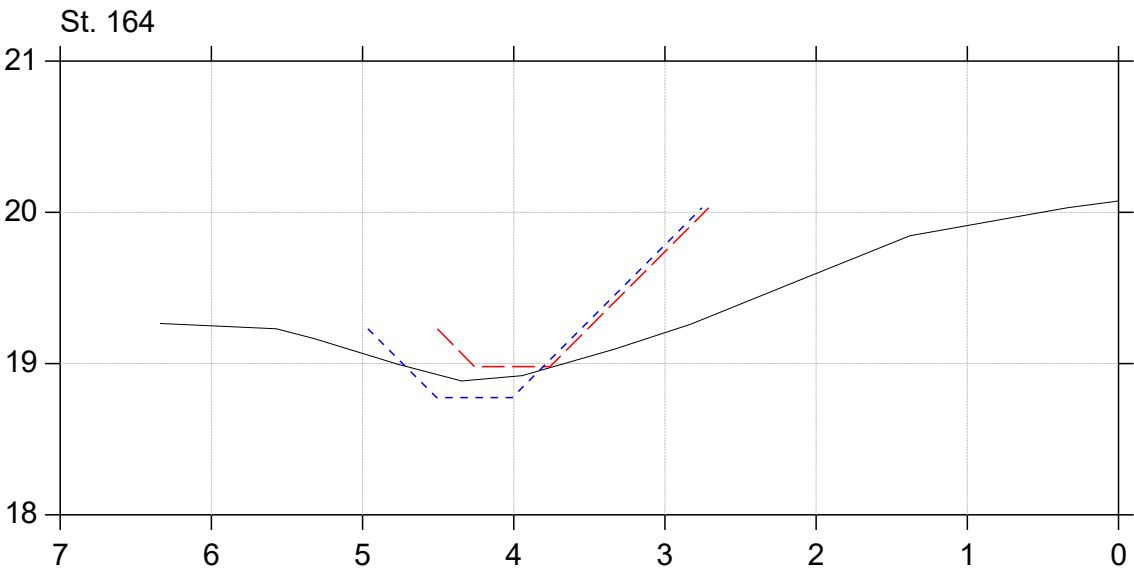


Regulativrevision 2025

Lodret akse : Kote i m DVR90, skala 1:50

Vandret akse : Afstand i m, skala 1:50

- Gældende dimensioner
- Nyt regulativ
- Regulativopmåling 2024

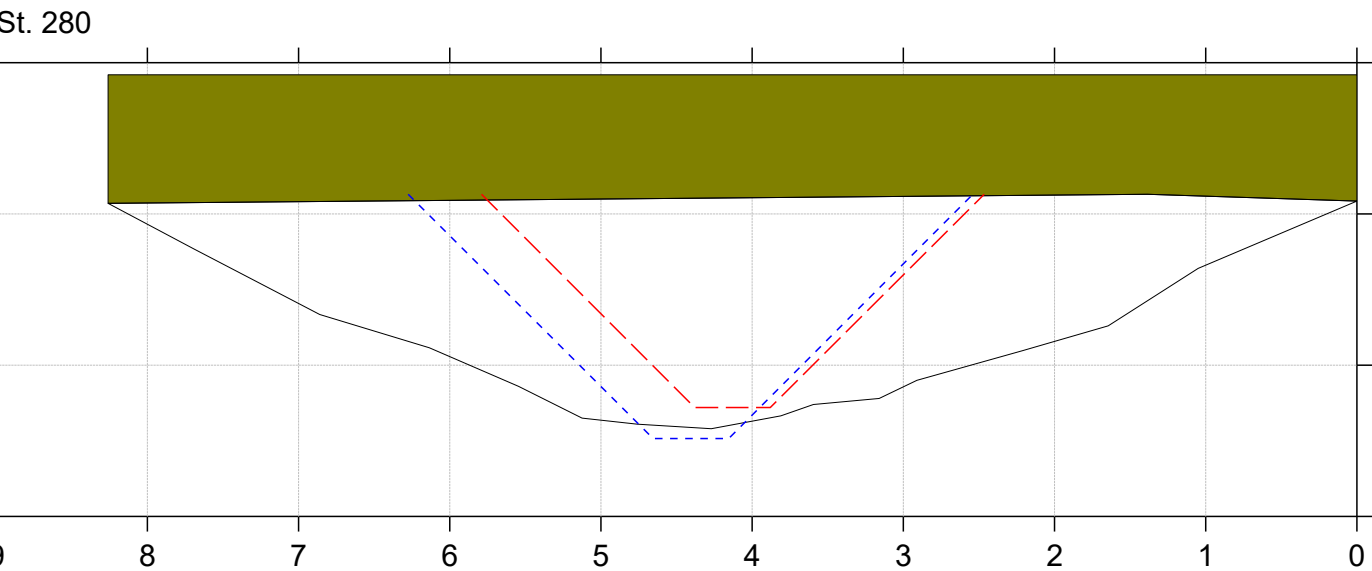
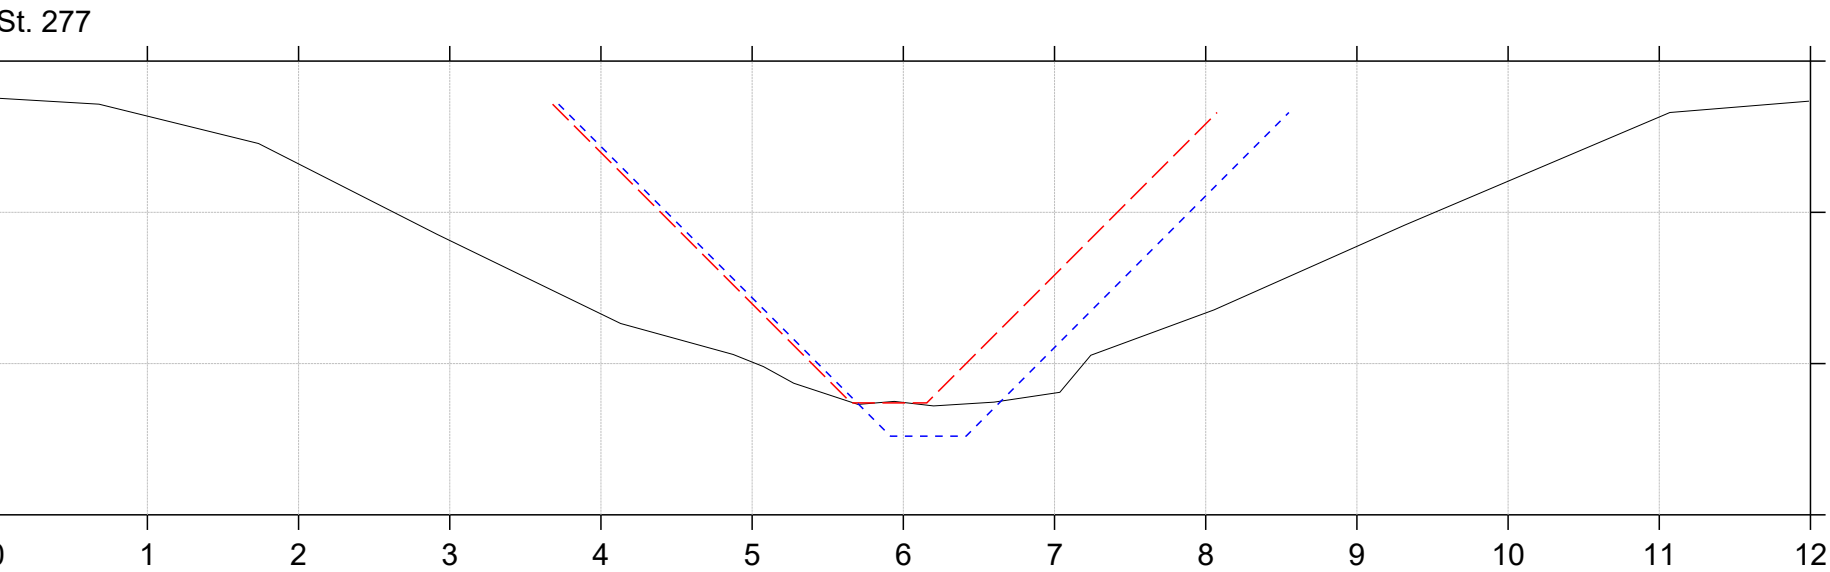


Regulativrevision 2025

Lodret akse : Kote i m DVR90, skala 1:50

Vandret akse : Afstand i m, skala 1:50

- Gældende dimensioner
- Nyt regulativ
- Regulativopmåling 2024



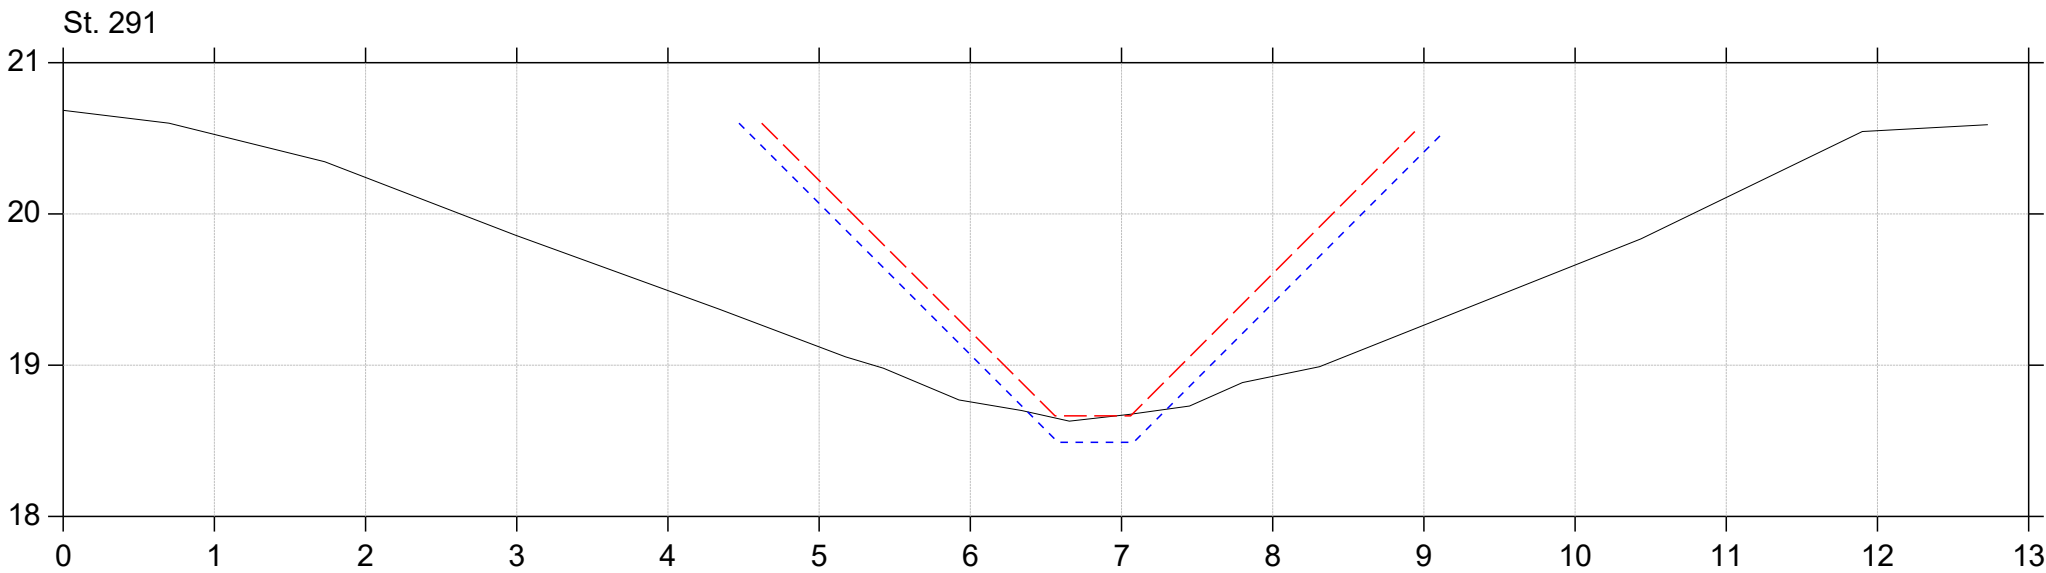
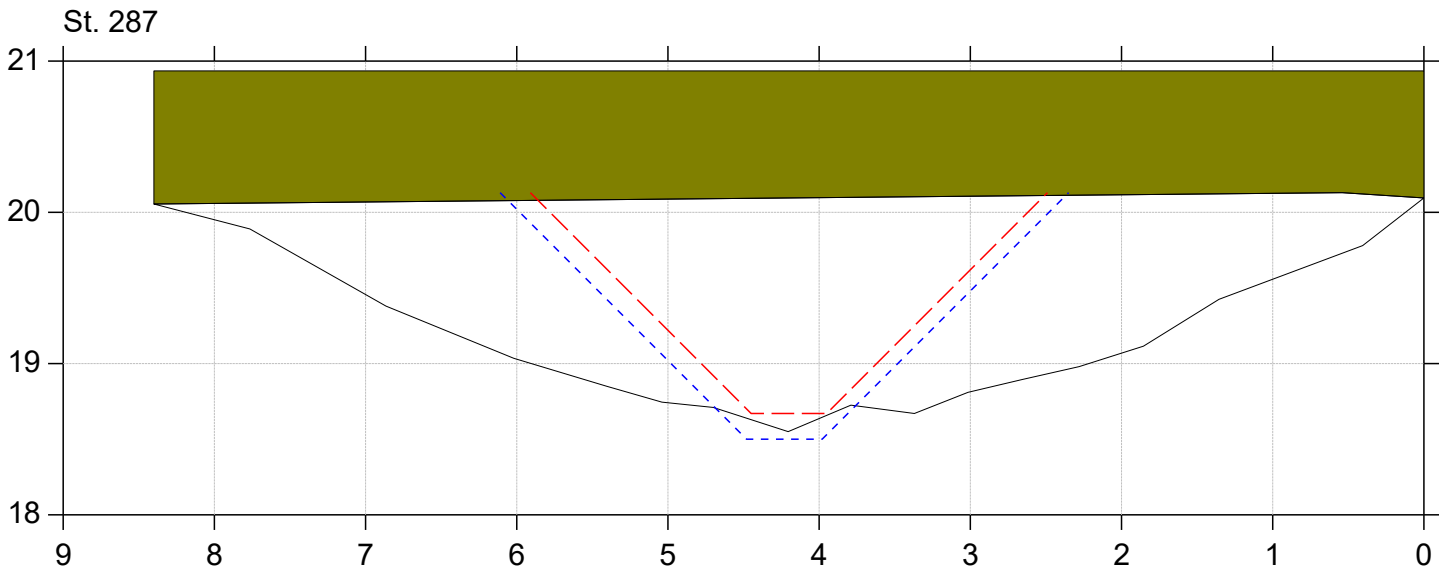


Regulativrevision 2025

Lodret akse : Kote i m DVR90, skala 1:50

Vandret akse : Afstand i m, skala 1:50

- Gældende dimensioner
- Nyt regulativ
- Regulativopmåling 2024

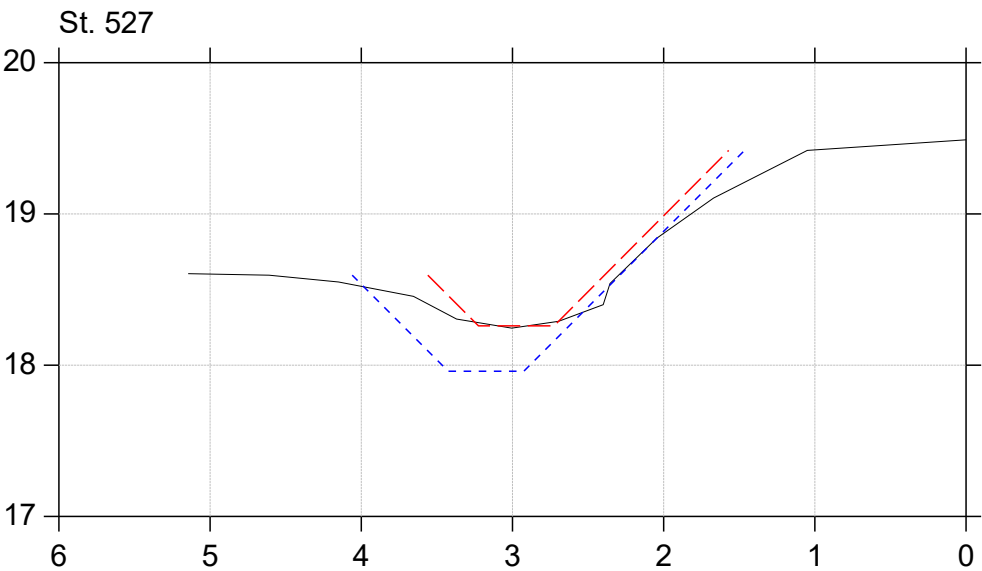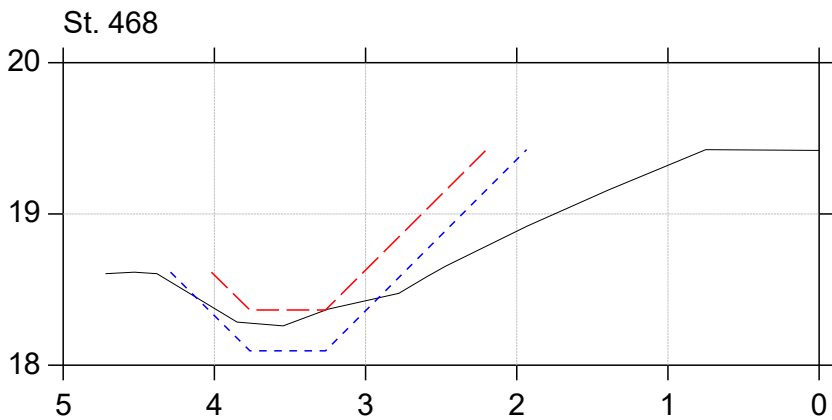
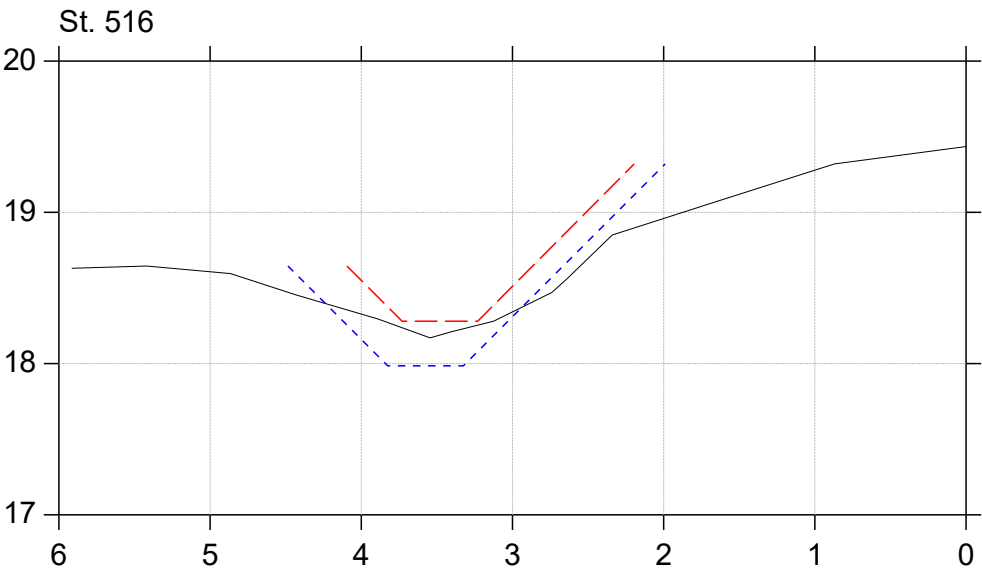
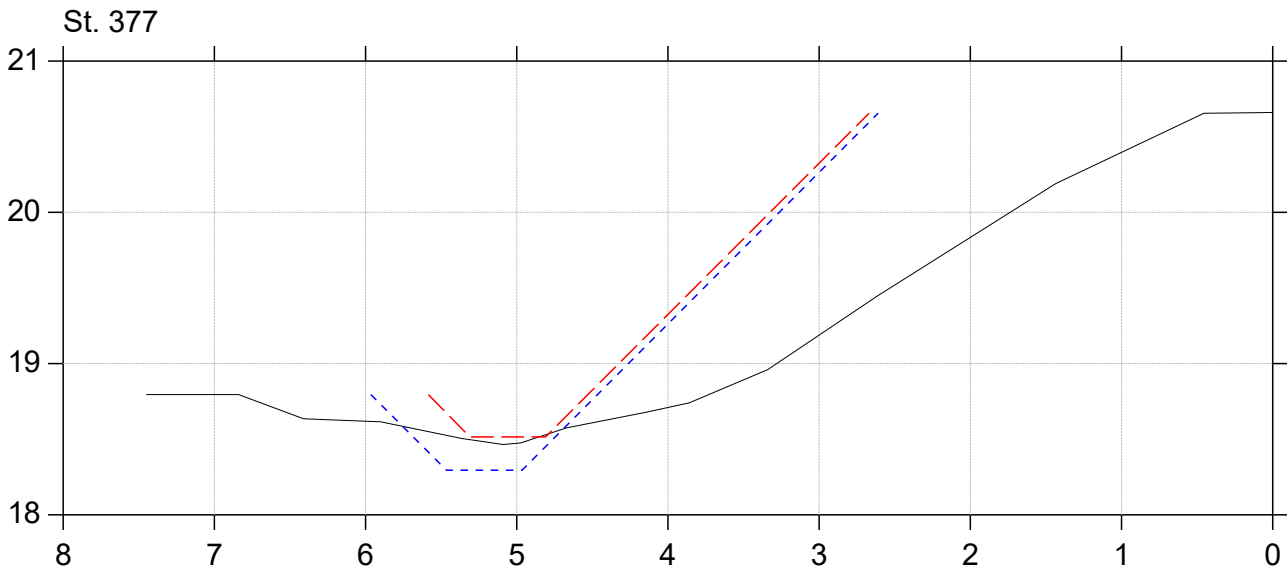


Regulativrevision 2025

Lodret akse : Kote i m DVR90, skala 1:50

Vandret akse : Afstand i m, skala 1:50

- Gældende dimensioner
- Nyt regulativ
- Regulativopmåling 2024

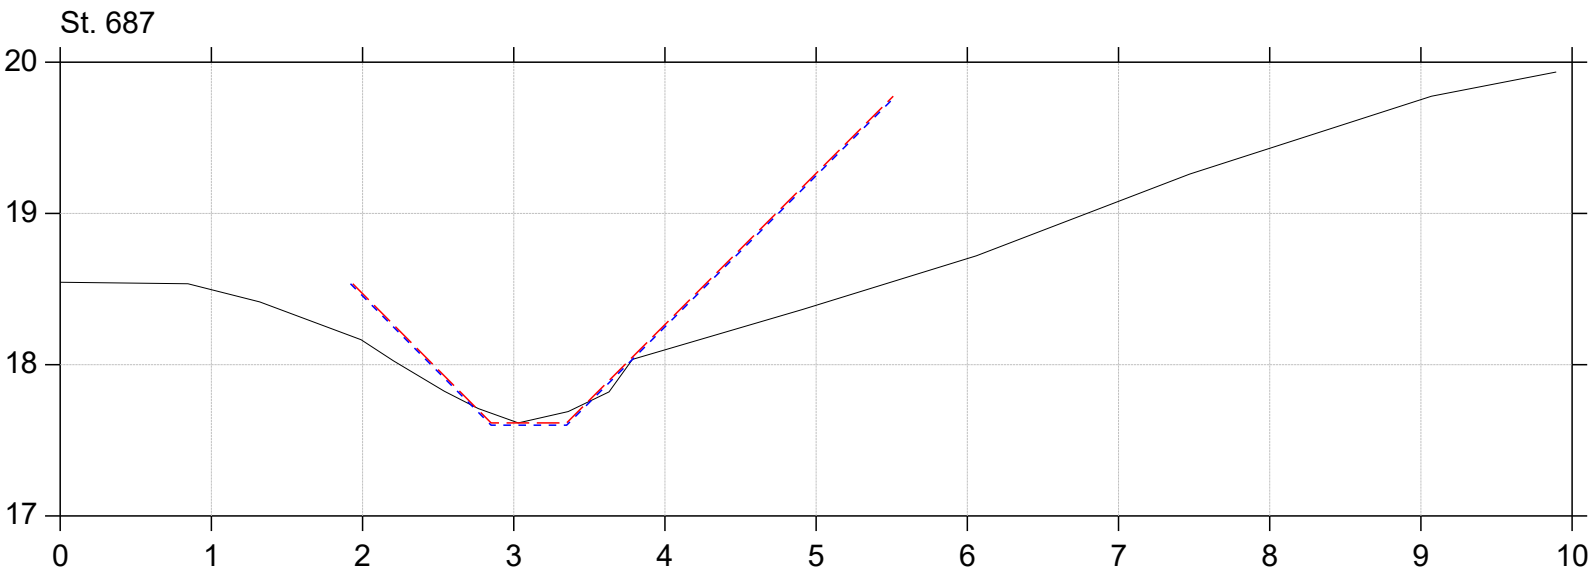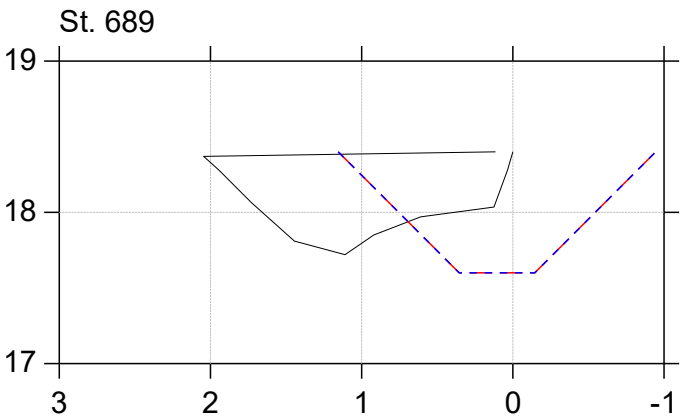
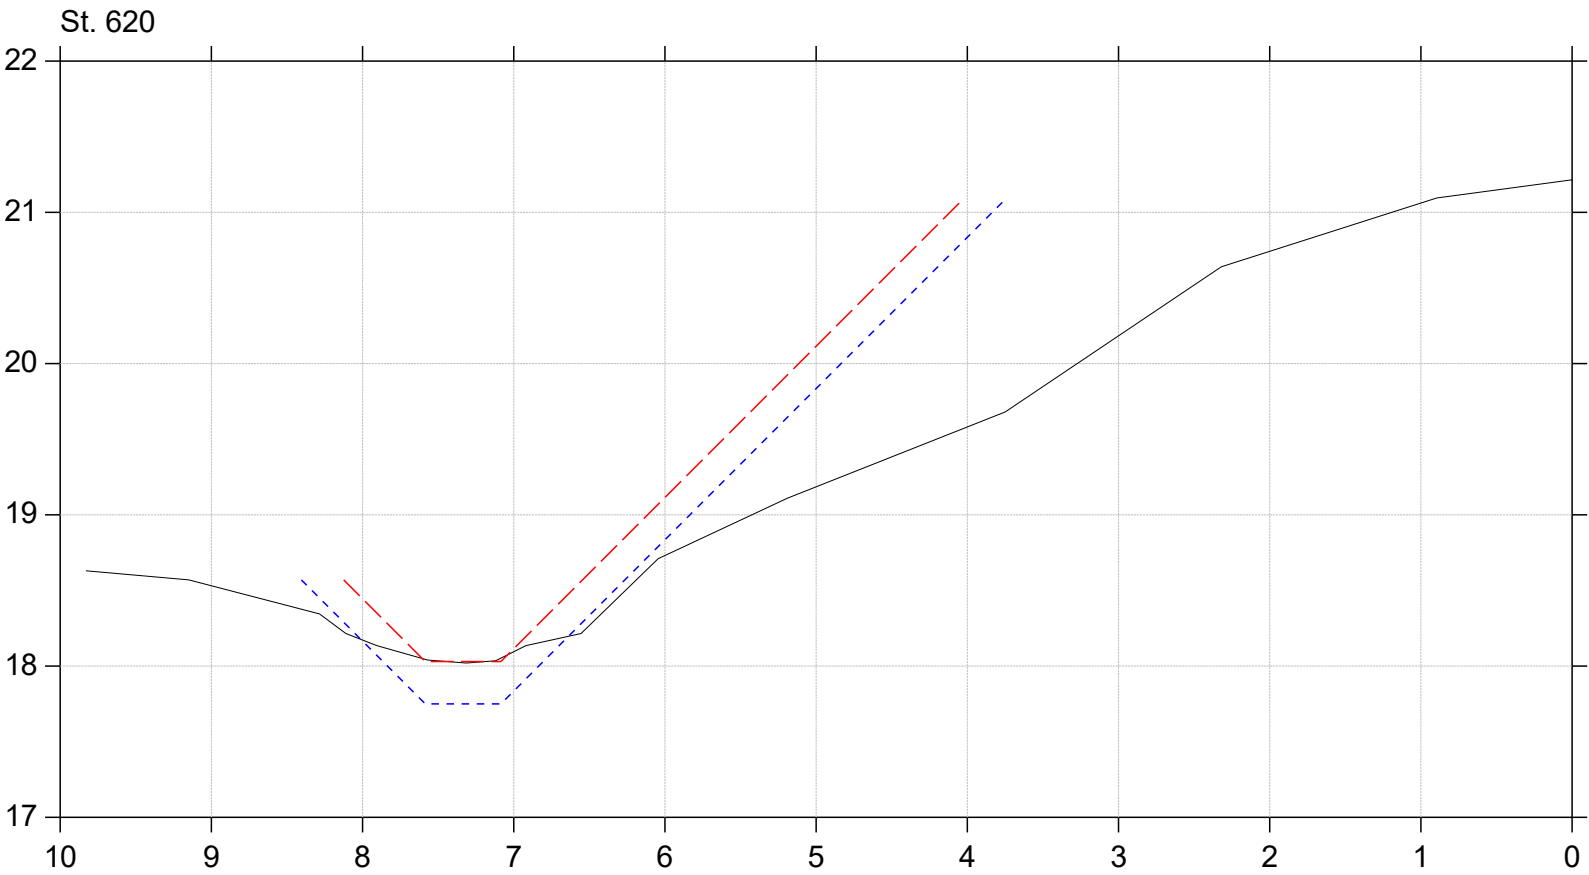


Regulativrevision 2025

Lodret akse : Kote i m DVR90, skala 1:50

Vandret akse : Afstand i m, skala 1:50

- Gældende dimensioner
- Nyt regulativ
- Regulativopmåling 2024

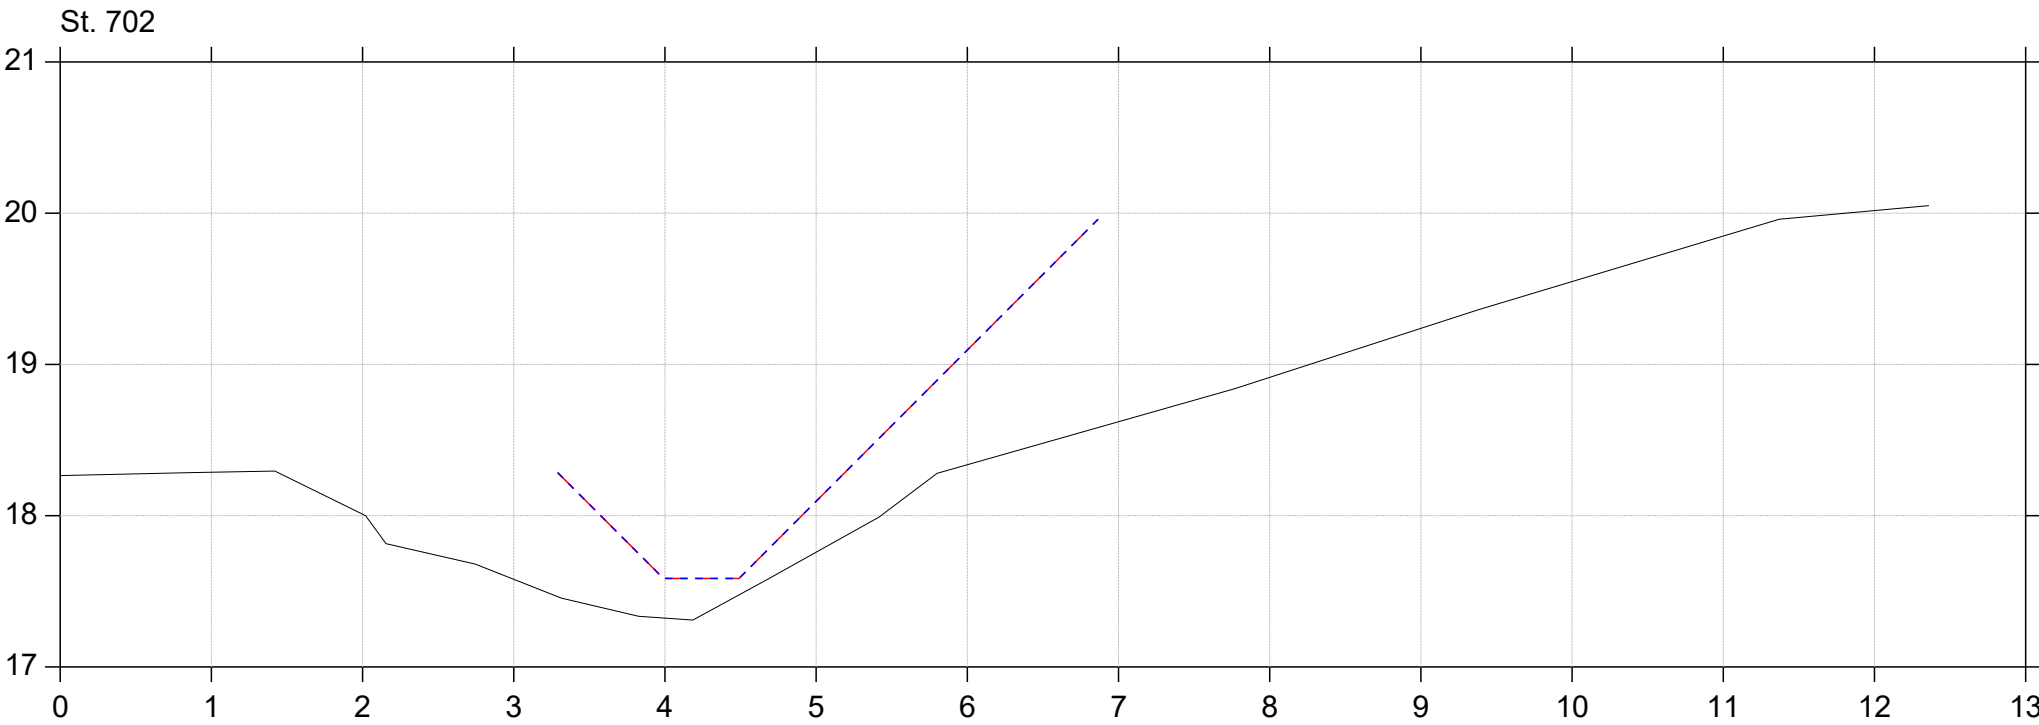
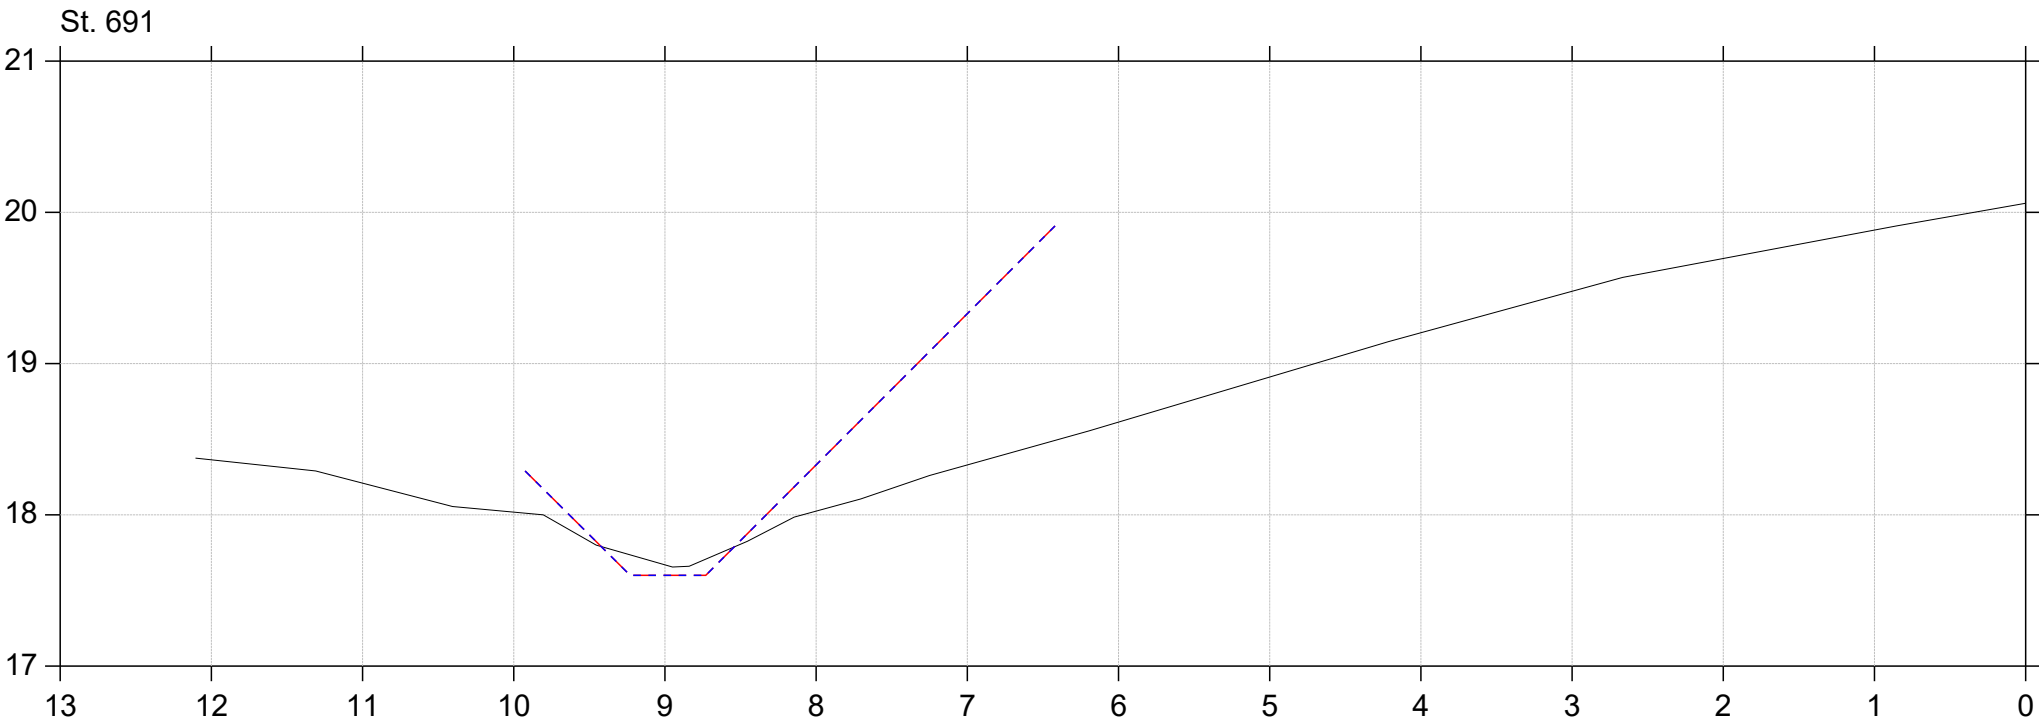


Regulativrevision 2025

Lodret akse : Kote i m DVR90, skala 1:50

Vandret akse : Afstand i m, skala 1:50

- Gældende dimensioner
- Nyt regulativ
- Regulativopmåling 2024

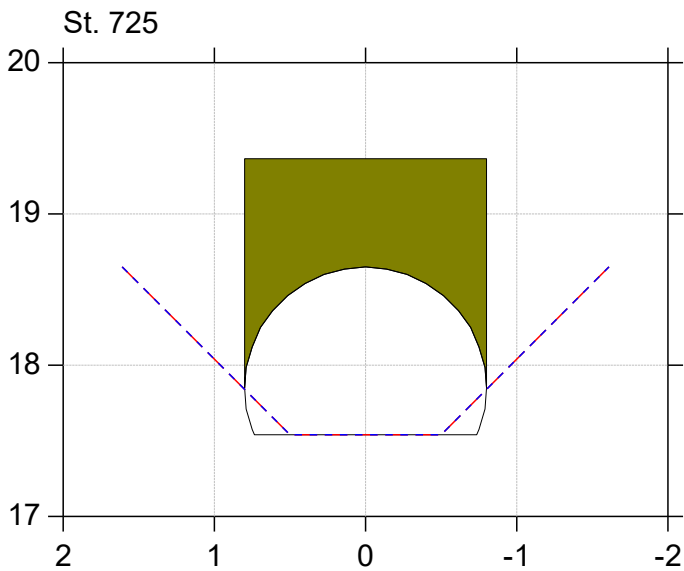
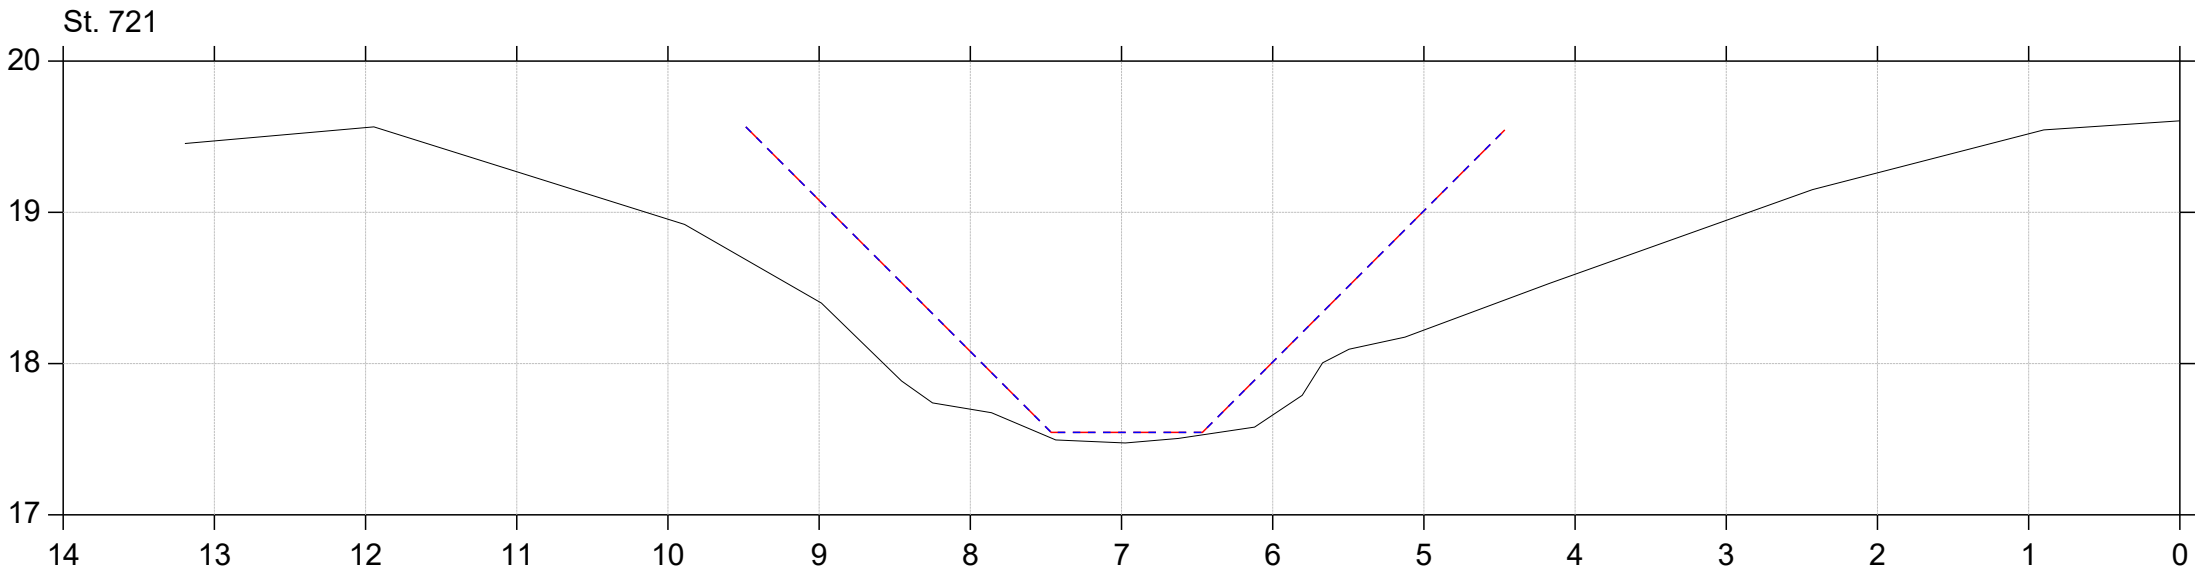


Regulativrevision 2025

Lodret akse : Kote i m DVR90, skala 1:50

Vandret akse : Afstand i m, skala 1:50

- Gældende dimensioner
- Nyt regulativ
- Regulativopmåling 2024

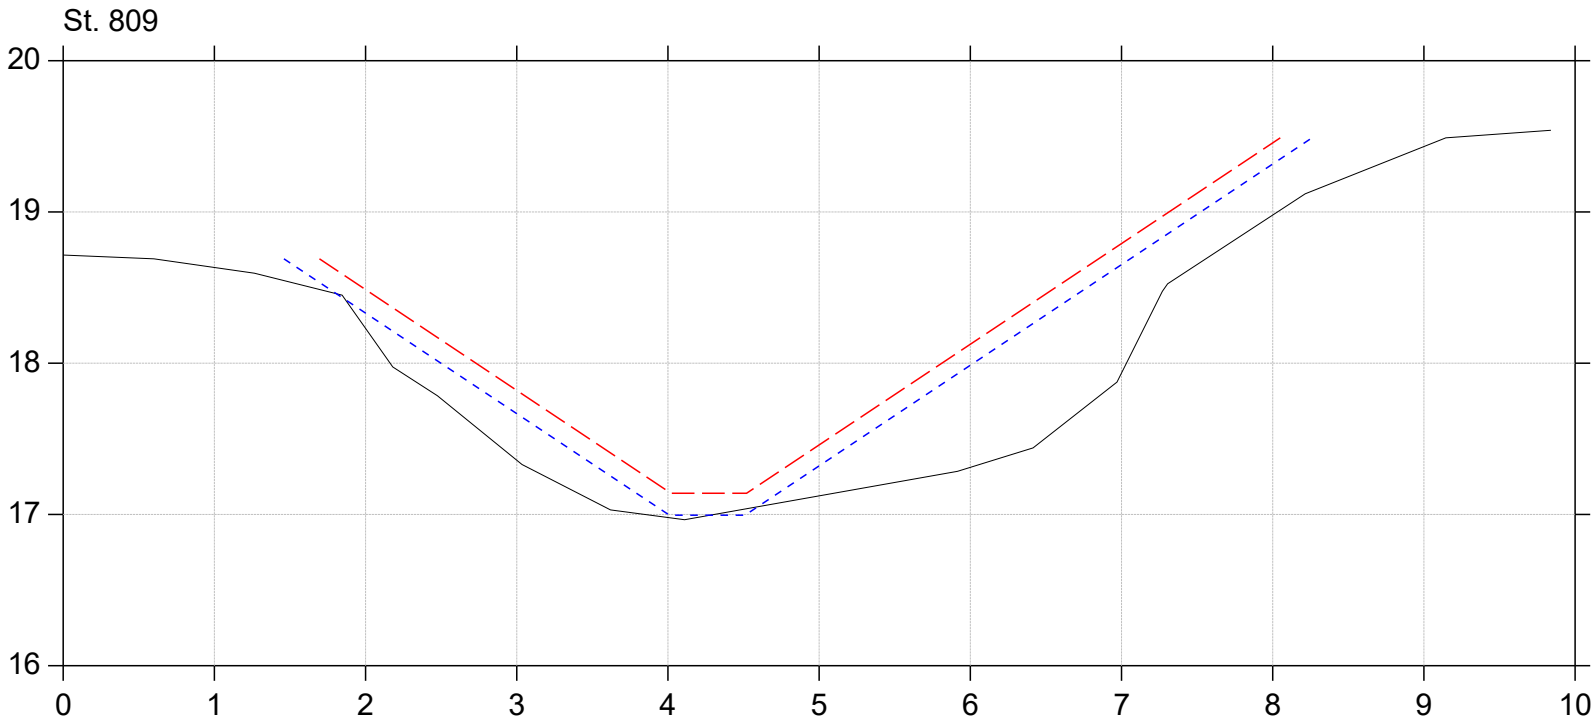
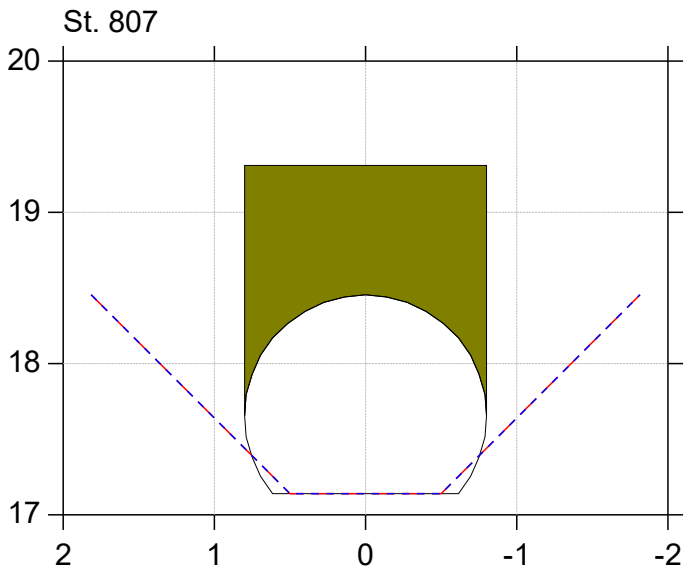


Regulativrevision 2025

Lodret akse : Kote i m DVR90, skala 1:50

Vandret akse : Afstand i m, skala 1:50

- Gældende dimensioner
- Nyt regulativ
- Regulativopmåling 2024

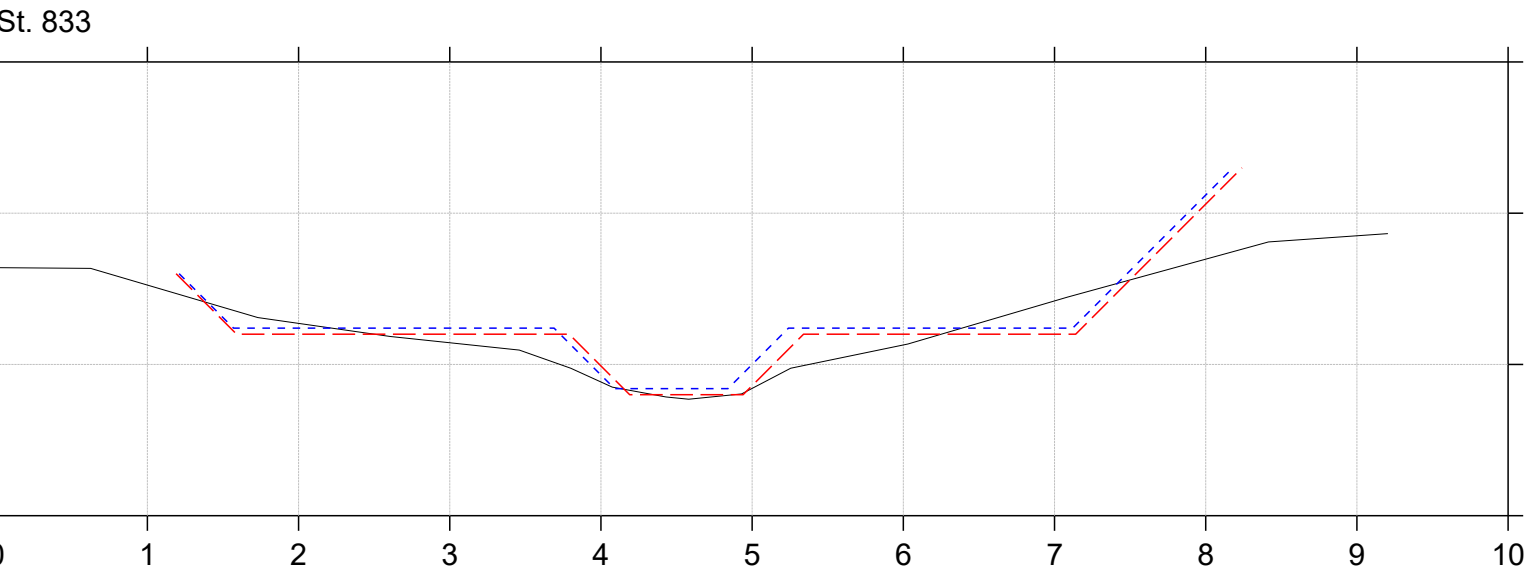
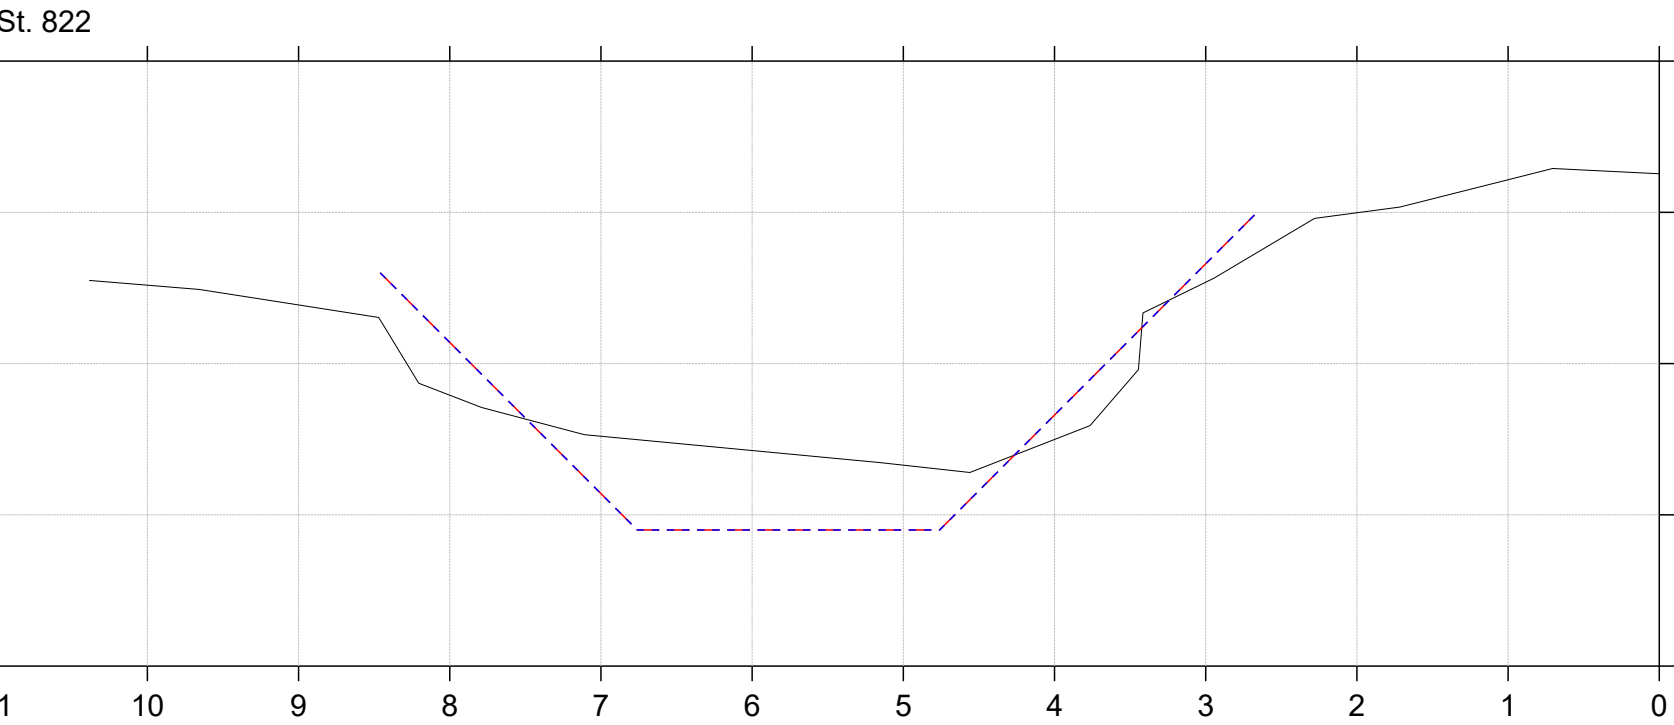


Regulativrevision 2025

Lodret akse : Kote i m DVR90, skala 1:50

Vandret akse : Afstand i m, skala 1:50

- Gældende dimensioner
- Nyt regulativ
- Regulativopmåling 2024

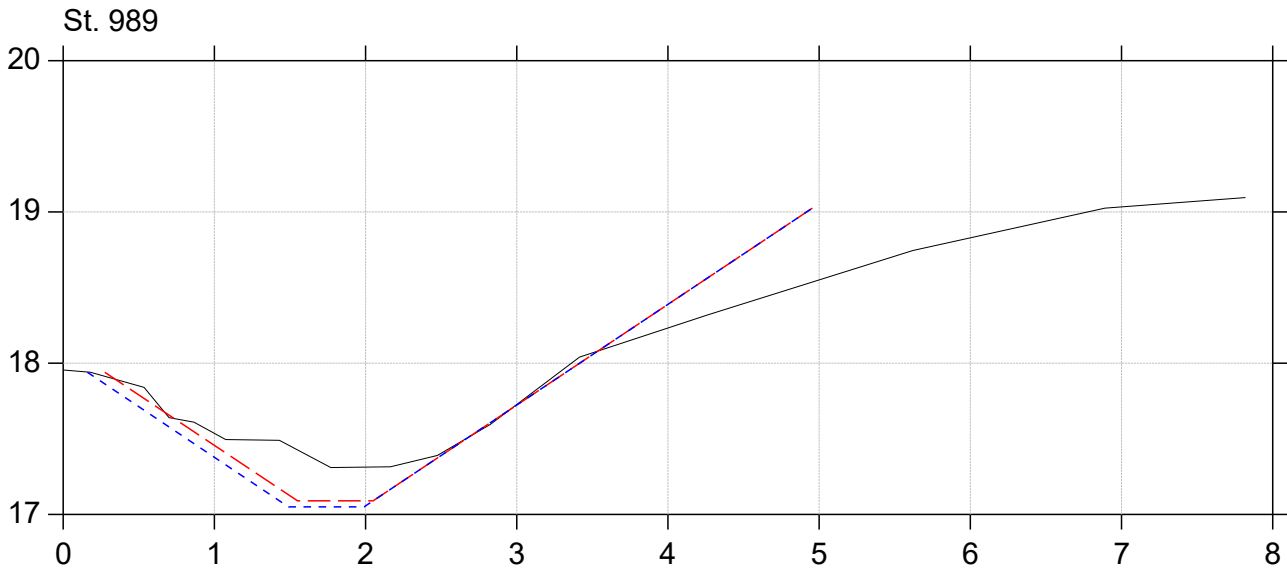
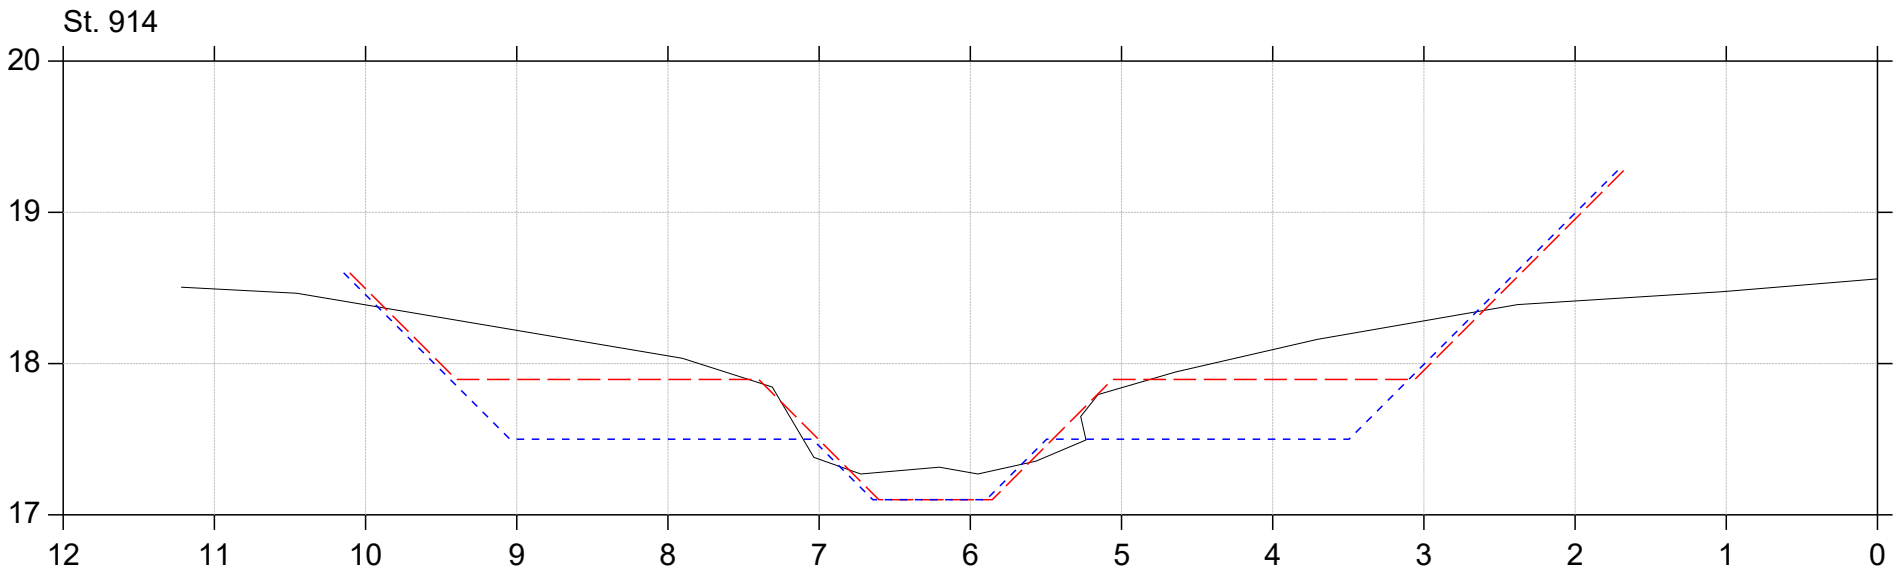


Regulativrevision 2025

Lodret akse : Kote i m DVR90, skala 1:50

Vandret akse : Afstand i m, skala 1:50

- Gældende dimensioner
- Nyt regulativ
- Regulativopmåling 2024

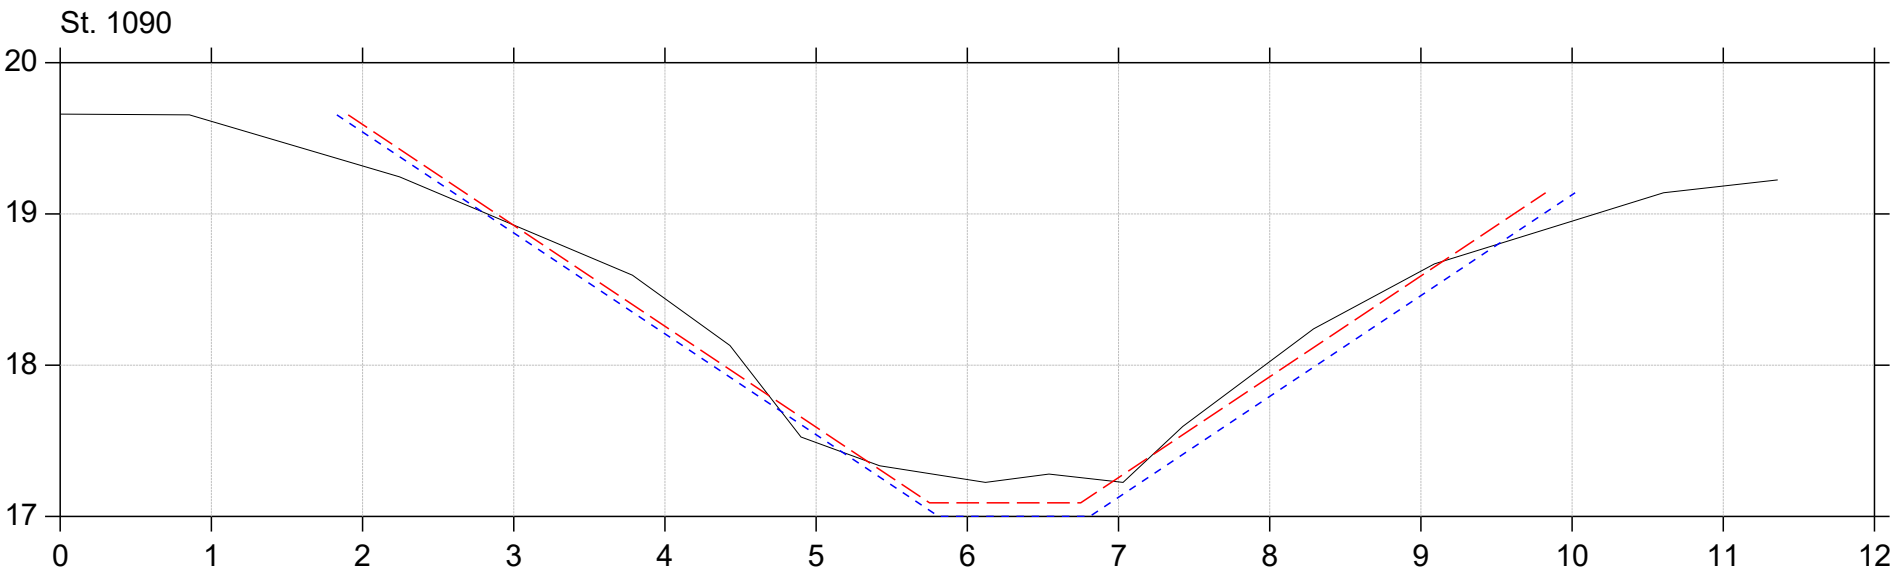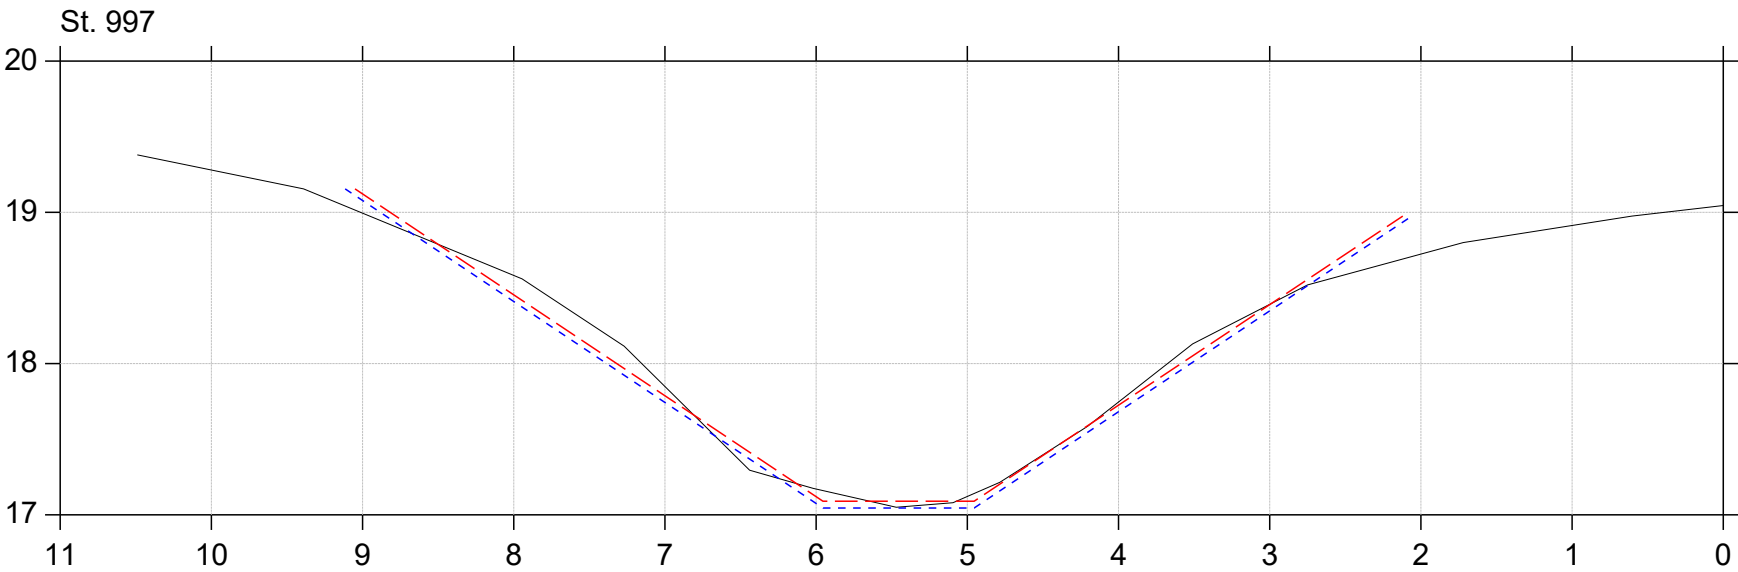


Regulativrevision 2025

Lodret akse : Kote i m DVR90, skala 1:50

Vandret akse : Afstand i m, skala 1:50

- Gældende dimensioner
- Nyt regulativ
- Regulativopmåling 2024


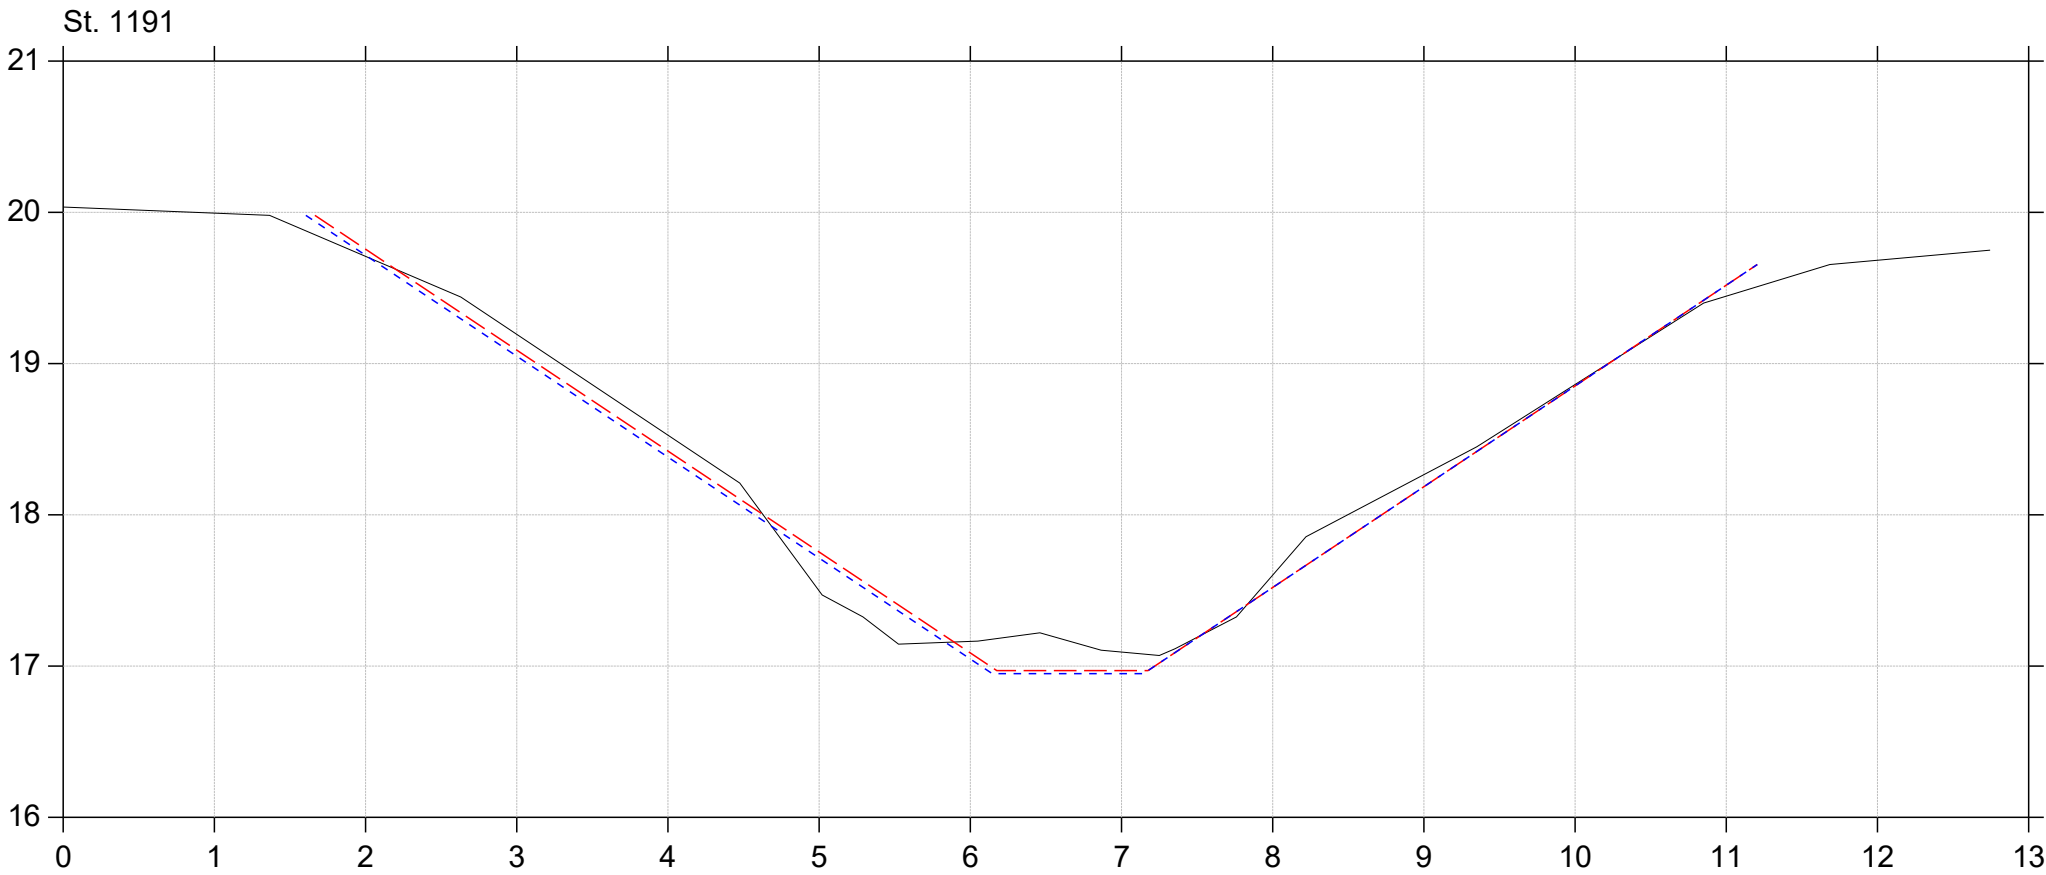


Regulativrevision 2025

Lodret akse : Kote i m DVR90, skala 1:50

Vandret akse : Afstand i m, skala 1:50

- Gældende dimensioner
- Nyt regulativ
- Regulativopmåling 2024

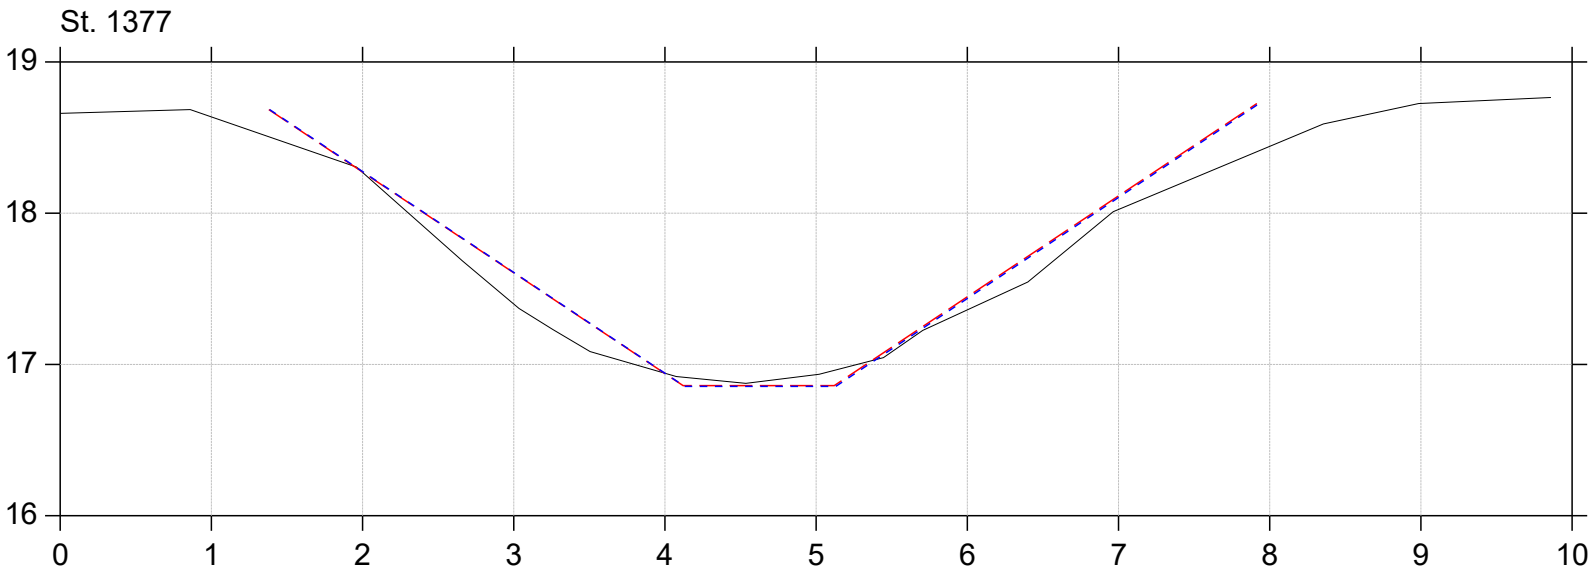
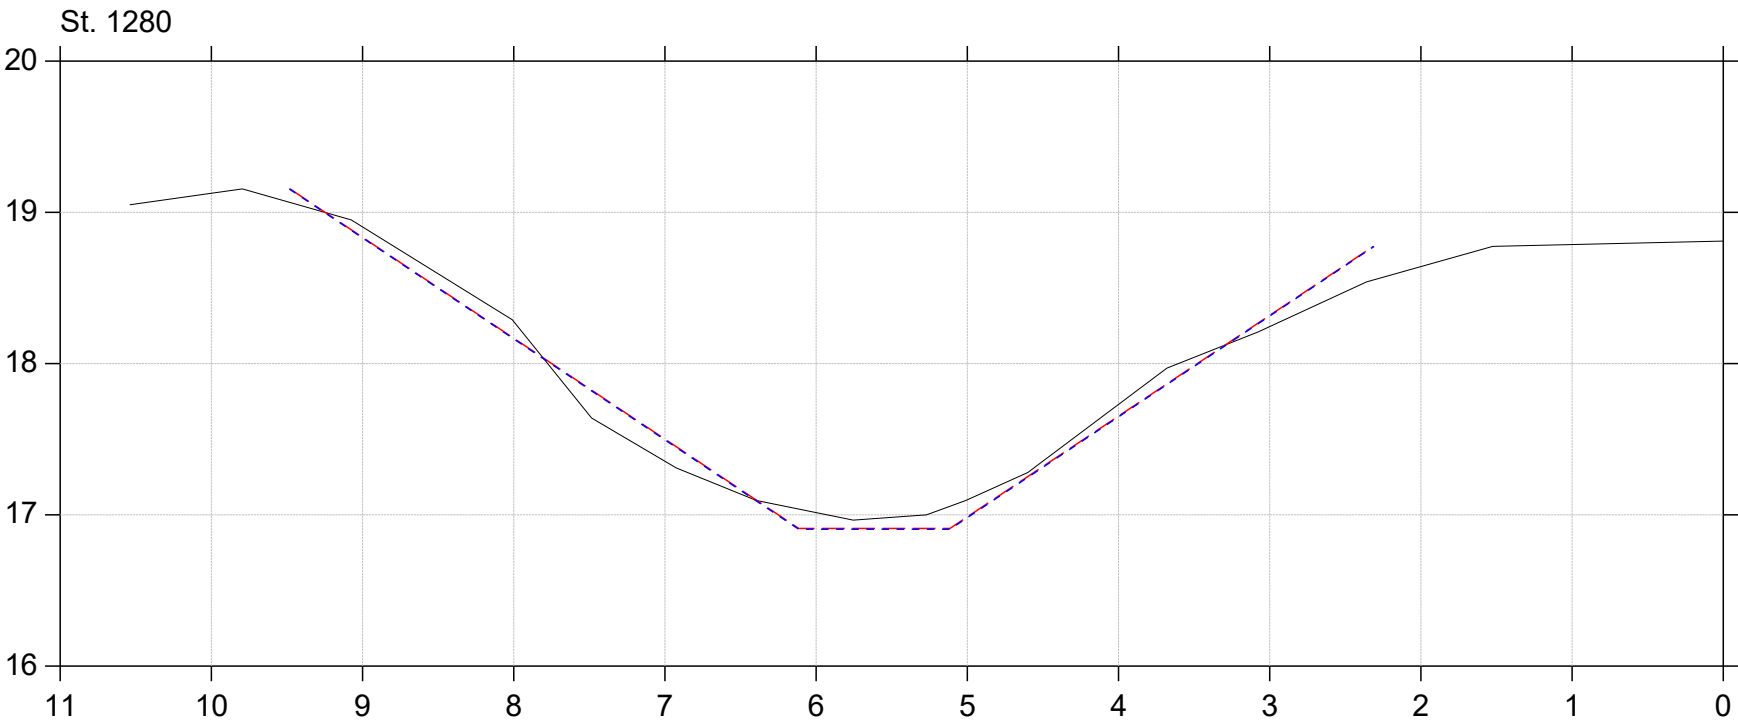


Regulativrevision 2025

Lodret akse : Kote i m DVR90, skala 1:50

Vandret akse : Afstand i m, skala 1:50

- Gældende dimensioner
- Nyt regulativ
- Regulativopmåling 2024

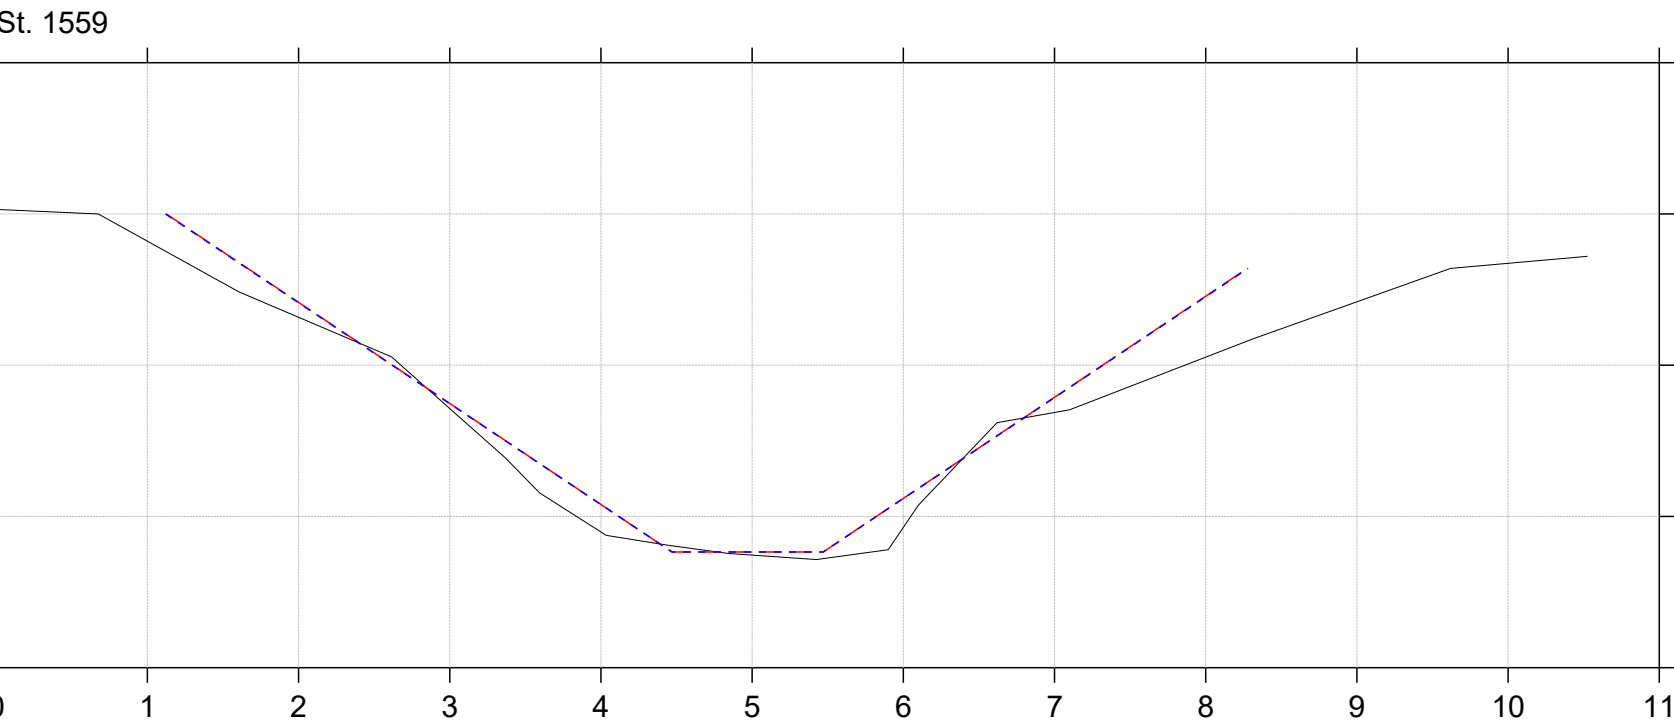
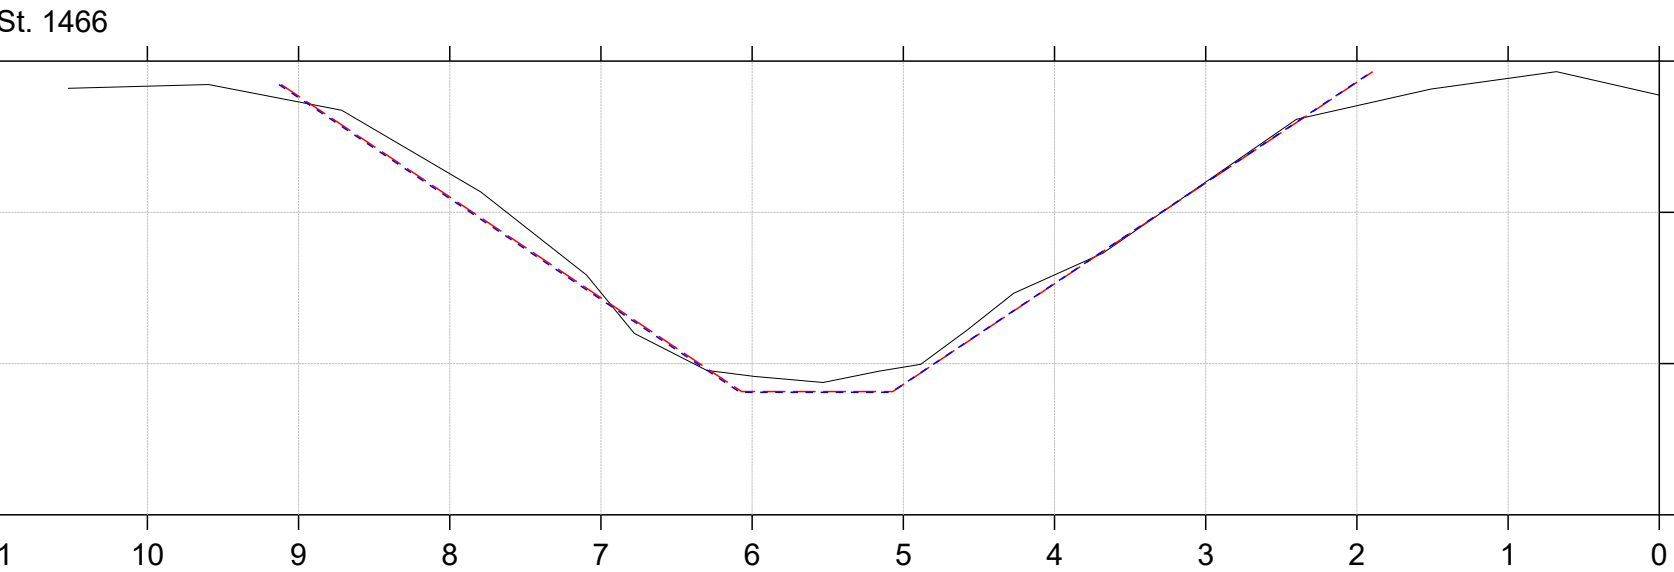


Regulativrevision 2025

Lodret akse : Kote i m DVR90, skala 1:50

Vandret akse : Afstand i m, skala 1:50

- Gældende dimensioner
- Nyt regulativ
- Regulativopmåling 2024

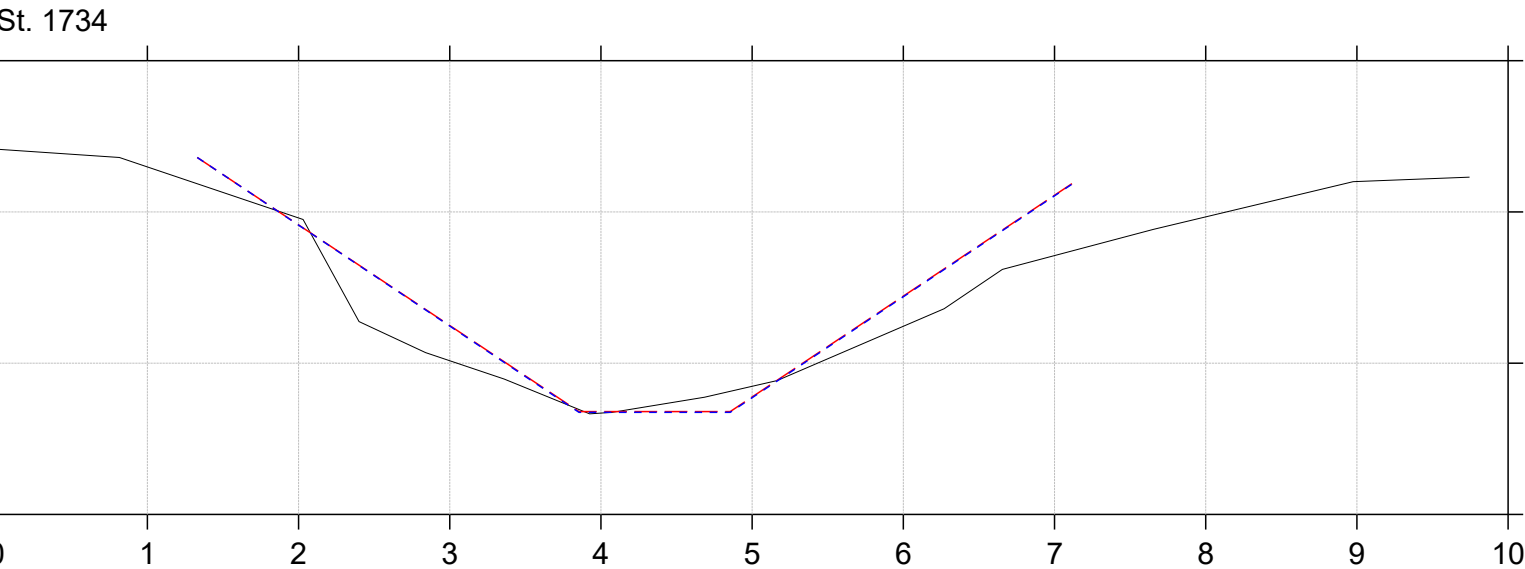
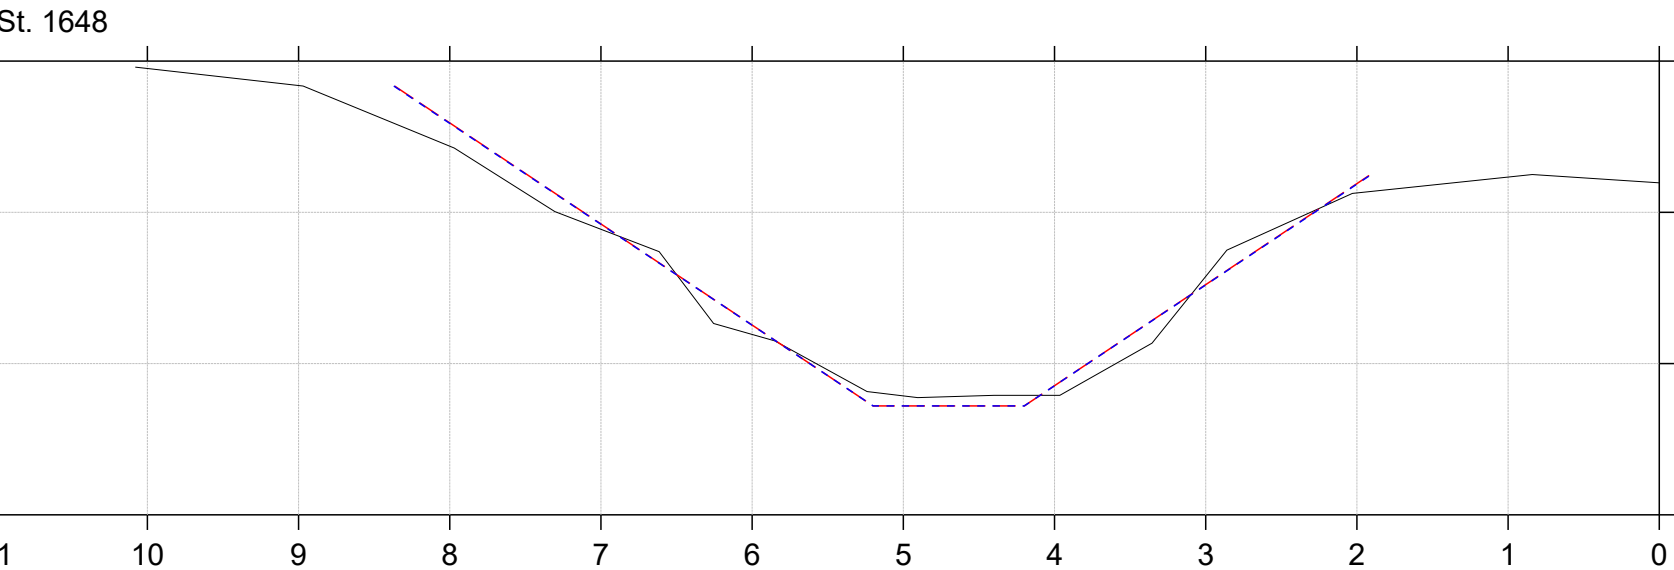


Regulativrevision 2025

Lodret akse : Kote i m DVR90, skala 1:50

Vandret akse : Afstand i m, skala 1:50

- Gældende dimensioner
- Nyt regulativ
- Regulativopmåling 2024

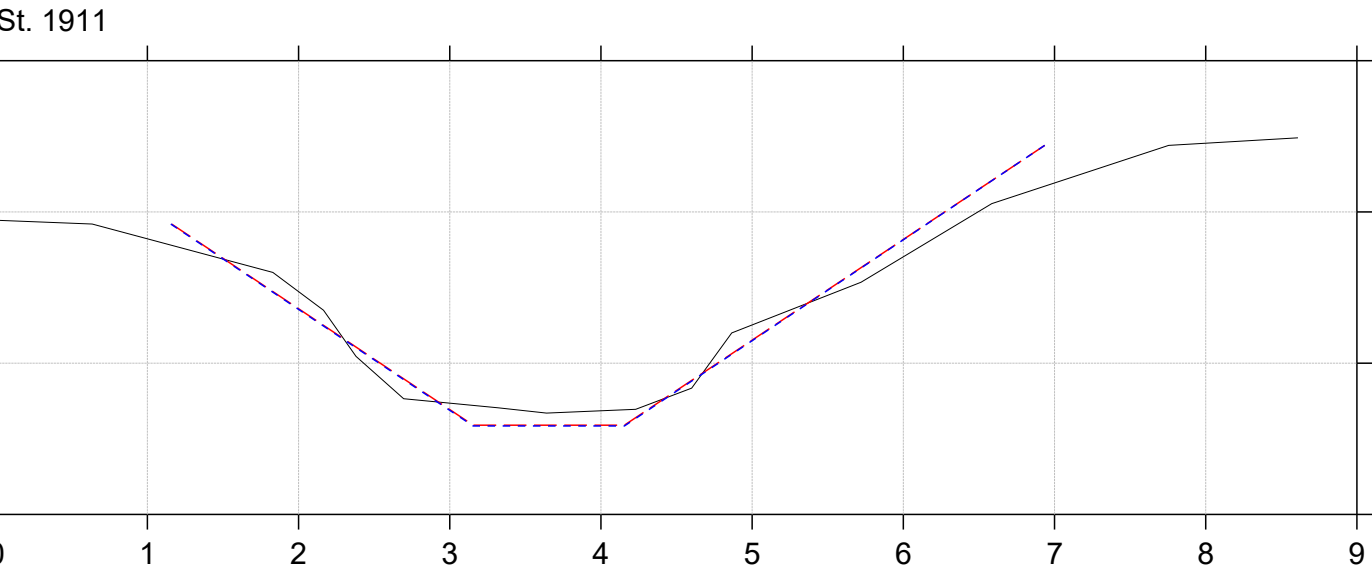
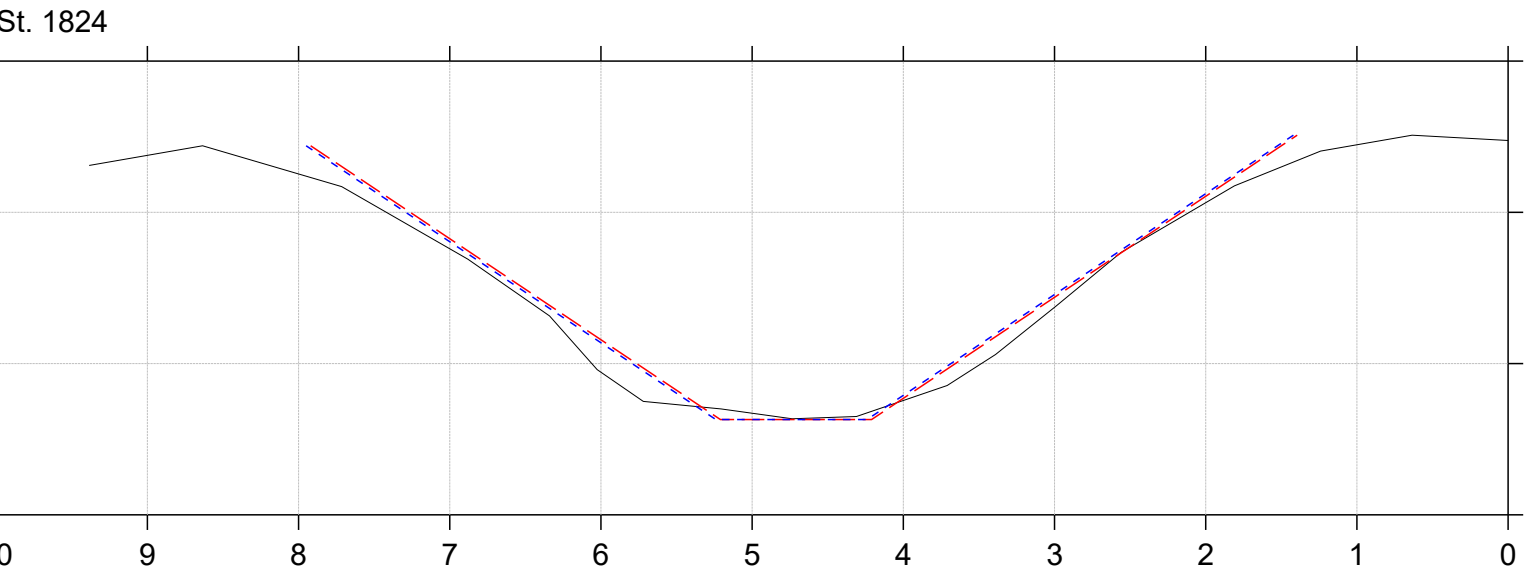


Regulativrevision 2025

Lodret akse : Kote i m DVR90, skala 1:50

Vandret akse : Afstand i m, skala 1:50

- Gældende dimensioner
- Nyt regulativ
- Regulativopmåling 2024

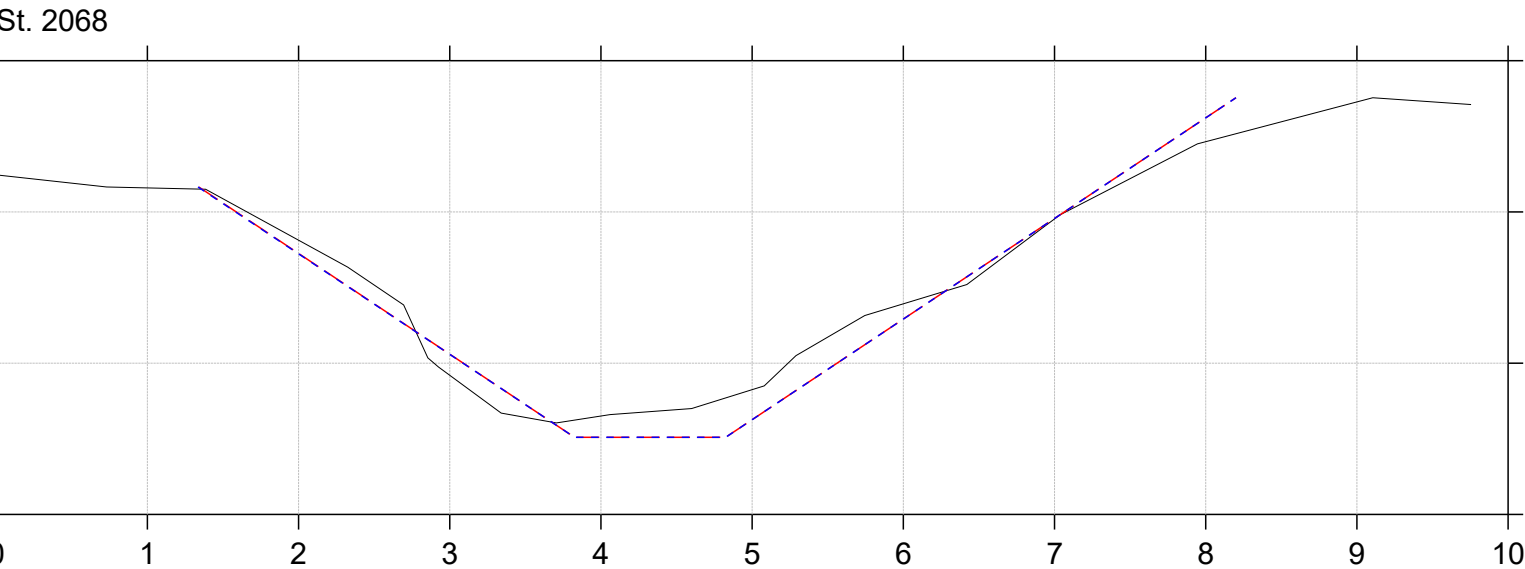
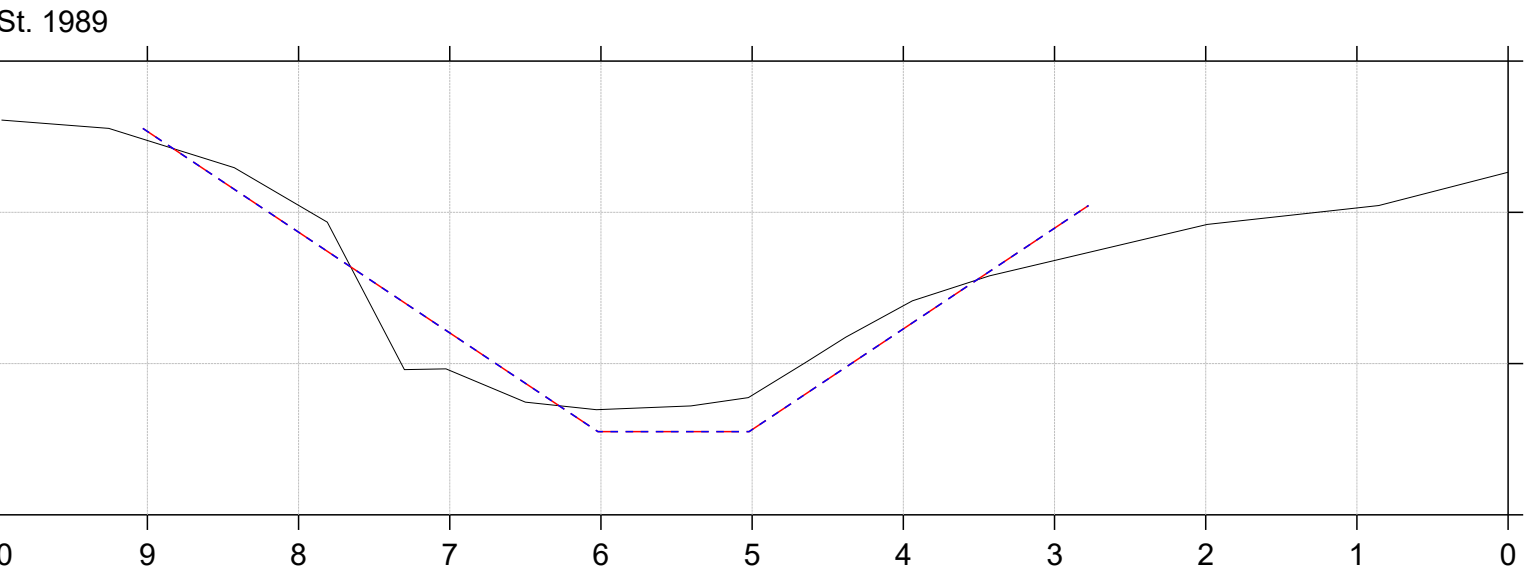


Regulativrevision 2025

Lodret akse : Kote i m DVR90, skala 1:50

Vandret akse : Afstand i m, skala 1:50

- Gældende dimensioner
- Nyt regulativ
- Regulativopmåling 2024



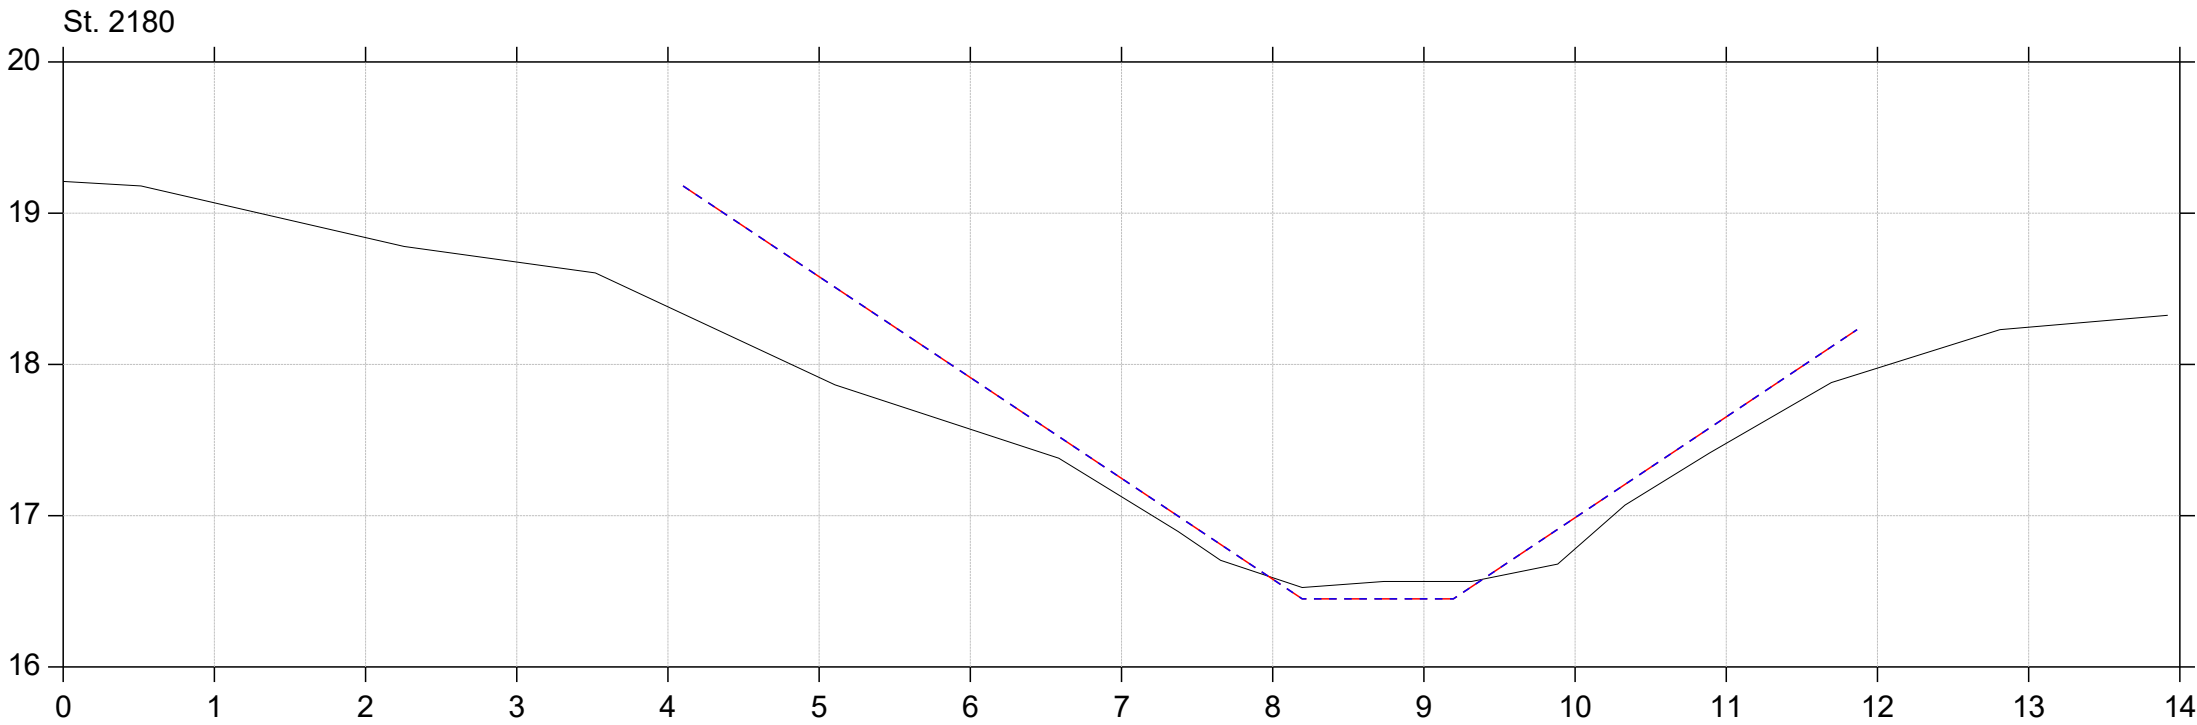
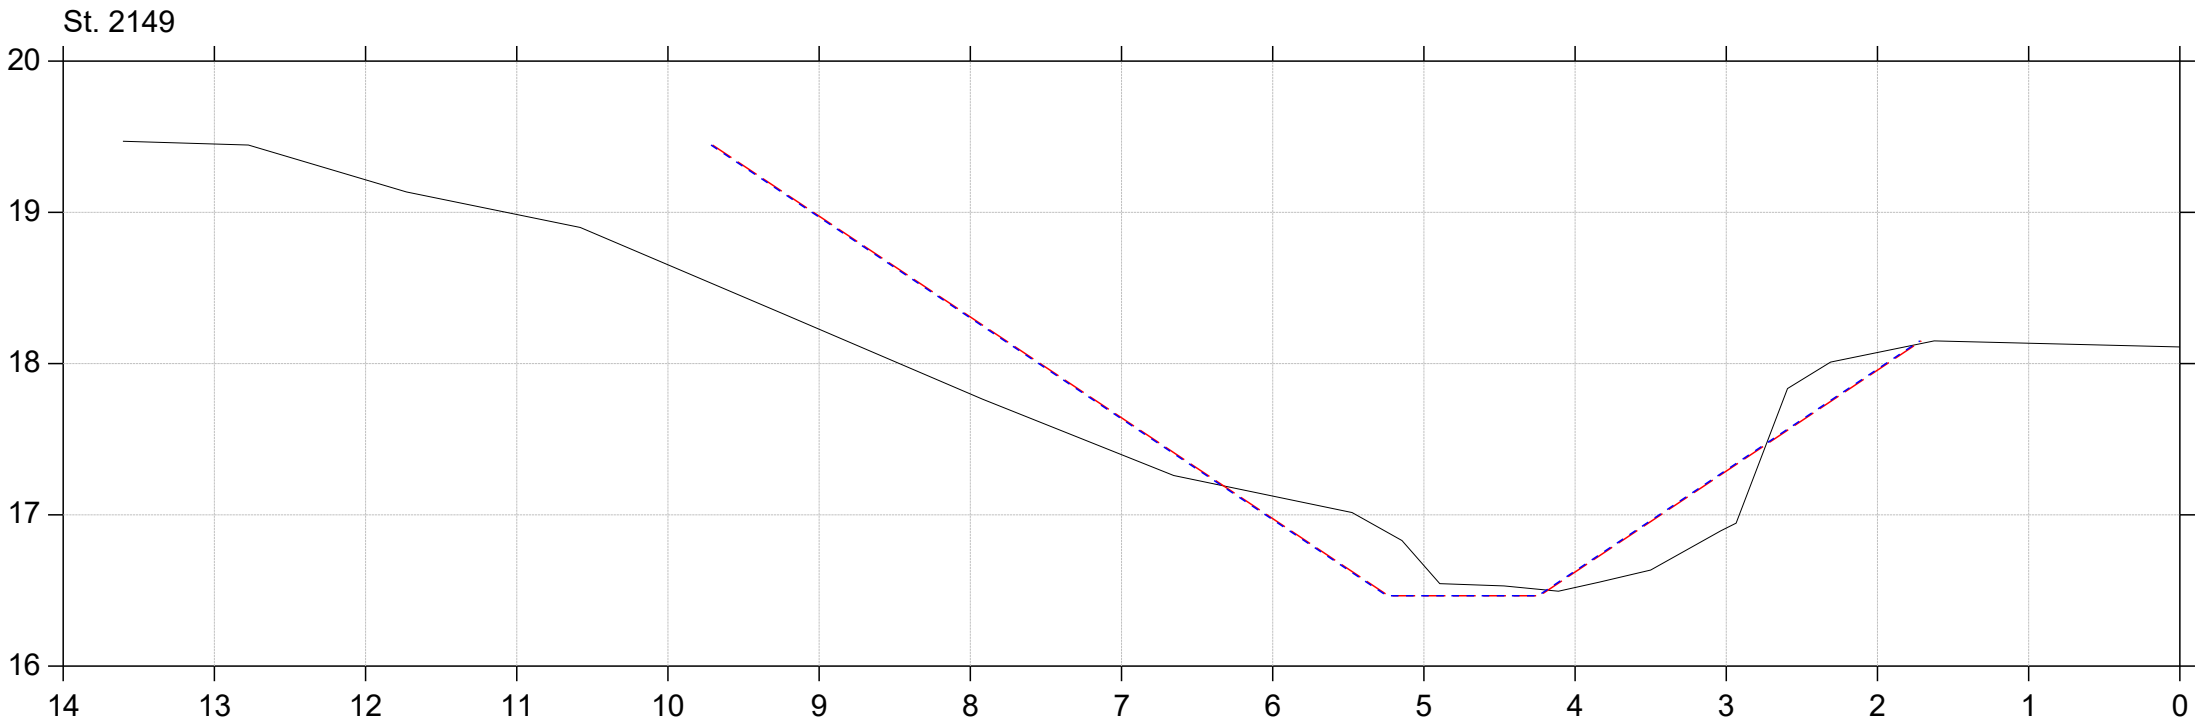


Regulativrevision 2025

Lodret akse : Kote i m DVR90, skala 1:50

Vandret akse : Afstand i m, skala 1:50

- Gældende dimensioner
- Nyt regulativ
- Regulativopmåling 2024

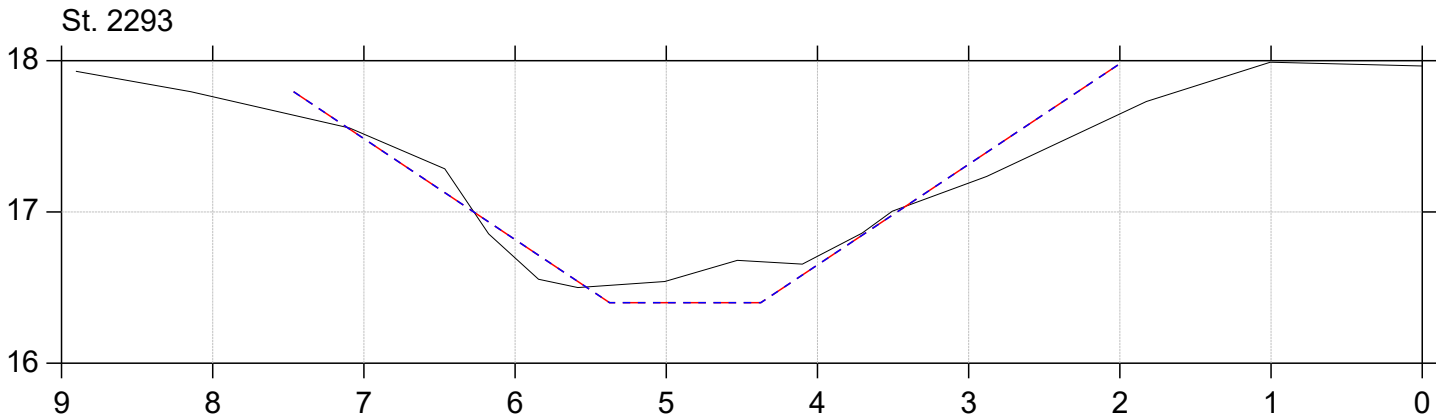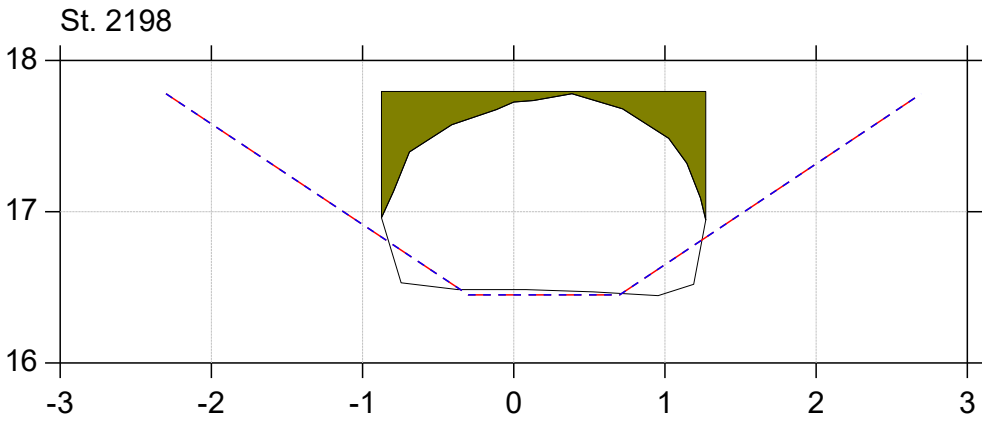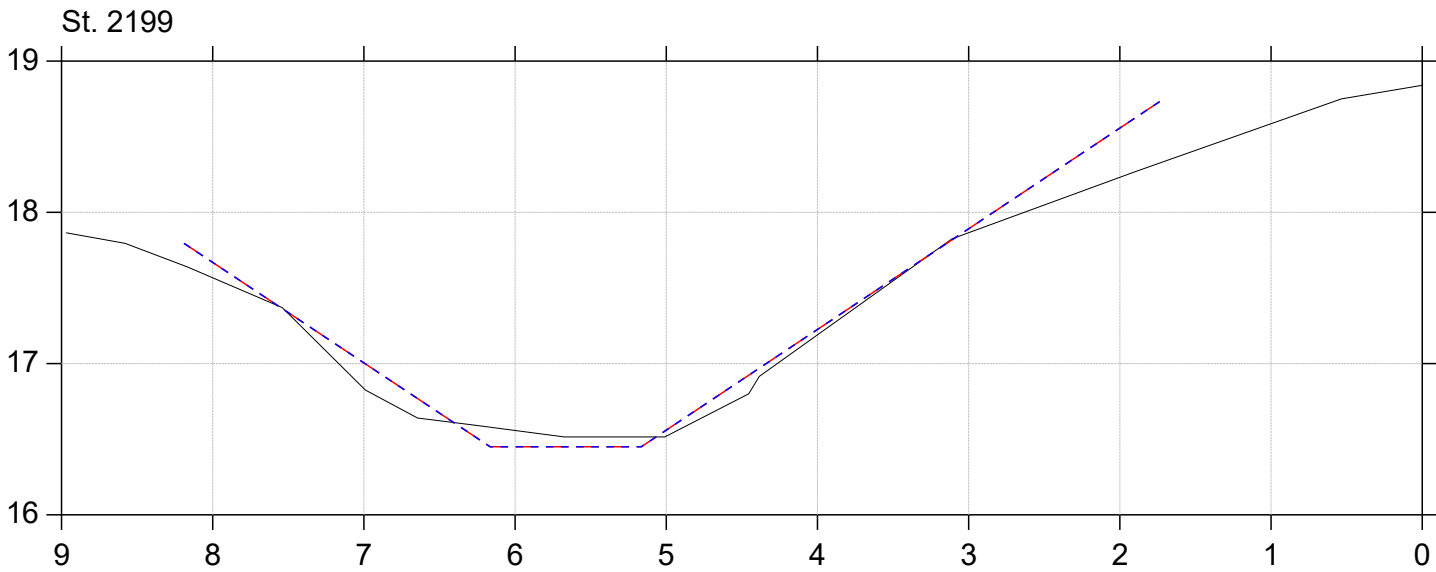
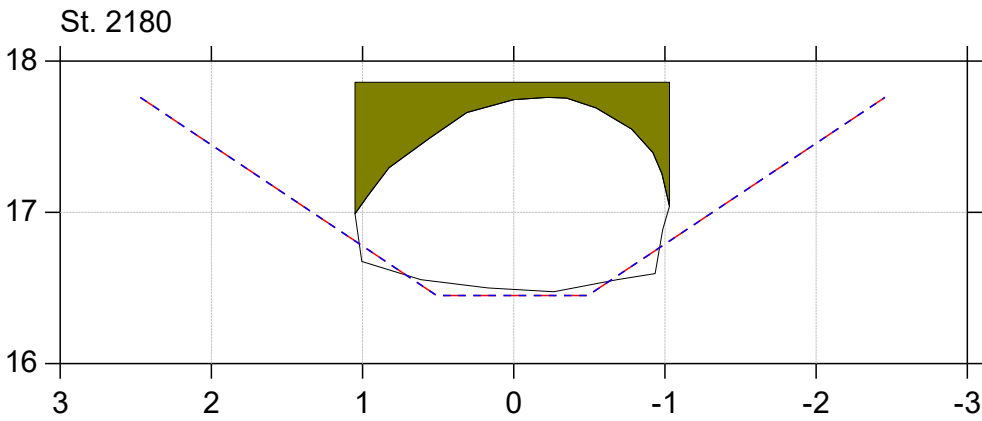


Regulativrevision 2025

Lodret akse : Kote i m DVR90, skala 1:50

Vandret akse : Afstand i m, skala 1:50

- Gældende dimensioner
- Nyt regulativ
- Regulativopmåling 2024

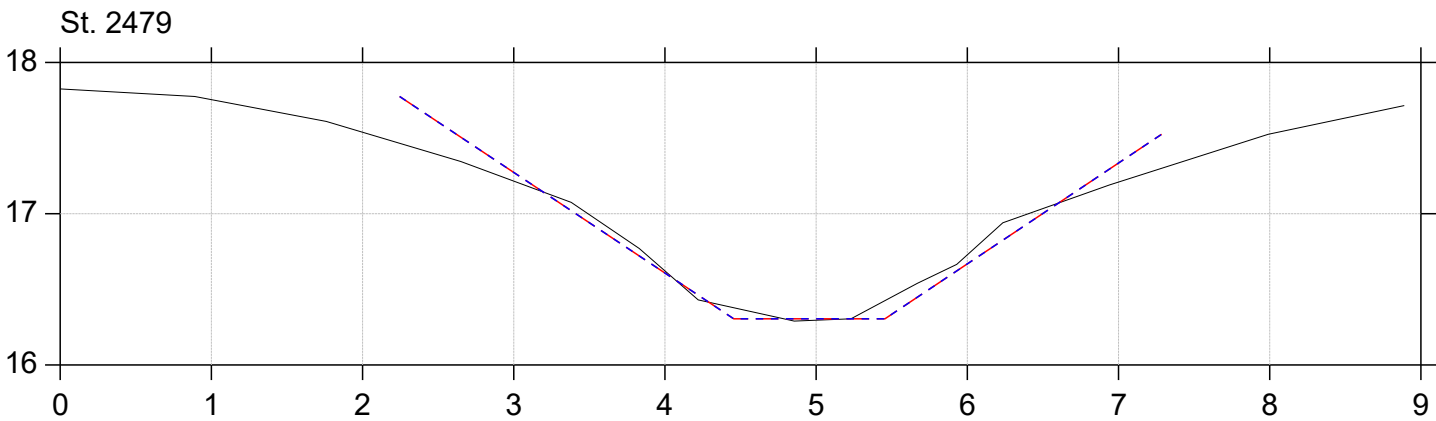
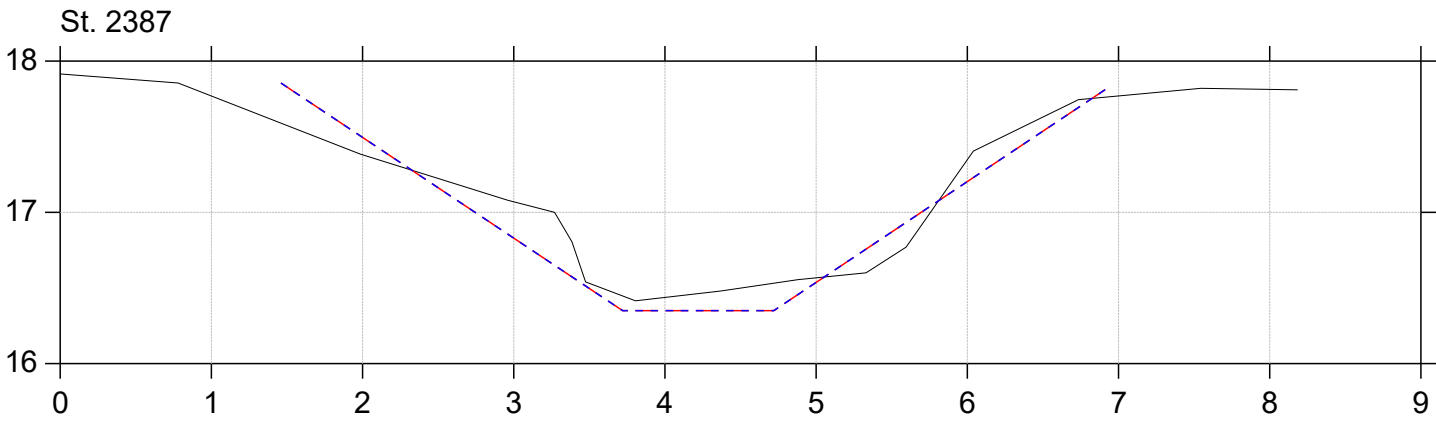


Regulativrevision 2025

Lodret akse : Kote i m DVR90, skala 1:50

Vandret akse : Afstand i m, skala 1:50

- Gældende dimensioner
- Nyt regulativ
- Regulativopmåling 2024


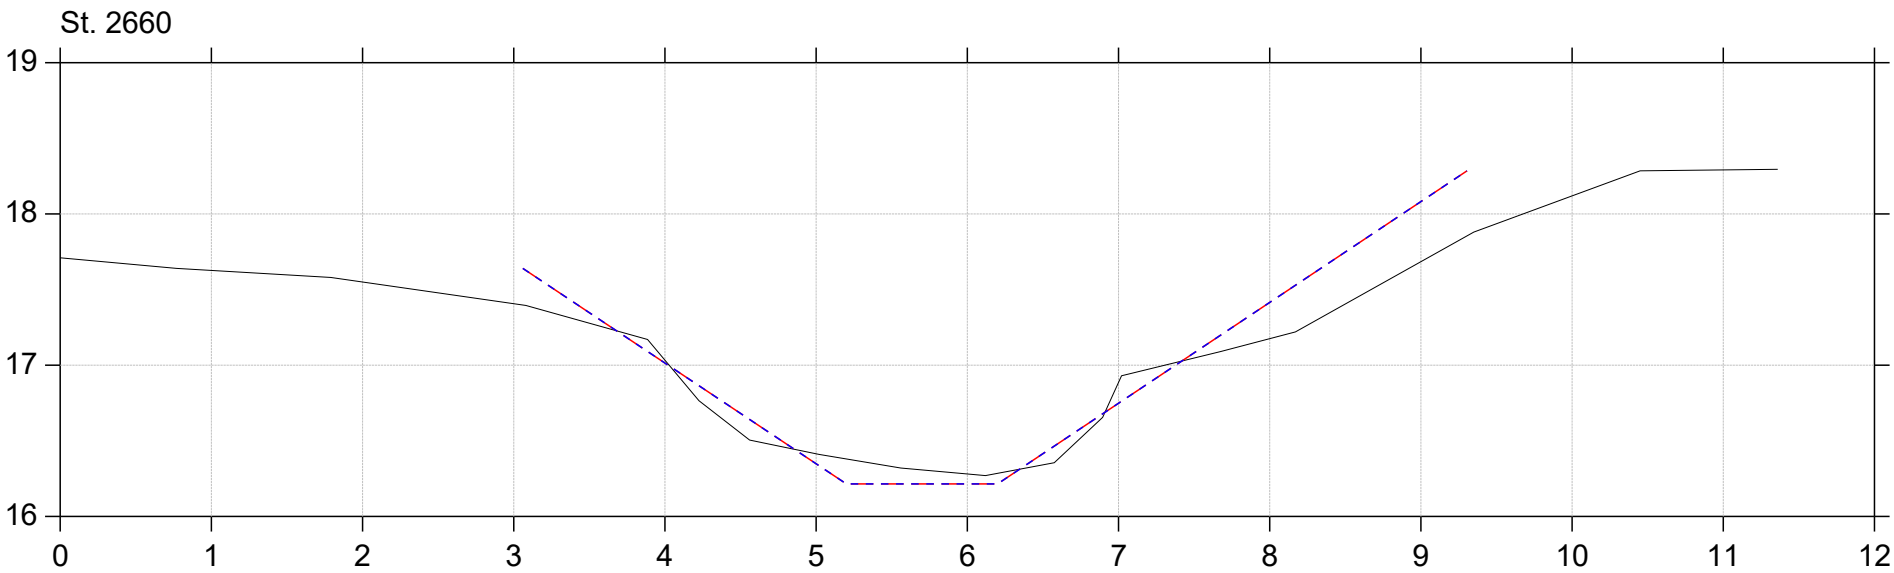
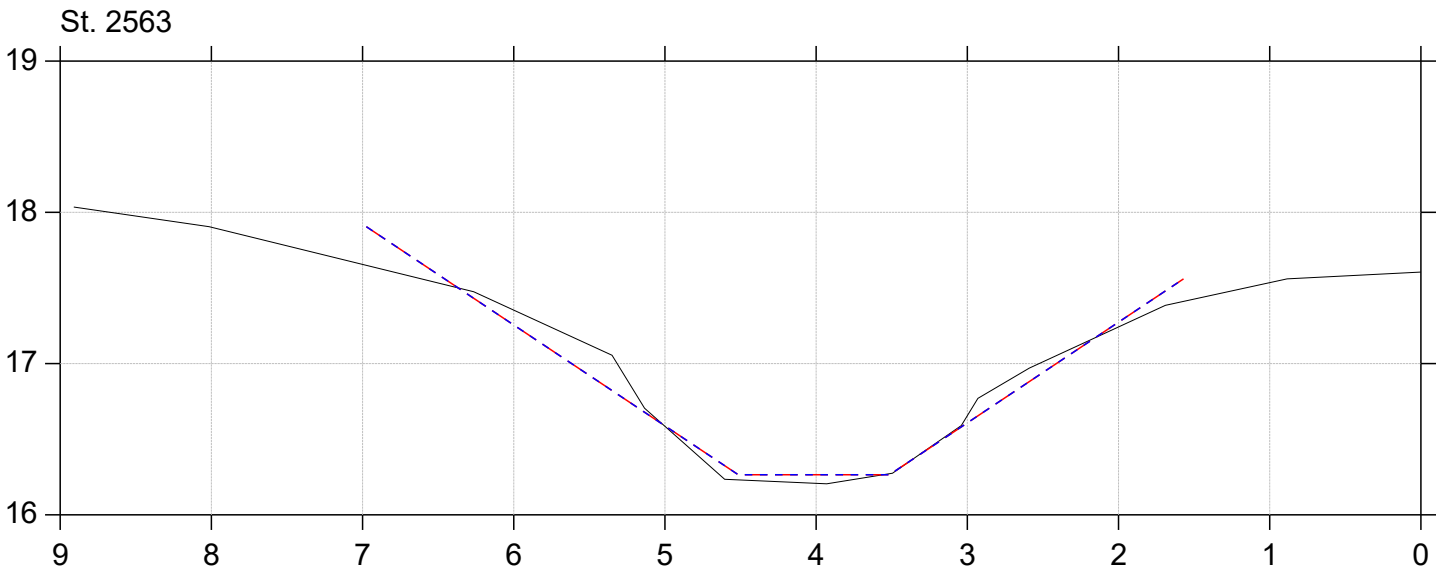


Regulativrevision 2025

Lodret akse : Kote i m DVR90, skala 1:50

Vandret akse : Afstand i m, skala 1:50

- Gældende dimensioner
- Nyt regulativ
- Regulativopmåling 2024

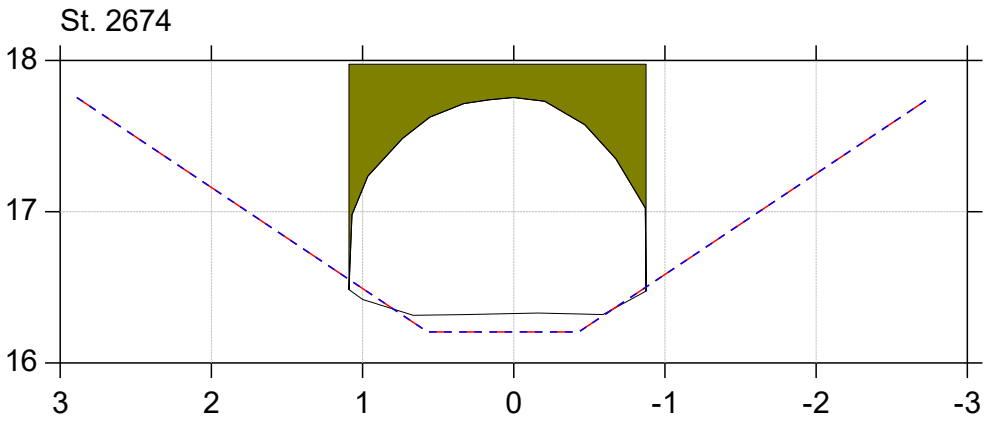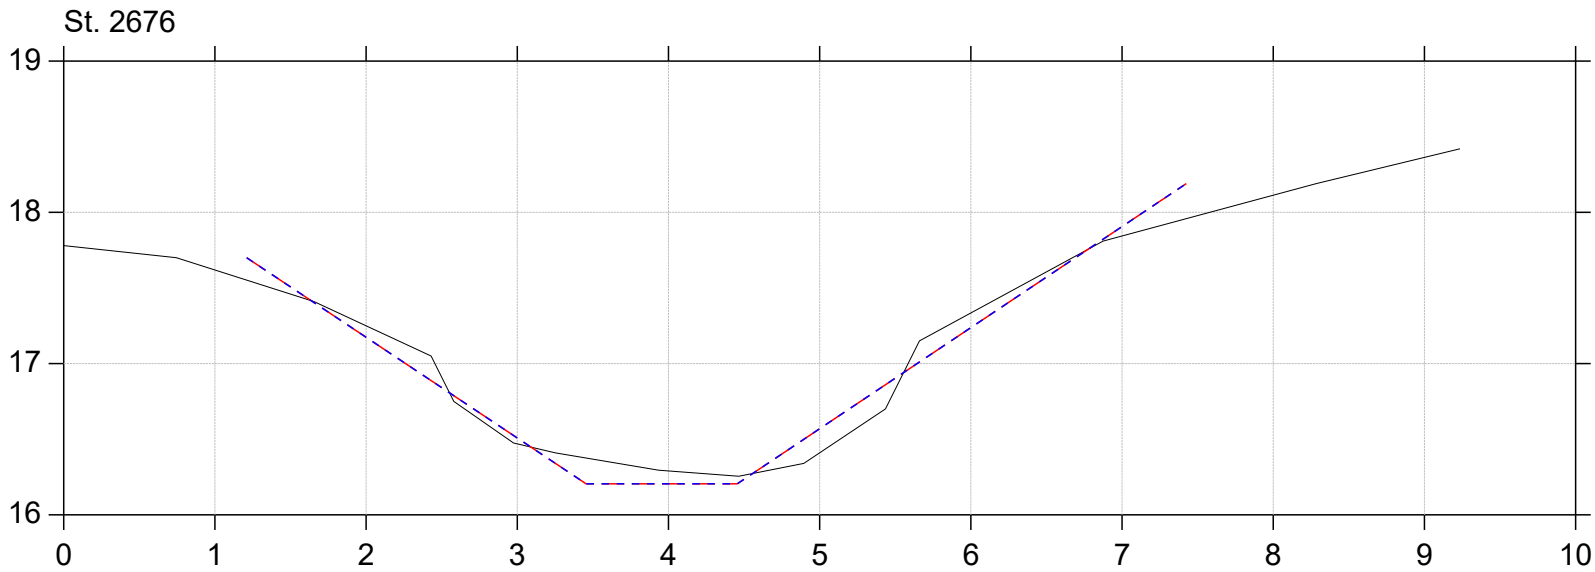
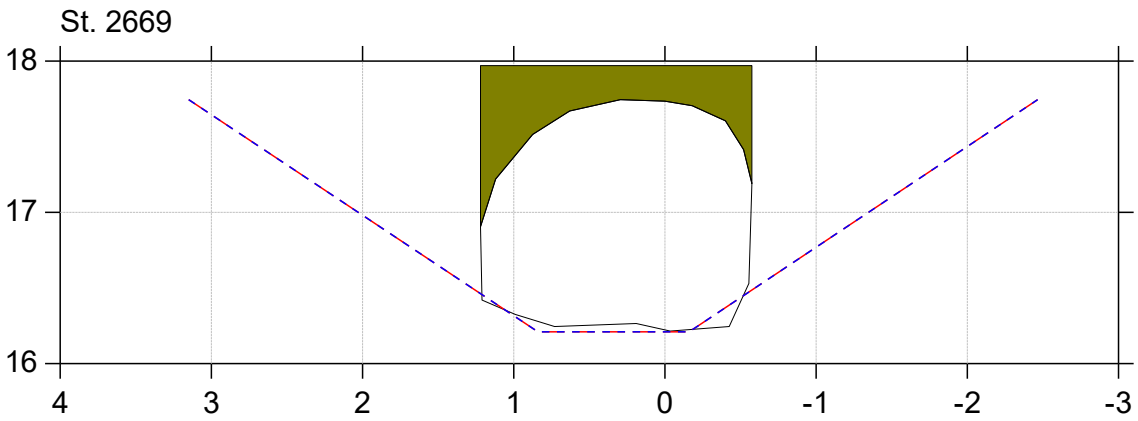


Regulativrevision 2025

Lodret akse : Kote i m DVR90, skala 1:50

Vandret akse : Afstand i m, skala 1:50

- Gældende dimensioner
- Nyt regulativ
- Regulativopmåling 2024

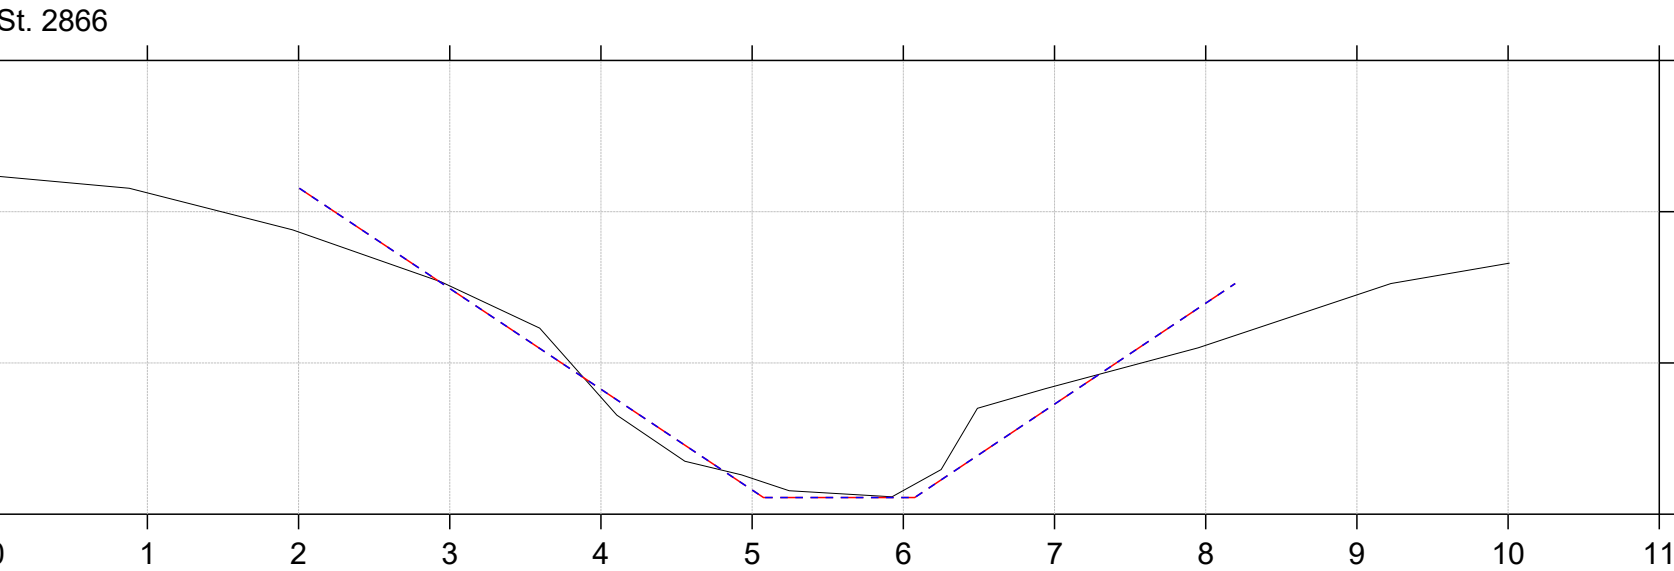
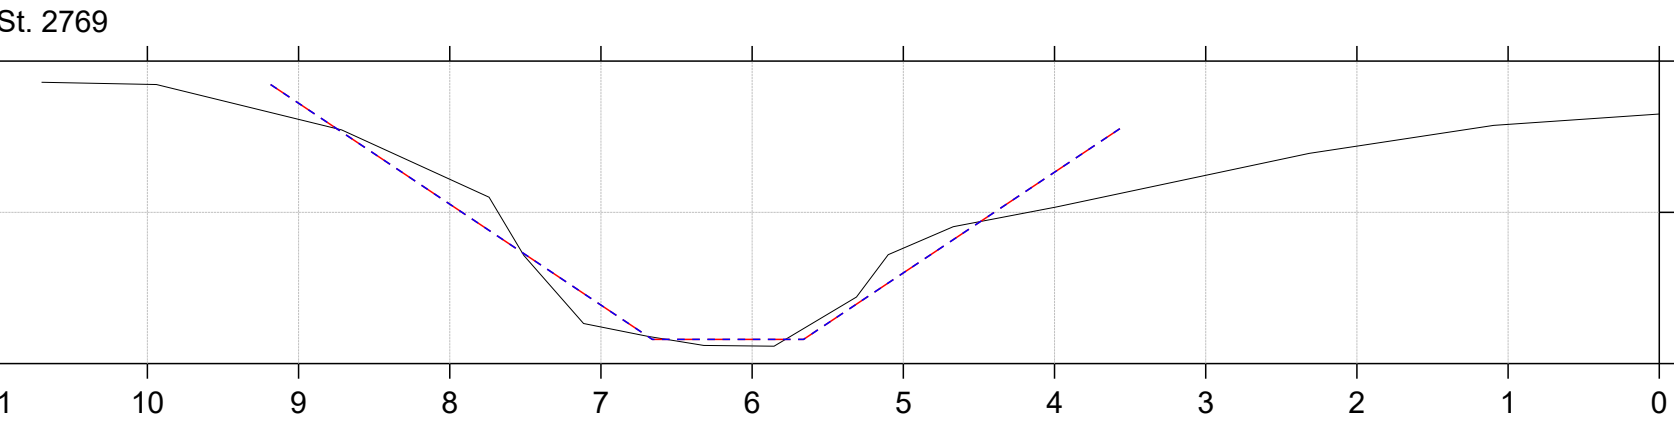


Regulativrevision 2025

Lodret akse : Kote i m DVR90, skala 1:50

Vandret akse : Afstand i m, skala 1:50

- Gældende dimensioner
- Nyt regulativ
- Regulativopmåling 2024


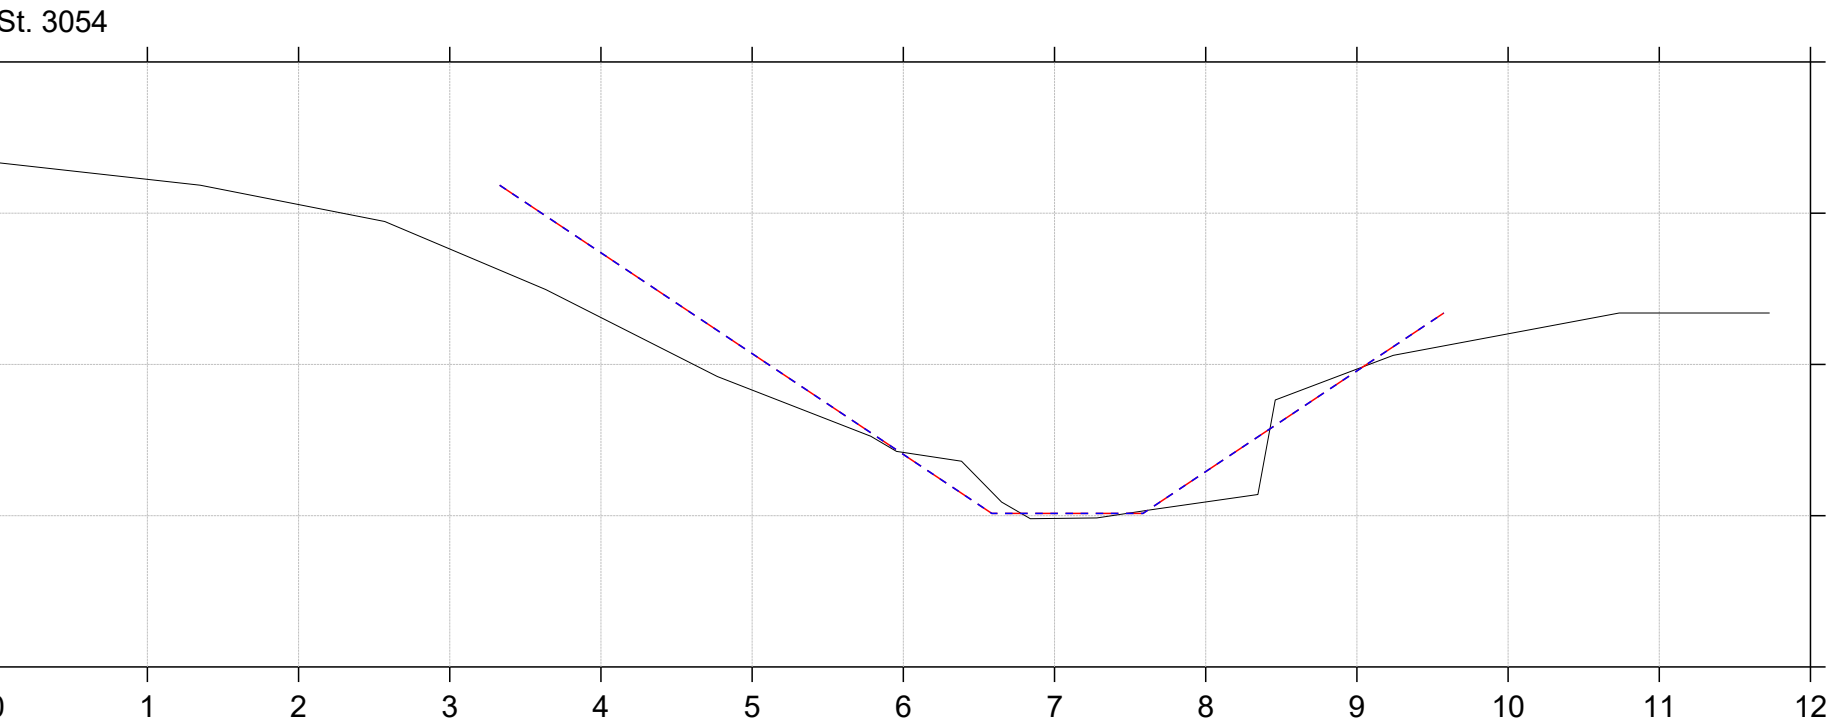
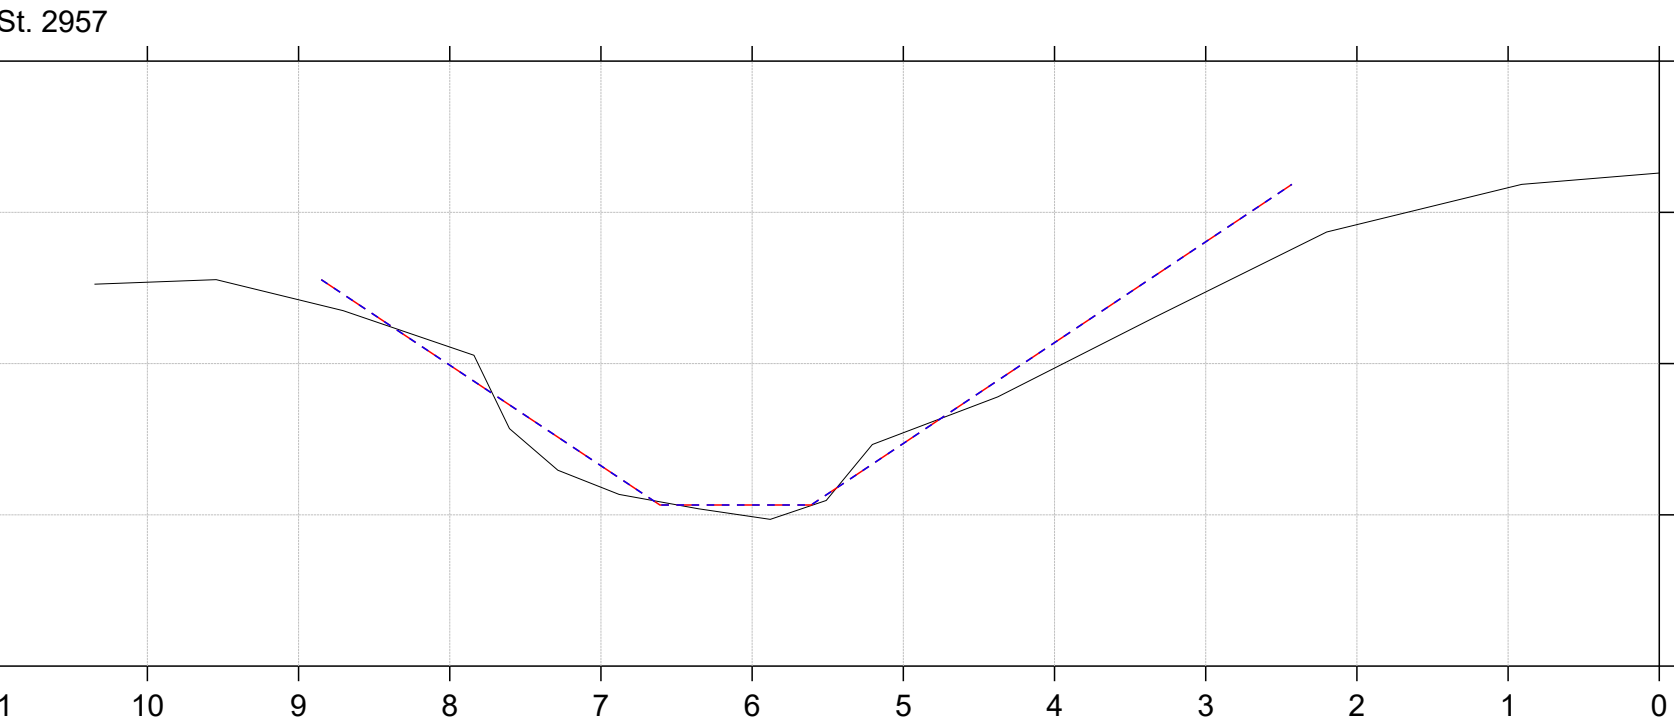


Regulativrevision 2025

Lodret akse : Kote i m DVR90, skala 1:50

Vandret akse : Afstand i m, skala 1:50

- Gældende dimensioner
- Nyt regulativ
- Regulativopmåling 2024

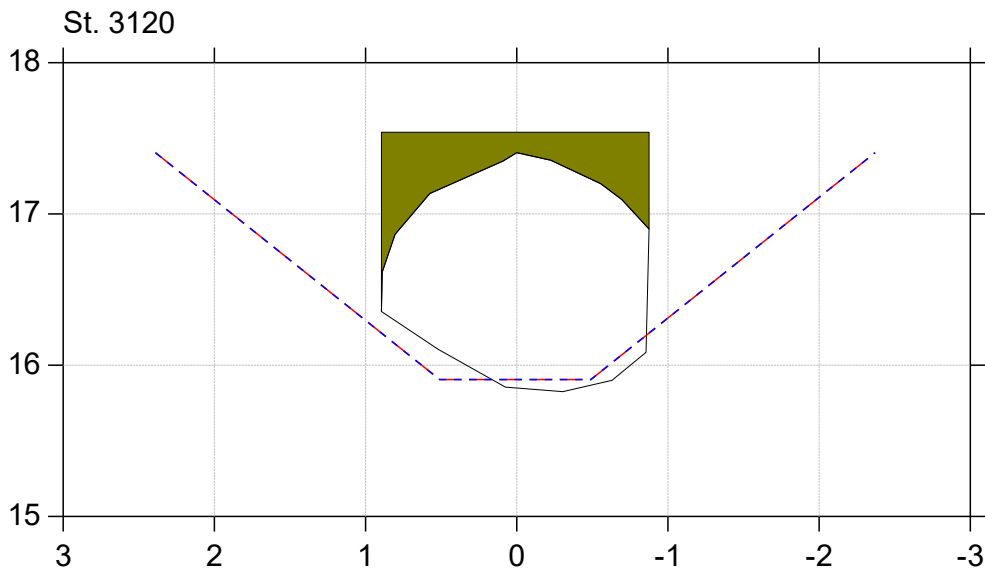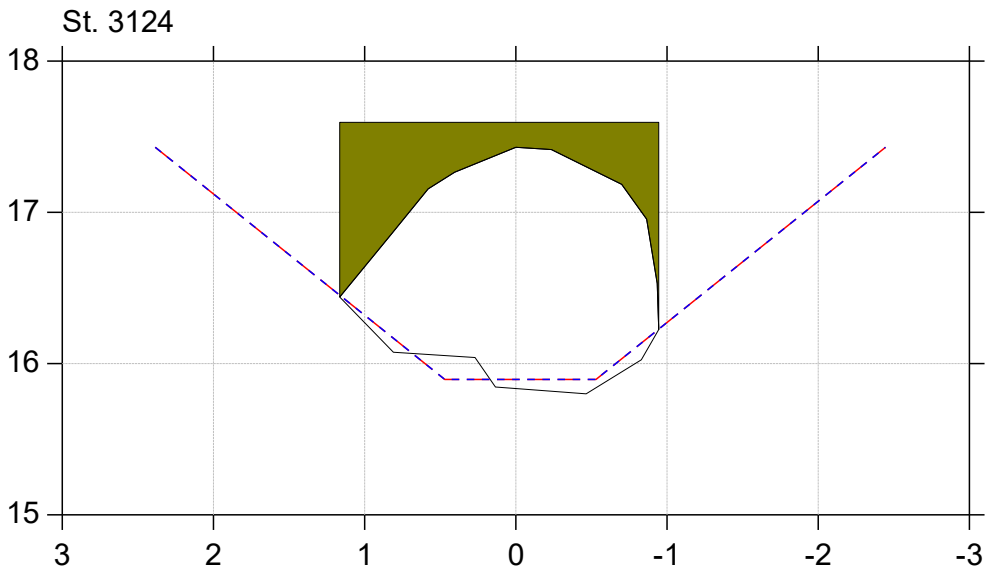
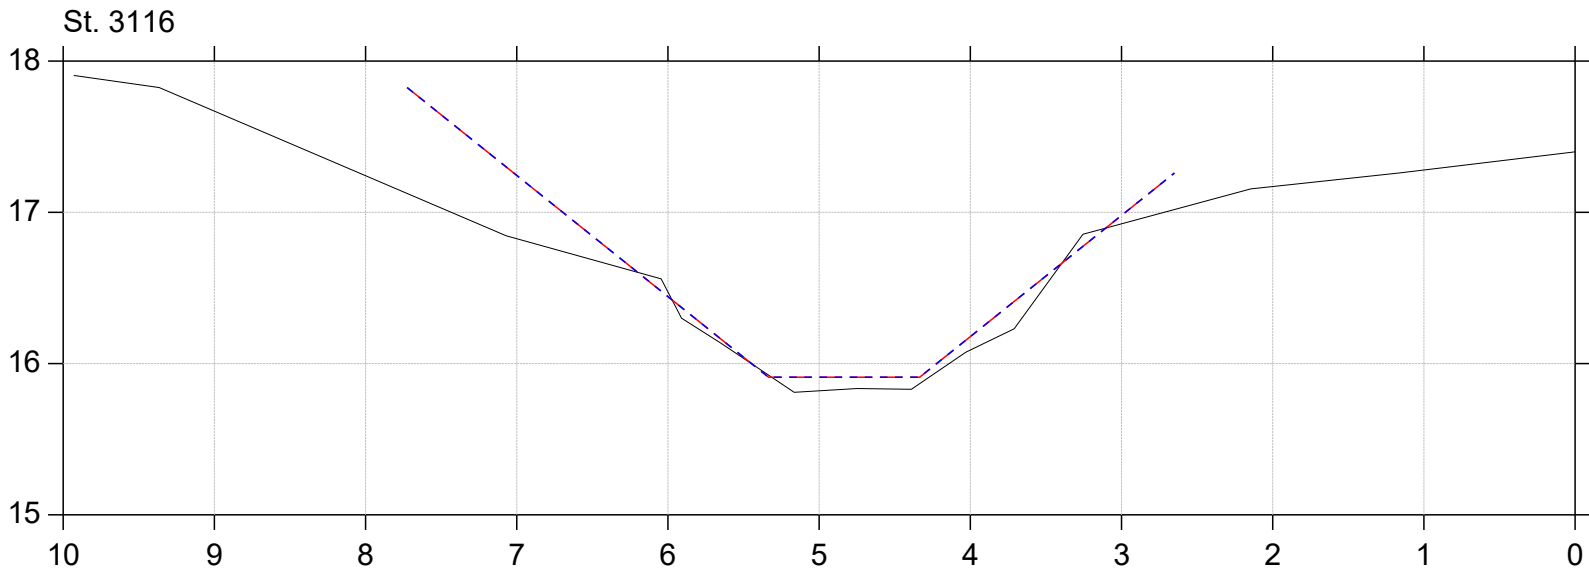


Regulativrevision 2025

Lodret akse : Kote i m DVR90, skala 1:50

Vandret akse : Afstand i m, skala 1:50

- Gældende dimensioner
- Nyt regulativ
- Regulativopmåling 2024

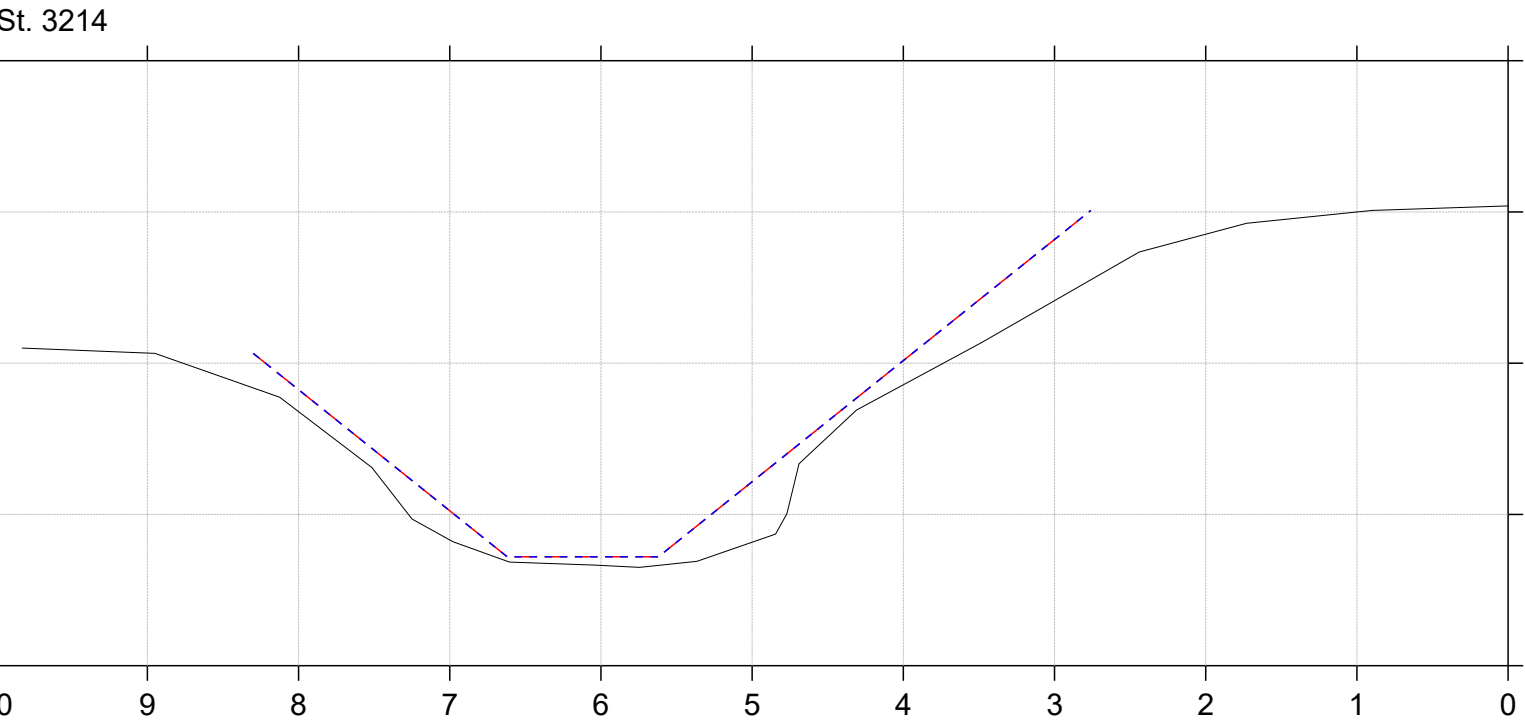
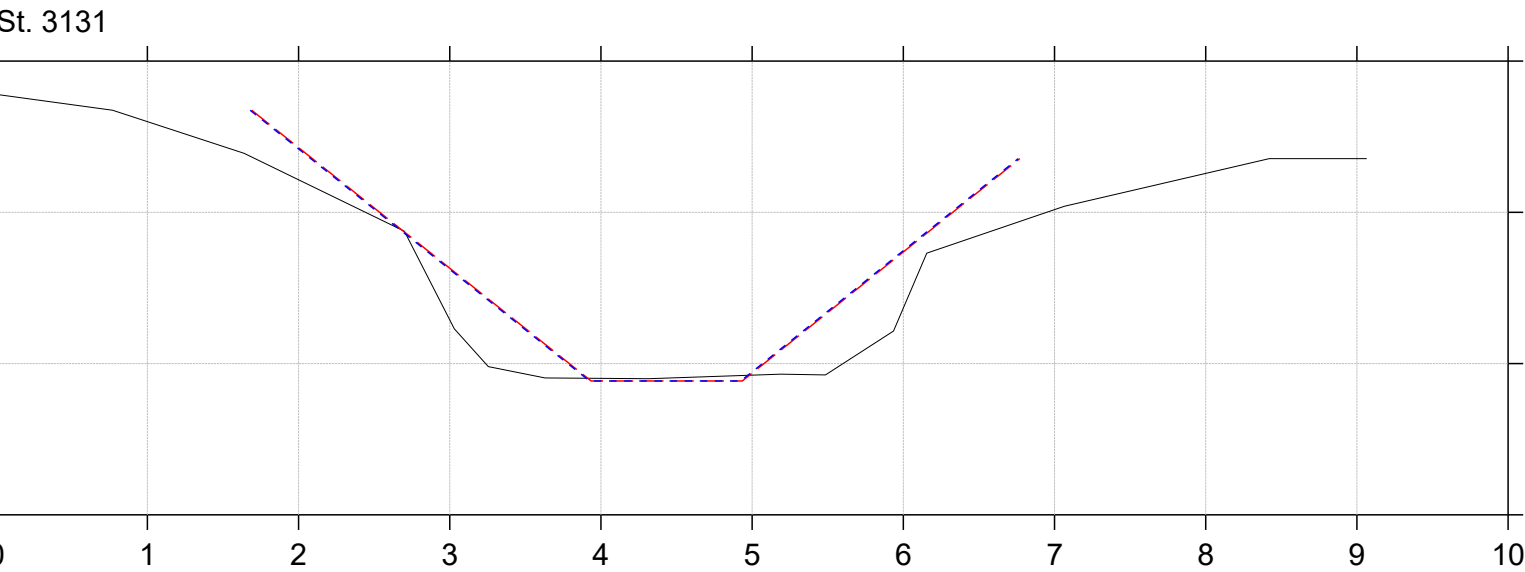


Regulativrevision 2025

Lodret akse : Kote i m DVR90, skala 1:50

Vandret akse : Afstand i m, skala 1:50

- Gældende dimensioner
- Nyt regulativ
- Regulativopmåling 2024



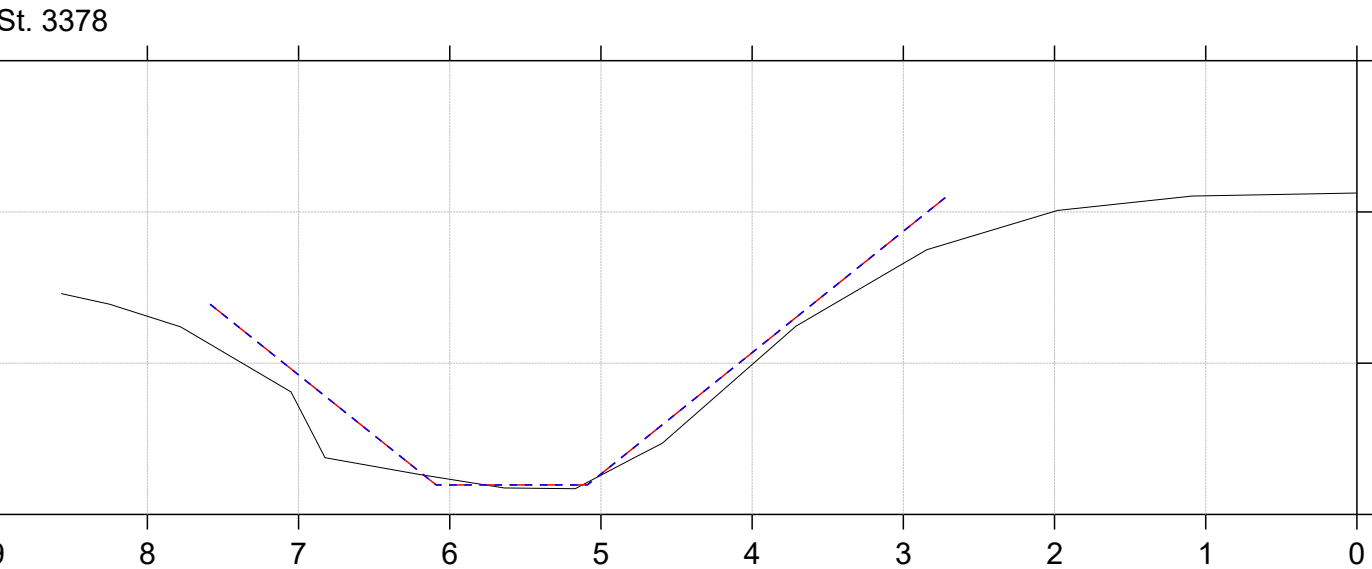
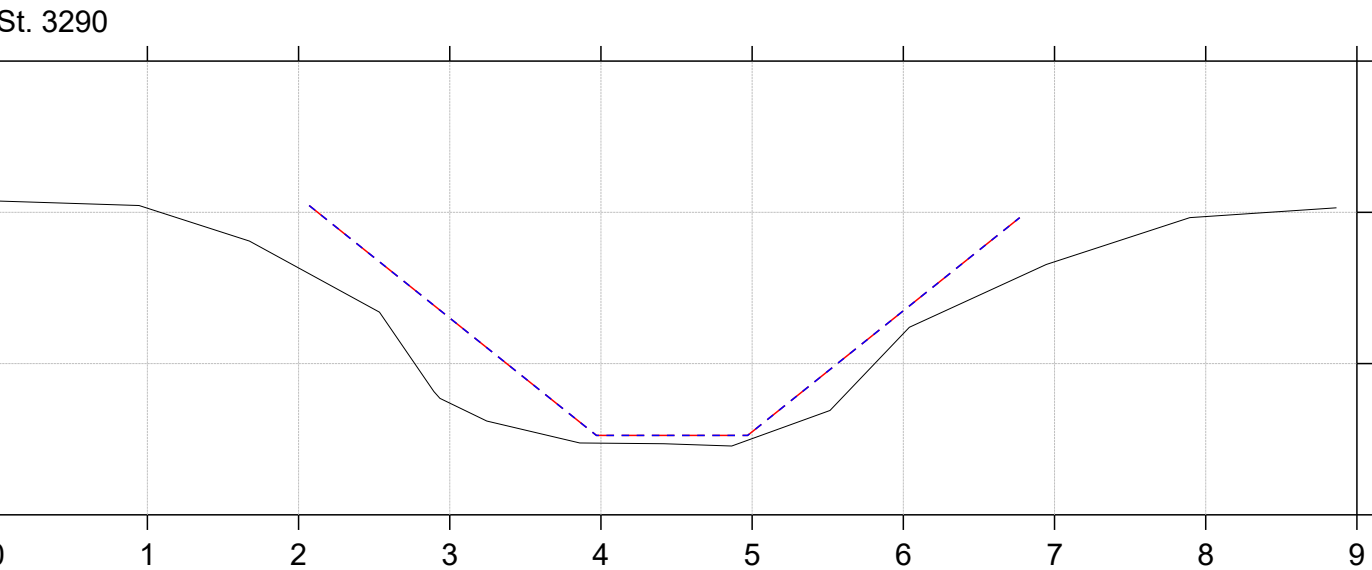


Regulativrevision 2025

Lodret akse : Kote i m DVR90, skala 1:50

Vandret akse : Afstand i m, skala 1:50

- Gældende dimensioner
- Nyt regulativ
- Regulativopmåling 2024

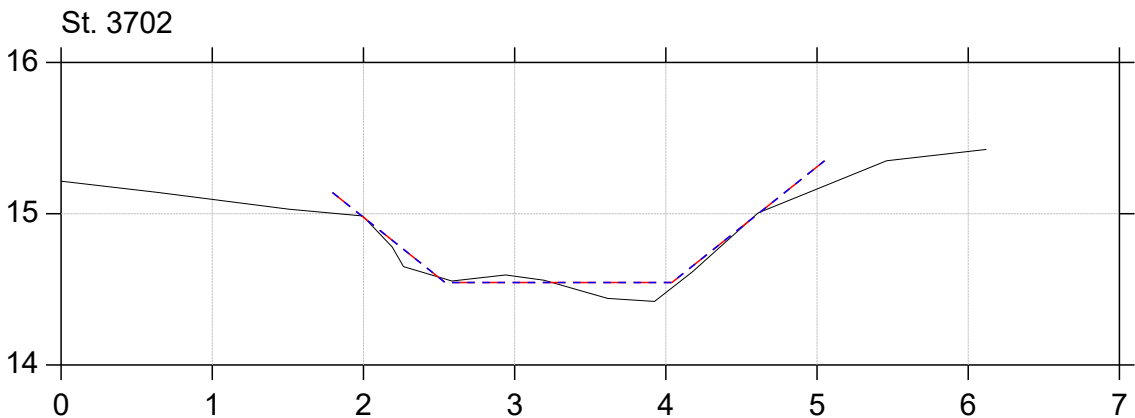
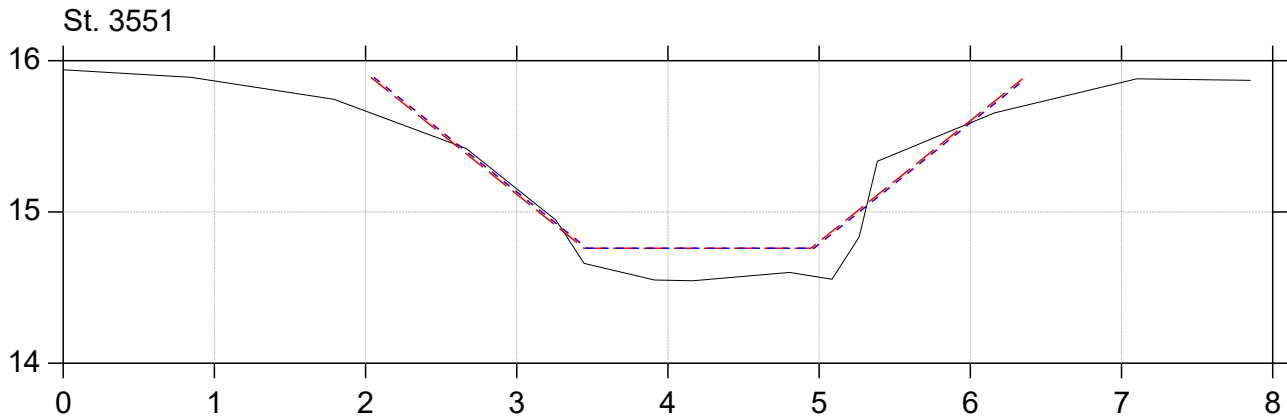
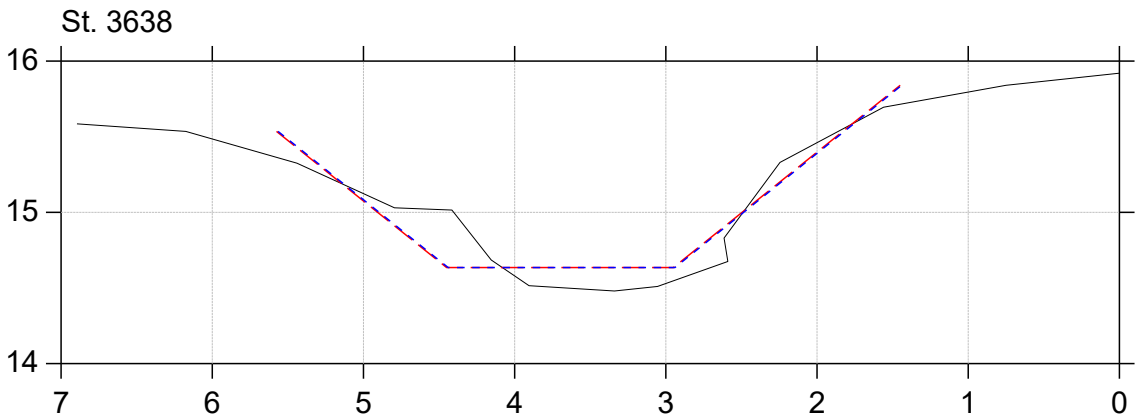
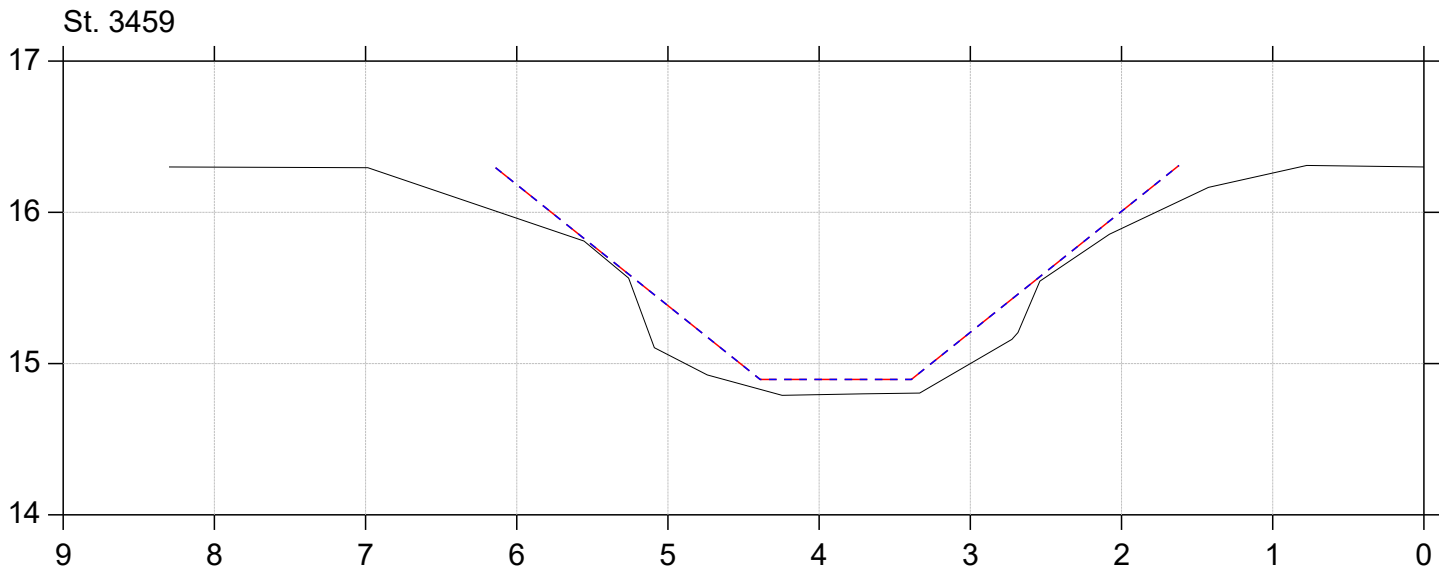


Regulativrevision 2025

Lodret akse : Kote i m DVR90, skala 1:50

Vandret akse : Afstand i m, skala 1:50

- Gældende dimensioner
- Nyt regulativ
- Regulativopmåling 2024

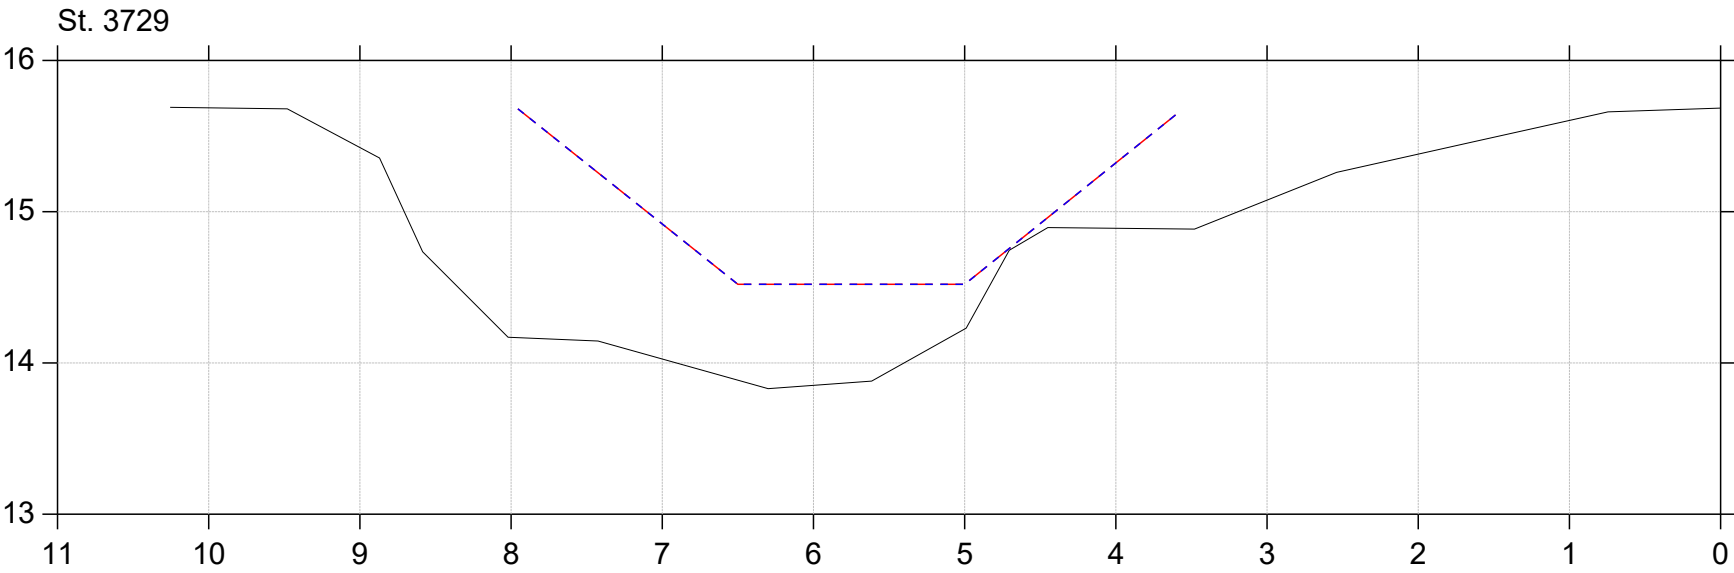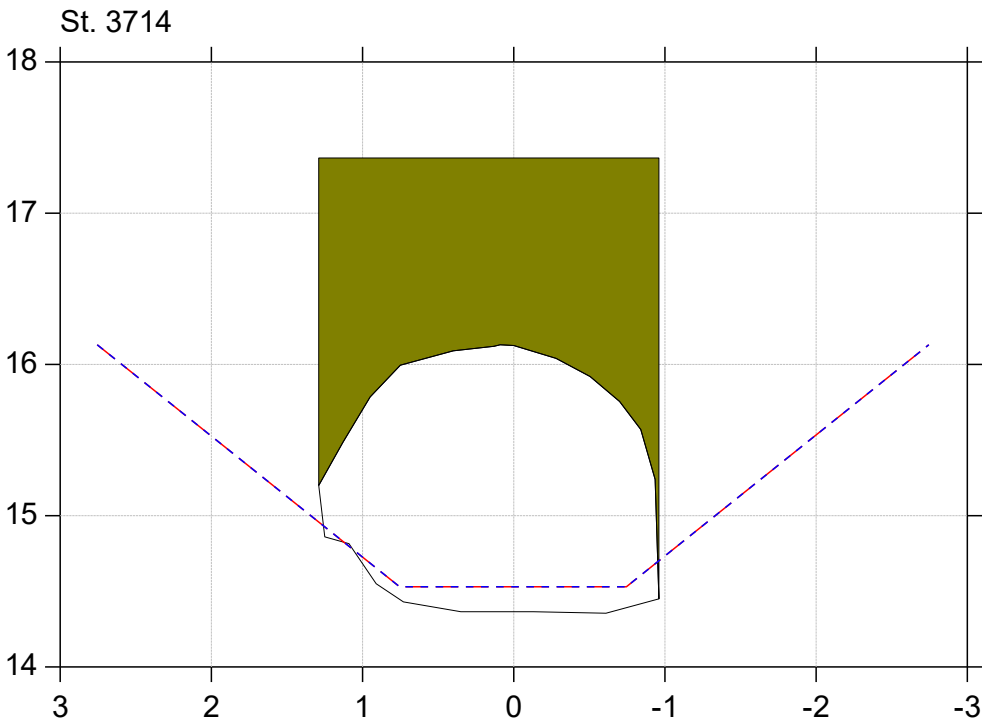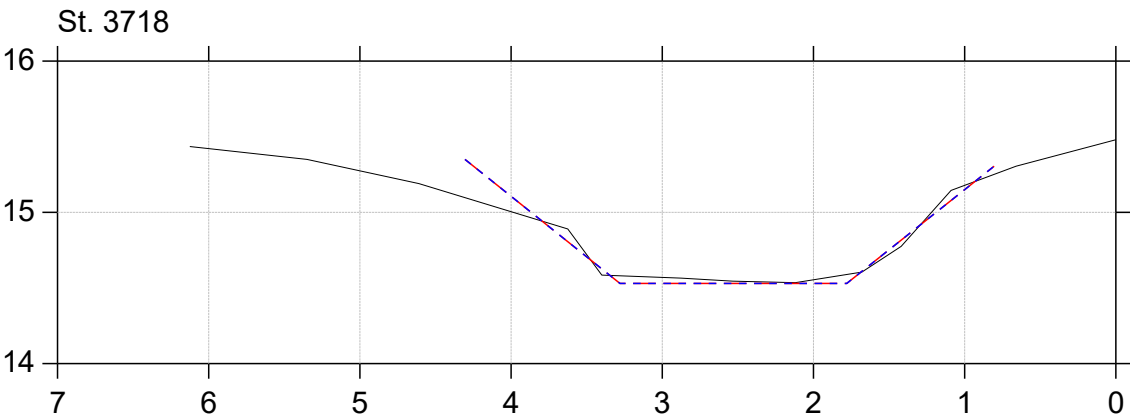
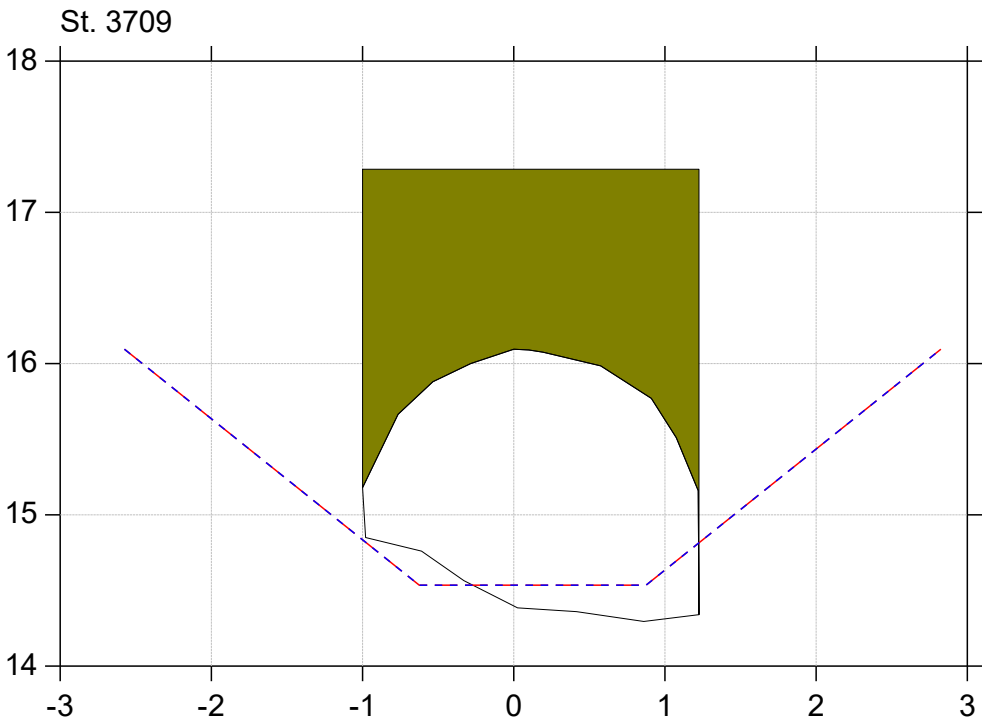


Regulativrevision 2025

Lodret akse : Kote i m DVR90, skala 1:50

Vandret akse : Afstand i m, skala 1:50

- Gældende dimensioner
- Nyt regulativ
- Regulativopmåling 2024

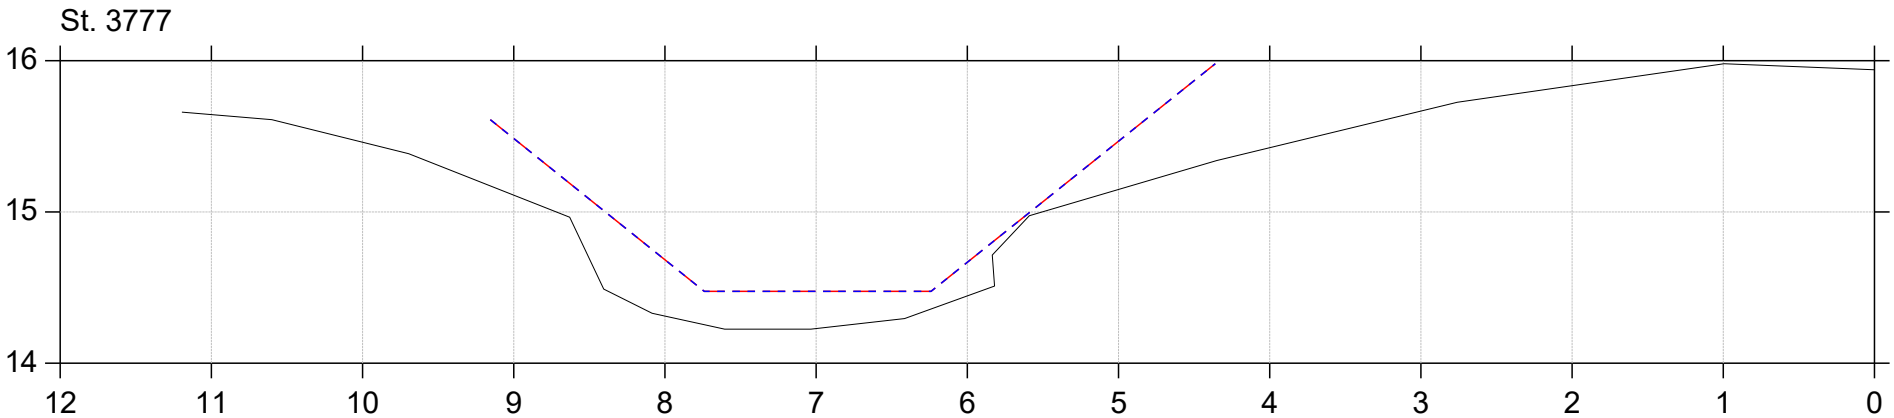
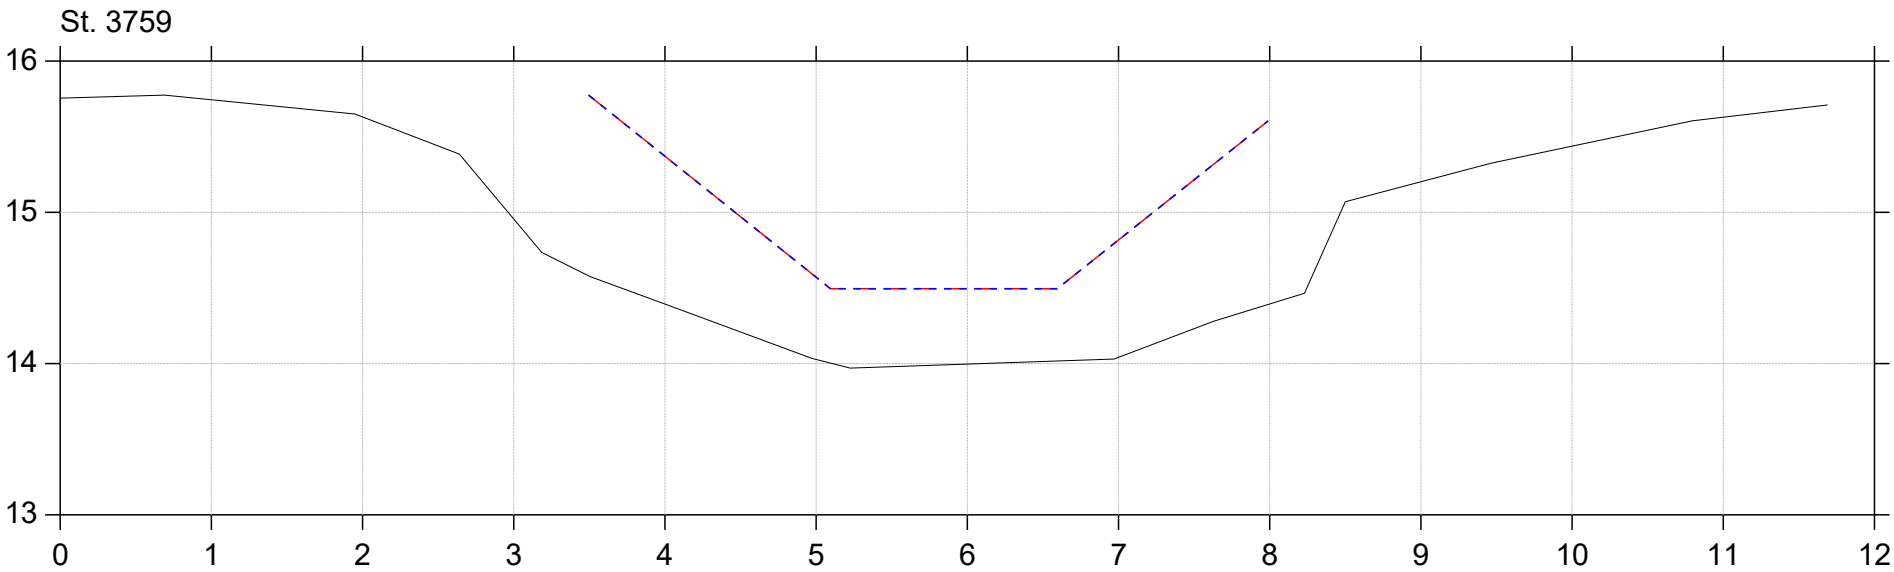


Regulativrevision 2025

Lodret akse : Kote i m DVR90, skala 1:50

Vandret akse : Afstand i m, skala 1:50

- Gældende dimensioner
- Nyt regulativ
- Regulativopmåling 2024

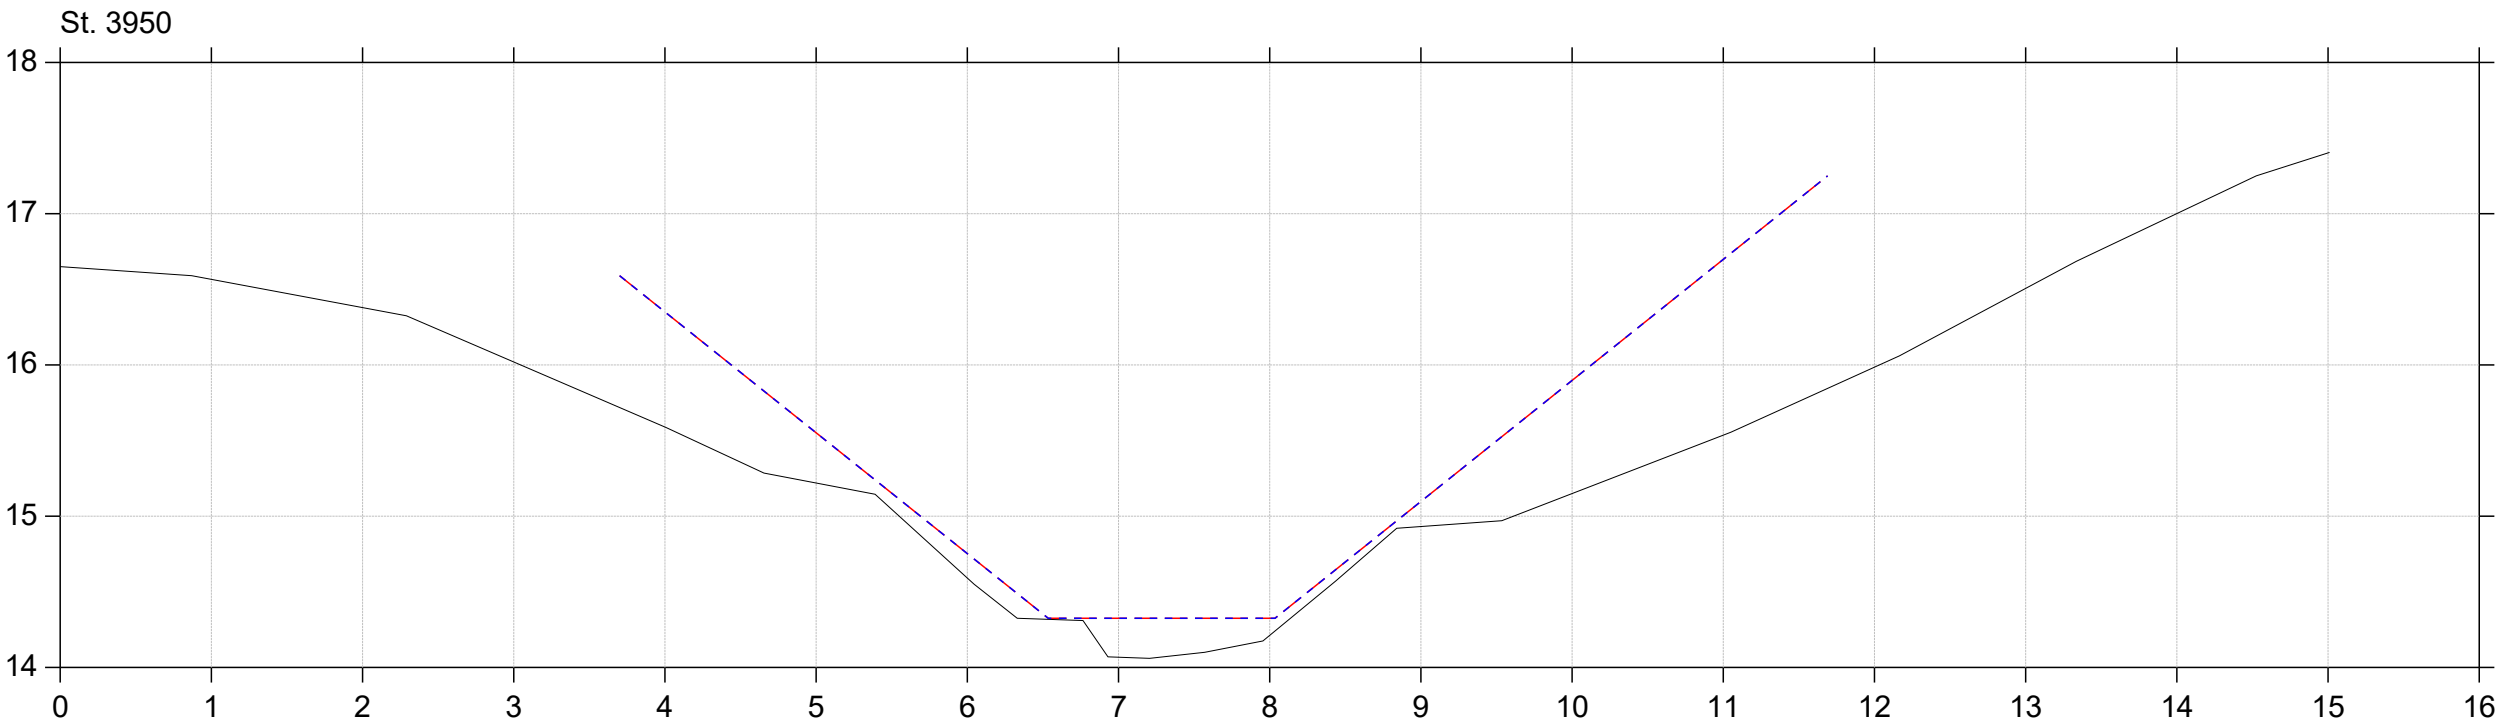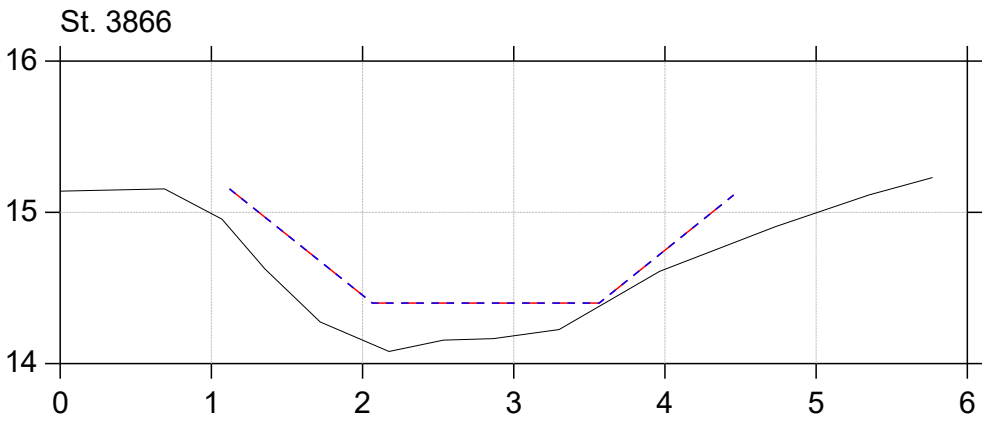


Regulativrevision 2025

Lodret akse : Kote i m DVR90, skala 1:50


Vandret akse : Afstand i m, skala 1:50

- Gældende dimensioner
- Nyt regulativ
- Regulativopmåling 2024


St. 4032

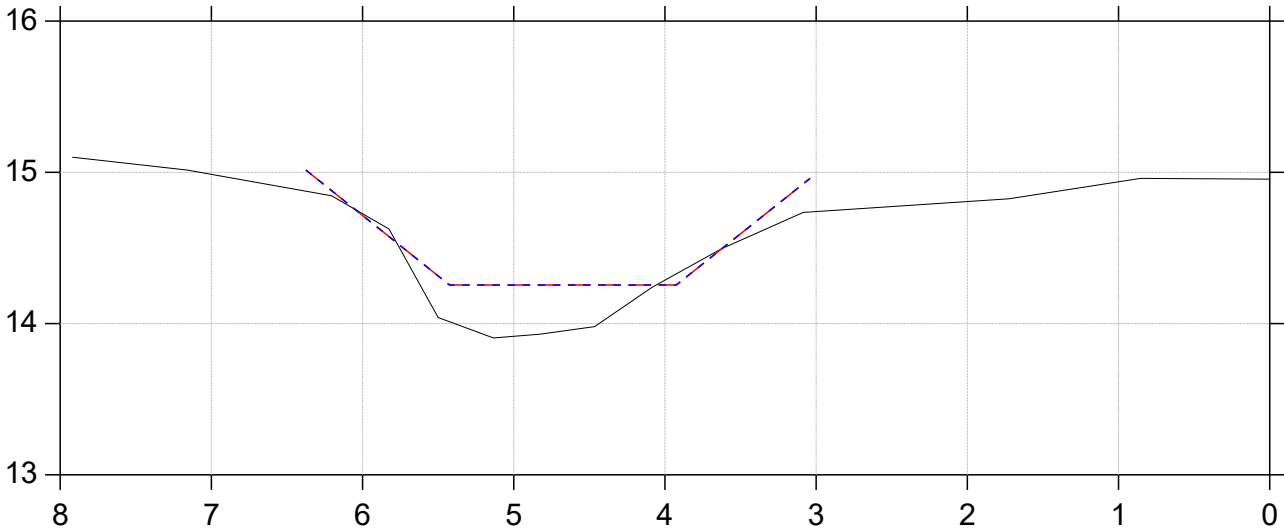


St. 4200

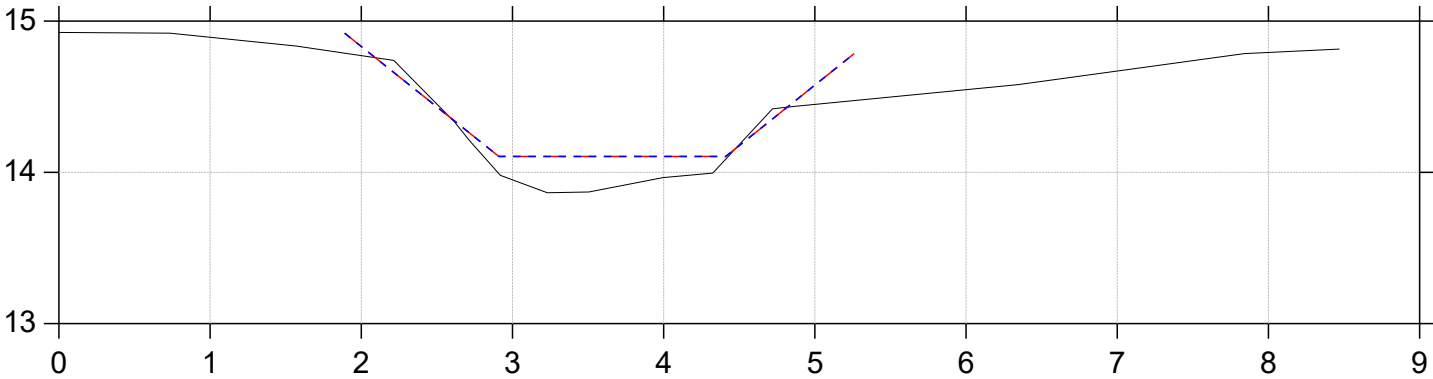


St. 4283

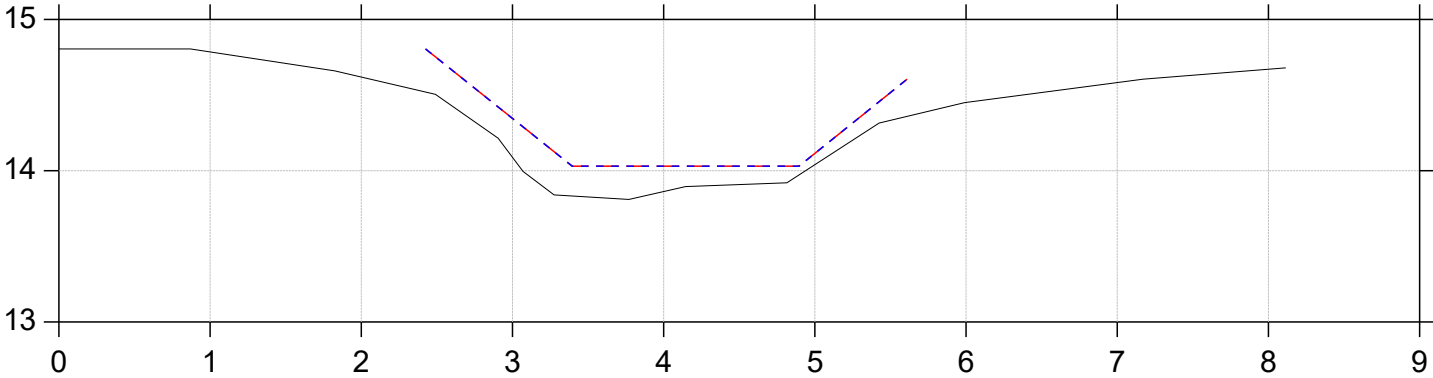

St. 4115

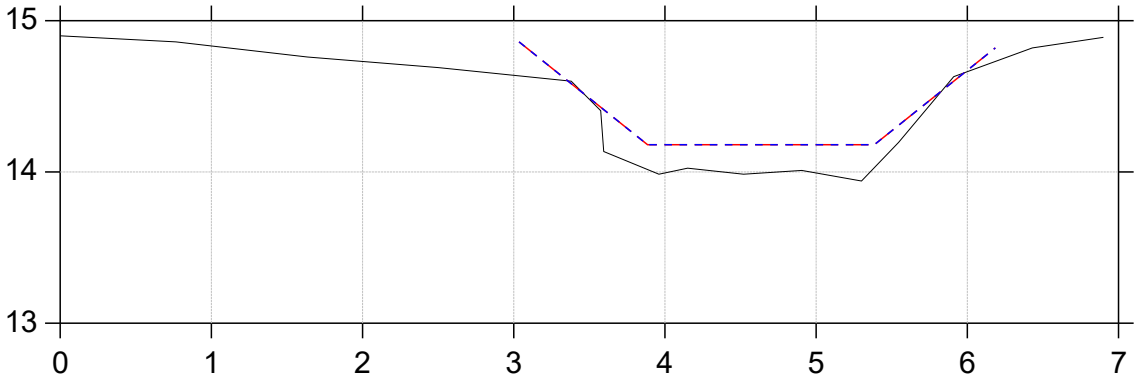

St. 4375


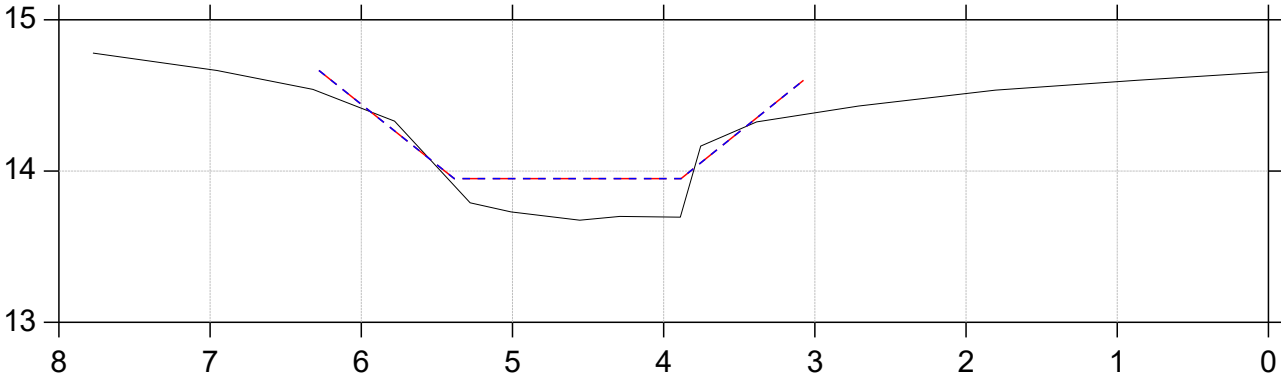


Regulativrevision 2025

Lodret akse : Kote i m DVR90, skala 1:50

Vandret akse : Afstand i m, skala 1:50

- Gældende dimensioner
- Nyt regulativ
- Regulativopmåling 2024

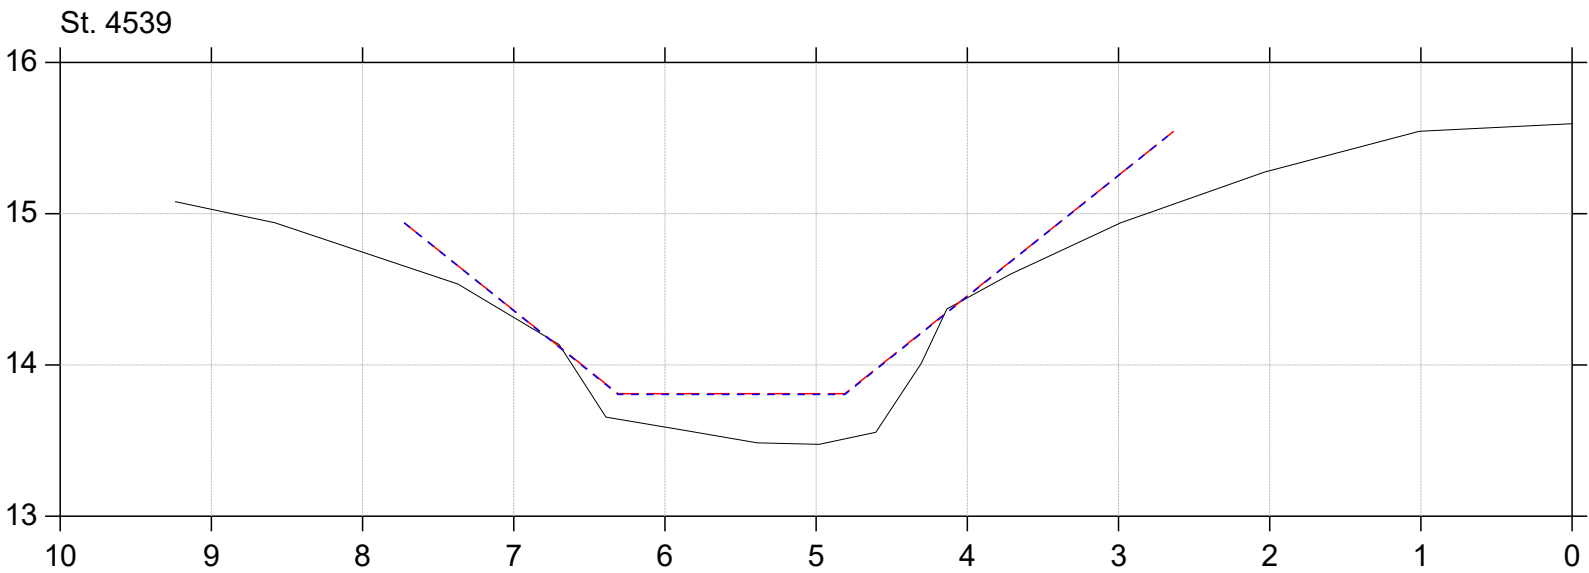
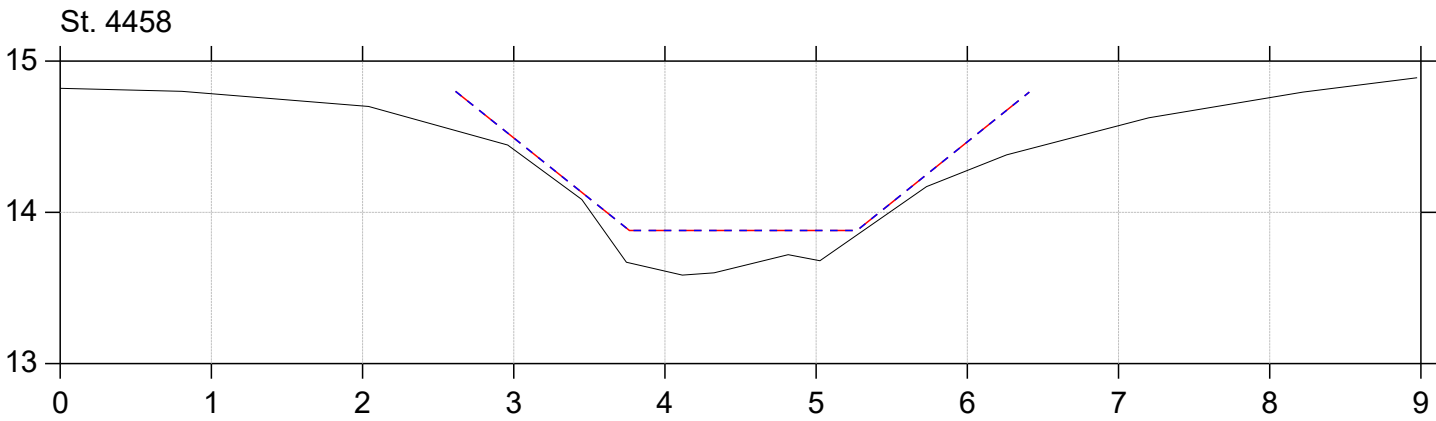


Regulativrevision 2025

Lodret akse : Kote i m DVR90, skala 1:50

Vandret akse : Afstand i m, skala 1:50

- Gældende dimensioner
- Nyt regulativ
- Regulativopmåling 2024

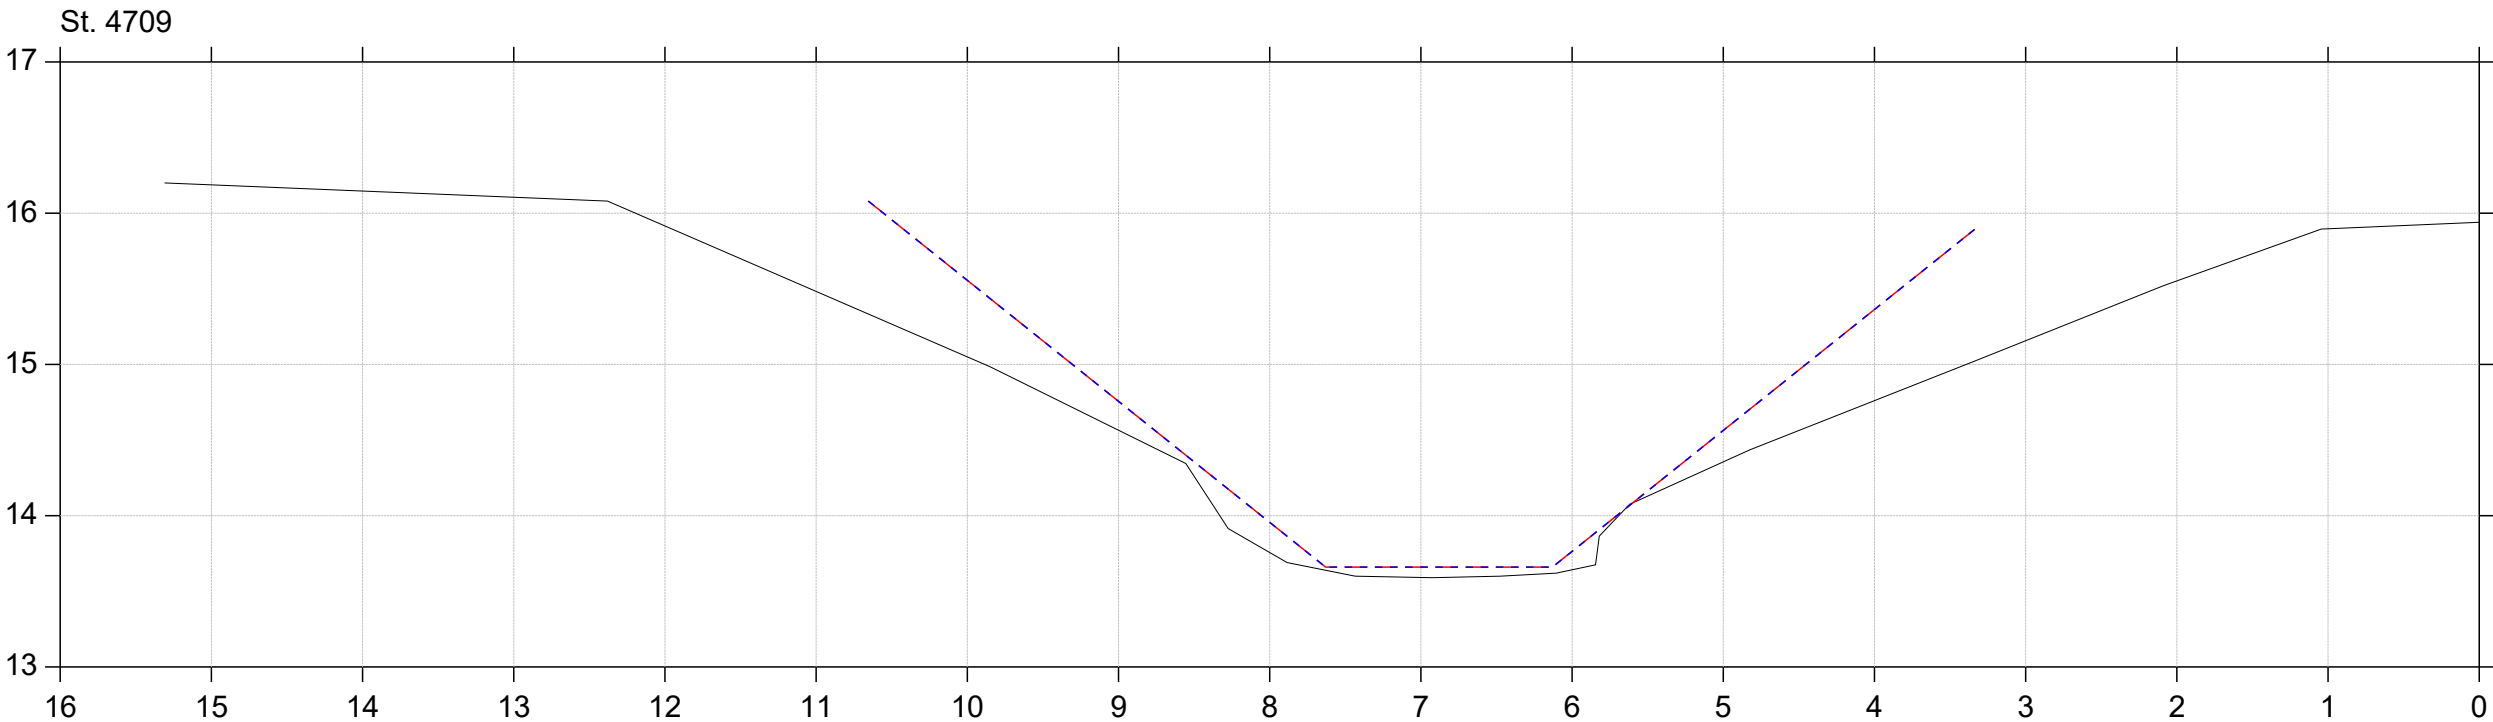
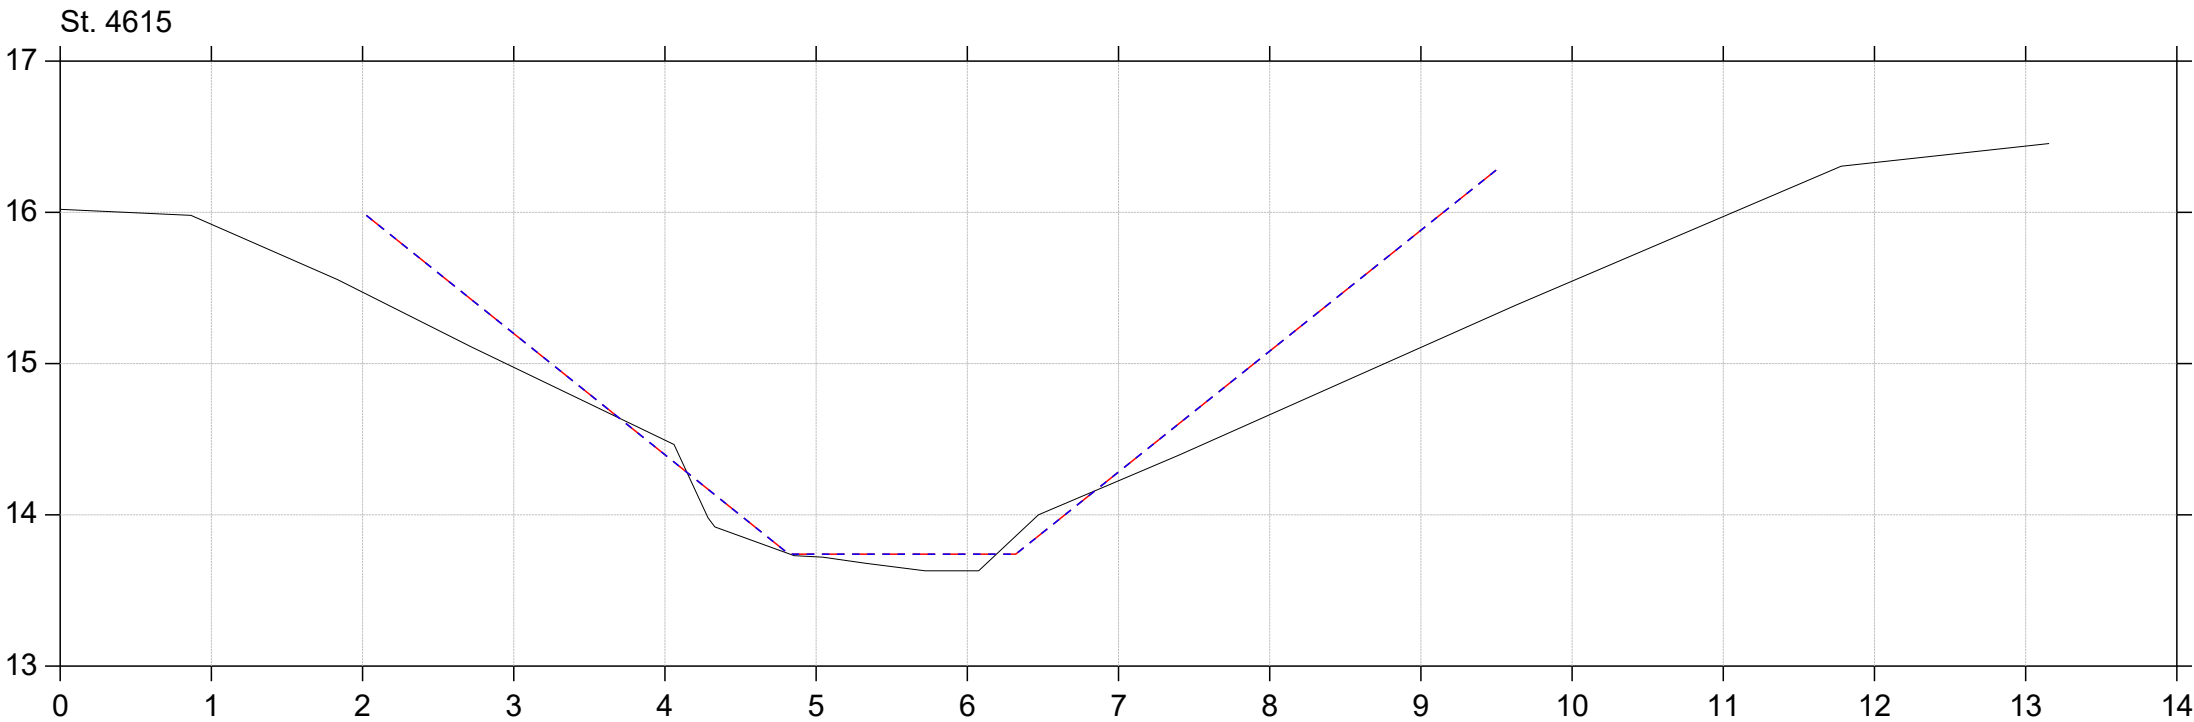


Regulativrevision 2025

Lodret akse : Kote i m DVR90, skala 1:50

Vandret akse : Afstand i m, skala 1:50

- Gældende dimensioner
- Nyt regulativ
- Regulativopmåling 2024

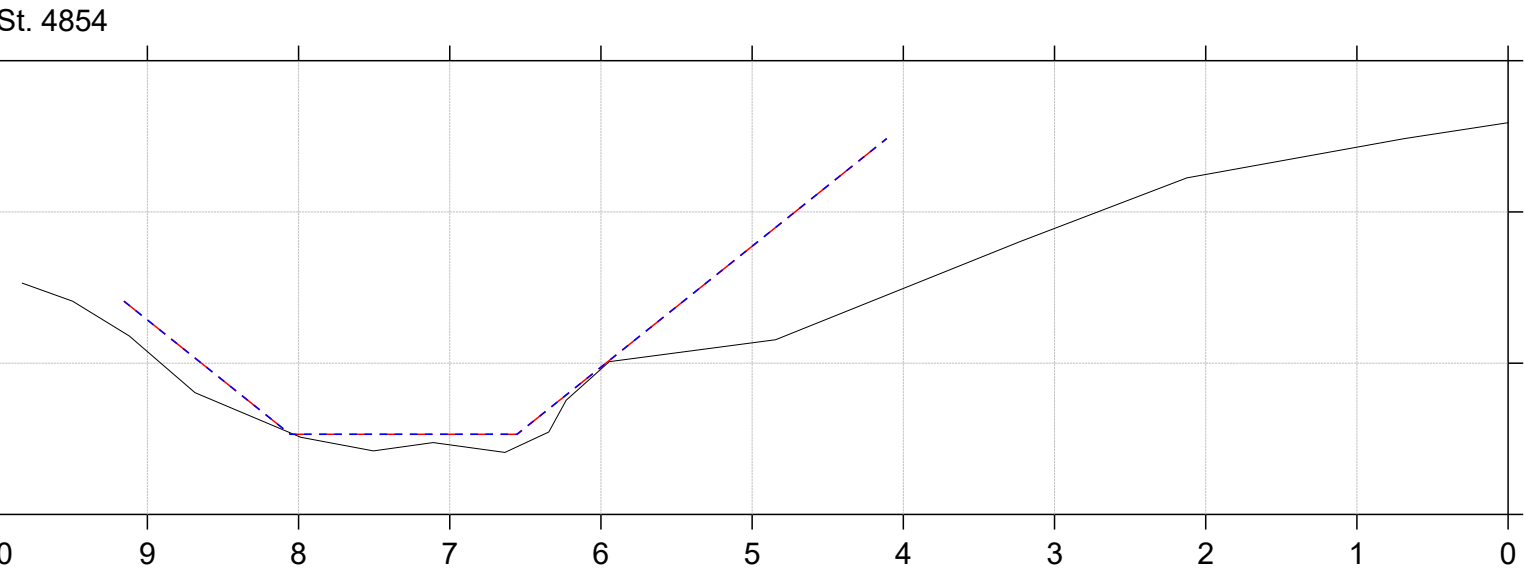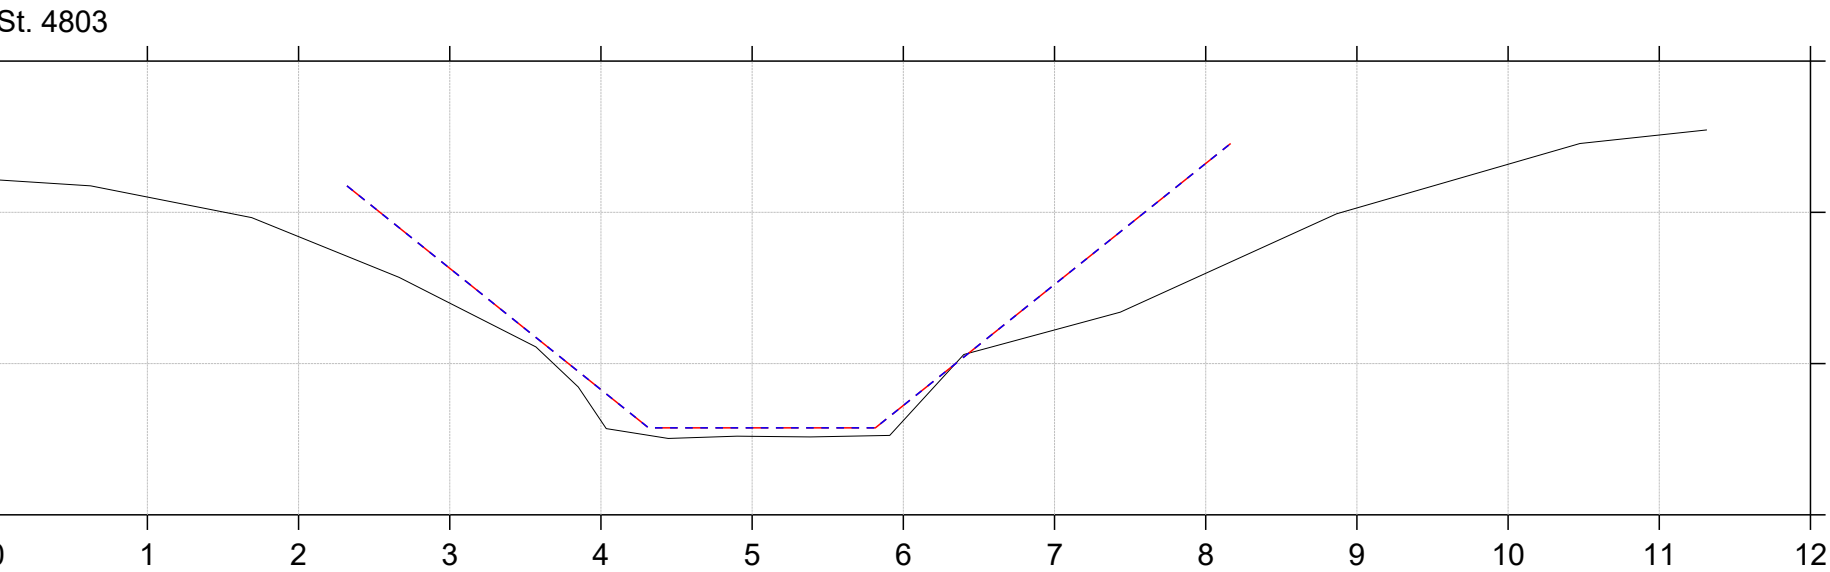


Regulativrevision 2025

Lodret akse : Kote i m DVR90, skala 1:50

Vandret akse : Afstand i m, skala 1:50

- Gældende dimensioner
- Nyt regulativ
- Regulativopmåling 2024


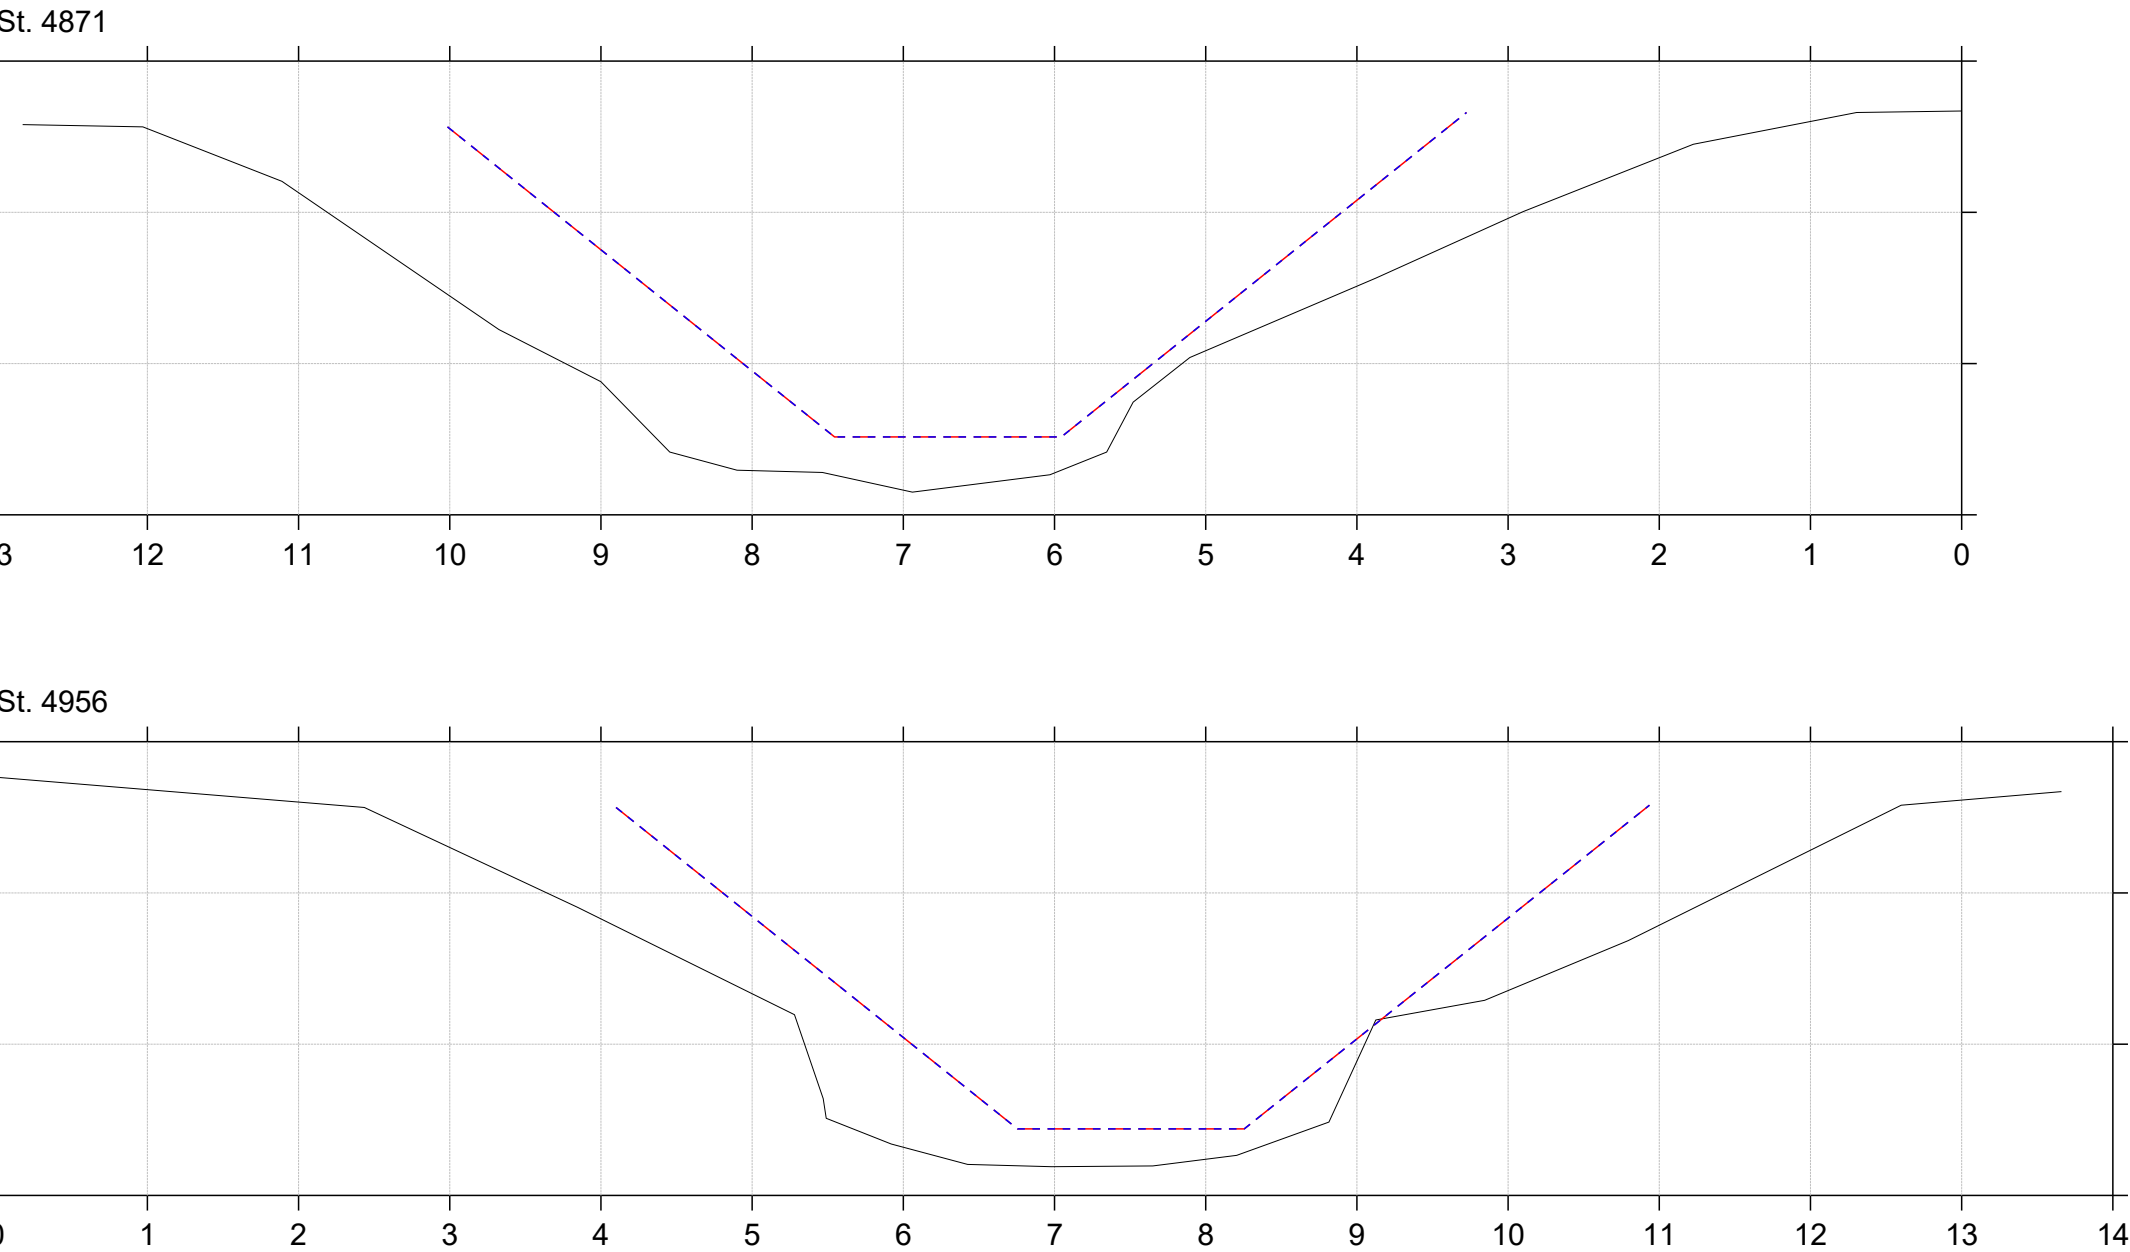


Regulativrevision 2025

Lodret akse : Kote i m DVR90, skala 1:50

Vandret akse : Afstand i m, skala 1:50

- Gældende dimensioner
- Nyt regulativ
- Regulativopmåling 2024


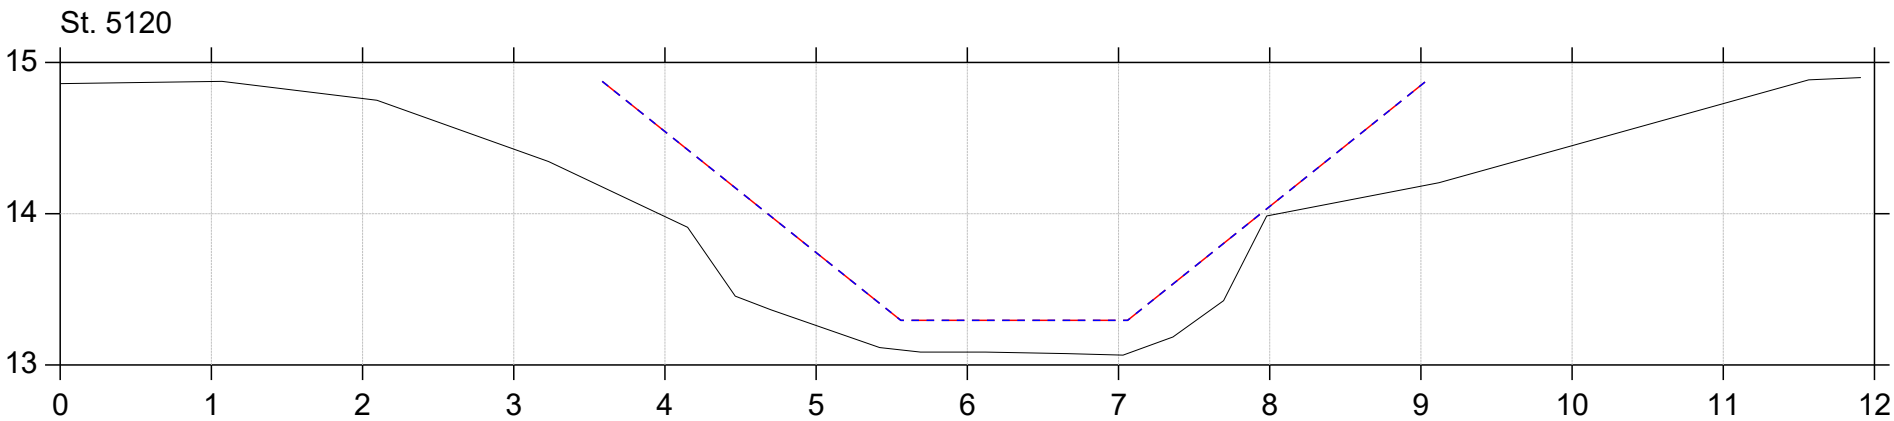
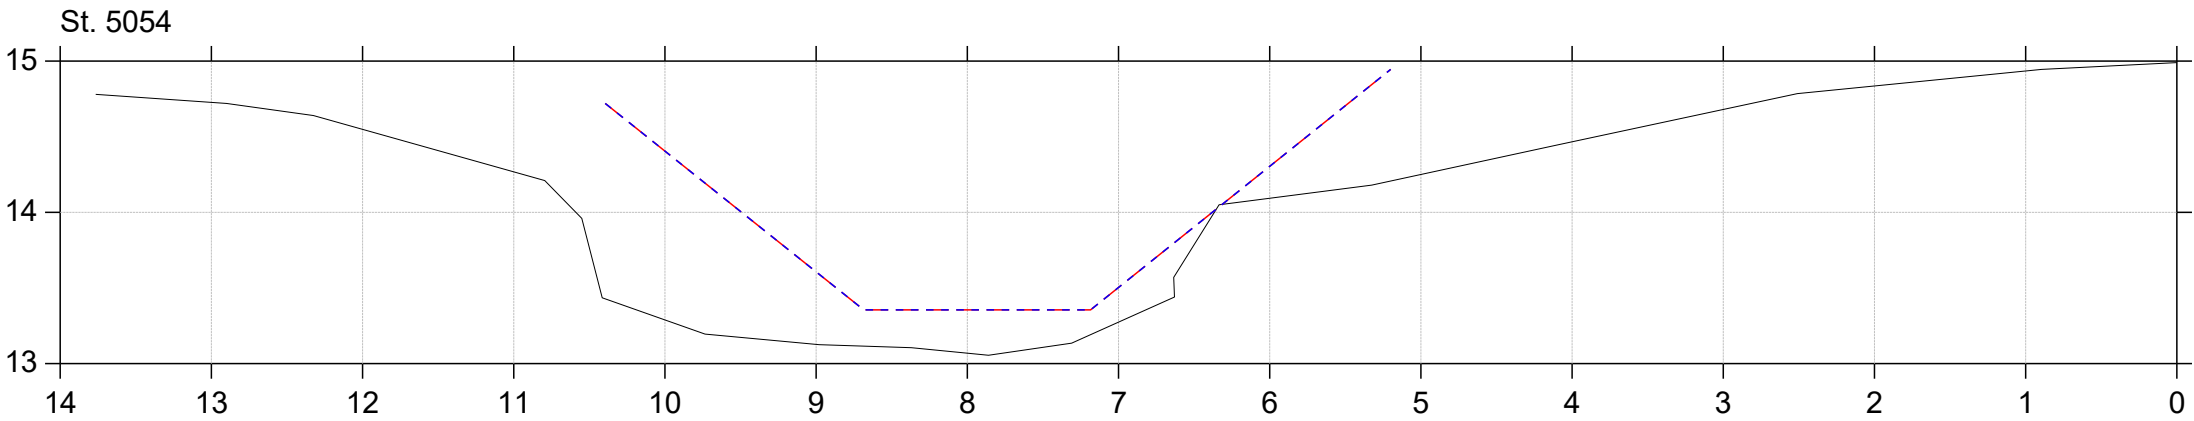


Regulativrevision 2025

Lodret akse : Kote i m DVR90, skala 1:50

Vandret akse : Afstand i m, skala 1:50

- Gældende dimensioner
- Nyt regulativ
- Regulativopmåling 2024

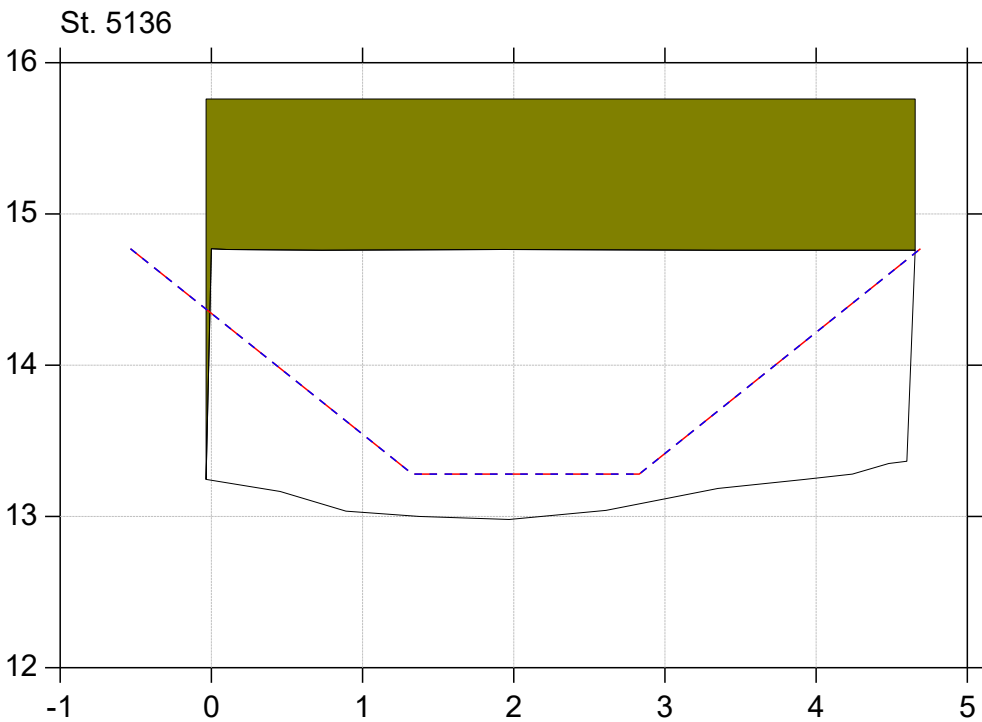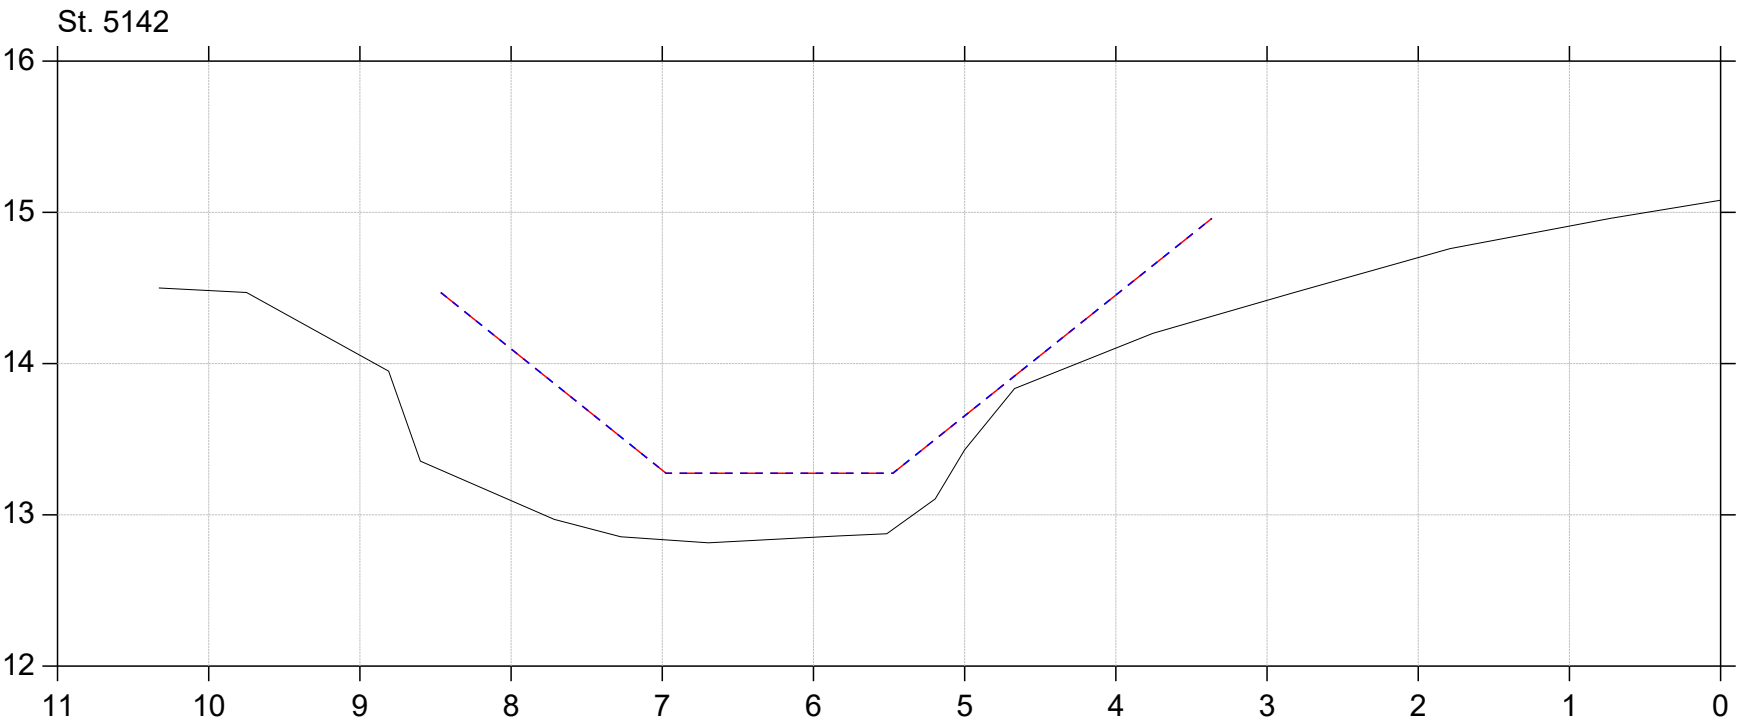
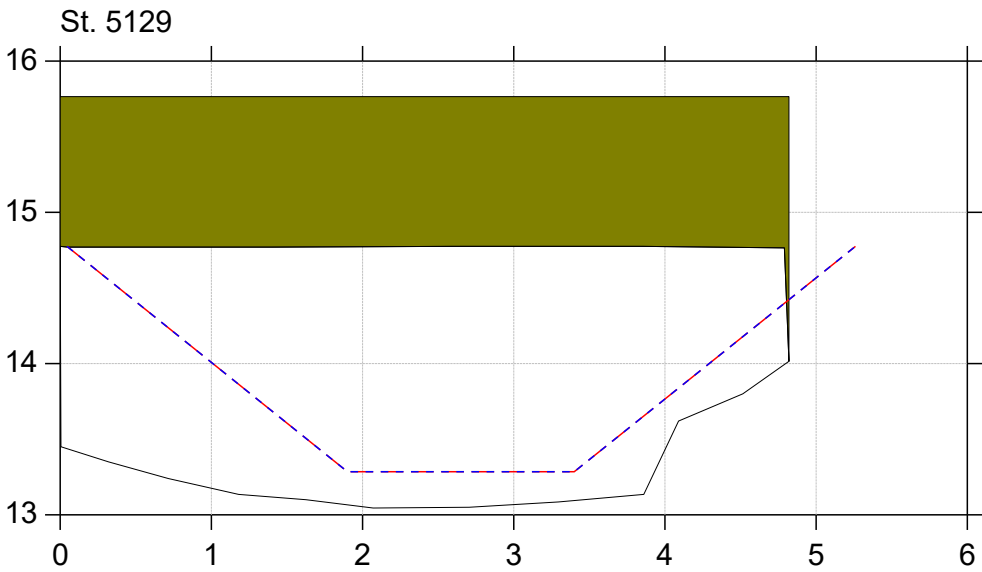


Regulativrevision 2025

Lodret akse : Kote i m DVR90, skala 1:50

Vandret akse : Afstand i m, skala 1:50

- Gældende dimensioner
- Nyt regulativ
- Regulativopmåling 2024

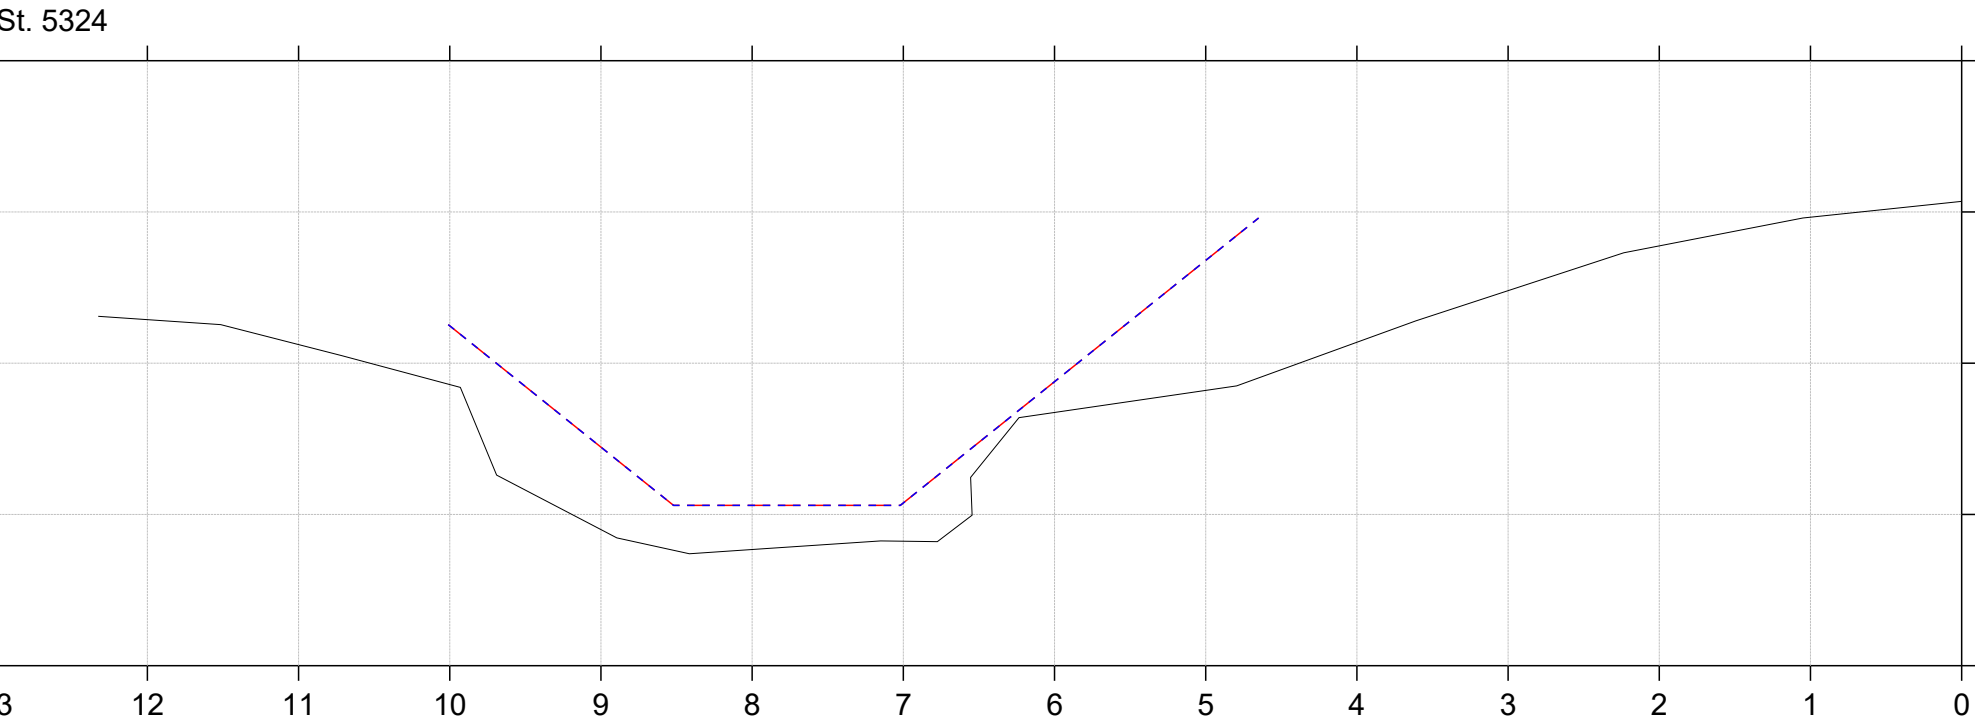
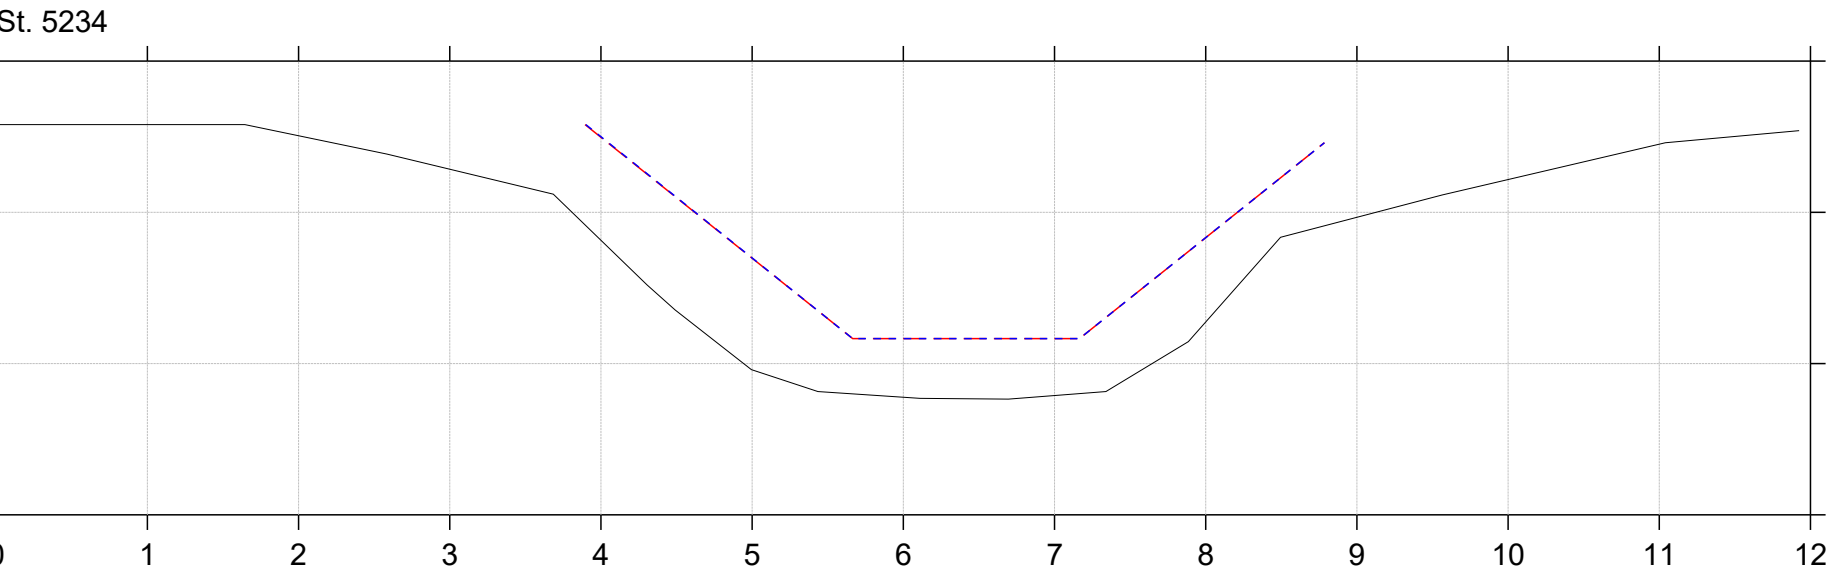


Regulativrevision 2025

Lodret akse : Kote i m DVR90, skala 1:50

Vandret akse : Afstand i m, skala 1:50

- Gældende dimensioner
- Nyt regulativ
- Regulativopmåling 2024

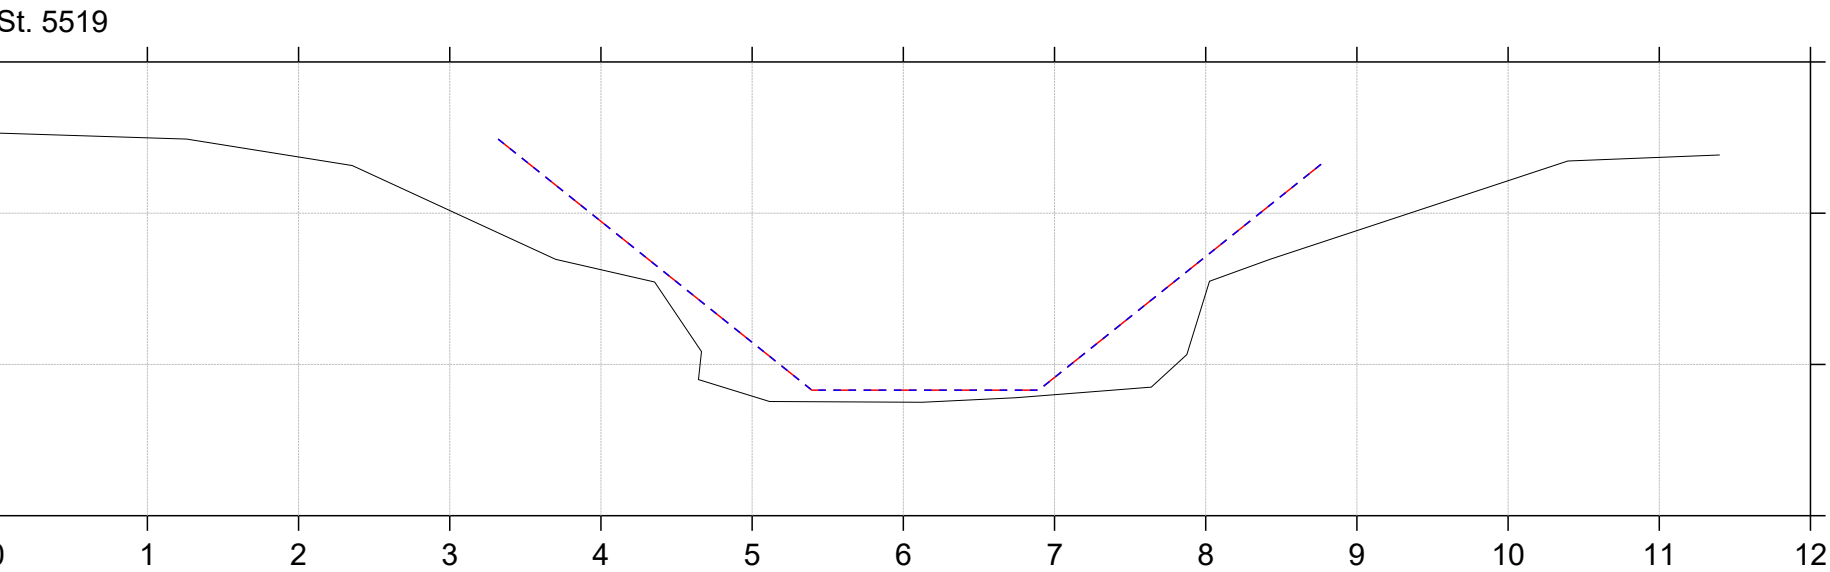
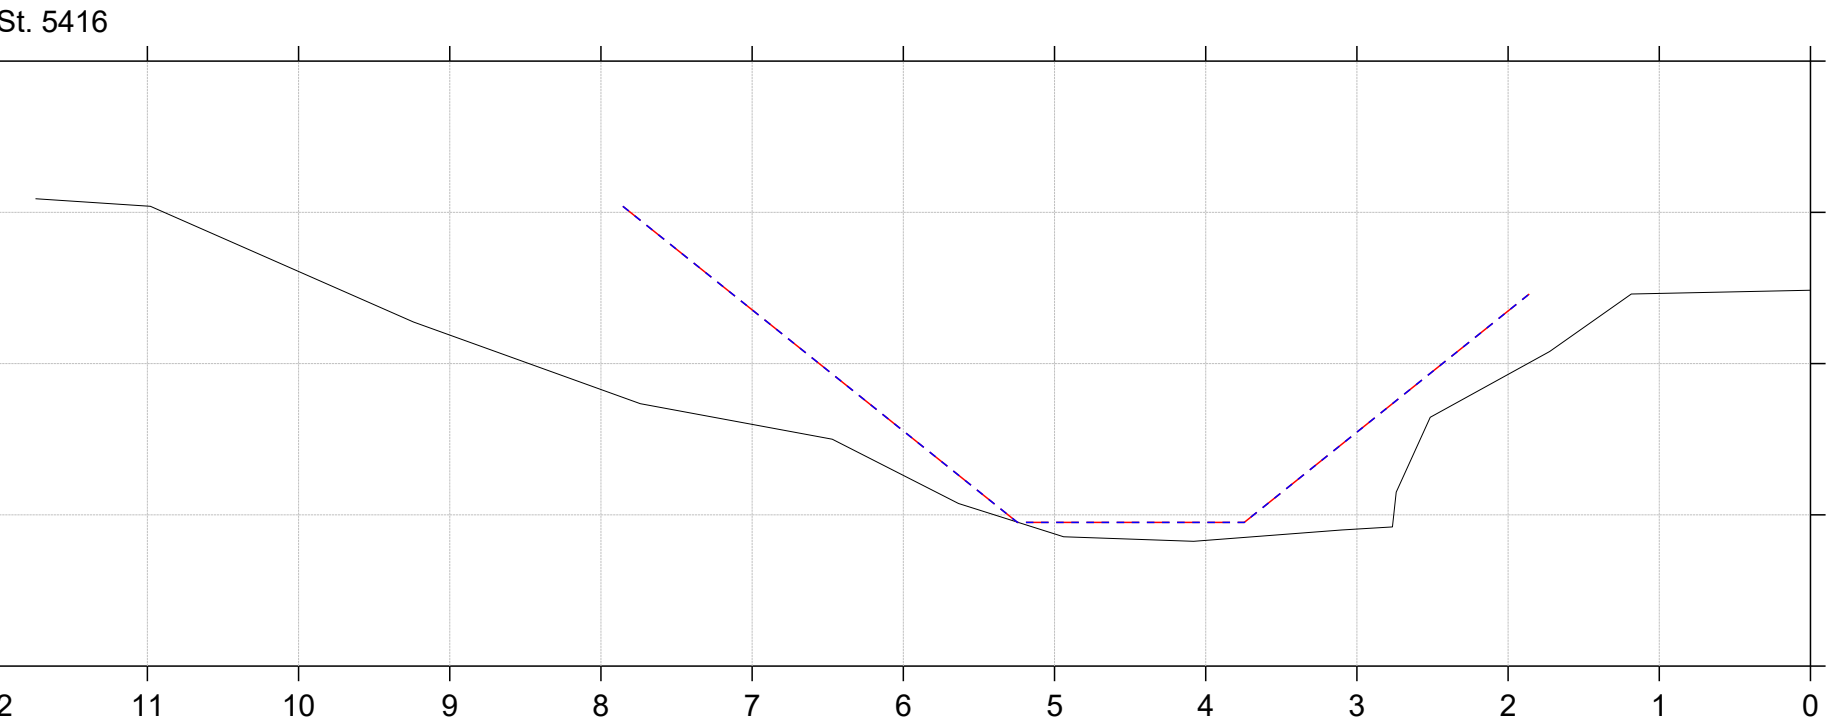


Regulativrevision 2025

Lodret akse : Kote i m DVR90, skala 1:50

Vandret akse : Afstand i m, skala 1:50

- Gældende dimensioner
- Nyt regulativ
- Regulativopmåling 2024

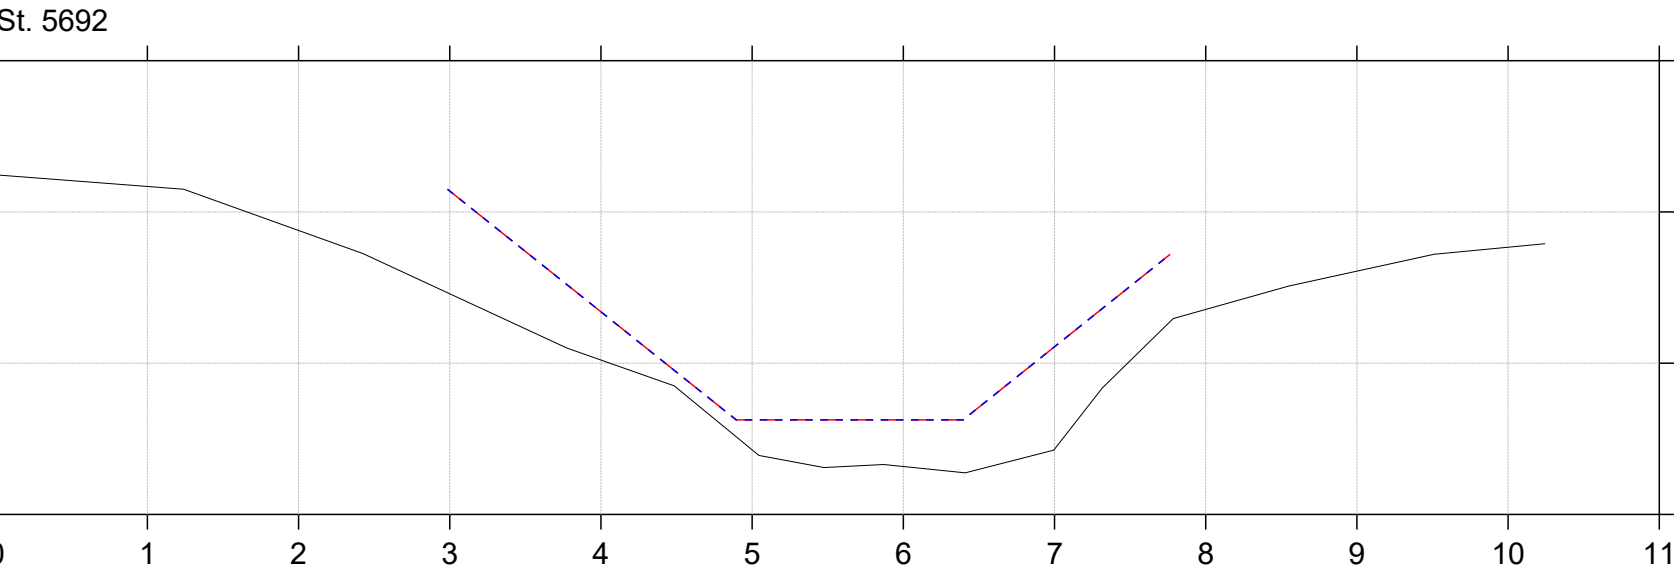
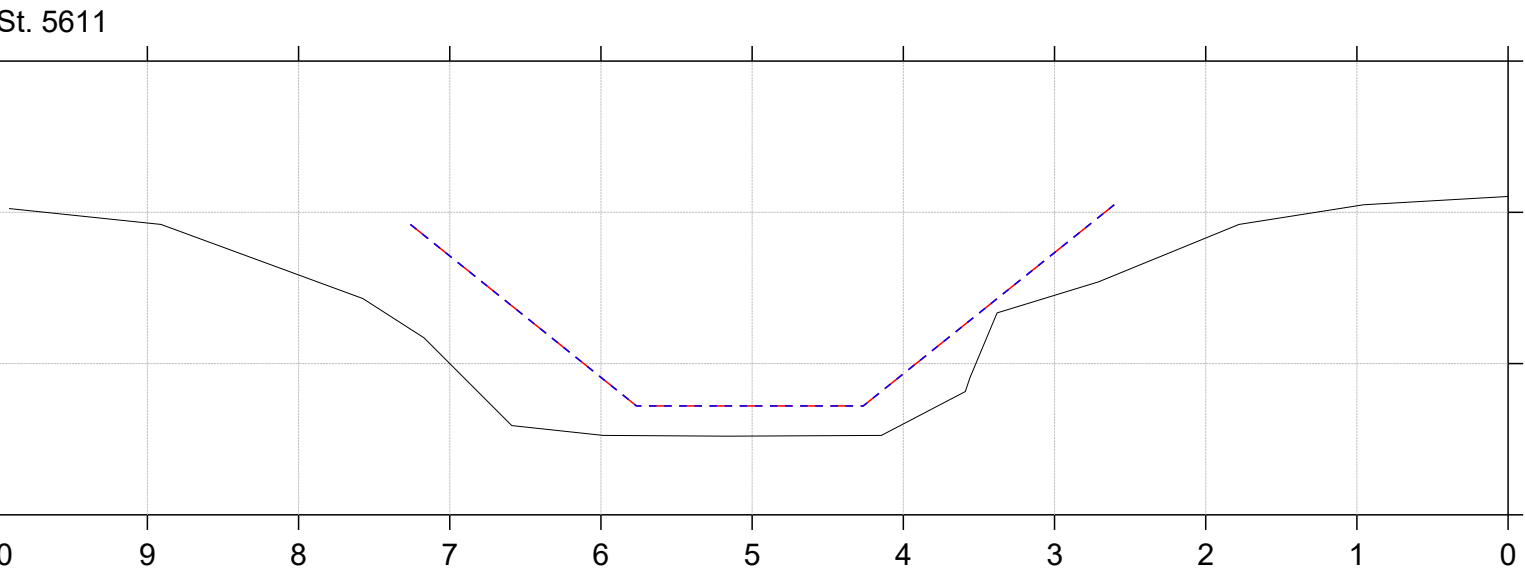


Regulativrevision 2025

Lodret akse : Kote i m DVR90, skala 1:50

Vandret akse : Afstand i m, skala 1:50

- Gældende dimensioner
- Nyt regulativ
- Regulativopmåling 2024

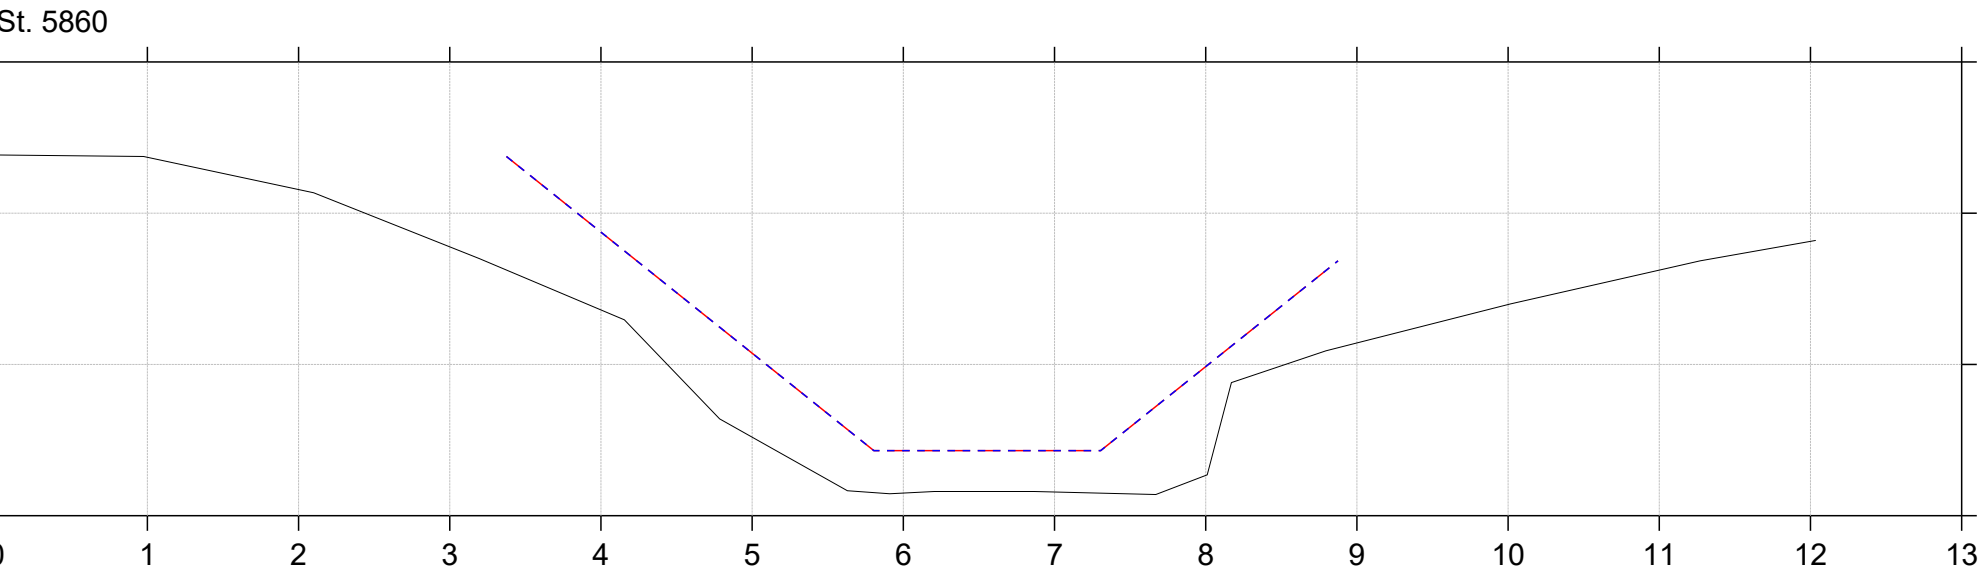
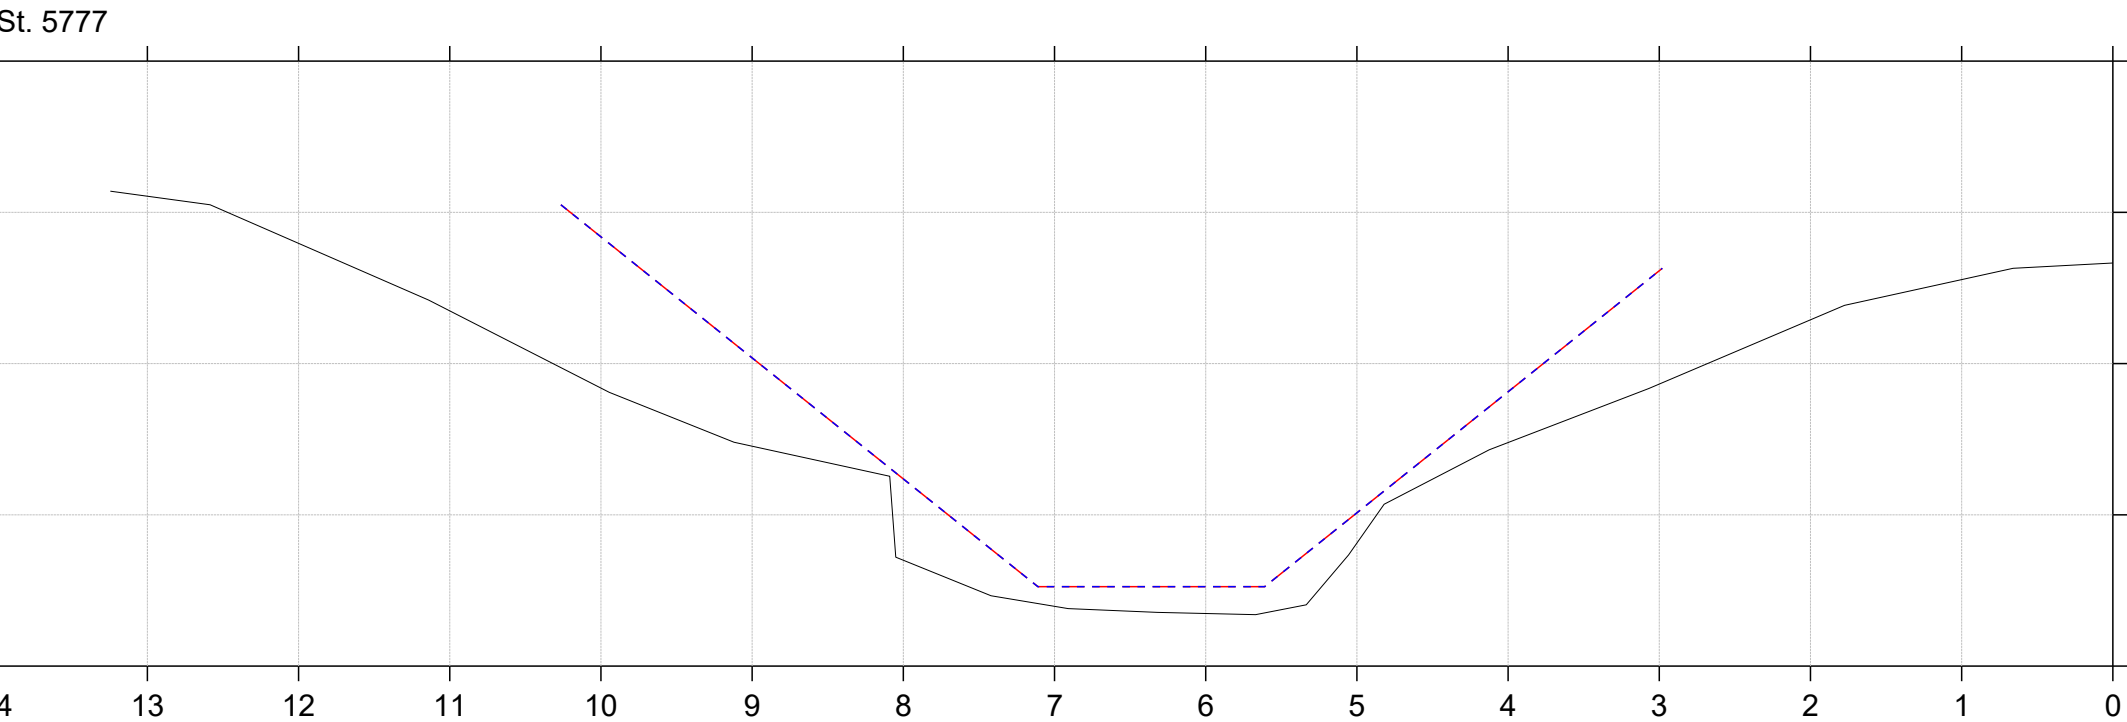


Regulativrevision 2025

Lodret akse : Kote i m DVR90, skala 1:50

Vandret akse : Afstand i m, skala 1:50

- Gældende dimensioner
- Nyt regulativ
- Regulativopmåling 2024

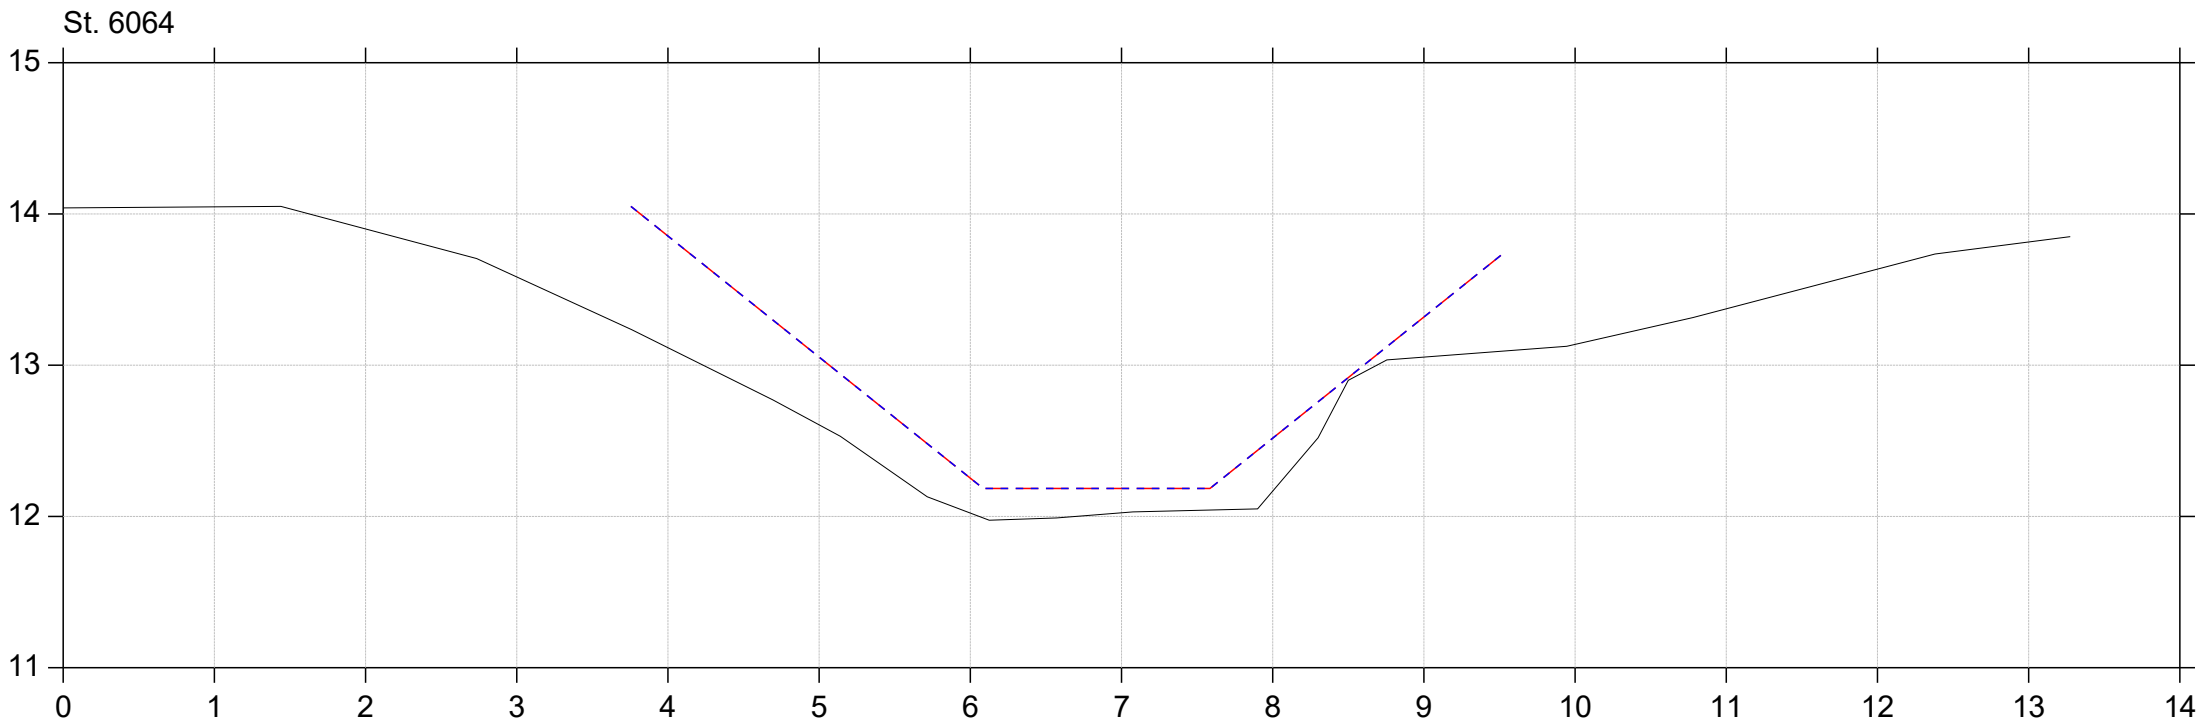
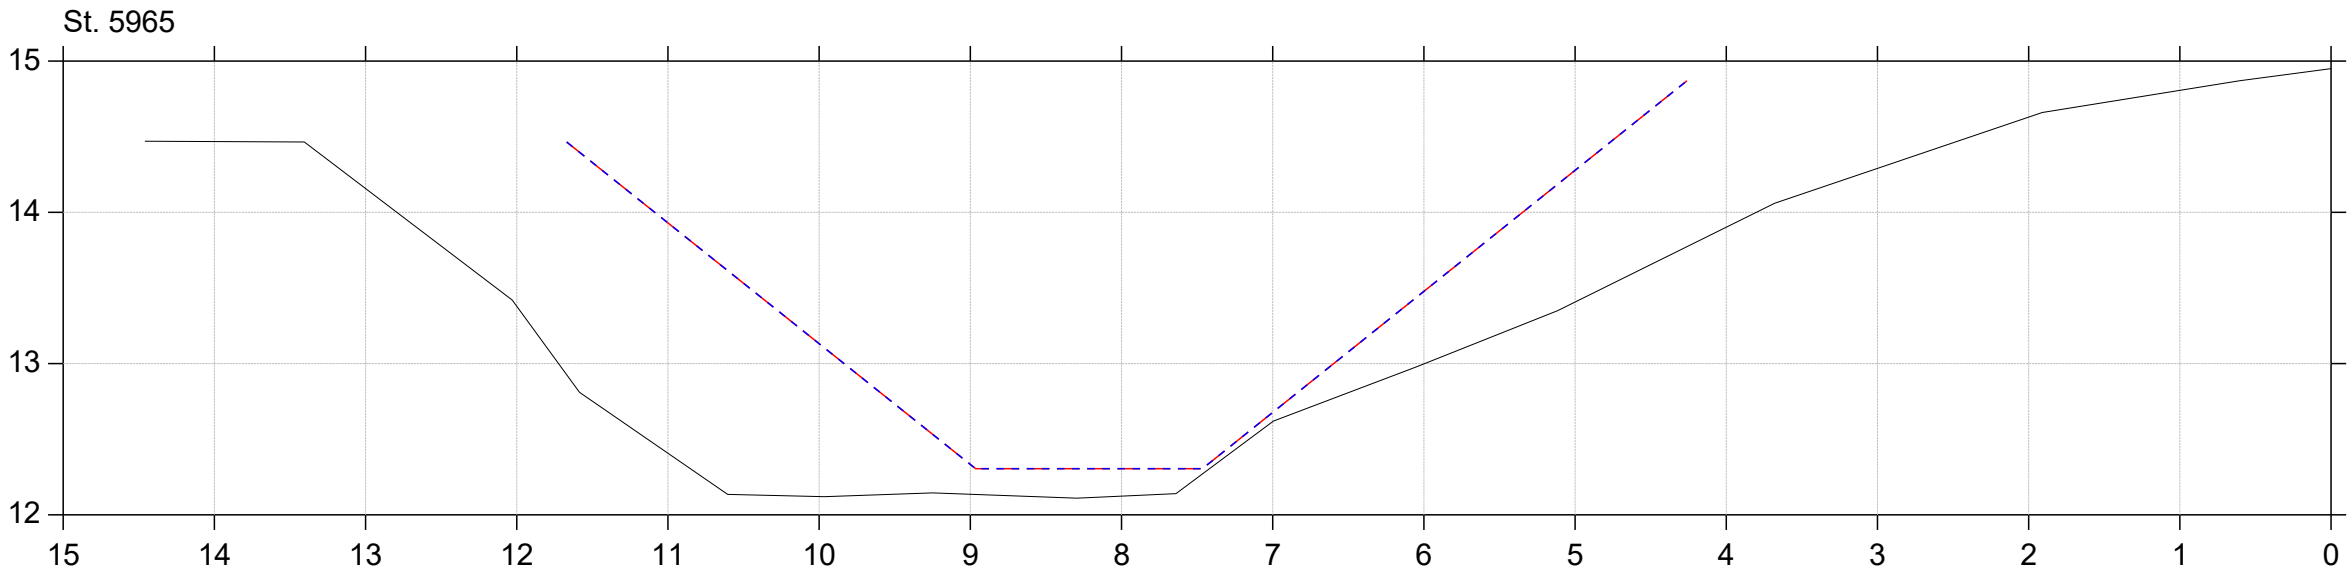


Regulativrevision 2025

Lodret akse : Kote i m DVR90, skala 1:50

Vandret akse : Afstand i m, skala 1:50

- Gældende dimensioner
- Nyt regulativ
- Regulativopmåling 2024

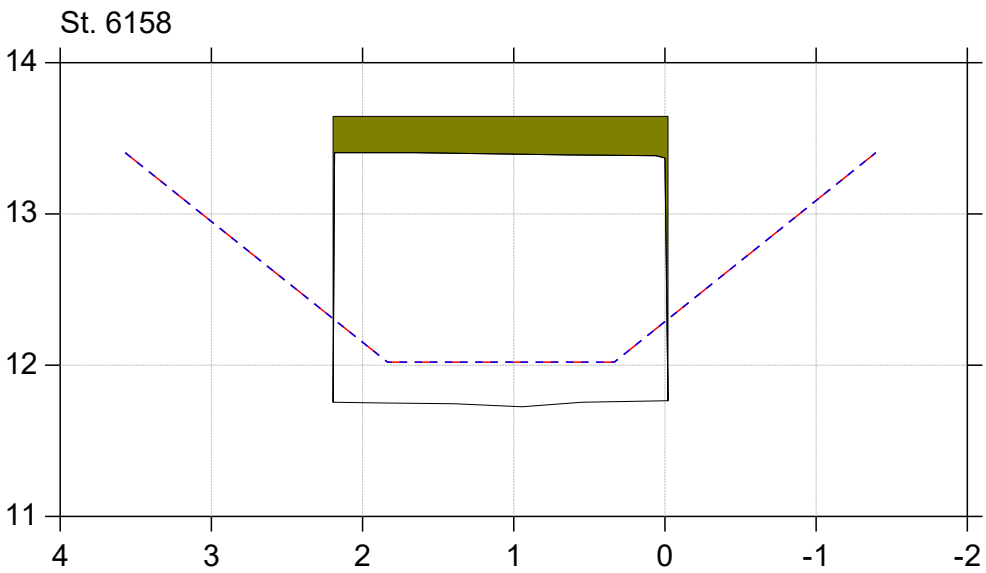
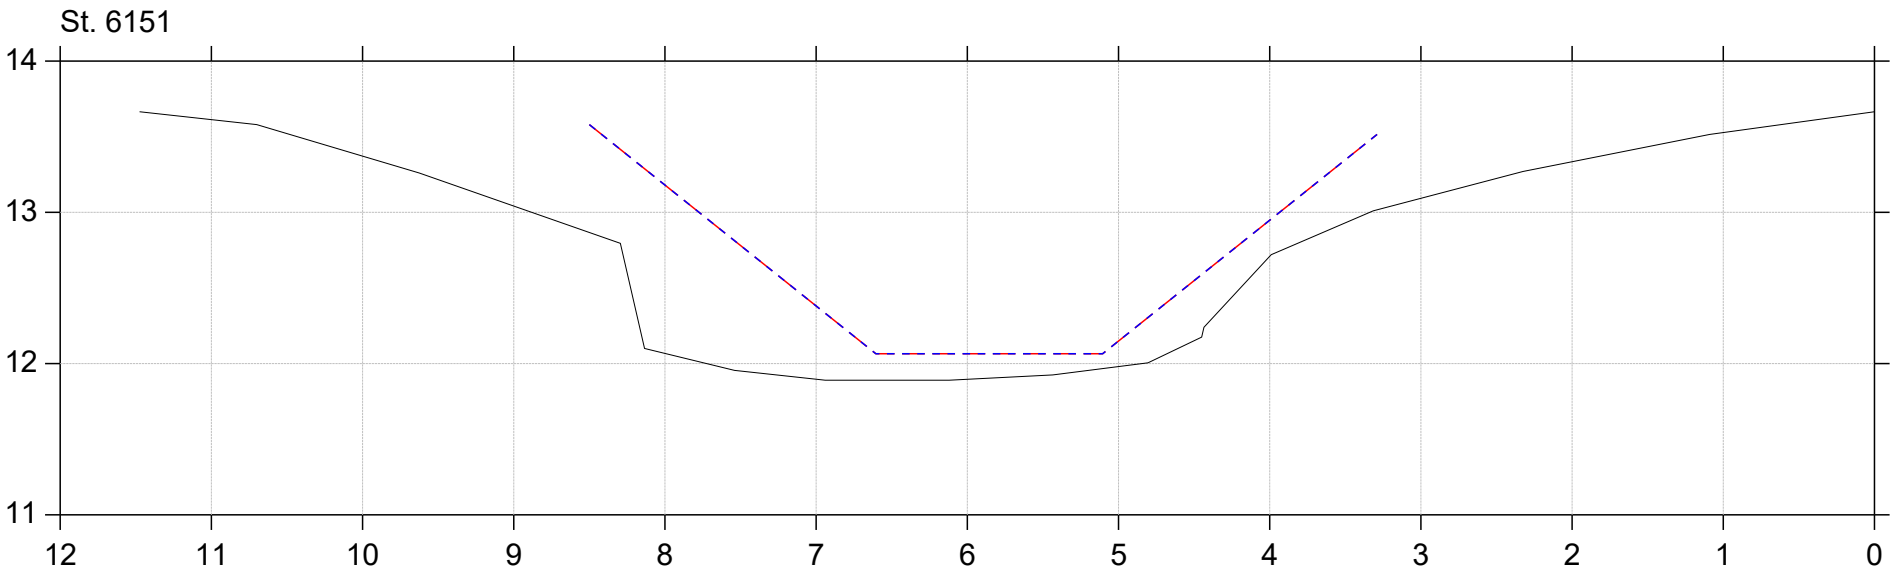


Regulativrevision 2025

Lodret akse : Kote i m DVR90, skala 1:50

Vandret akse : Afstand i m, skala 1:50

- Gældende dimensioner
- Nyt regulativ
- Regulativopmåling 2024

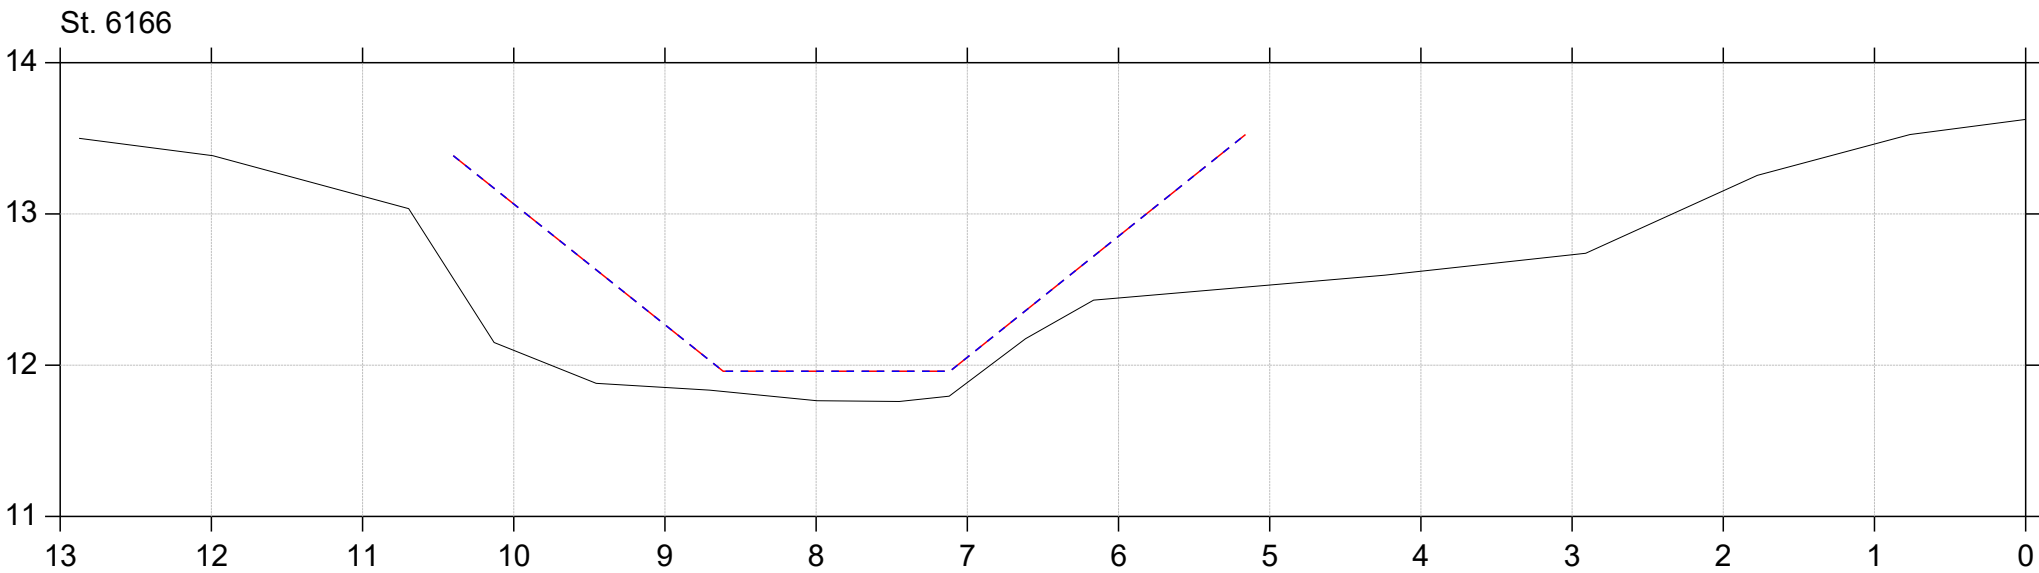
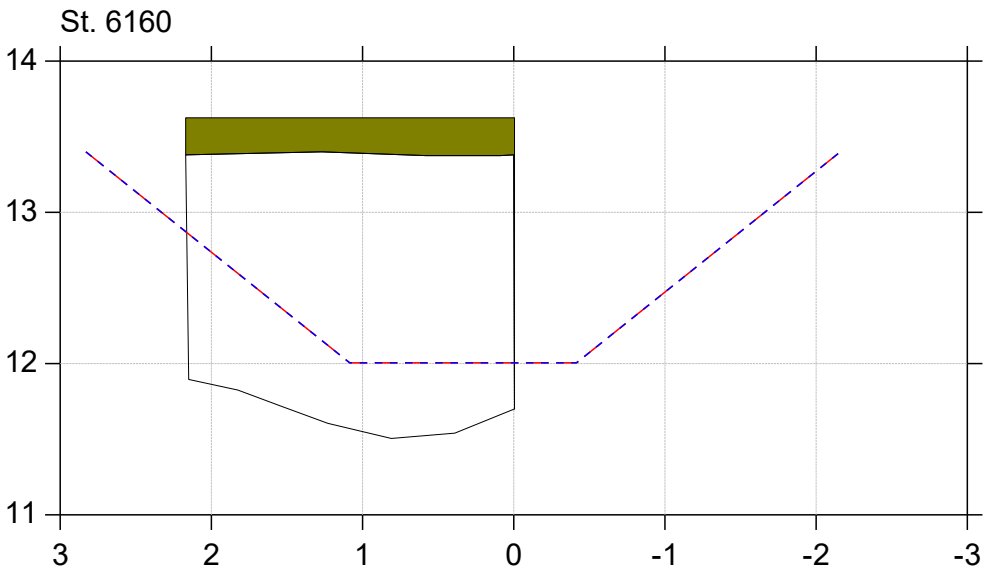


Regulativrevision 2025

Lodret akse : Kote i m DVR90, skala 1:50

Vandret akse : Afstand i m, skala 1:50

- Gældende dimensioner
- Nyt regulativ
- Regulativopmåling 2024

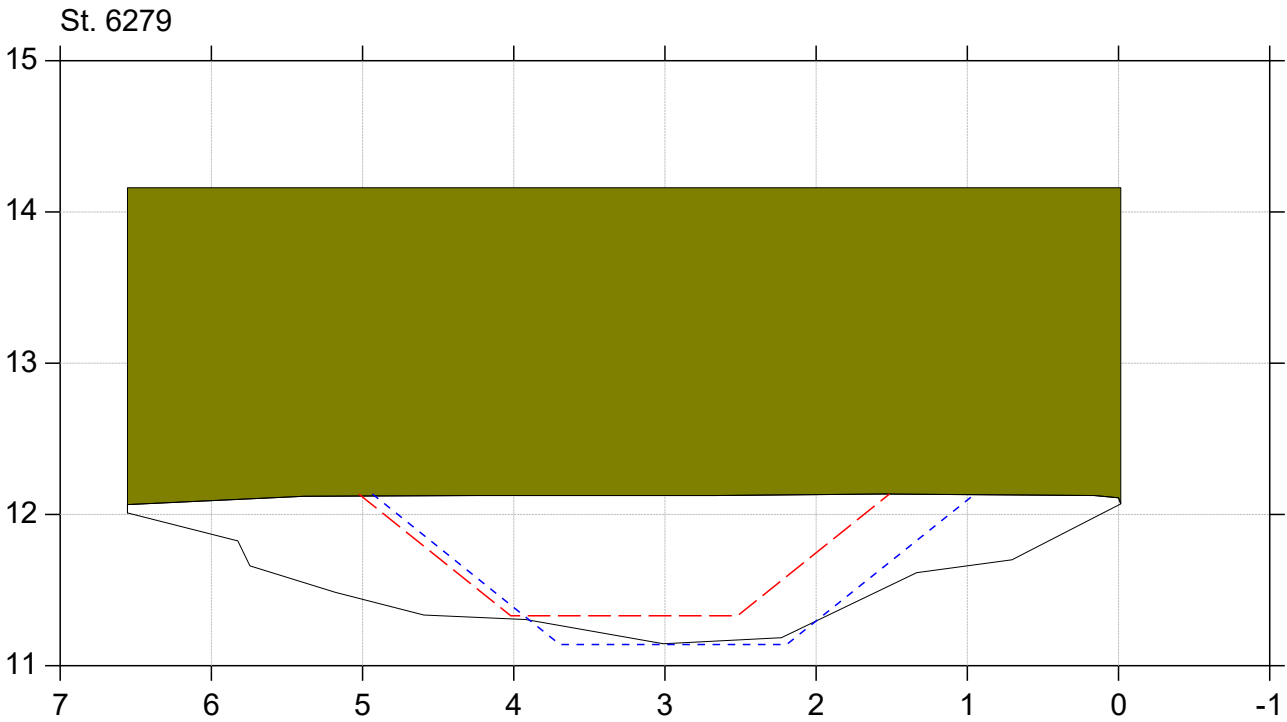
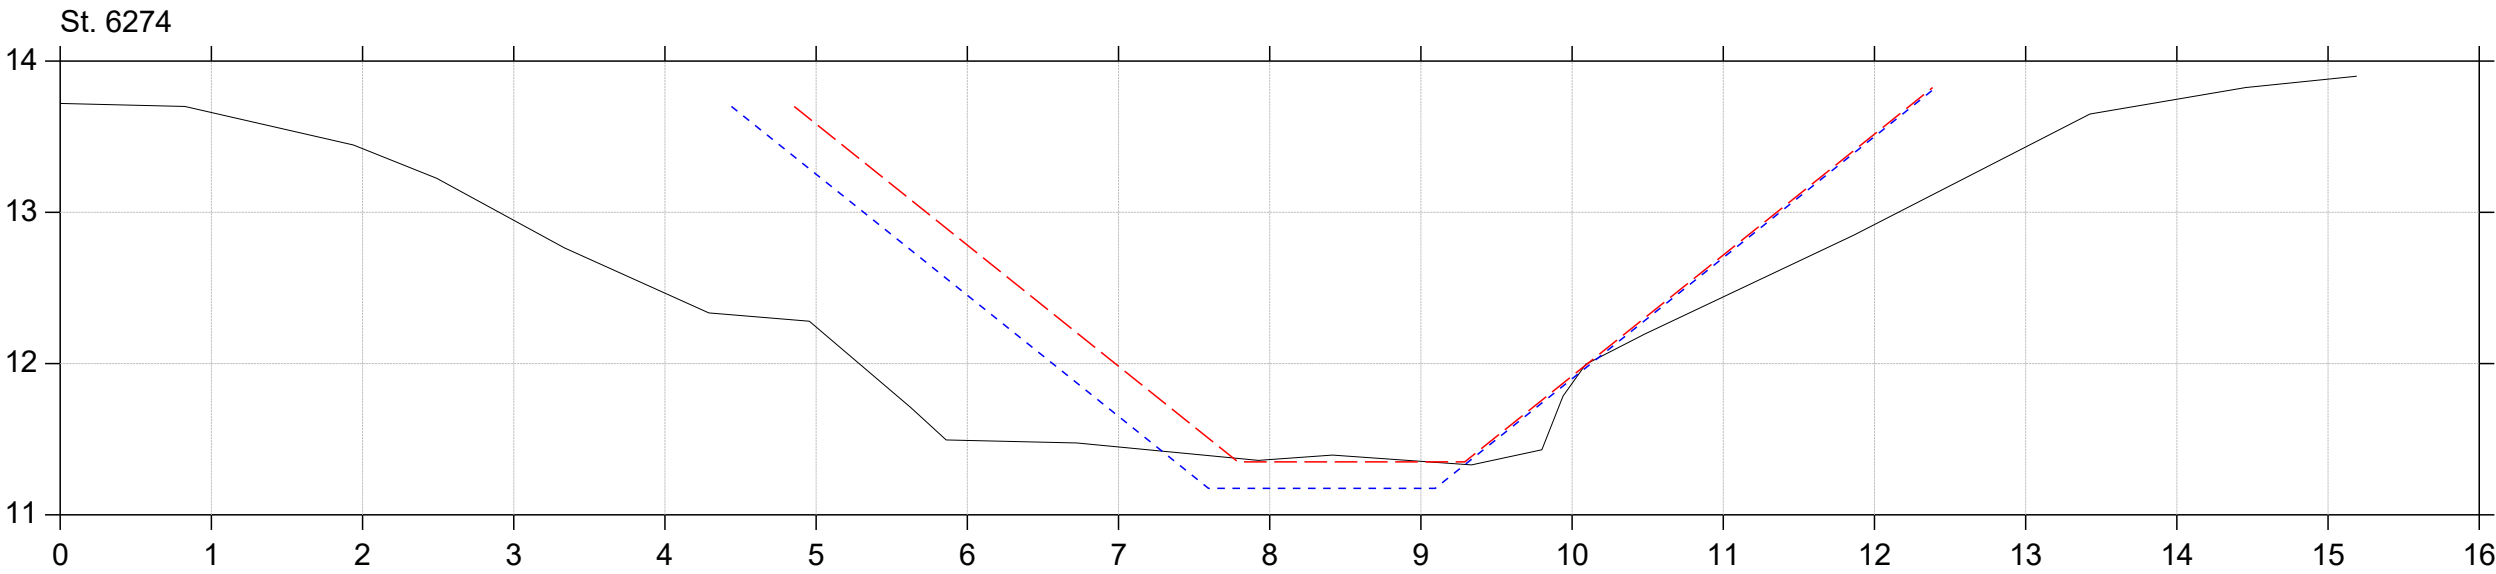


Regulativrevision 2025

Lodret akse : Kote i m DVR90, skala 1:50

Vandret akse : Afstand i m, skala 1:50

- Gældende dimensioner
- Nyt regulativ
- Regulativopmåling 2024

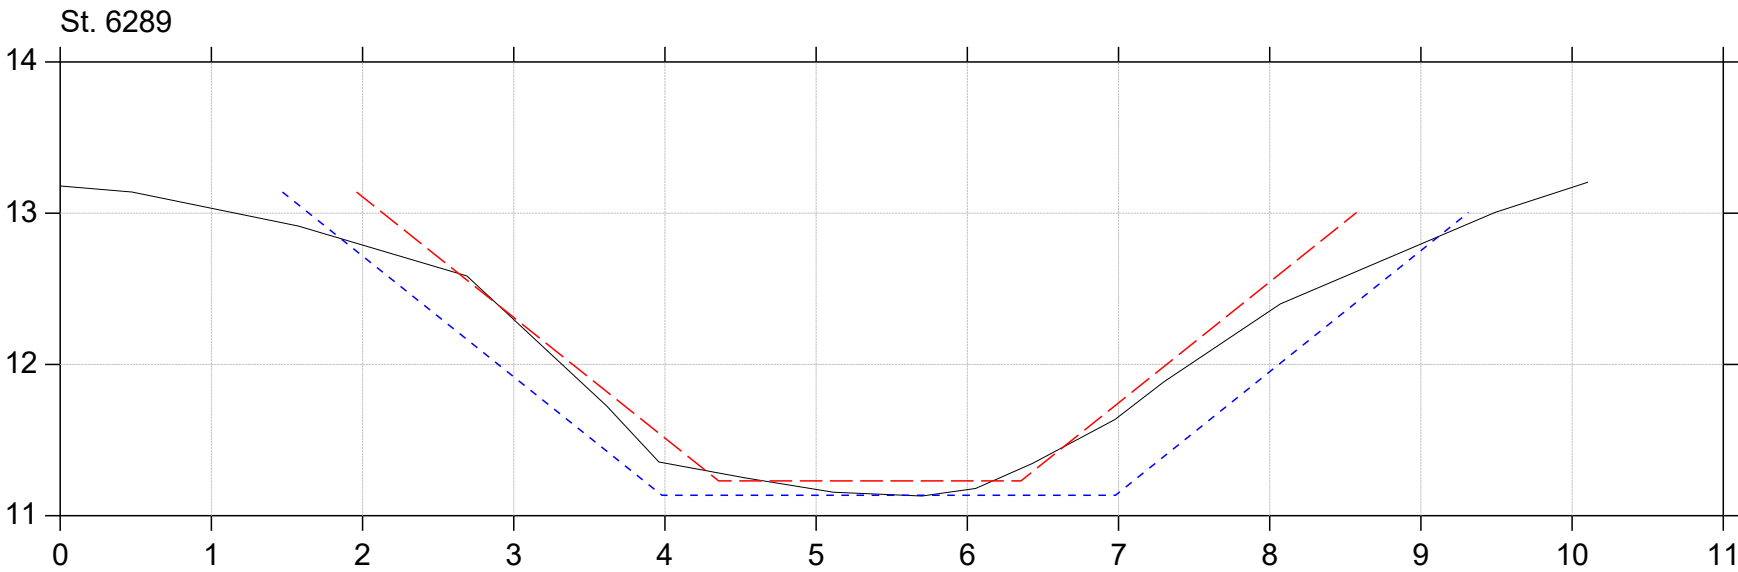
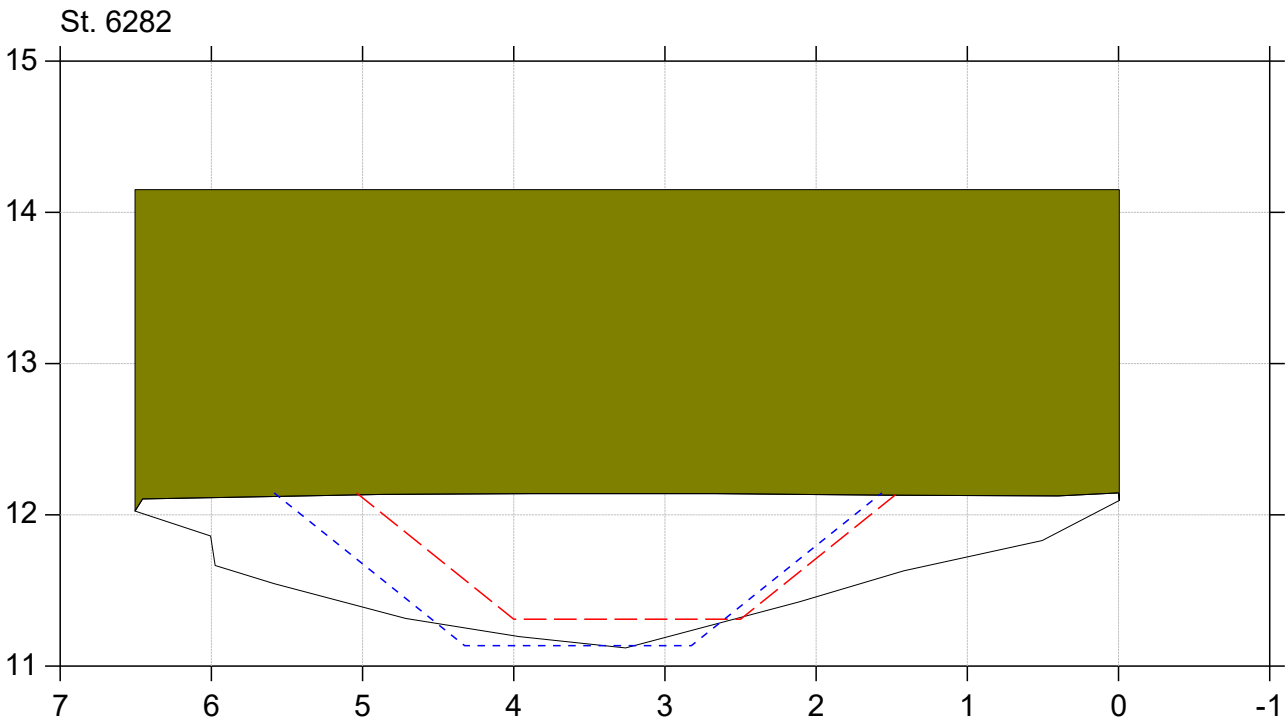


Regulativrevision 2025

Lodret akse : Kote i m DVR90, skala 1:50

Vandret akse : Afstand i m, skala 1:50

- Gældende dimensioner
- Nyt regulativ
- Regulativopmåling 2024

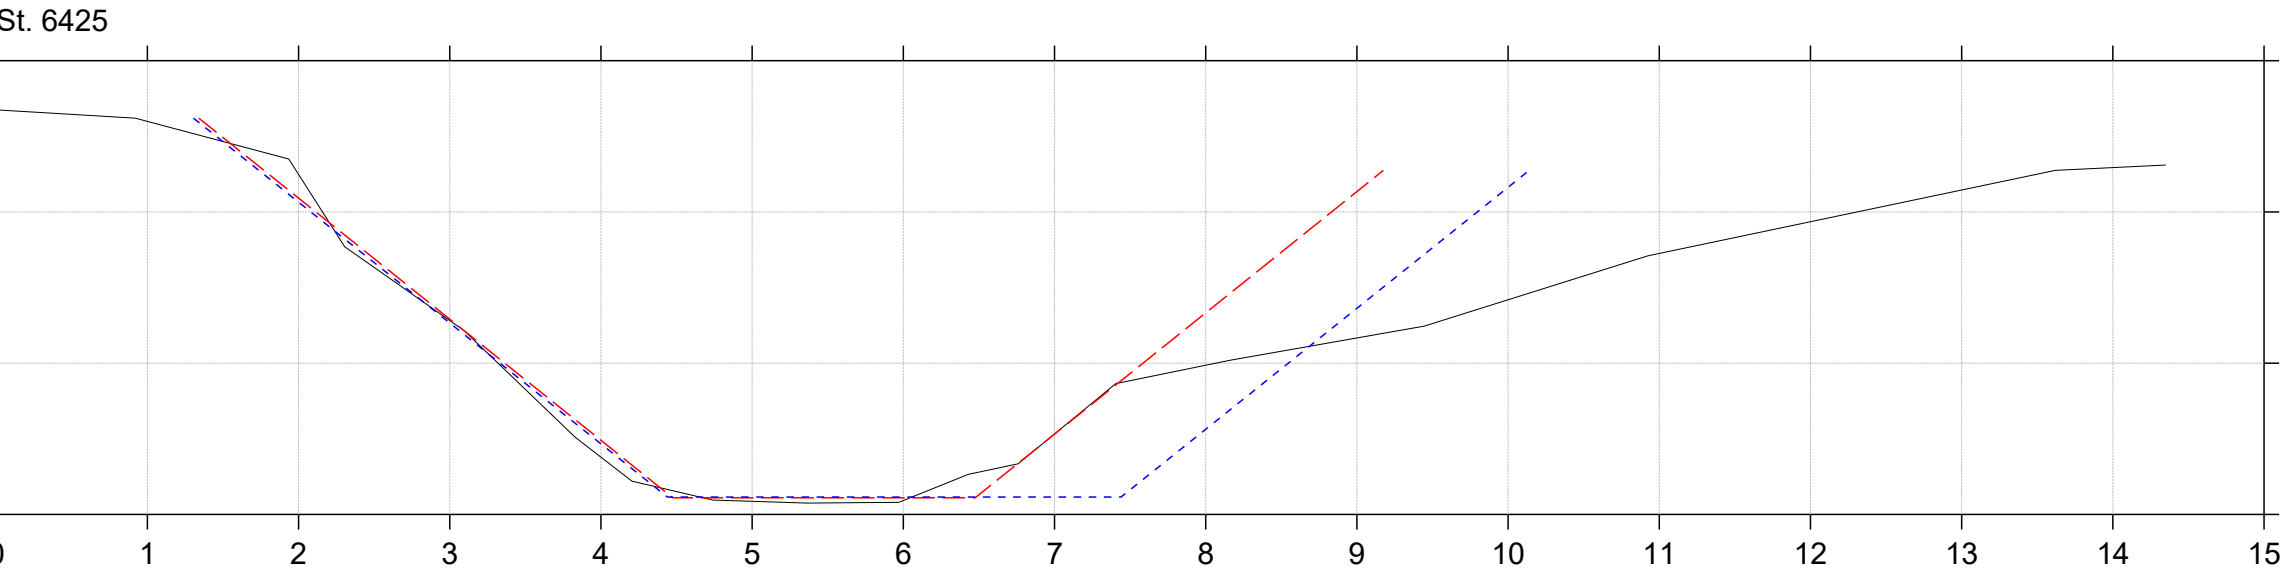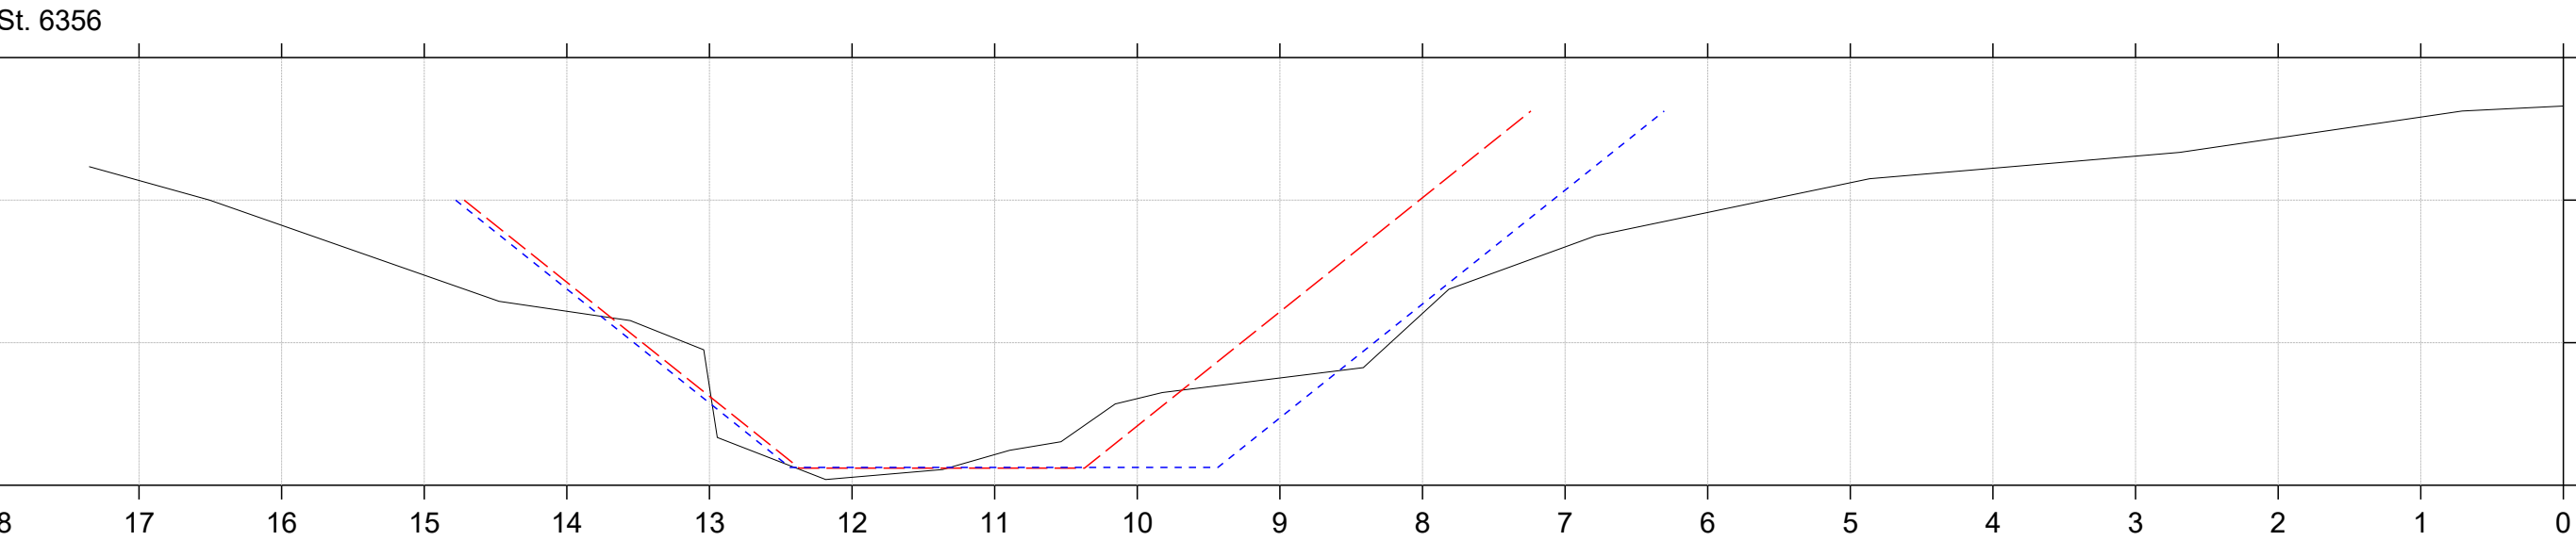


Regulativrevision 2025

Lodret akse : Kote i m DVR90, skala 1:50

Vandret akse : Afstand i m, skala 1:50

- Gældende dimensioner
- Nyt regulativ
- Regulativopmåling 2024

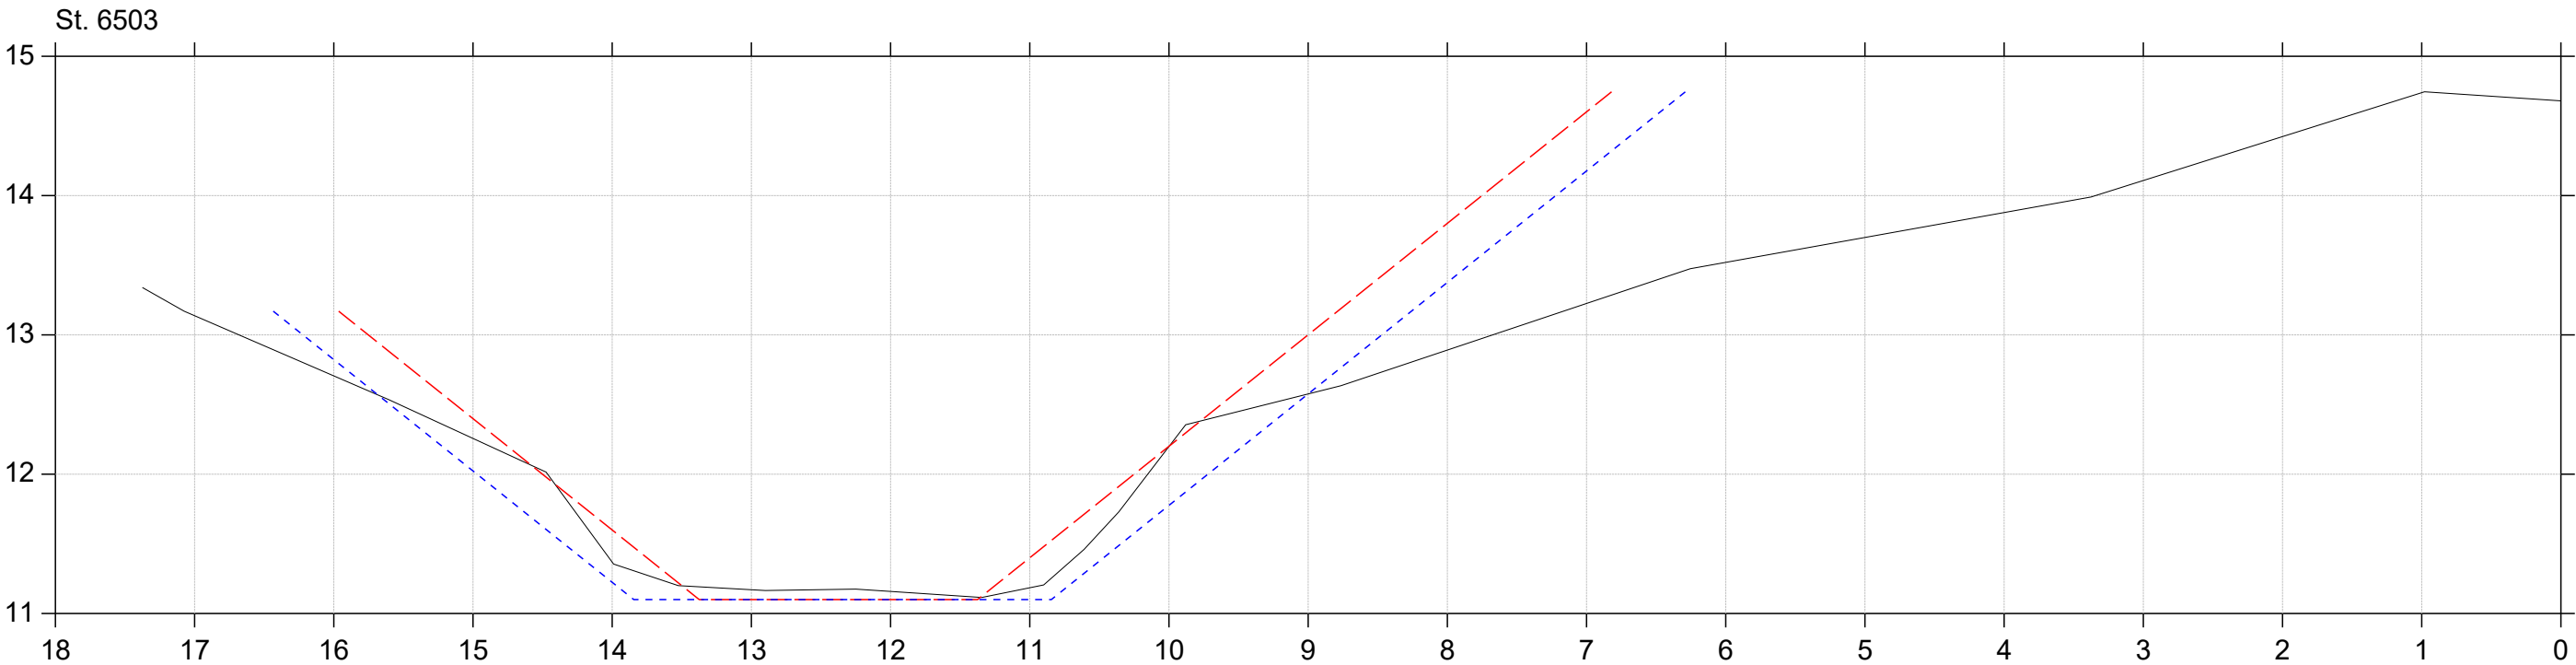


Regulativrevision 2025

Lodret akse : Kote i m DVR90, skala 1:50

Vandret akse : Afstand i m, skala 1:50

- Gældende dimensioner
- Nyt regulativ
- Regulativopmåling 2024

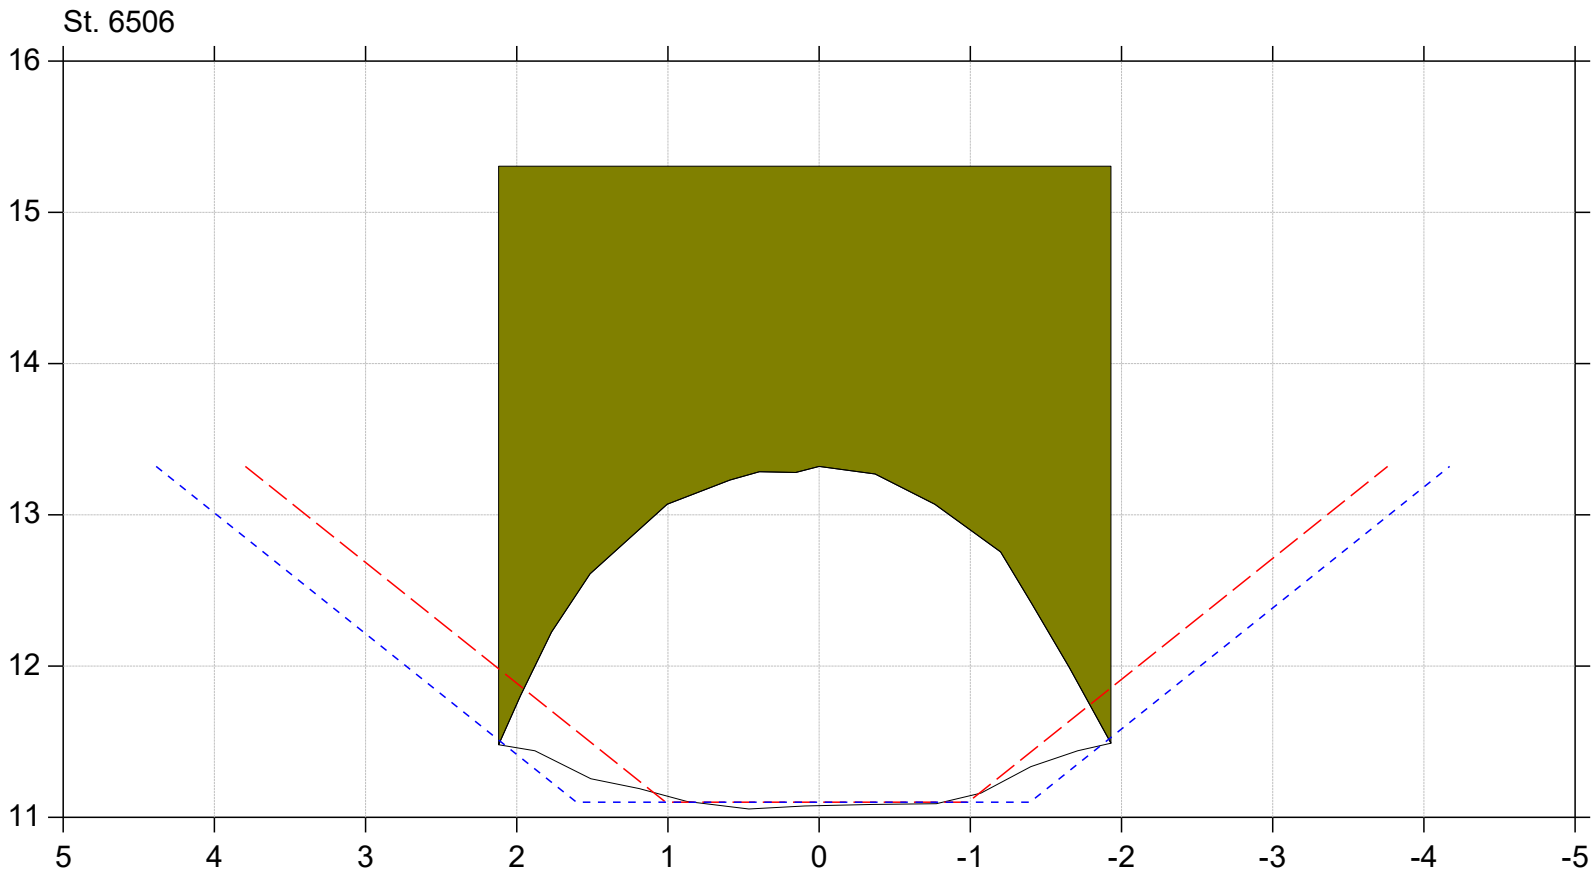


Regulativrevision 2025

Lodret akse : Kote i m DVR90, skala 1:50

Vandret akse : Afstand i m, skala 1:50

- Gældende dimensioner
- Nyt regulativ
- Regulativopmåling 2024


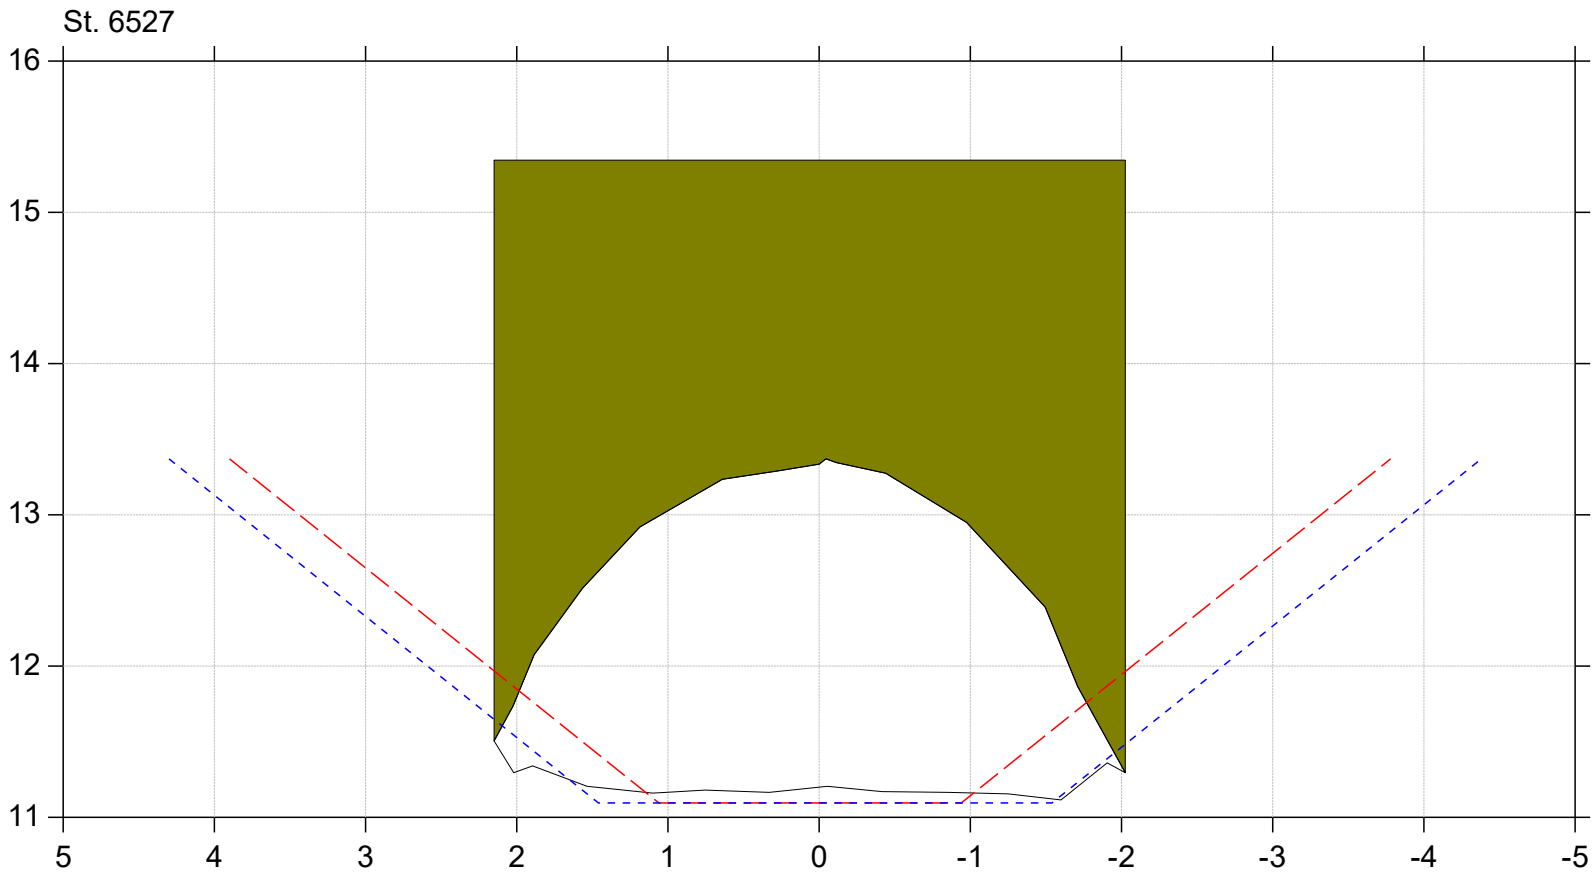


Regulativrevision 2025

Lodret akse : Kote i m DVR90, skala 1:50

Vandret akse : Afstand i m, skala 1:50

- Gældende dimensioner
- Nyt regulativ
- Regulativopmåling 2024

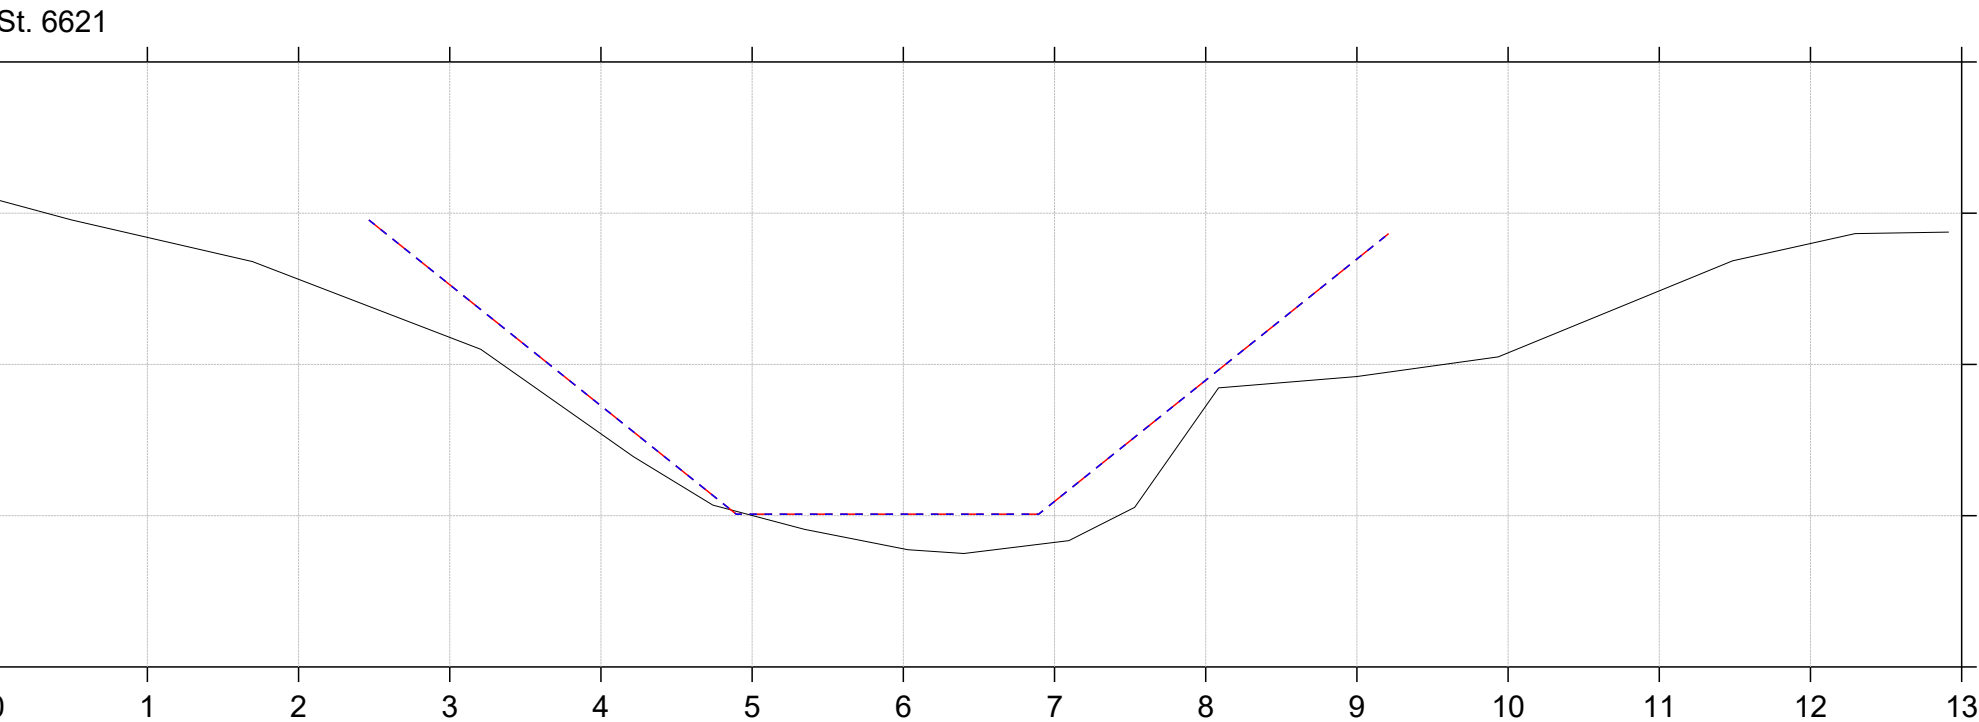
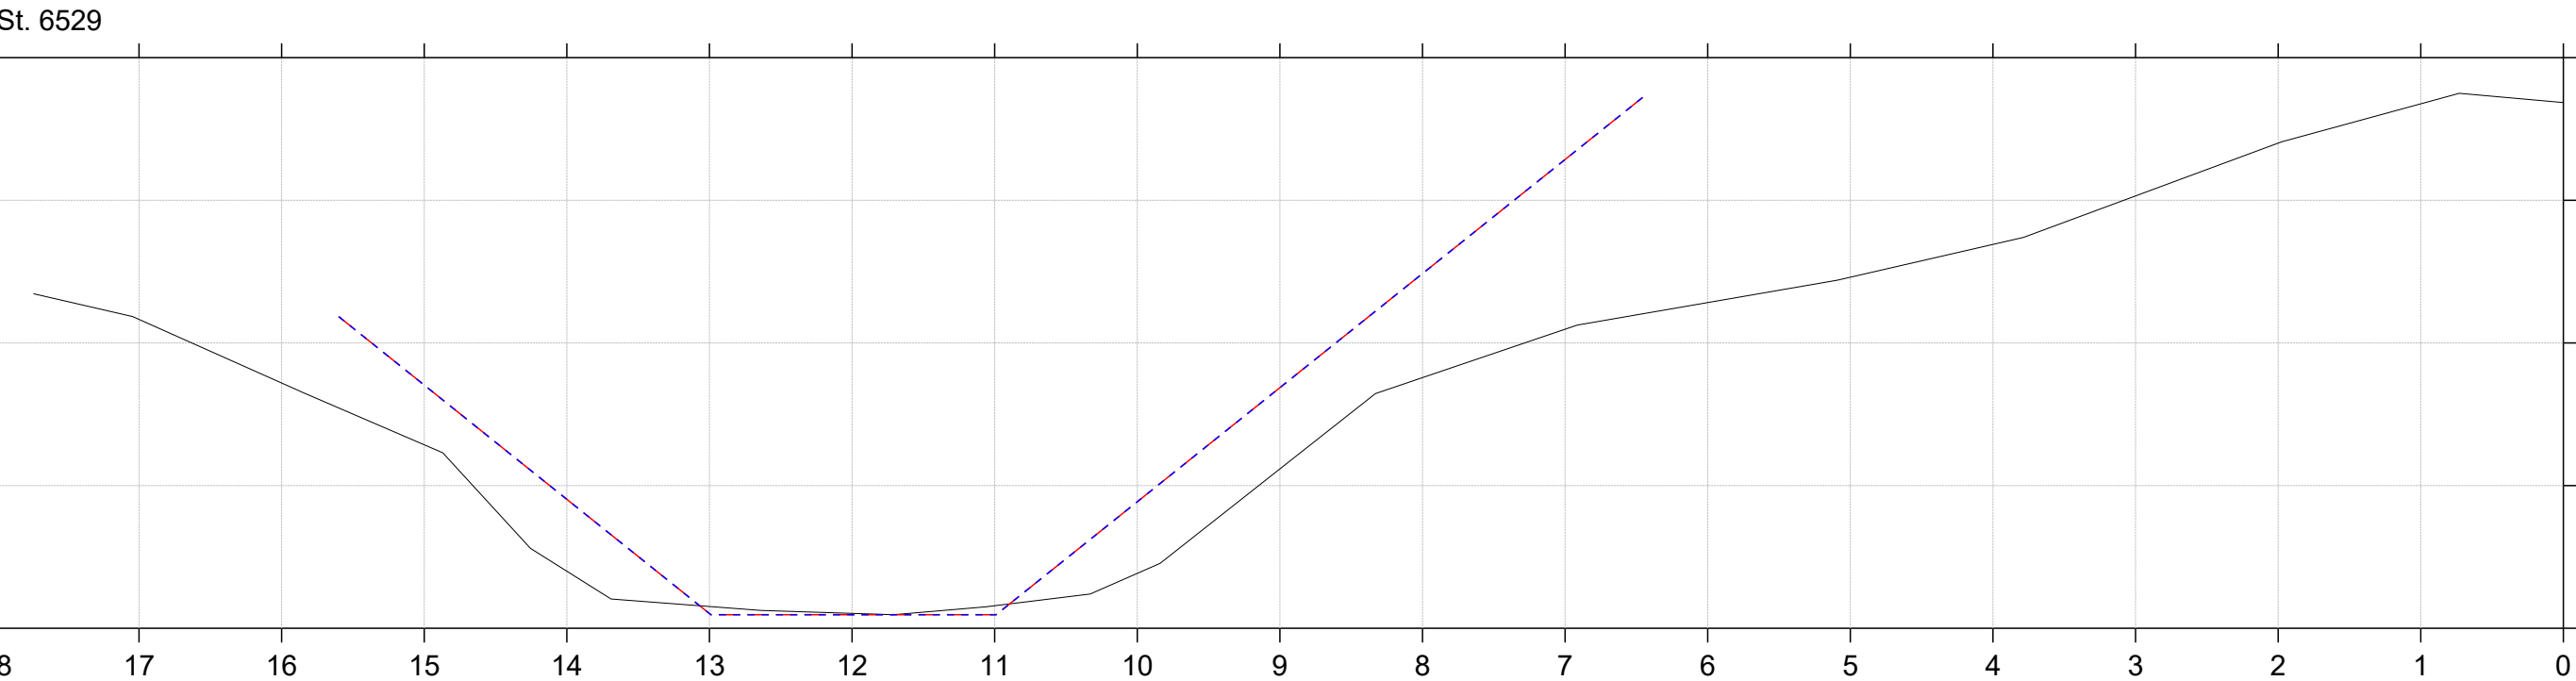


Regulativrevision 2025

Lodret akse : Kote i m DVR90, skala 1:50

Vandret akse : Afstand i m, skala 1:50

- Gældende dimensioner
- Nyt regulativ
- Regulativopmåling 2024

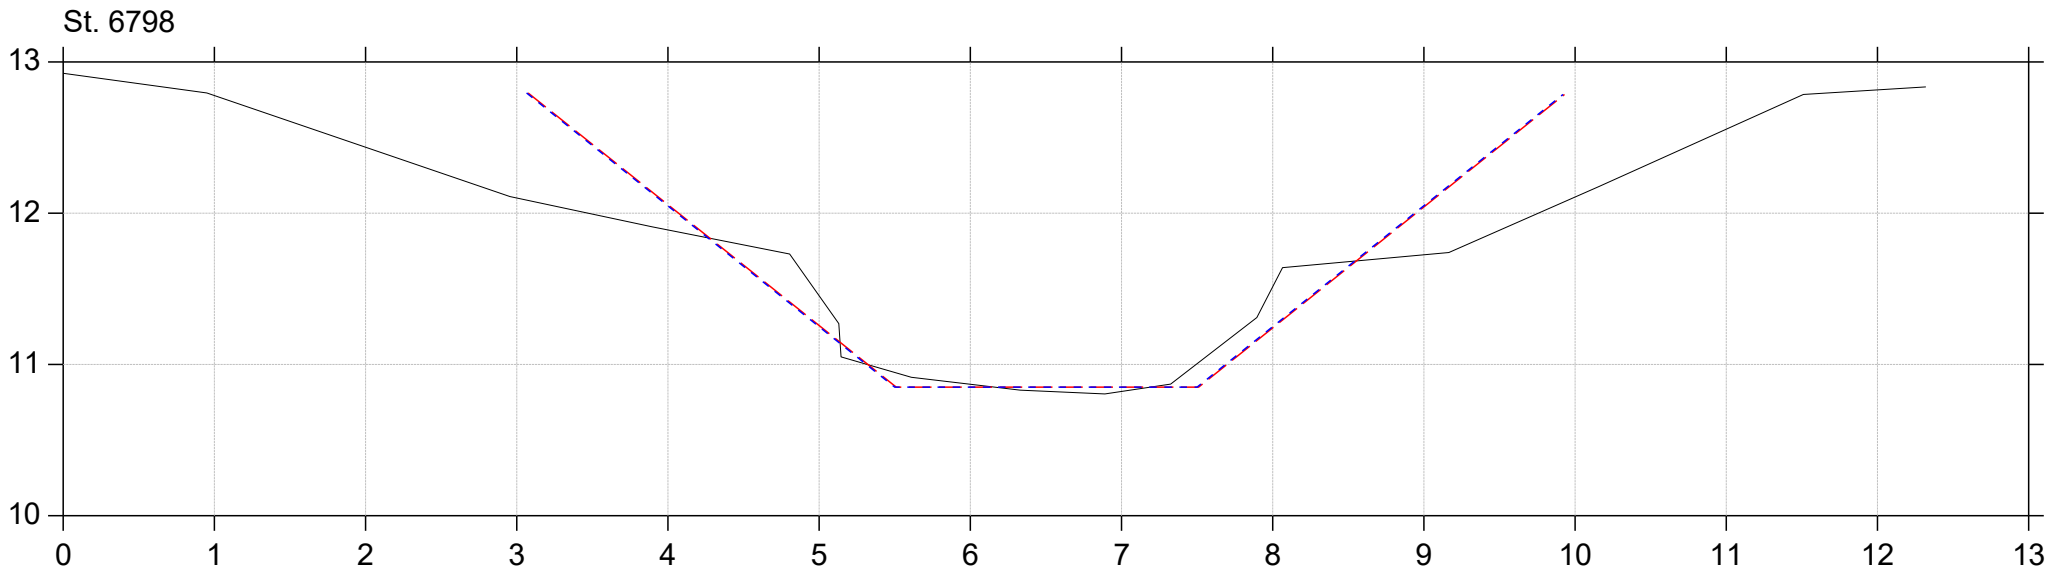
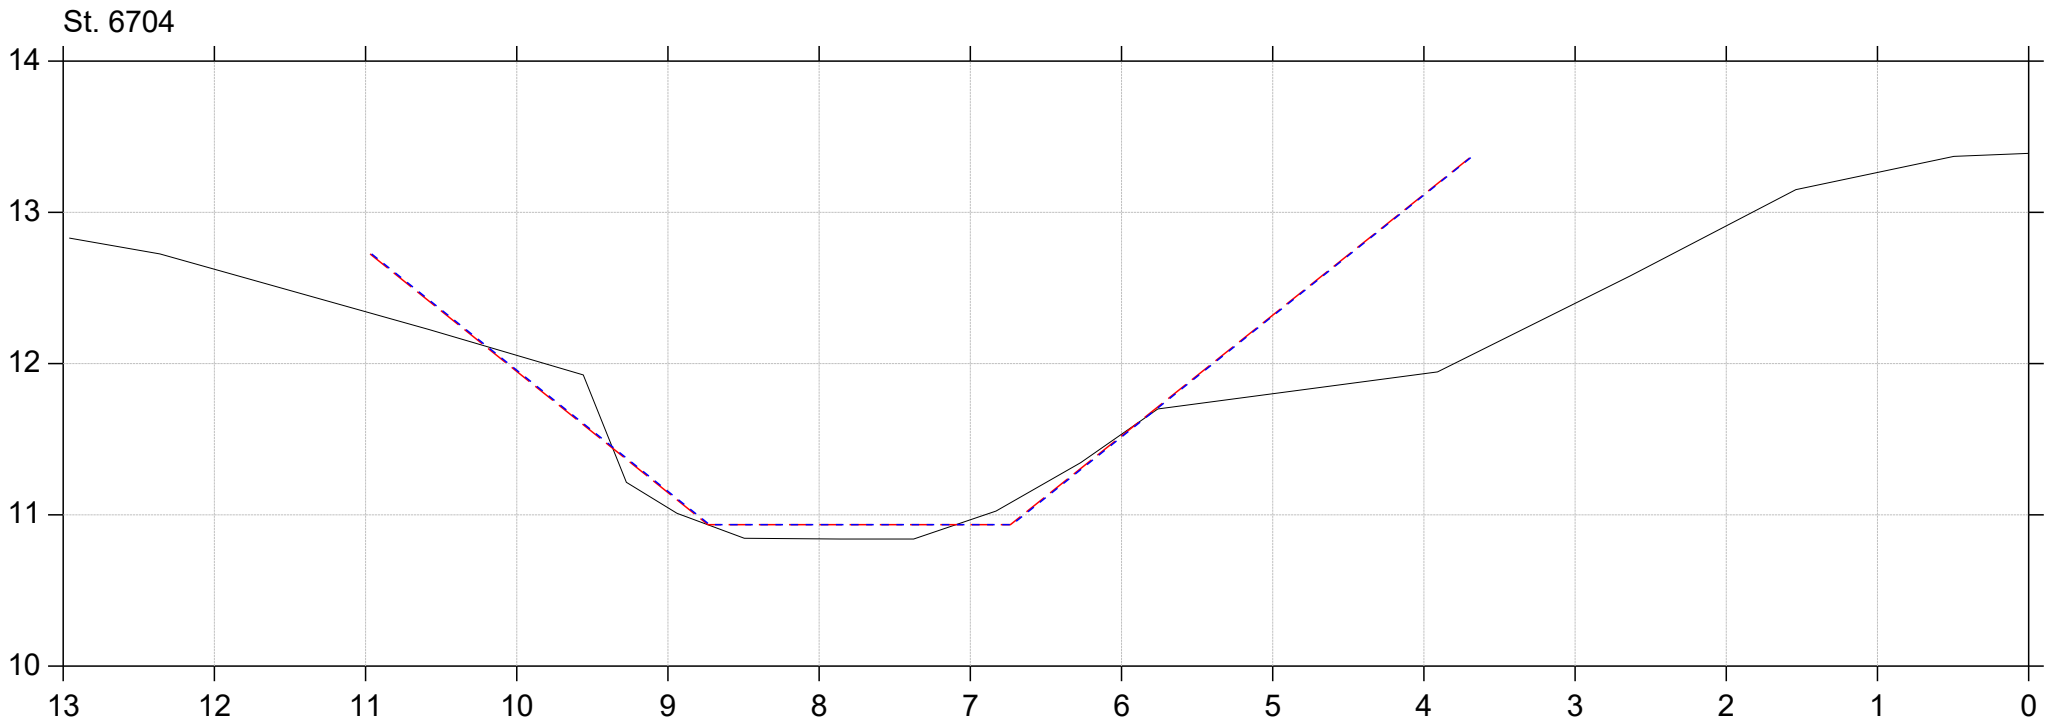


Regulativrevision 2025

Lodret akse : Kote i m DVR90, skala 1:50

Vandret akse : Afstand i m, skala 1:50

- Gældende dimensioner
- Nyt regulativ
- Regulativopmåling 2024

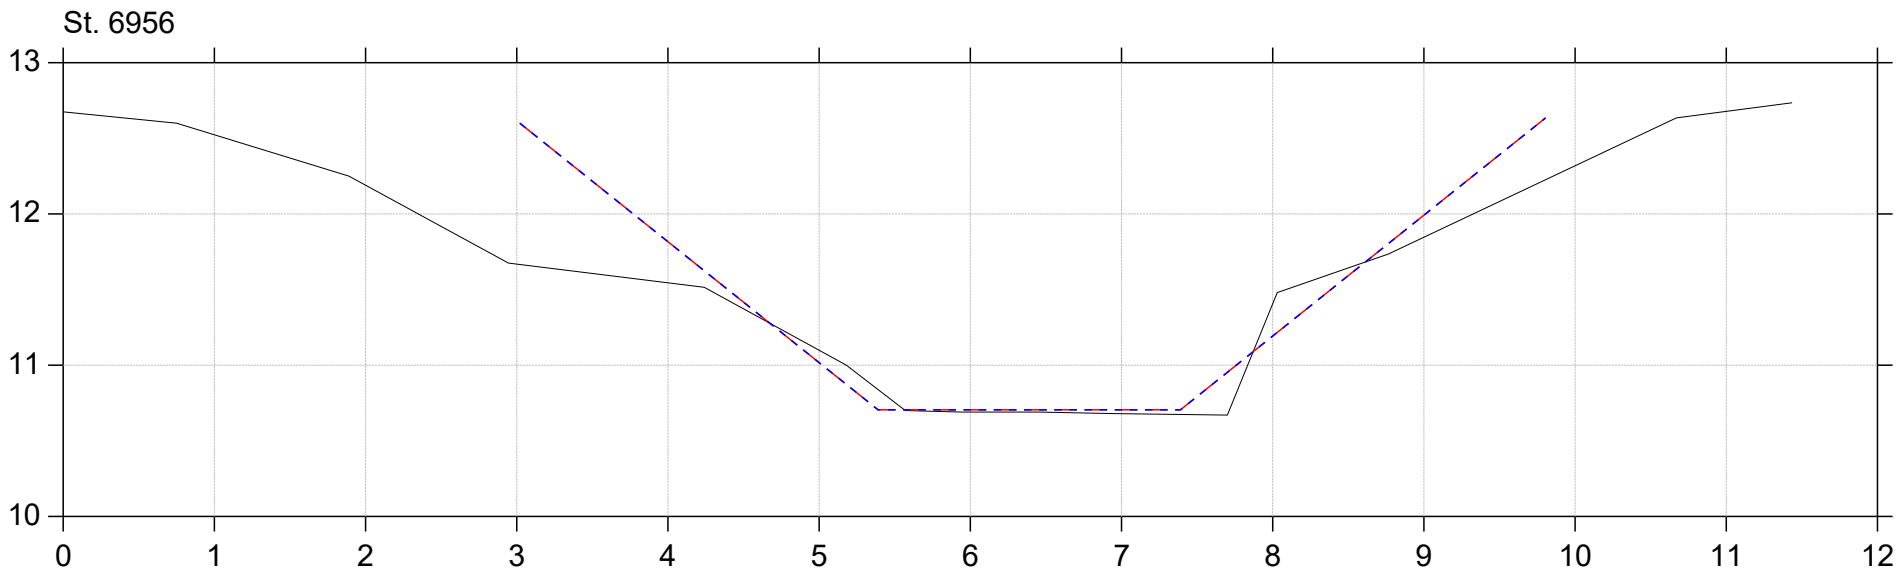
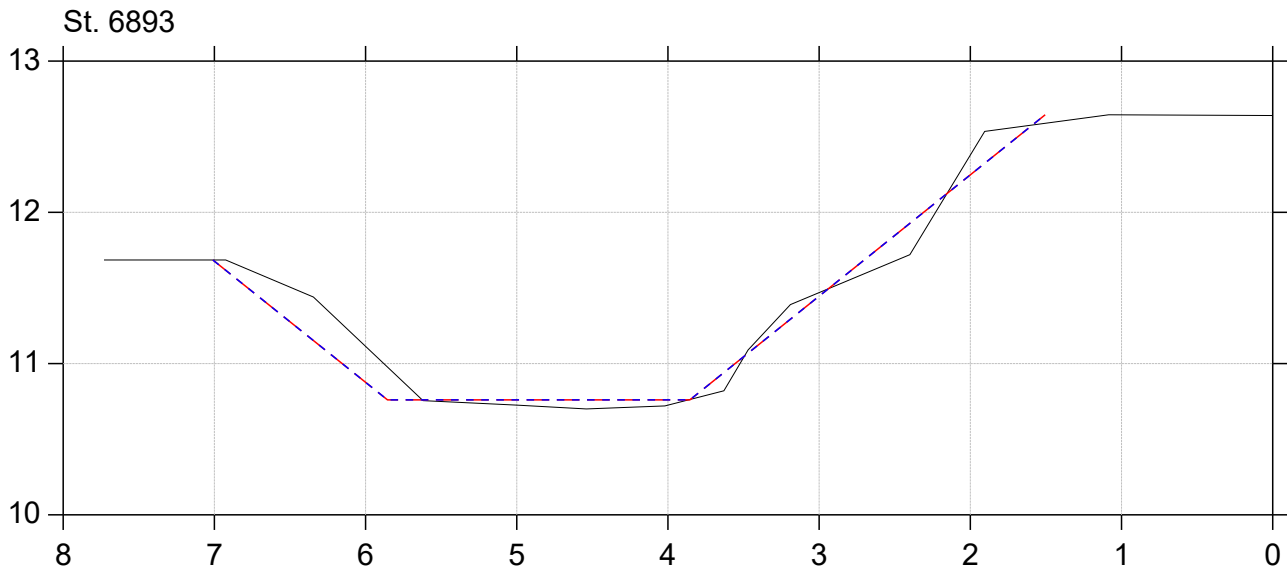


Regulativrevision 2025

Lodret akse : Kote i m DVR90, skala 1:50

Vandret akse : Afstand i m, skala 1:50

- Gældende dimensioner
- Nyt regulativ
- Regulativopmåling 2024

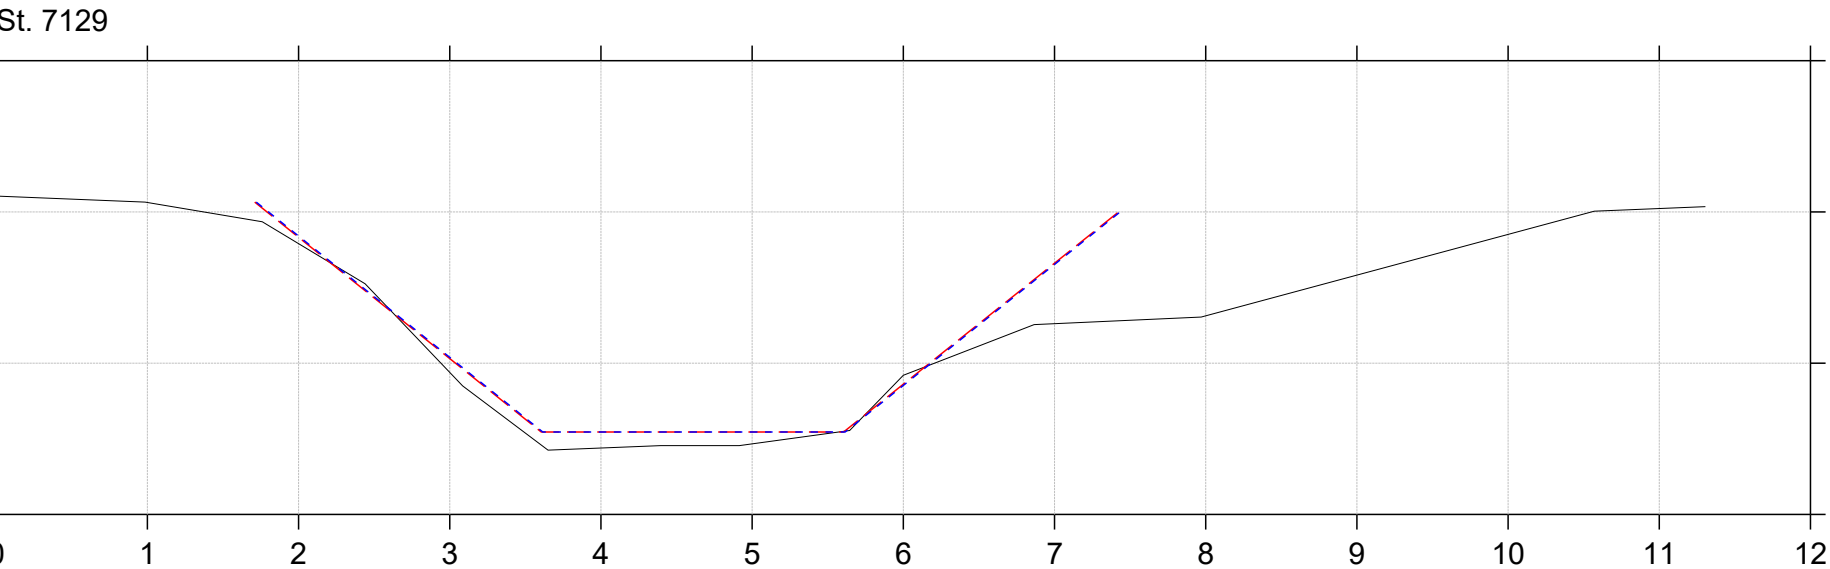
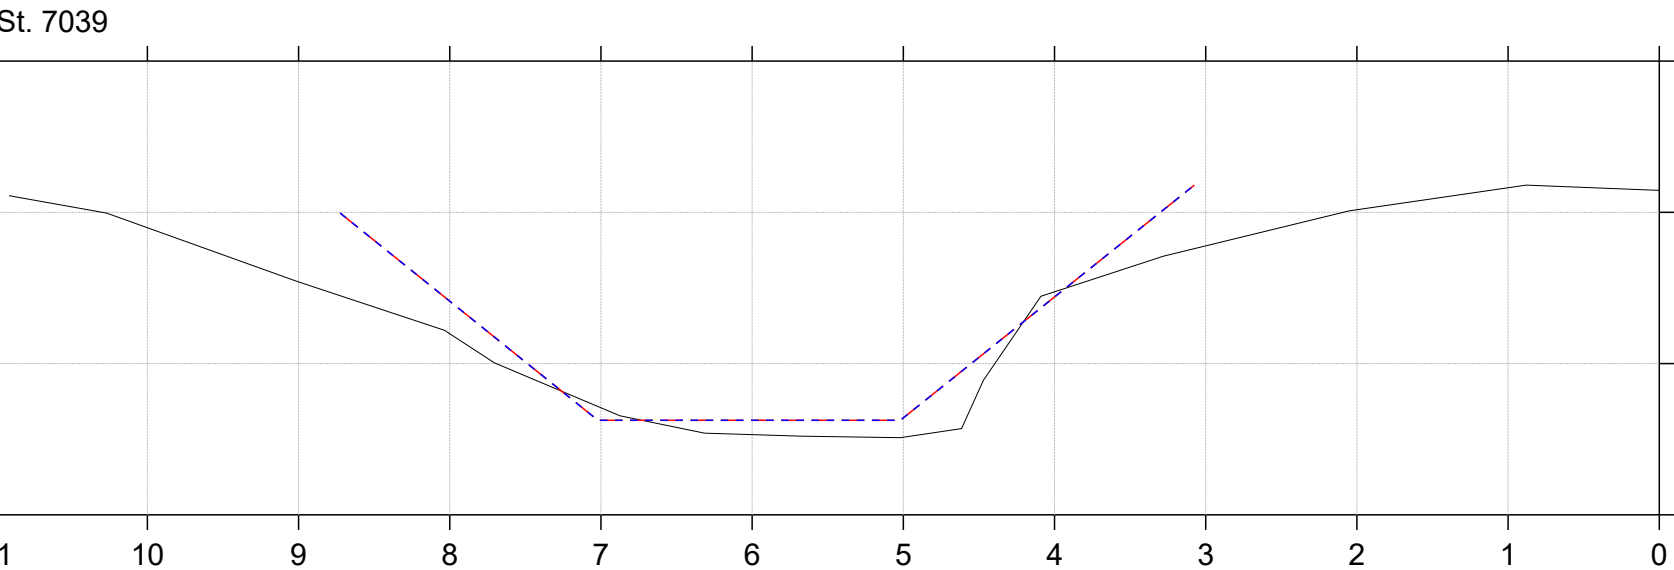


Regulativrevision 2025

Lodret akse : Kote i m DVR90, skala 1:50

Vandret akse : Afstand i m, skala 1:50

- Gældende dimensioner
- Nyt regulativ
- Regulativopmåling 2024


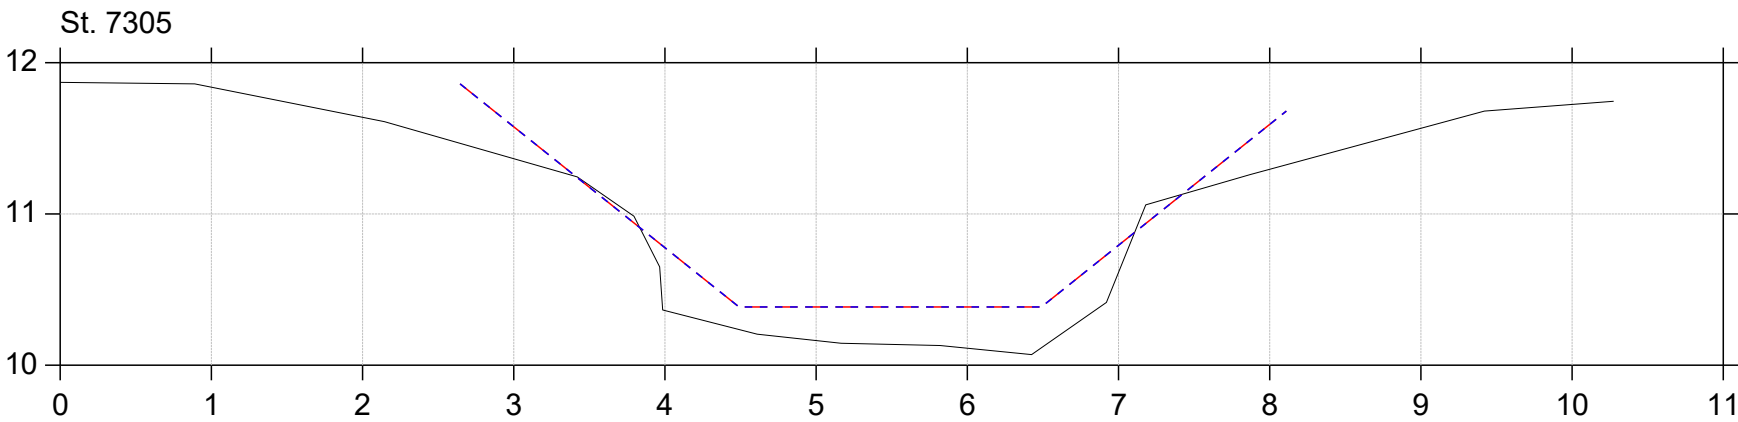
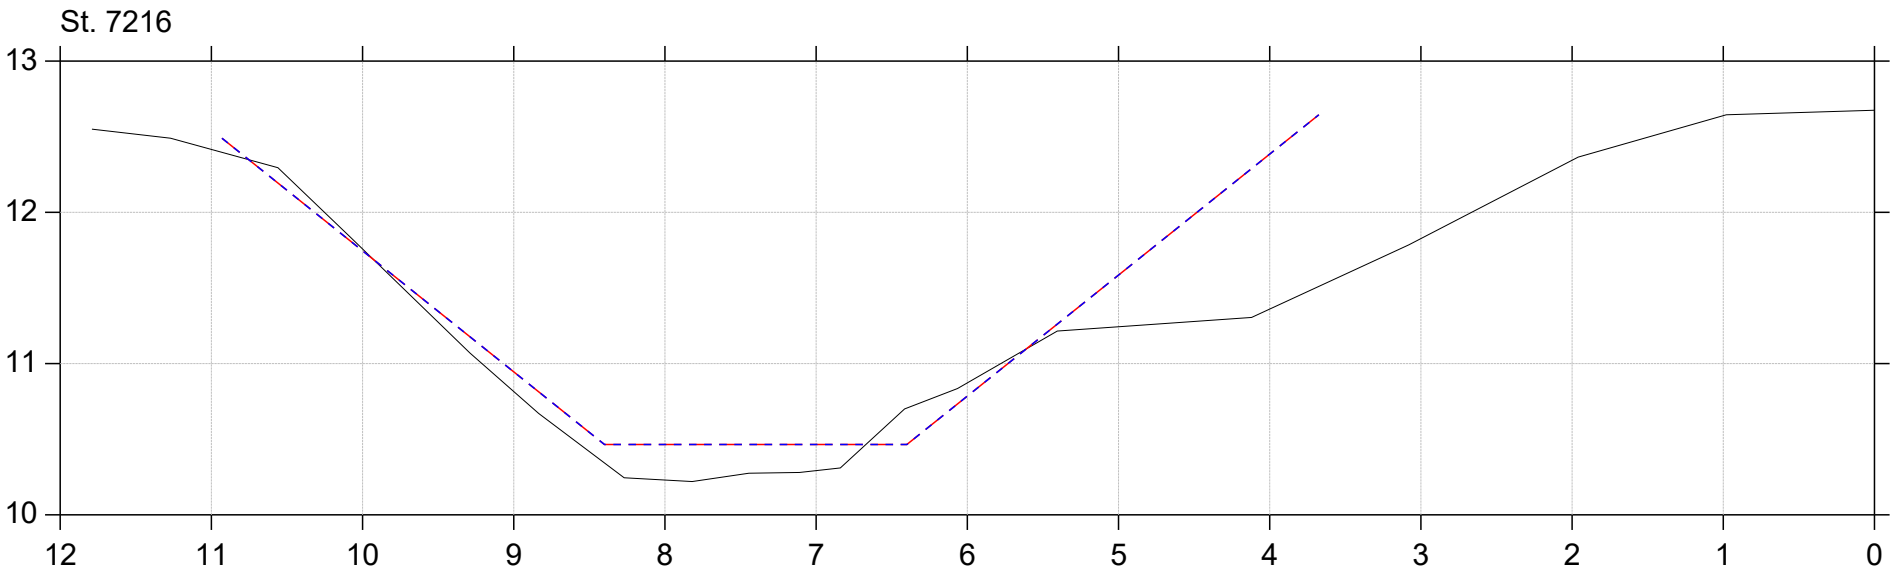


Regulativrevision 2025

Lodret akse : Kote i m DVR90, skala 1:50

Vandret akse : Afstand i m, skala 1:50

- Gældende dimensioner
- Nyt regulativ
- Regulativopmåling 2024

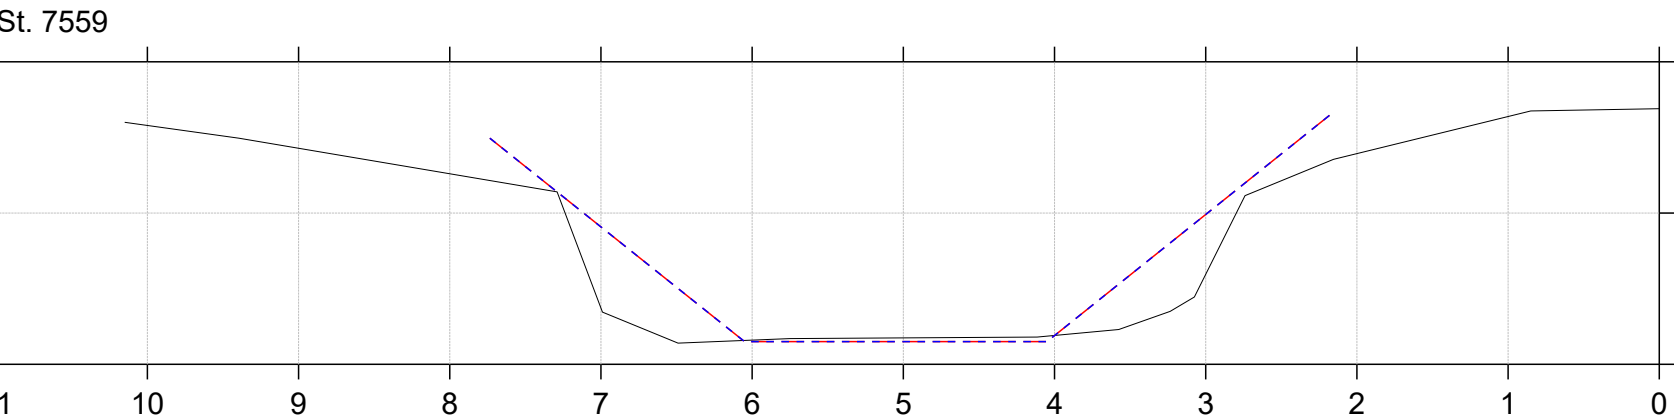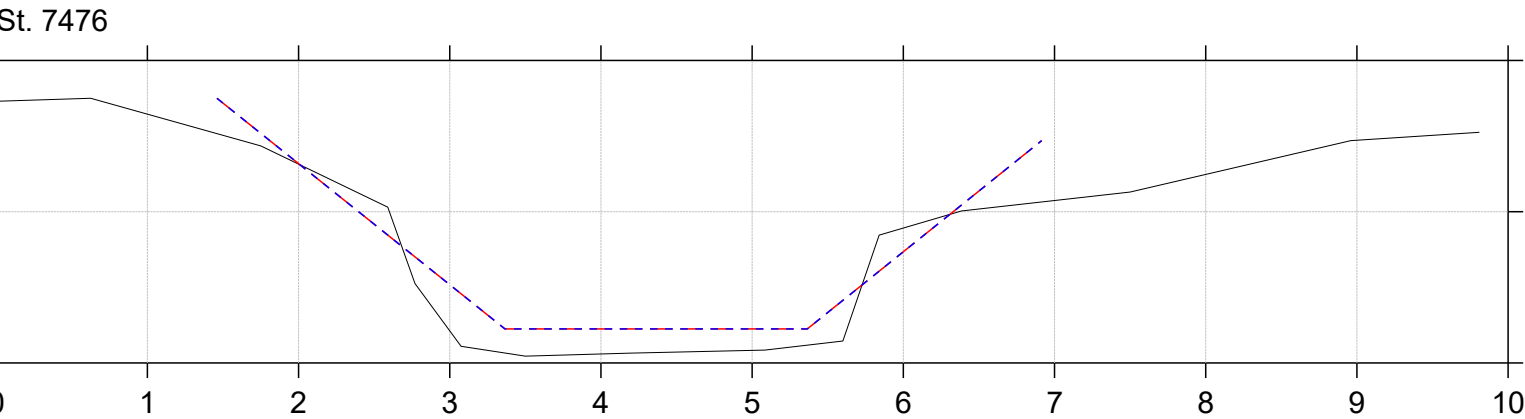
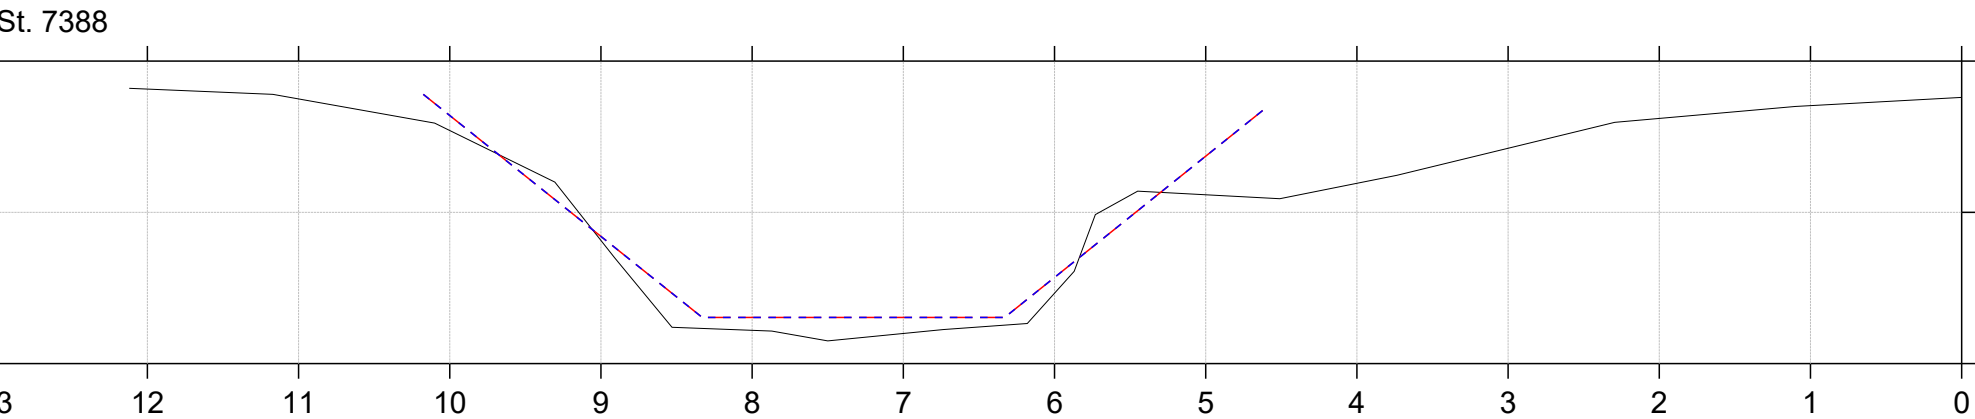


Regulativrevision 2025

Lodret akse : Kote i m DVR90, skala 1:50

Vandret akse : Afstand i m, skala 1:50

- Gældende dimensioner
- Nyt regulativ
- Regulativopmåling 2024

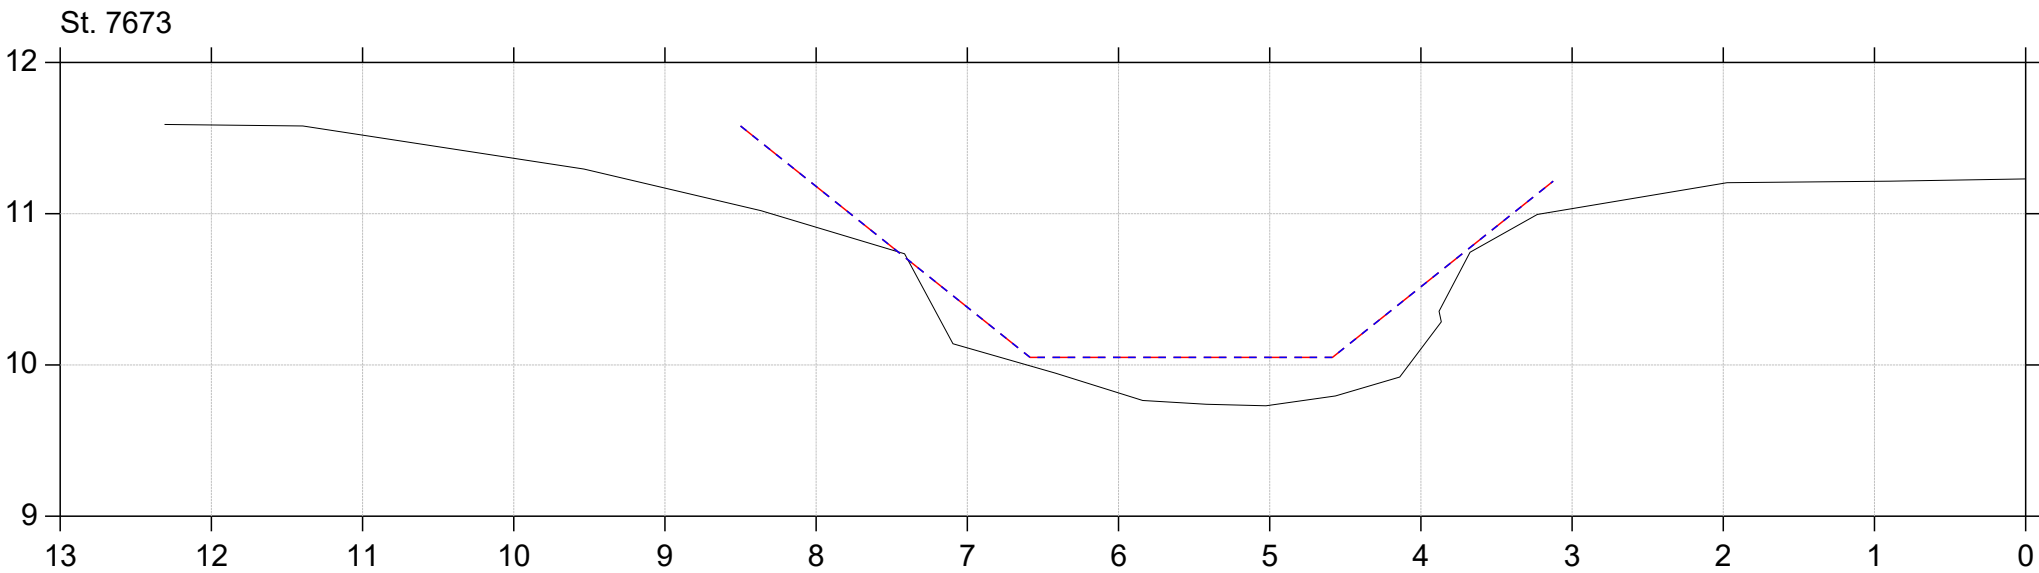
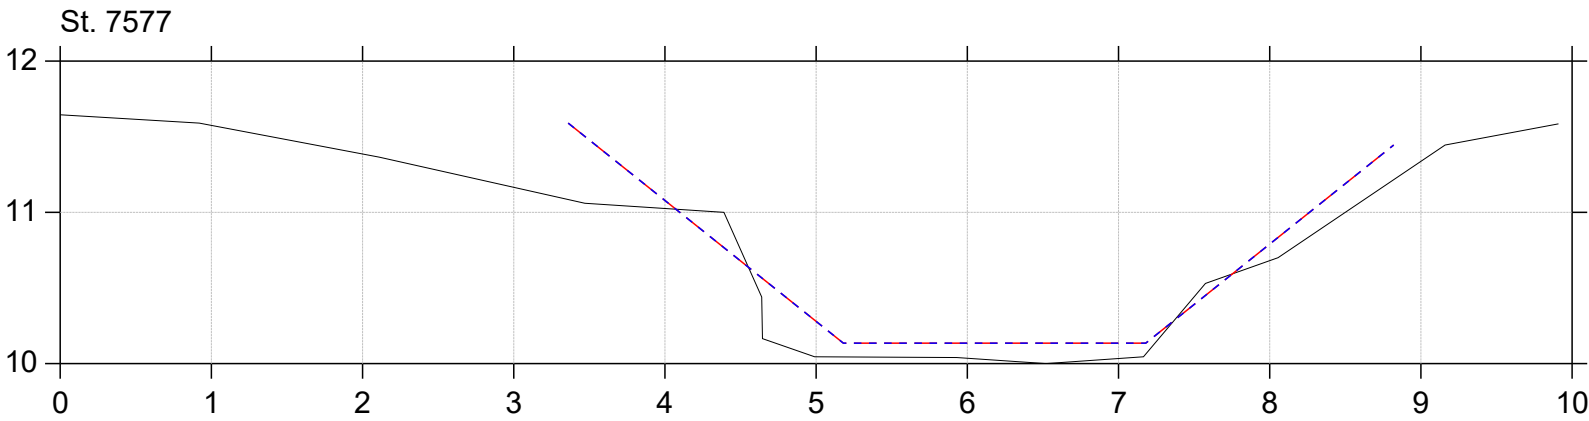


Regulativrevision 2025

Lodret akse : Kote i m DVR90, skala 1:50

Vandret akse : Afstand i m, skala 1:50

- Gældende dimensioner
- Nyt regulativ
- Regulativopmåling 2024

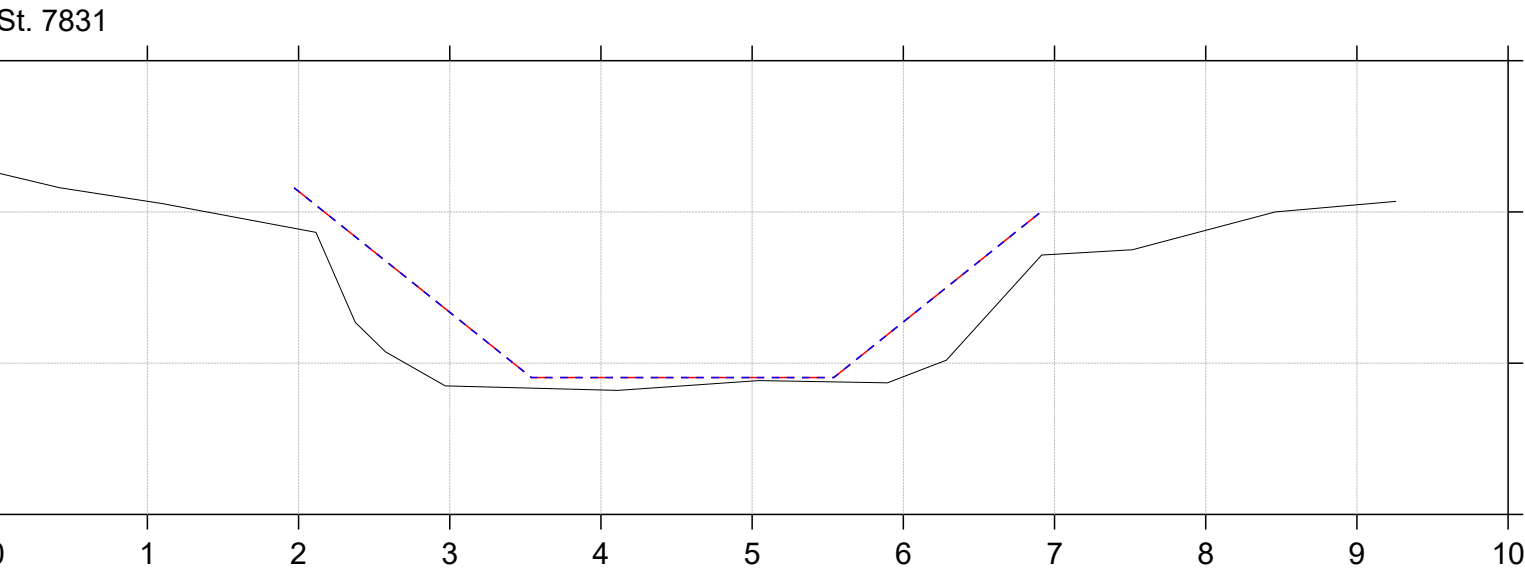
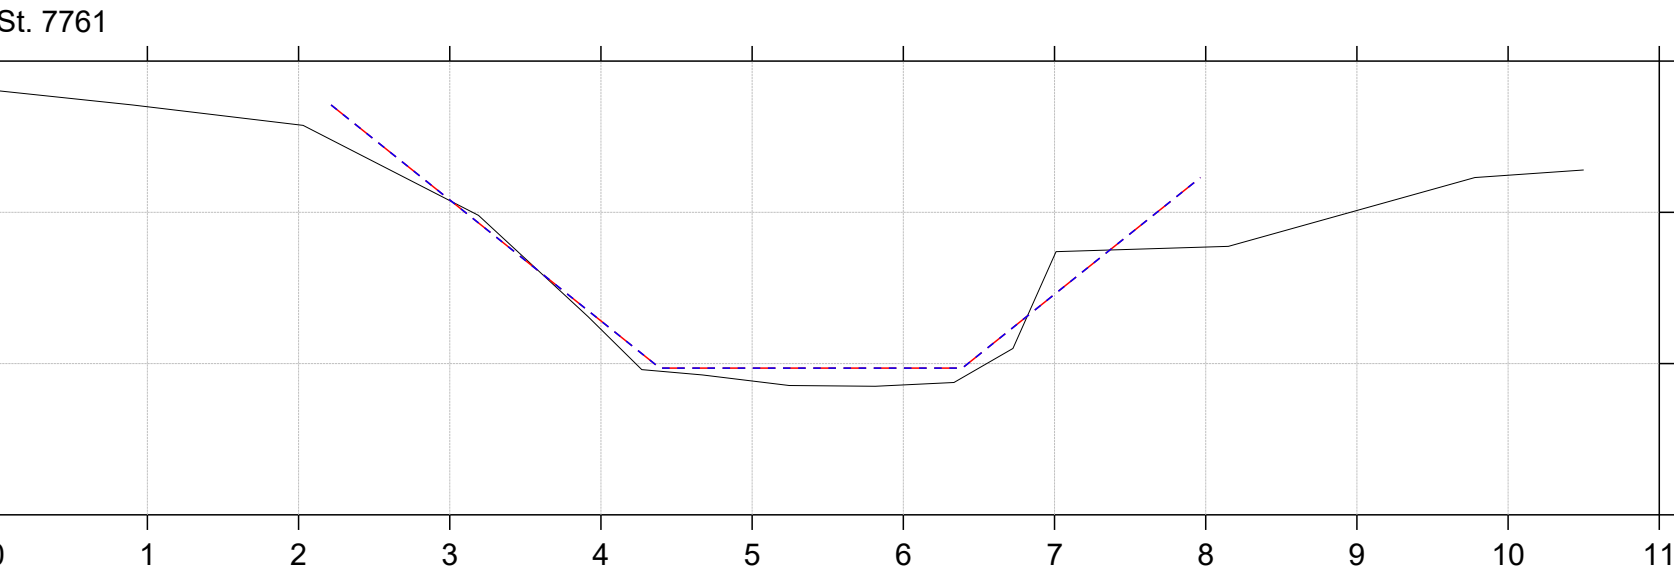


Regulativrevision 2025

Lodret akse : Kote i m DVR90, skala 1:50

Vandret akse : Afstand i m, skala 1:50

- Gældende dimensioner
- Nyt regulativ
- Regulativopmåling 2024


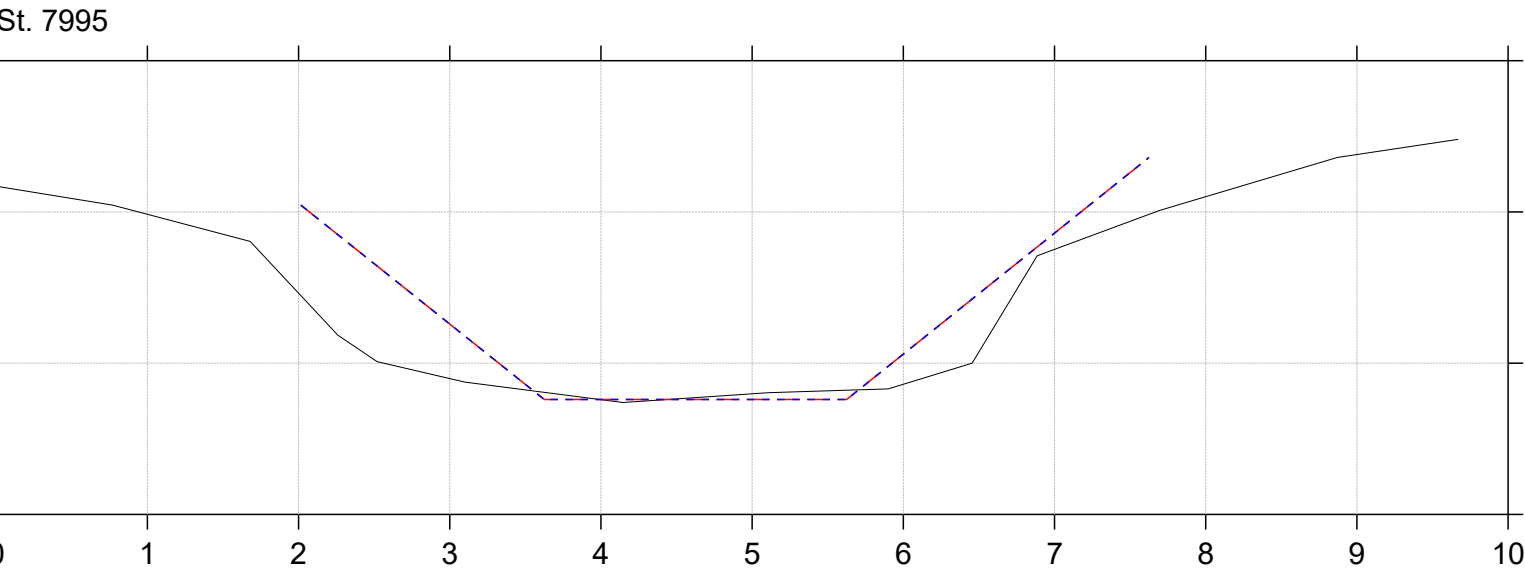
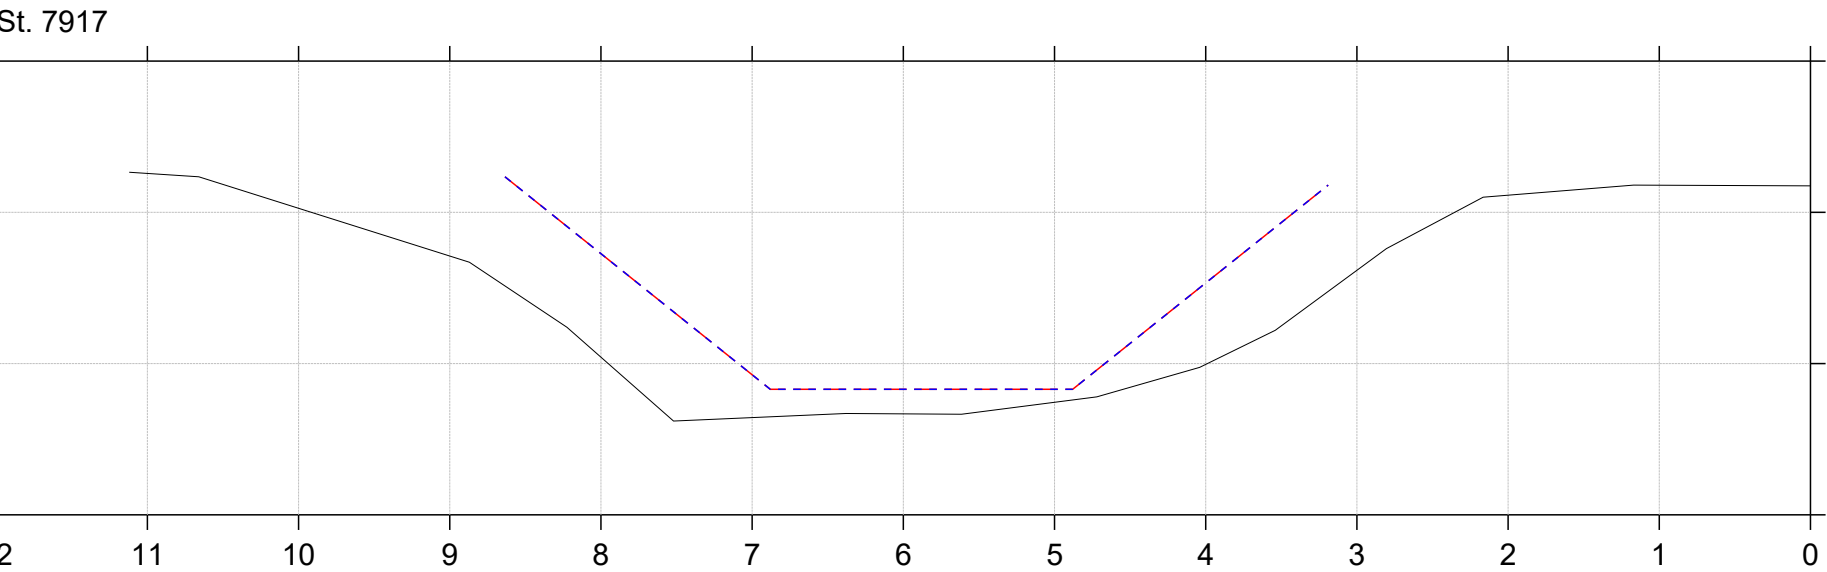


Regulativrevision 2025

Lodret akse : Kote i m DVR90, skala 1:50

Vandret akse : Afstand i m, skala 1:50

- Gældende dimensioner
- Nyt regulativ
- Regulativopmåling 2024

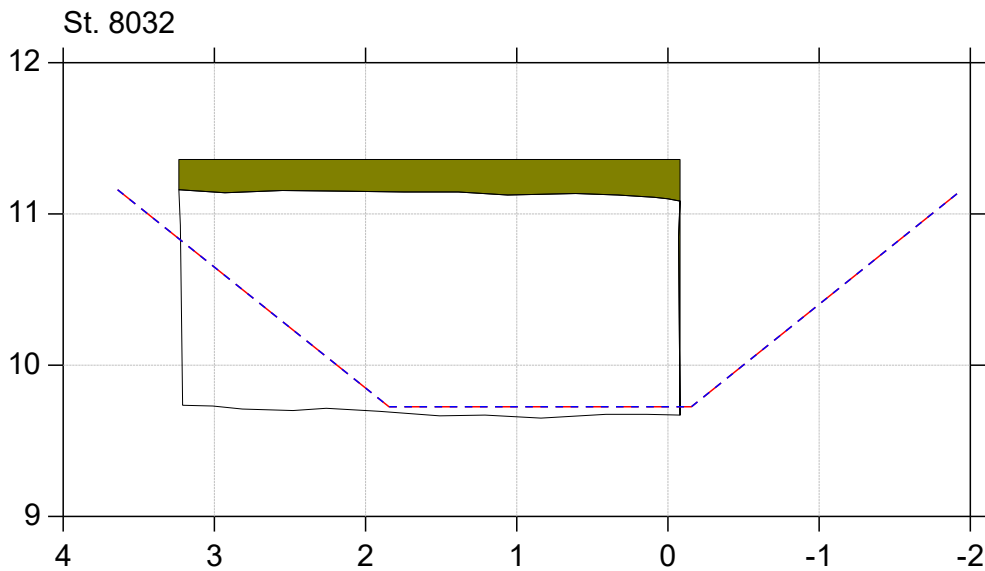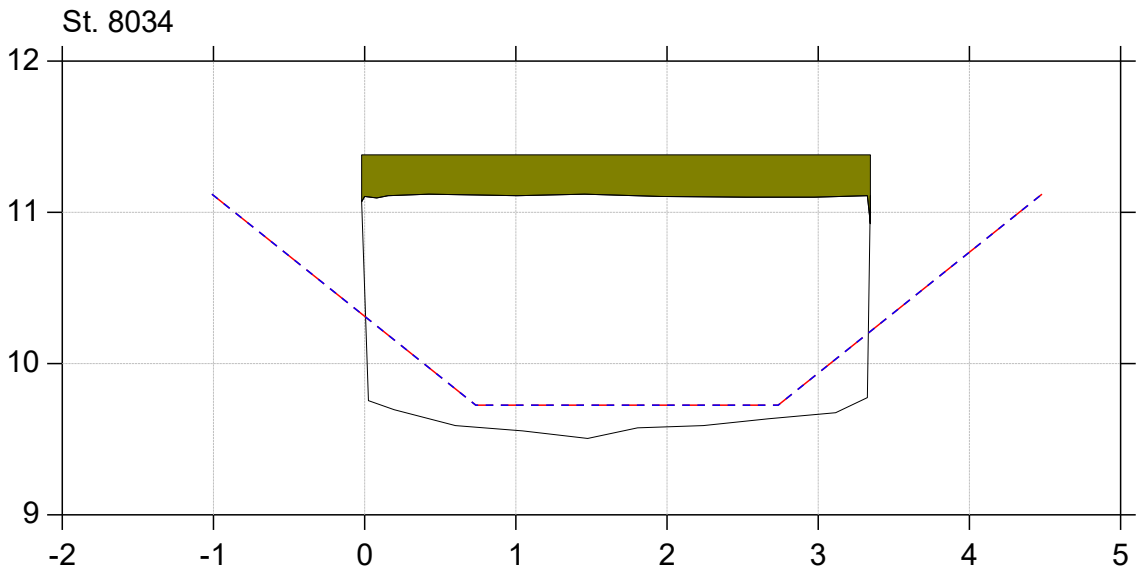
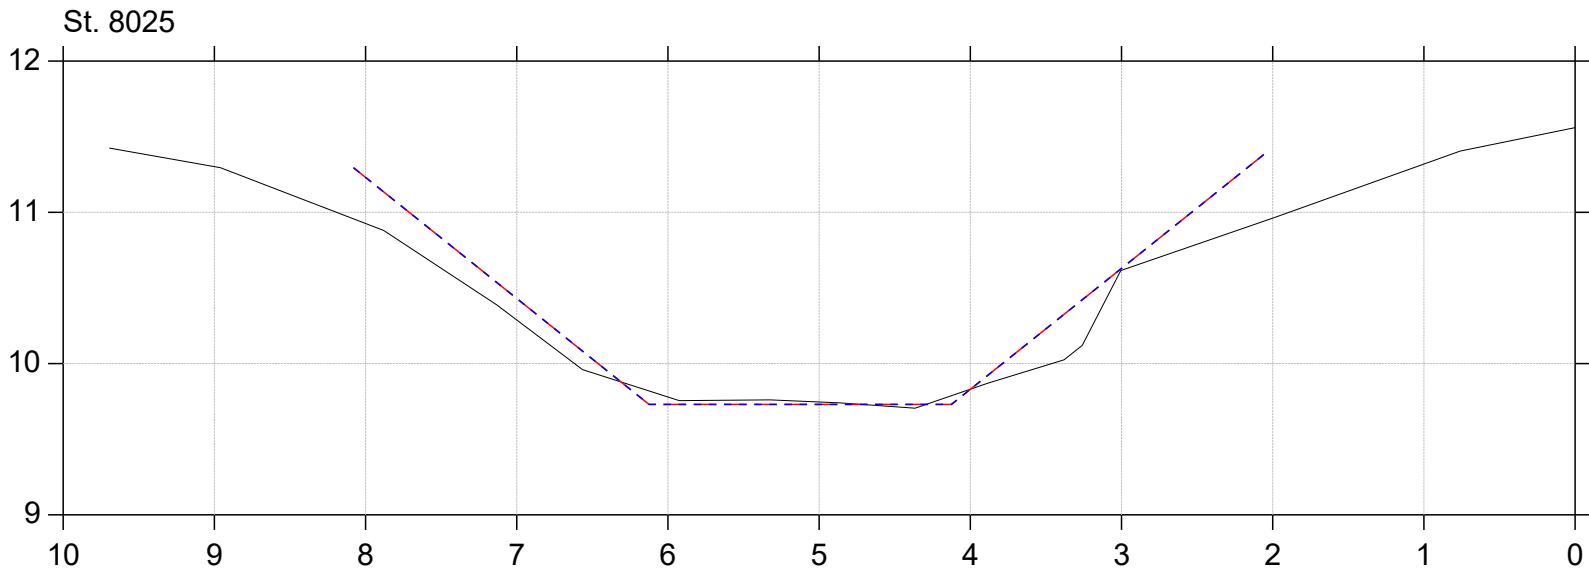


Regulativrevision 2025

Lodret akse : Kote i m DVR90, skala 1:50

Vandret akse : Afstand i m, skala 1:50

- Gældende dimensioner
- Nyt regulativ
- Regulativopmåling 2024

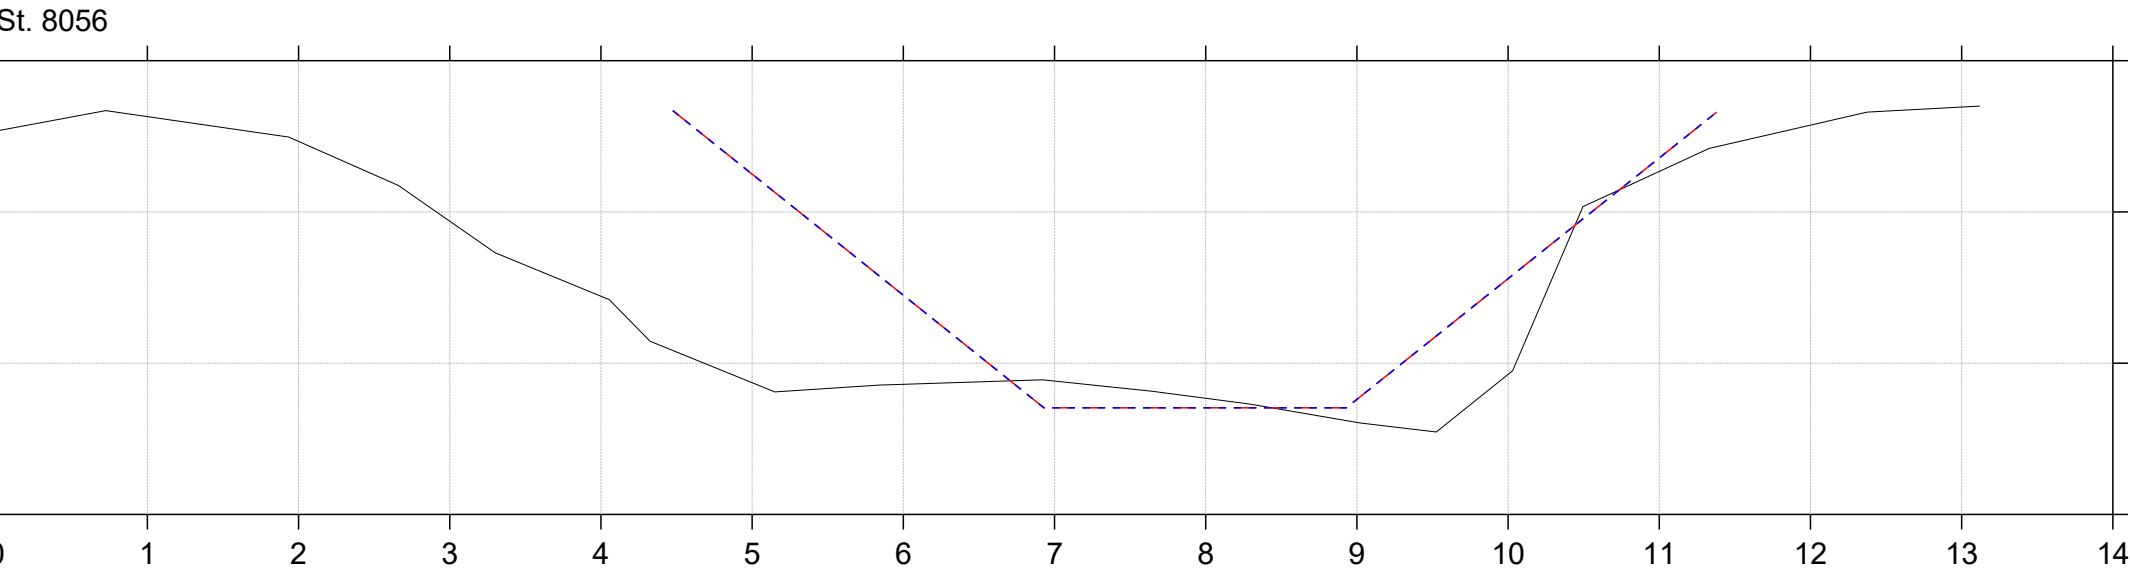
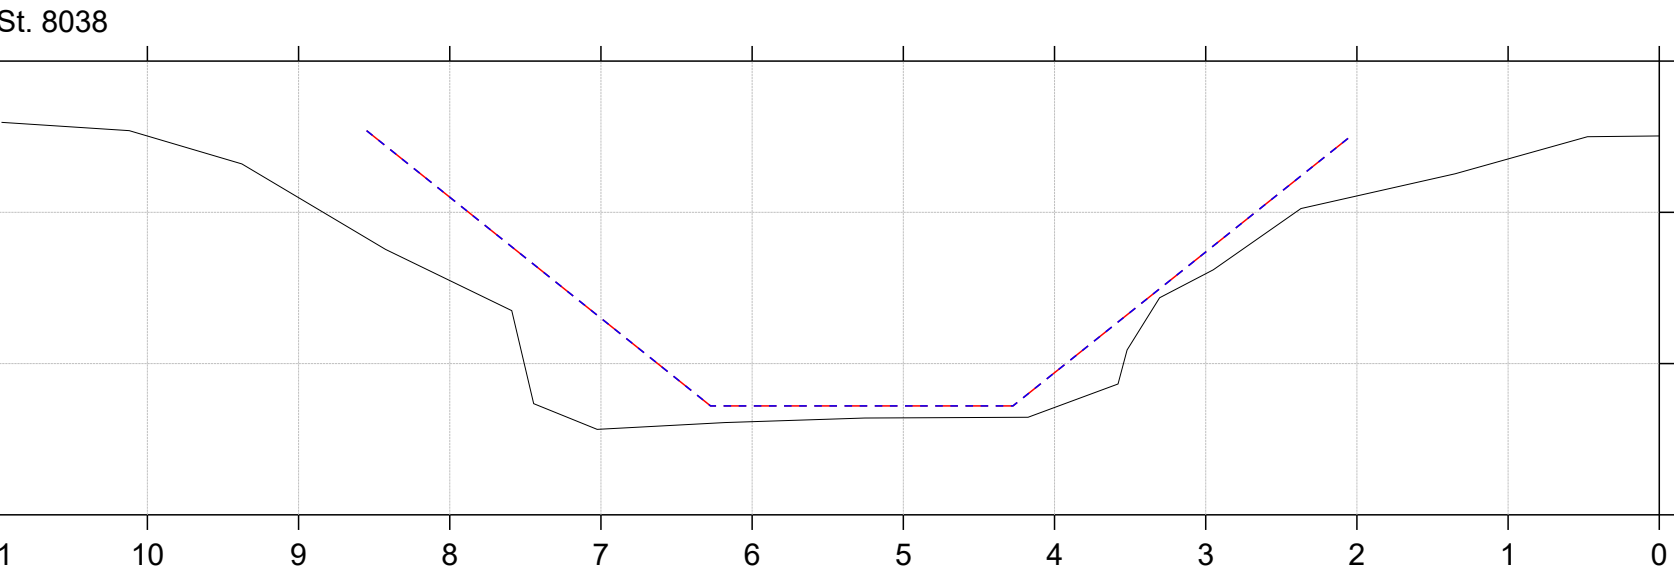


Regulativrevision 2025

Lodret akse : Kote i m DVR90, skala 1:50

Vandret akse : Afstand i m, skala 1:50

- Gældende dimensioner
- Nyt regulativ
- Regulativopmåling 2024

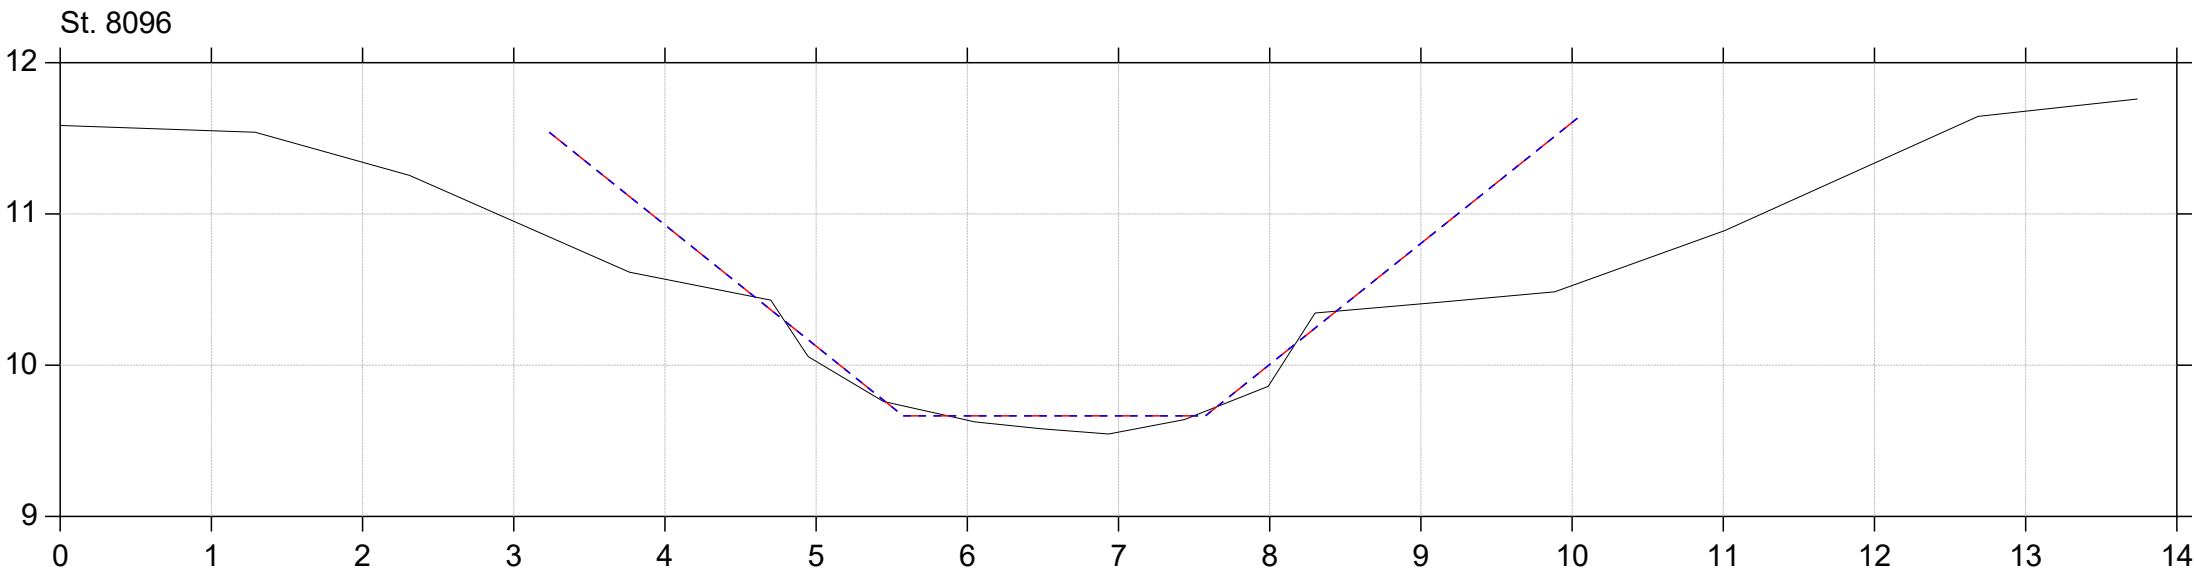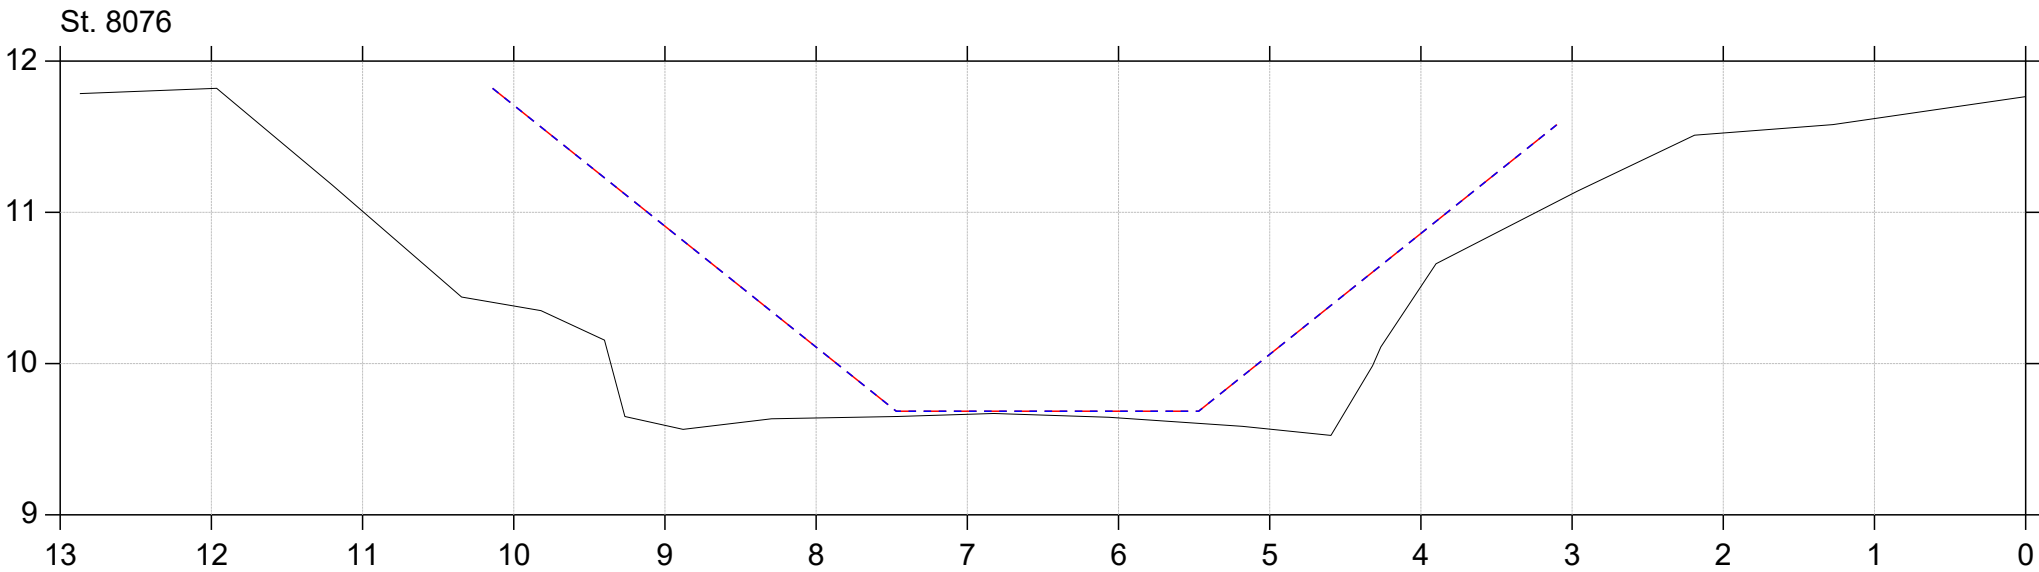


Regulativrevision 2025

Lodret akse : Kote i m DVR90, skala 1:50


Vandret akse : Afstand i m, skala 1:50

- Gældende dimensioner
- Nyt regulativ
- Regulativopmåling 2024

St. 8106

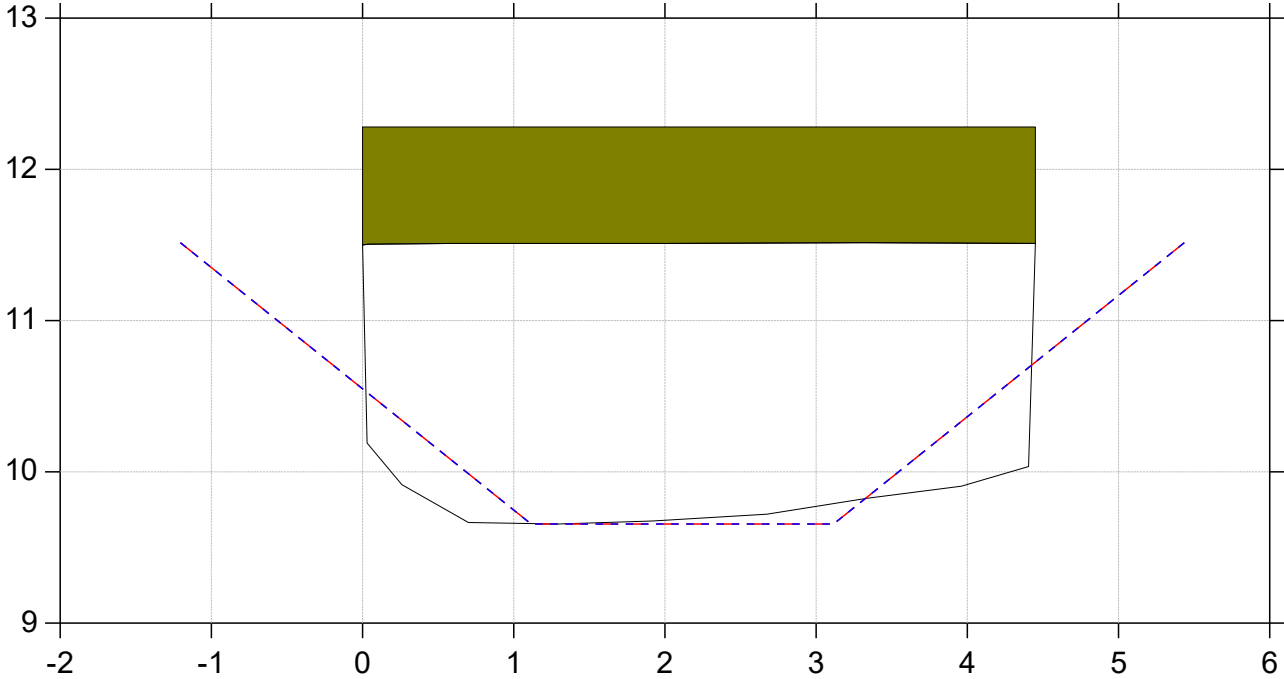

St. 8115


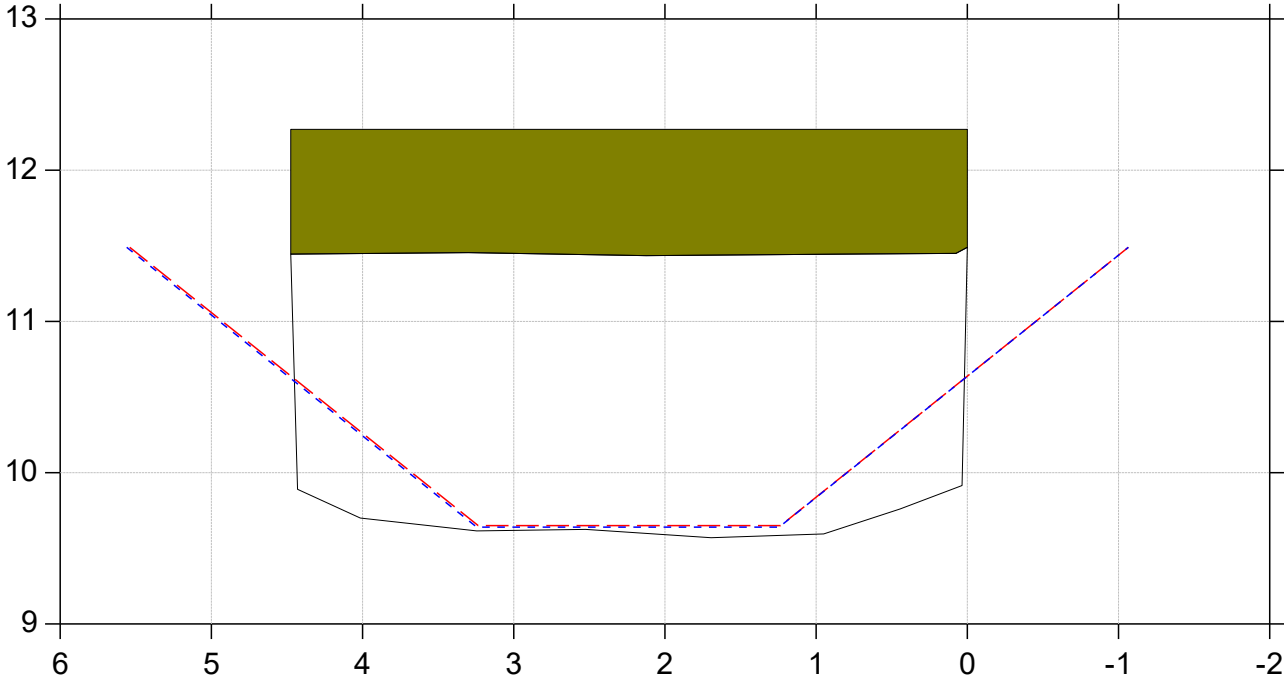


Regulativrevision 2025

Lodret akse : Kote i m DVR90, skala 1:50

Vandret akse : Afstand i m, skala 1:50

- Gældende dimensioner
- Nyt regulativ
- Regulativopmåling 2024

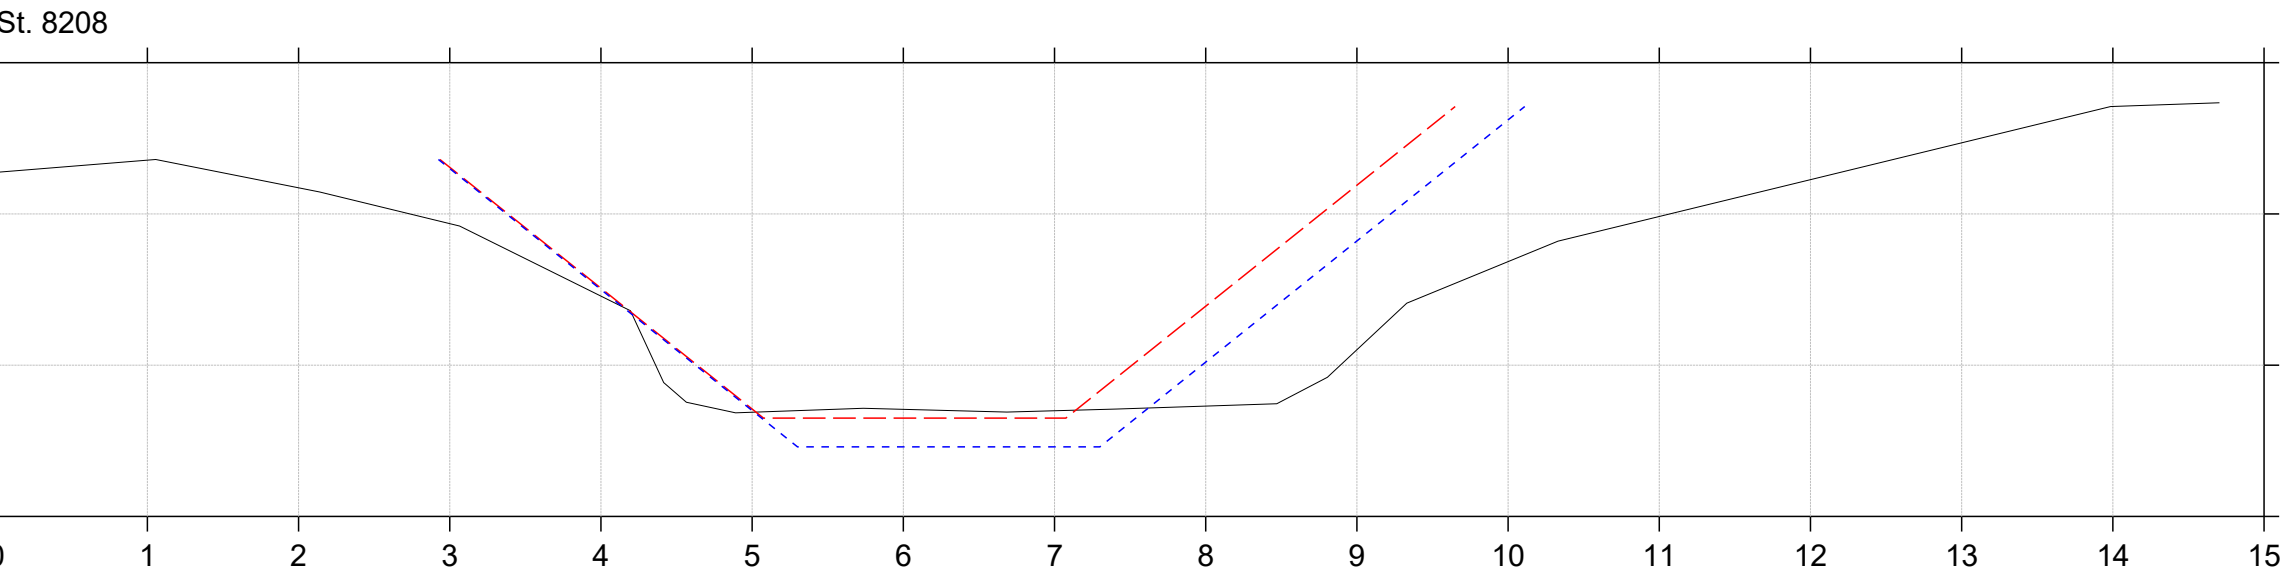
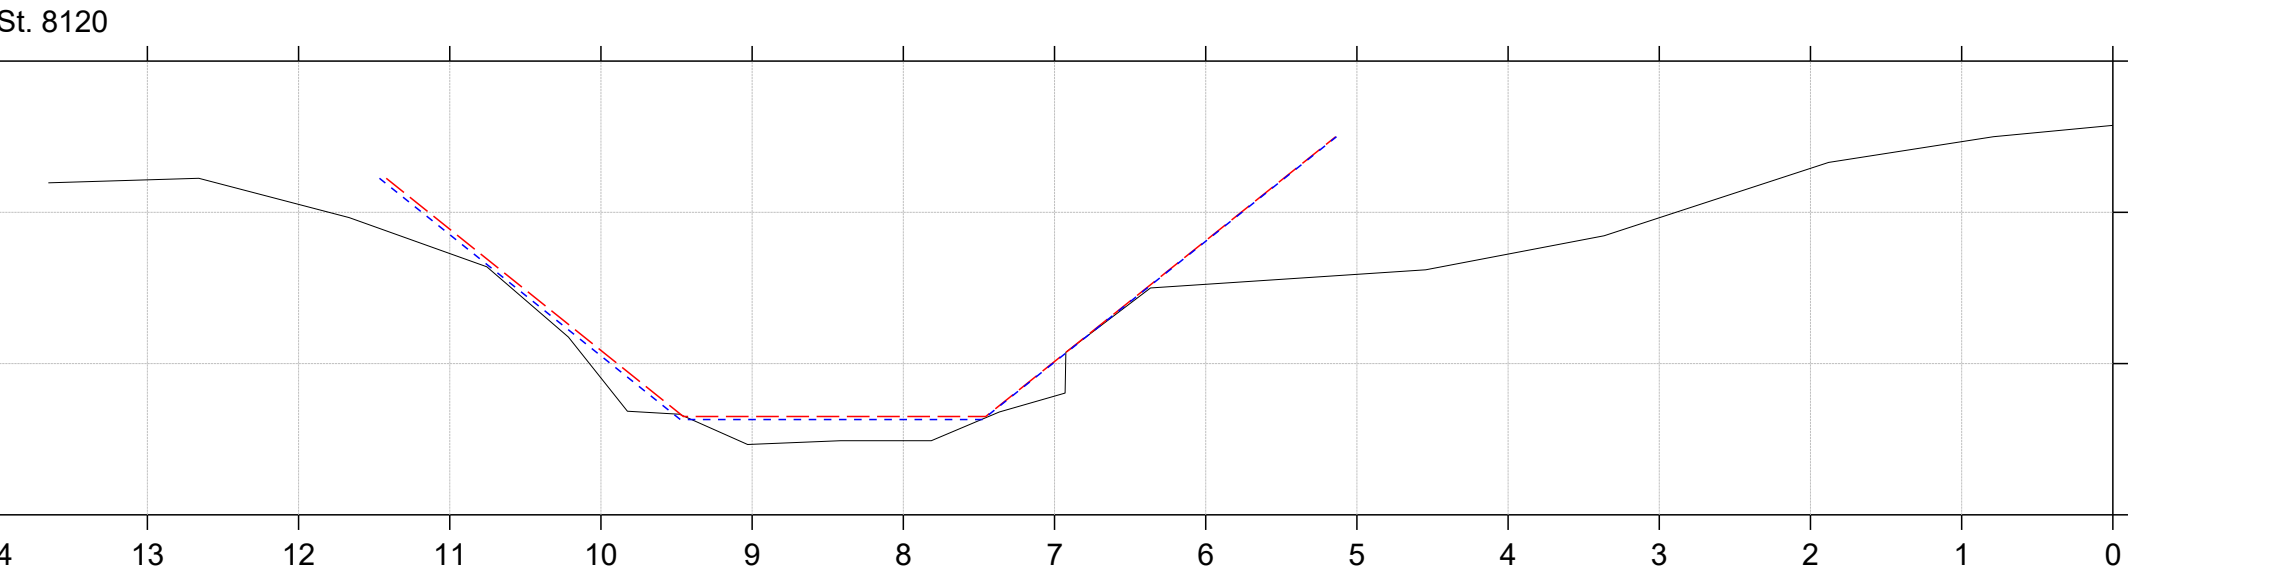


Regulativrevision 2025

Lodret akse : Kote i m DVR90, skala 1:50

Vandret akse : Afstand i m, skala 1:50

- Gældende dimensioner
- Nyt regulativ
- Regulativopmåling 2024

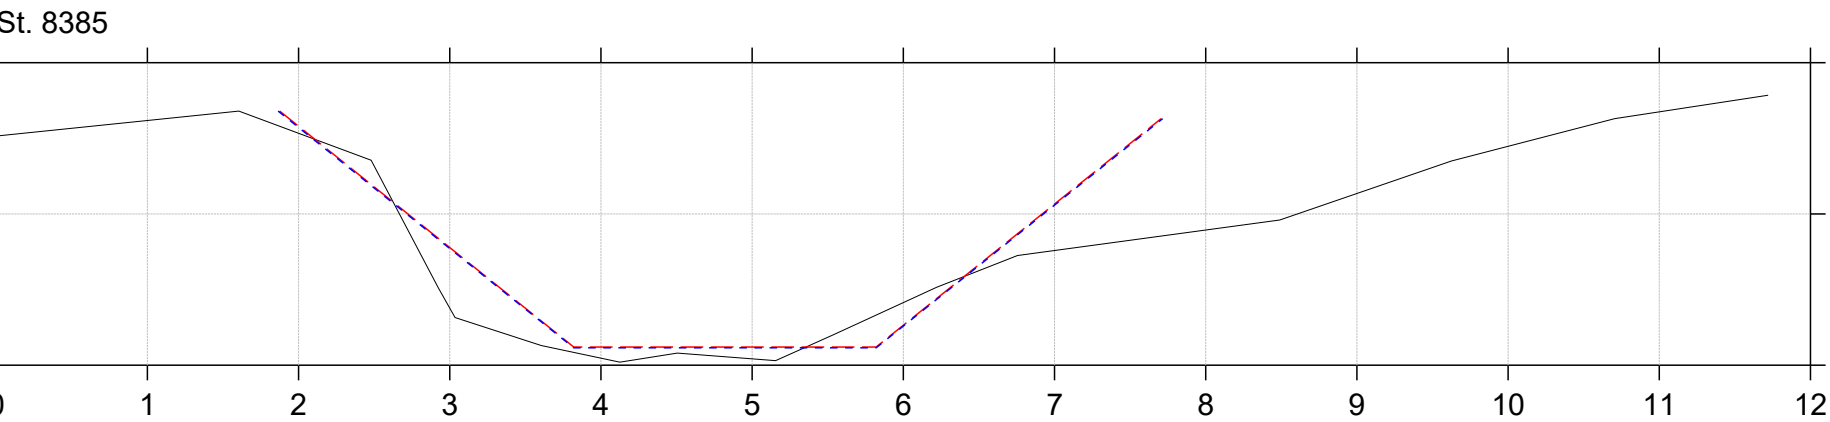
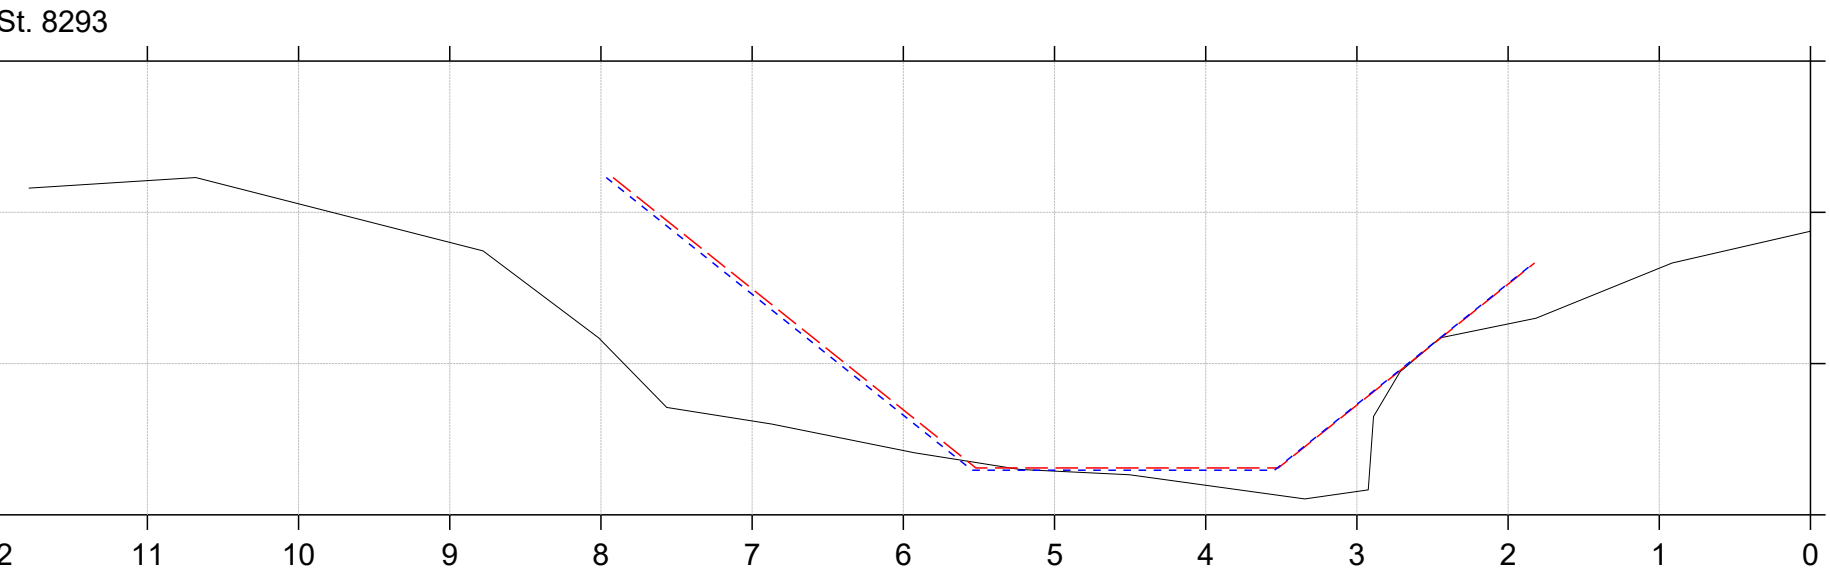


Regulativrevision 2025

Lodret akse : Kote i m DVR90, skala 1:50

Vandret akse : Afstand i m, skala 1:50

- Gældende dimensioner
- Nyt regulativ
- Regulativopmåling 2024

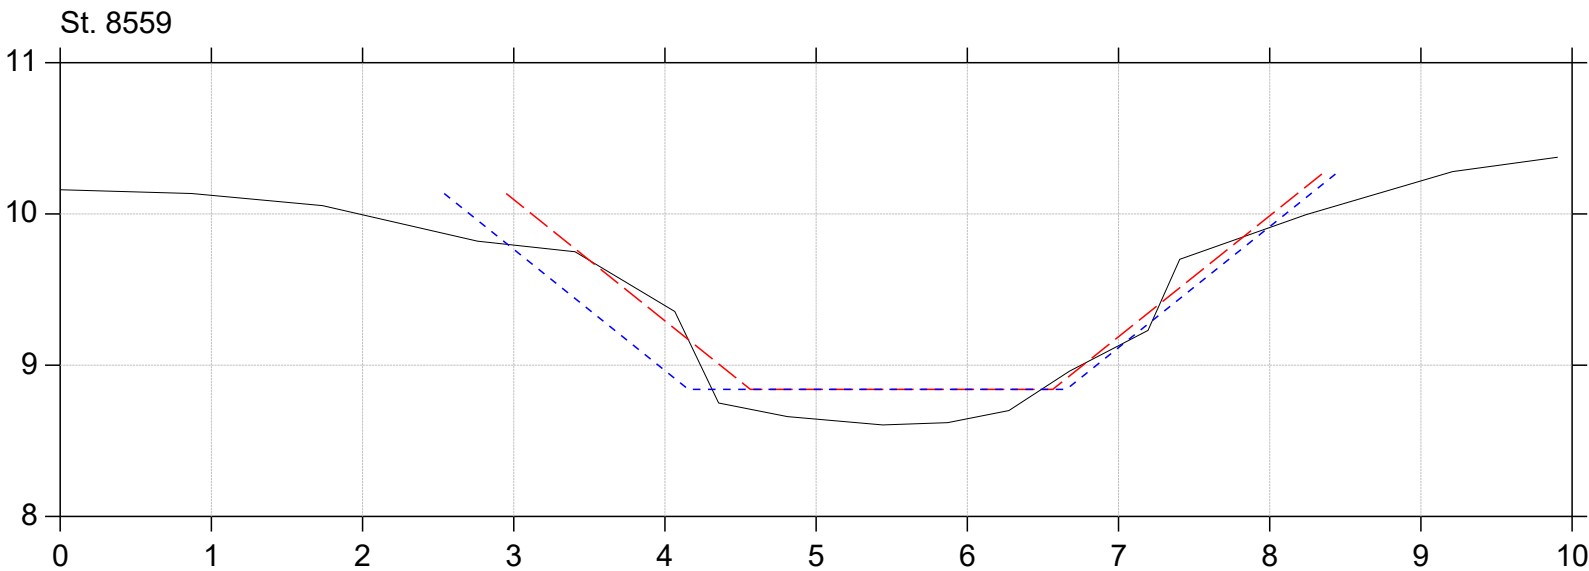
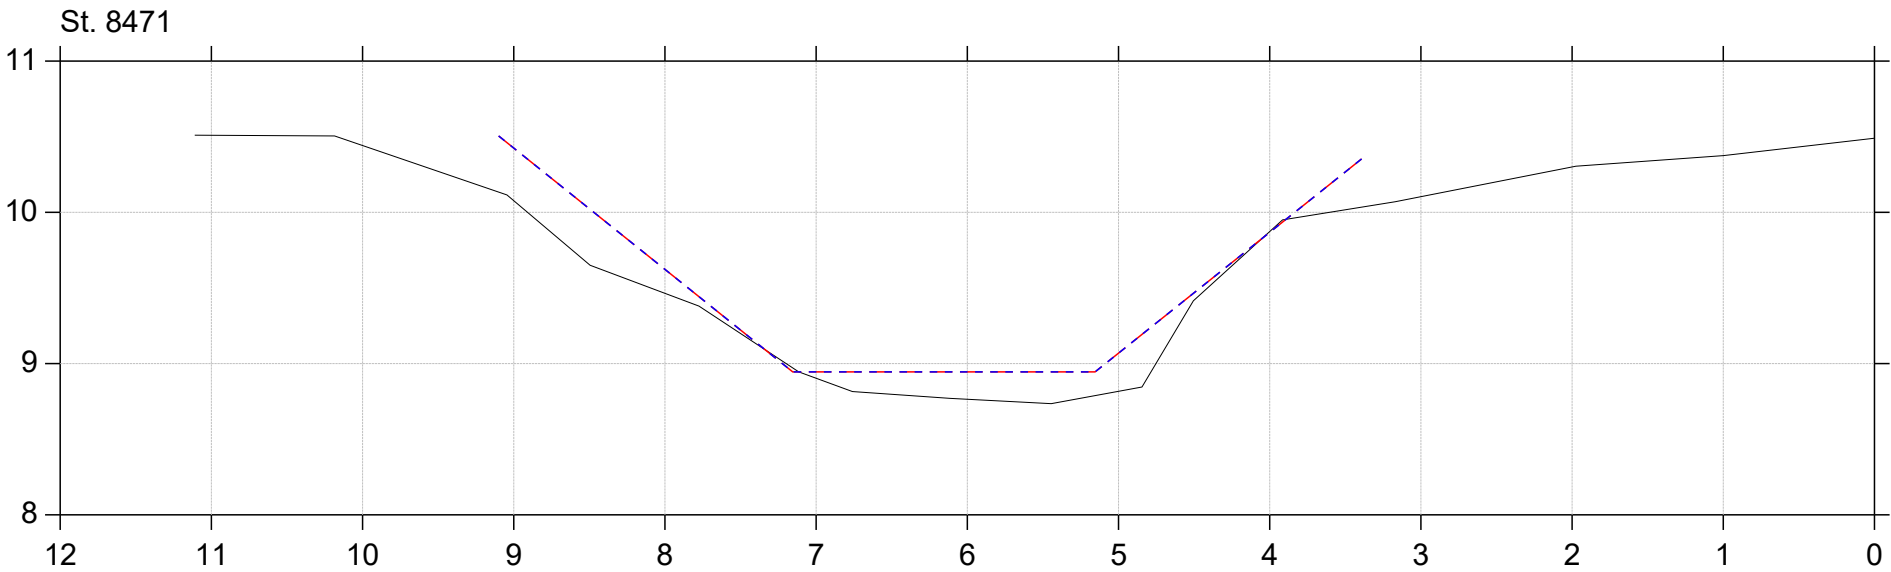


Regulativrevision 2025

Lodret akse : Kote i m DVR90, skala 1:50

Vandret akse : Afstand i m, skala 1:50

- Gældende dimensioner
- Nyt regulativ
- Regulativopmåling 2024


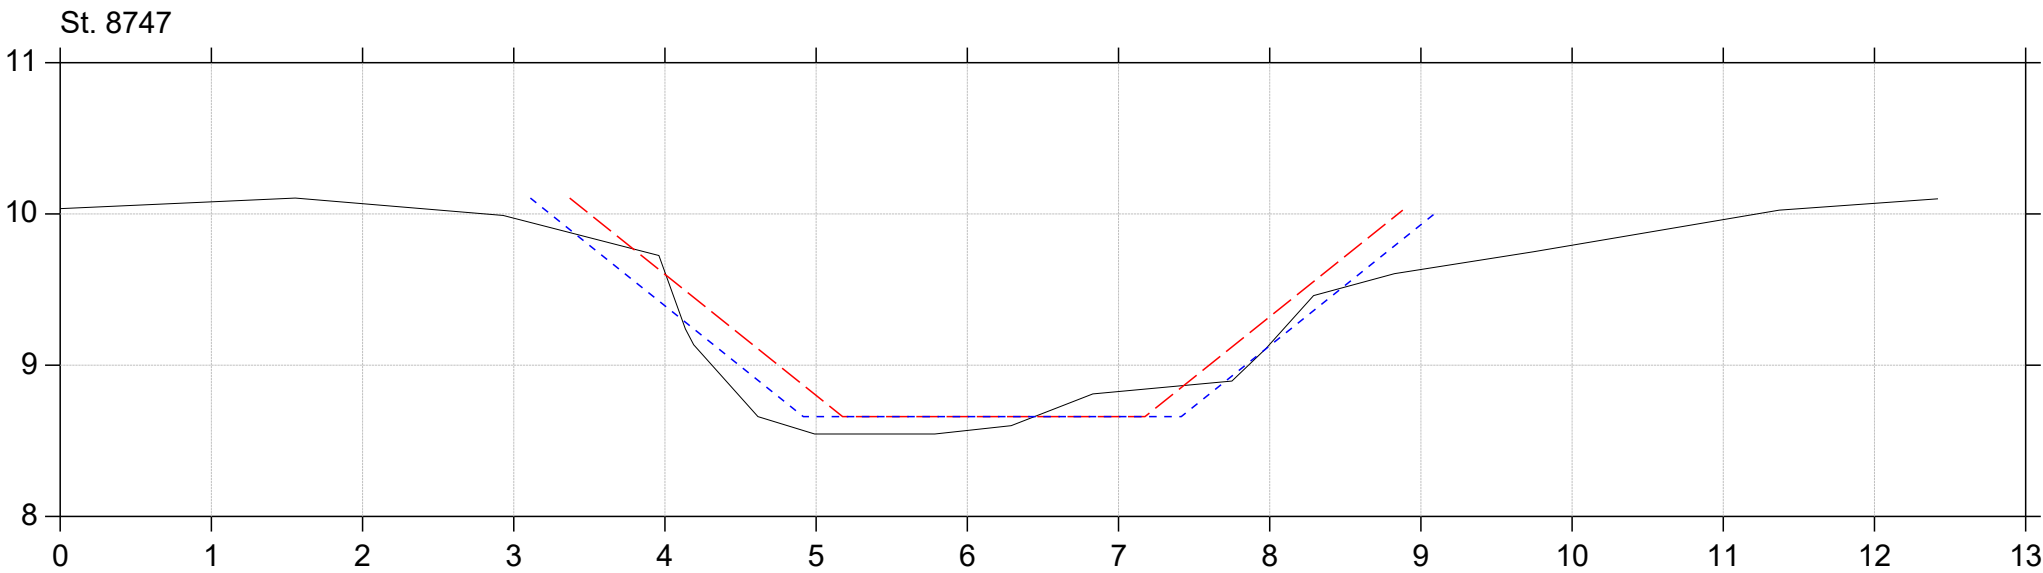
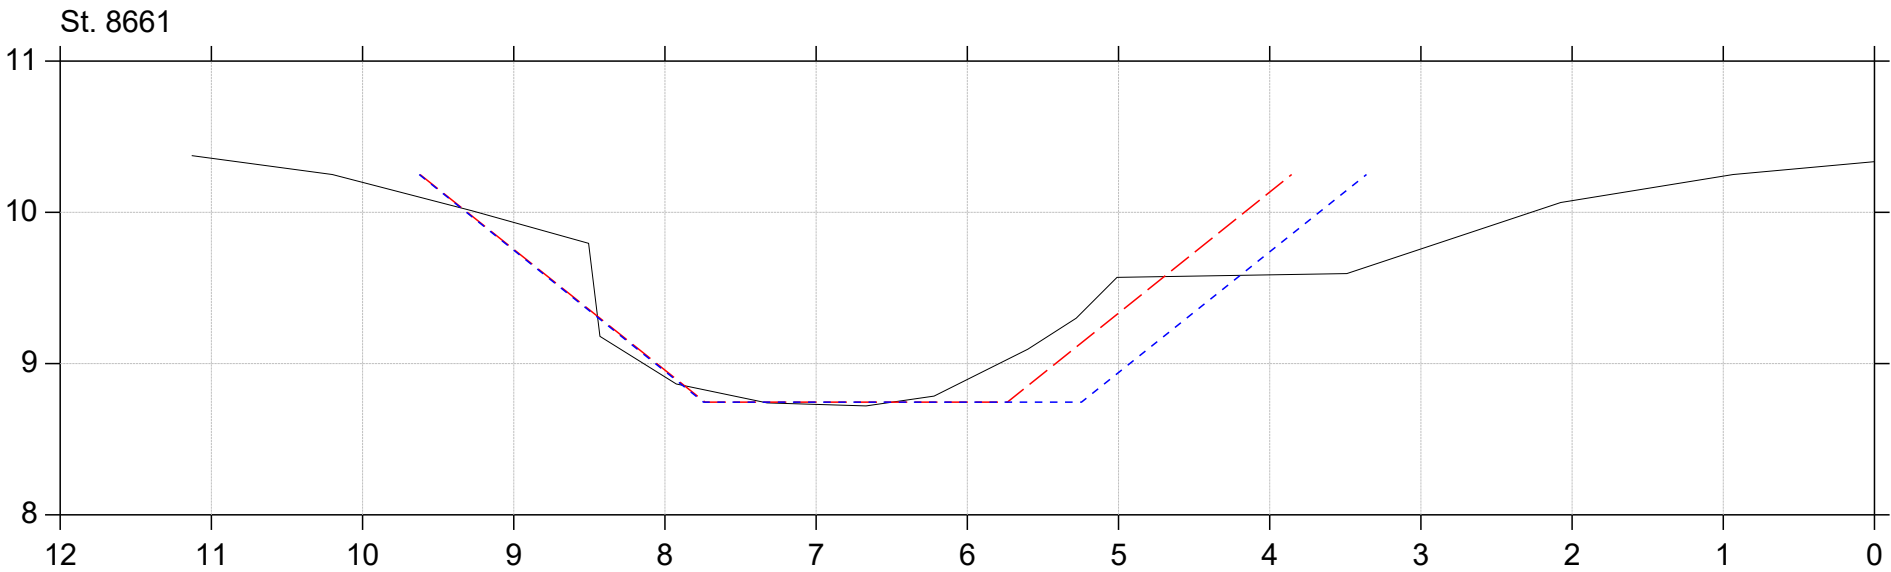


Regulativrevision 2025

Lodret akse : Kote i m DVR90, skala 1:50

Vandret akse : Afstand i m, skala 1:50

- Gældende dimensioner
- Nyt regulativ
- Regulativopmåling 2024

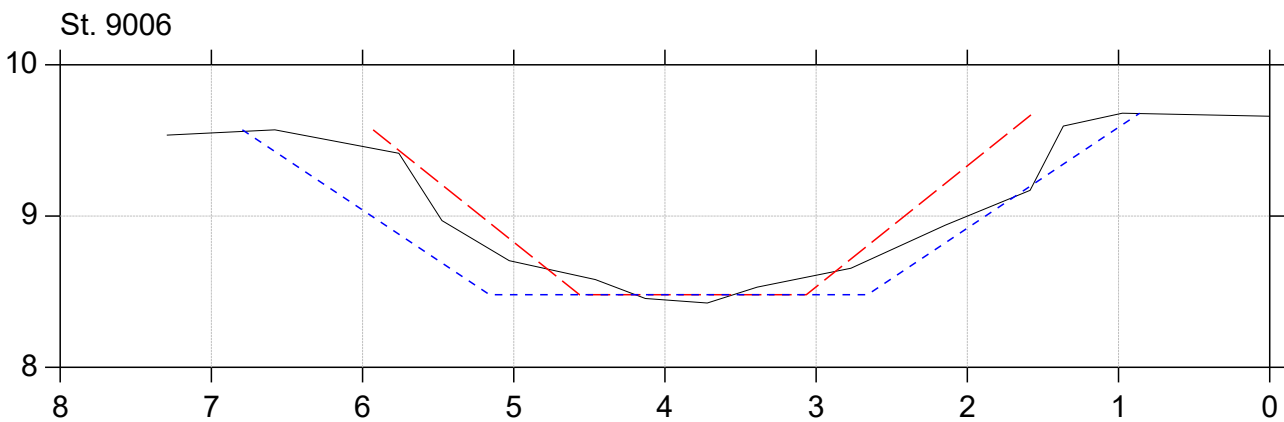
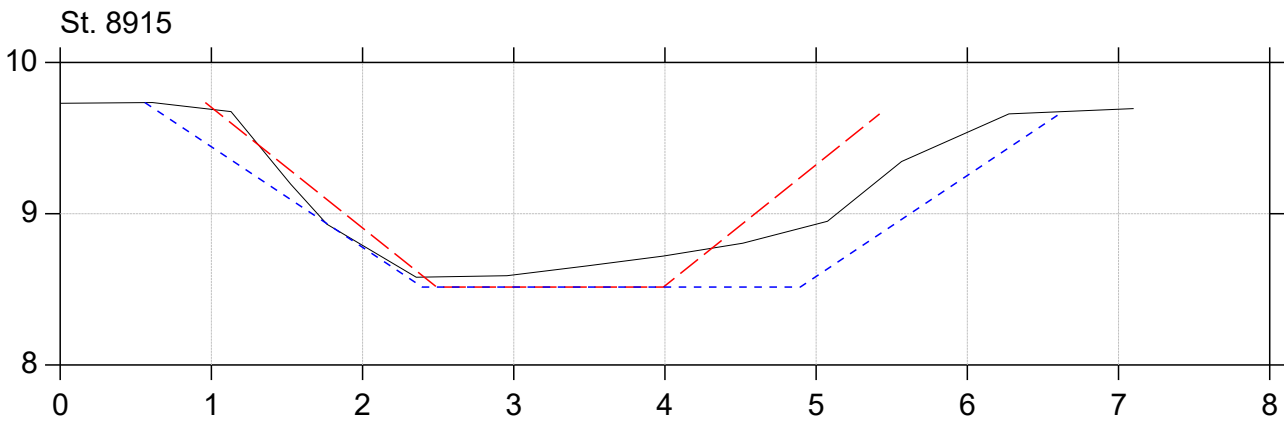
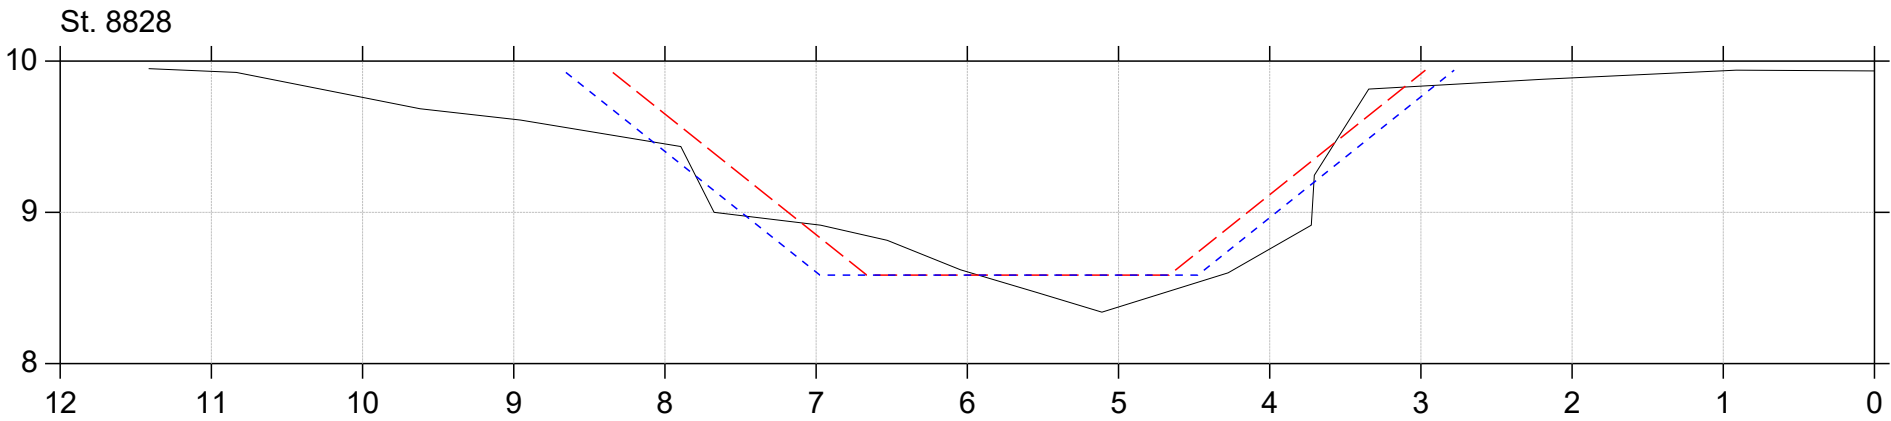


Regulativrevision 2025

Lodret akse : Kote i m DVR90, skala 1:50

Vandret akse : Afstand i m, skala 1:50

- Gældende dimensioner
- Nyt regulativ
- Regulativopmåling 2024

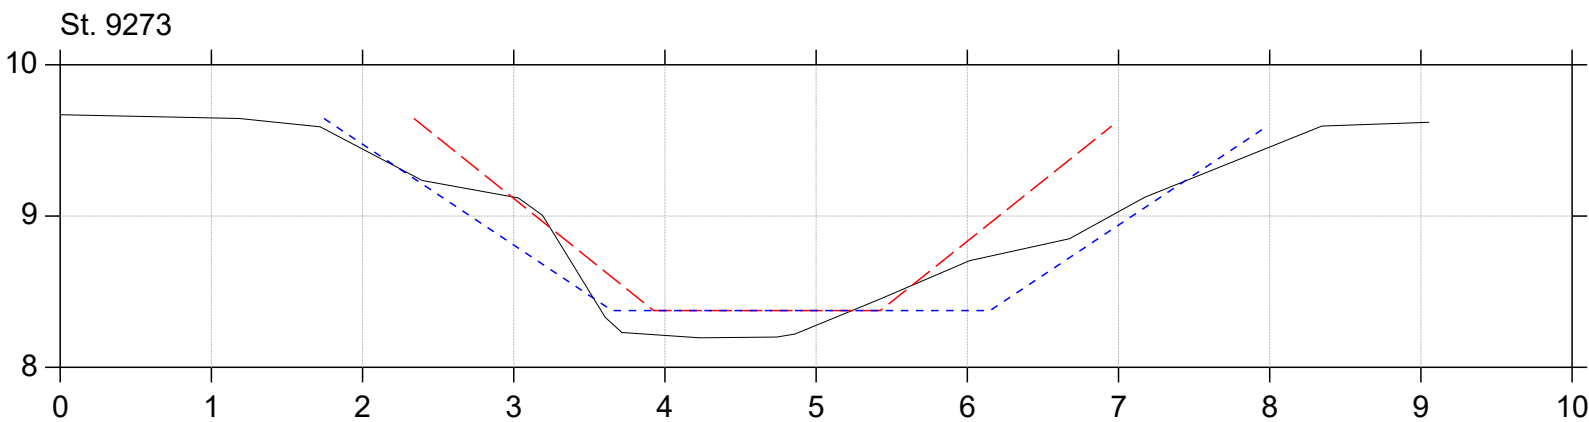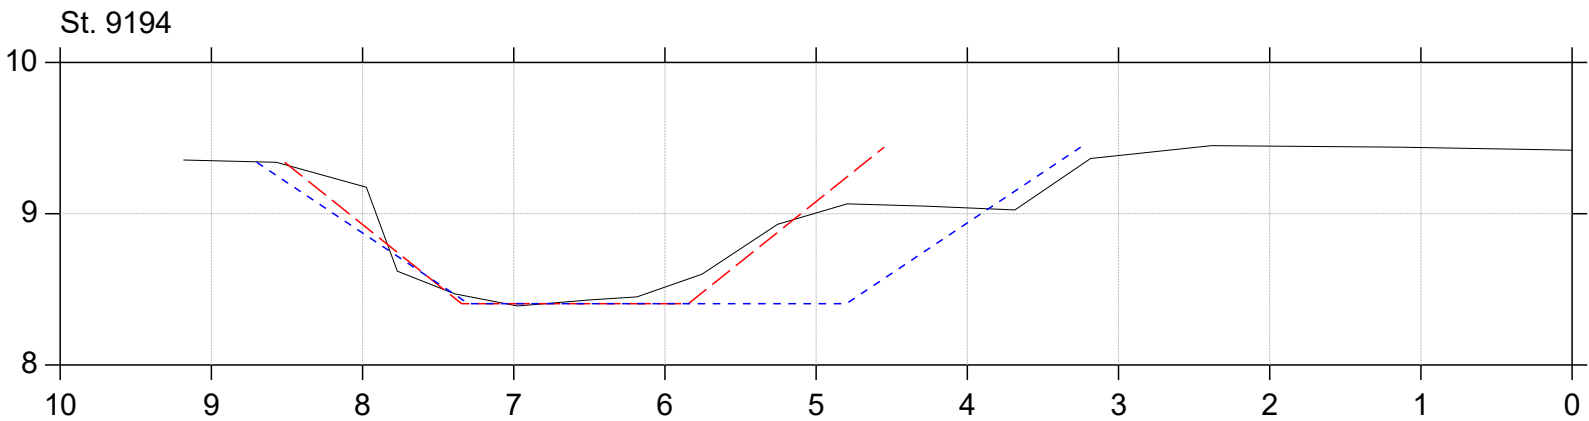
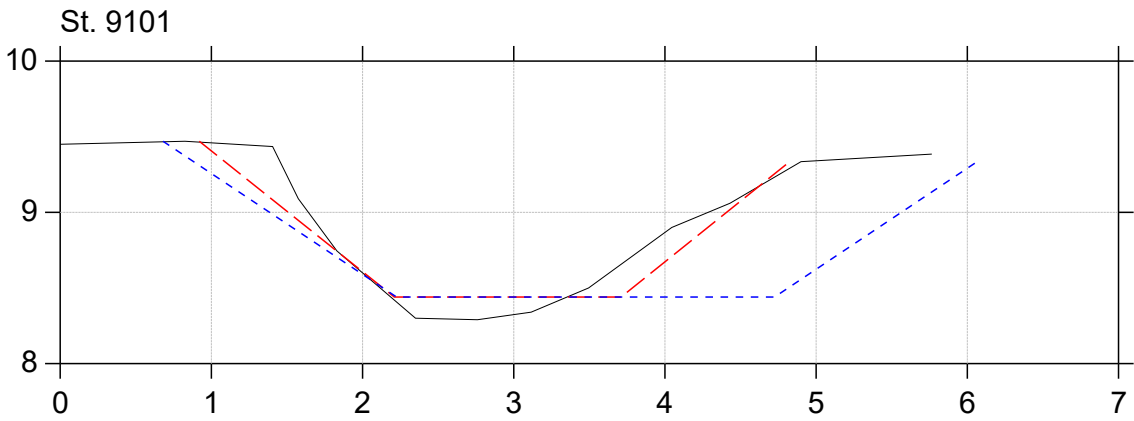


Regulativrevision 2025

Lodret akse : Kote i m DVR90, skala 1:50

Vandret akse : Afstand i m, skala 1:50

- Gældende dimensioner
- Nyt regulativ
- Regulativopmåling 2024

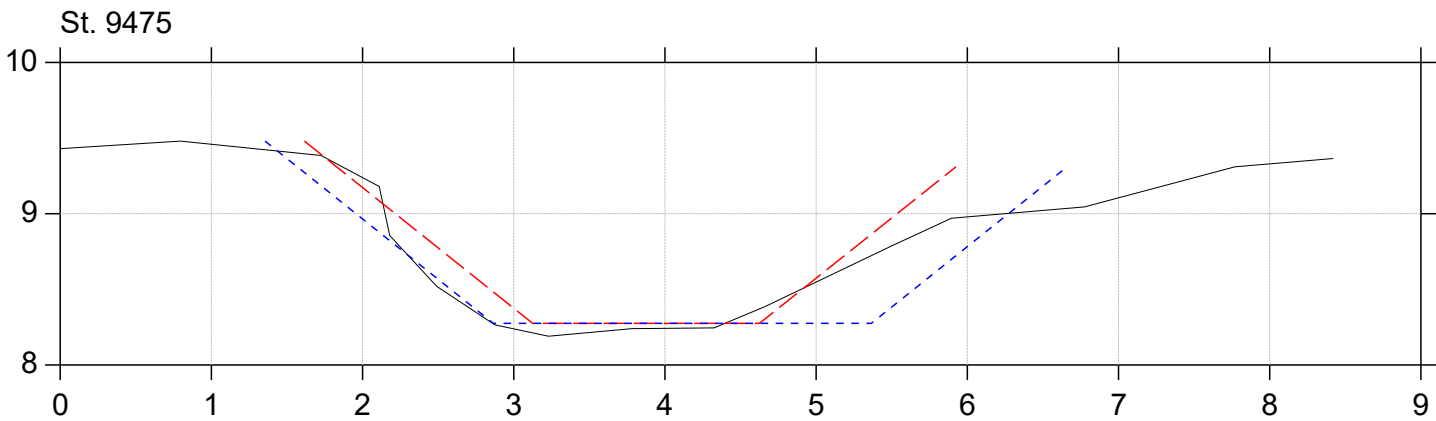
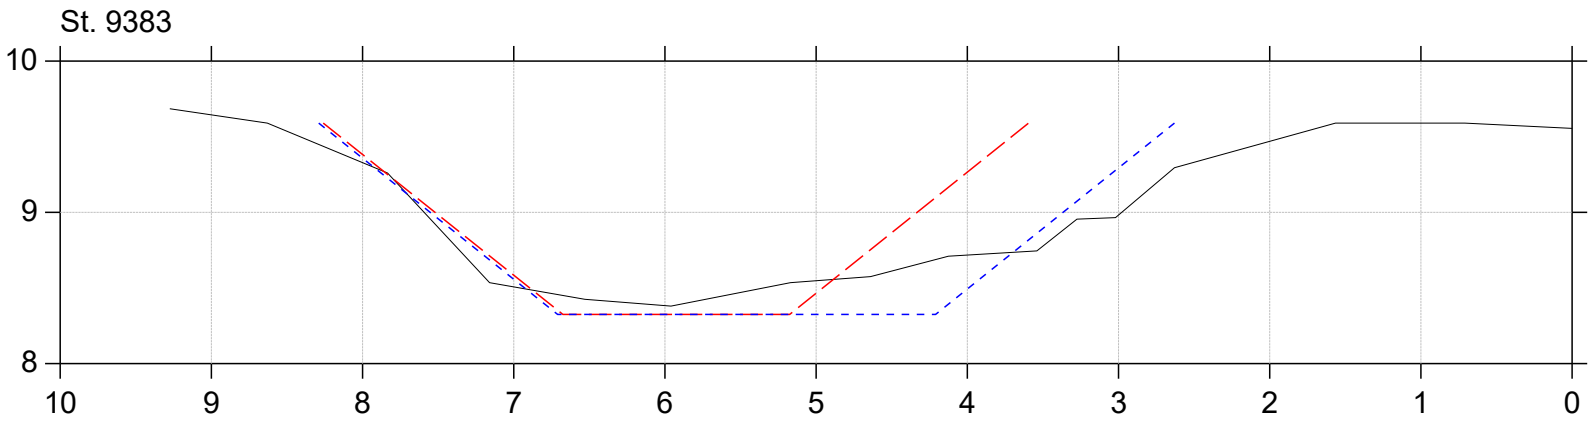


Regulativrevision 2025

Lodret akse : Kote i m DVR90, skala 1:50

Vandret akse : Afstand i m, skala 1:50

- Gældende dimensioner
- Nyt regulativ
- Regulativopmåling 2024

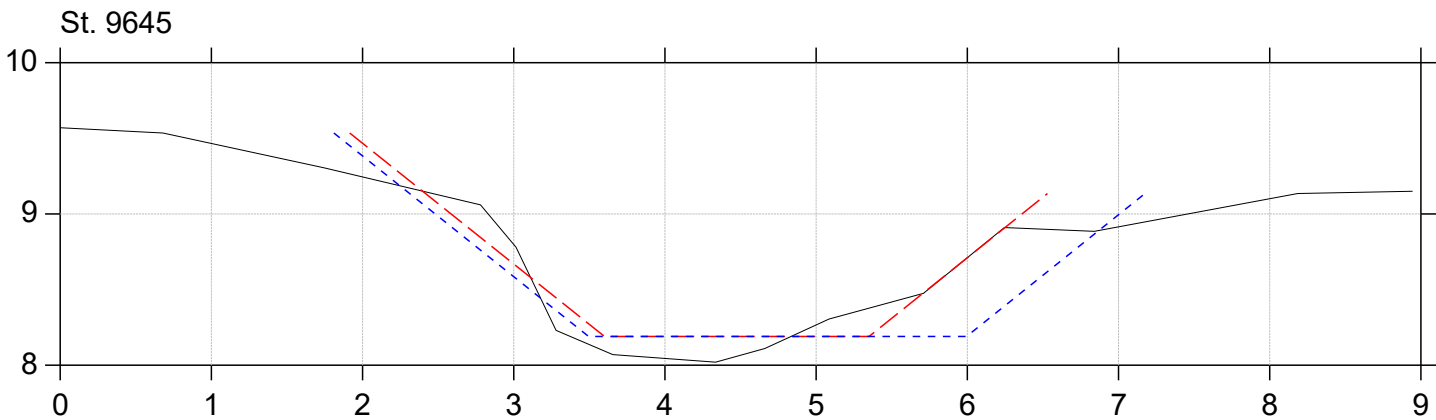
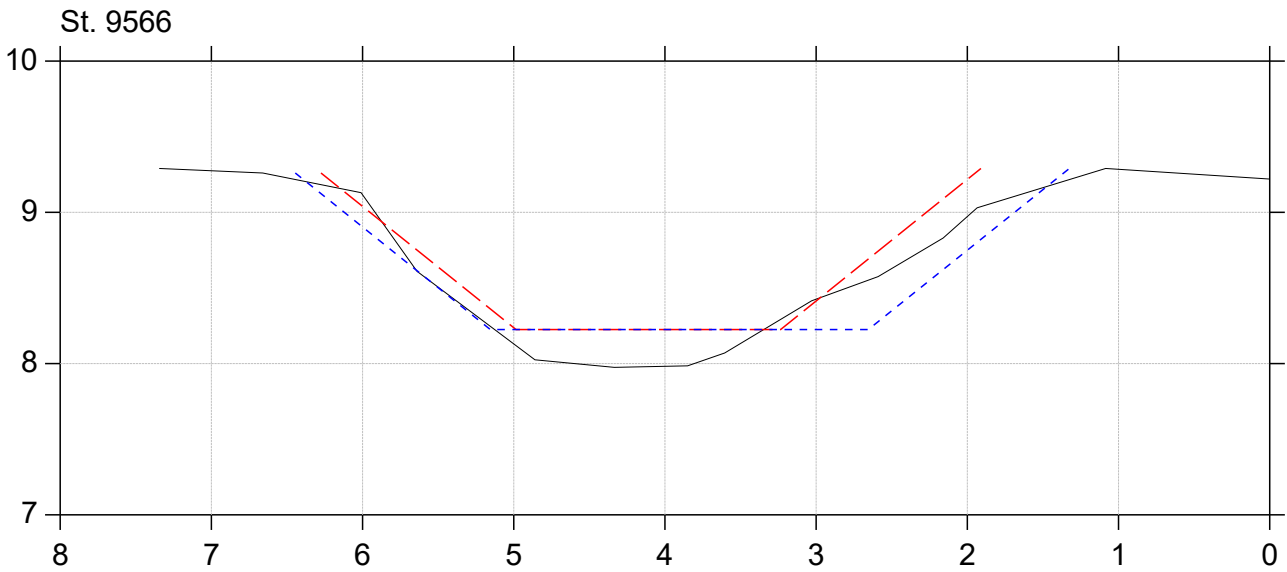


Regulativrevision 2025

Lodret akse : Kote i m DVR90, skala 1:50

Vandret akse : Afstand i m, skala 1:50

- Gældende dimensioner
- Nyt regulativ
- Regulativopmåling 2024

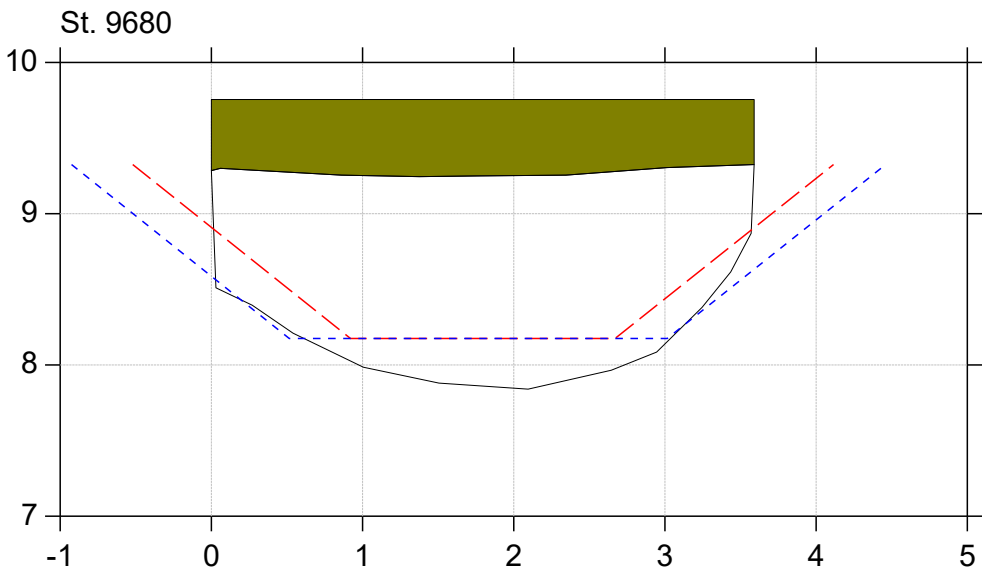
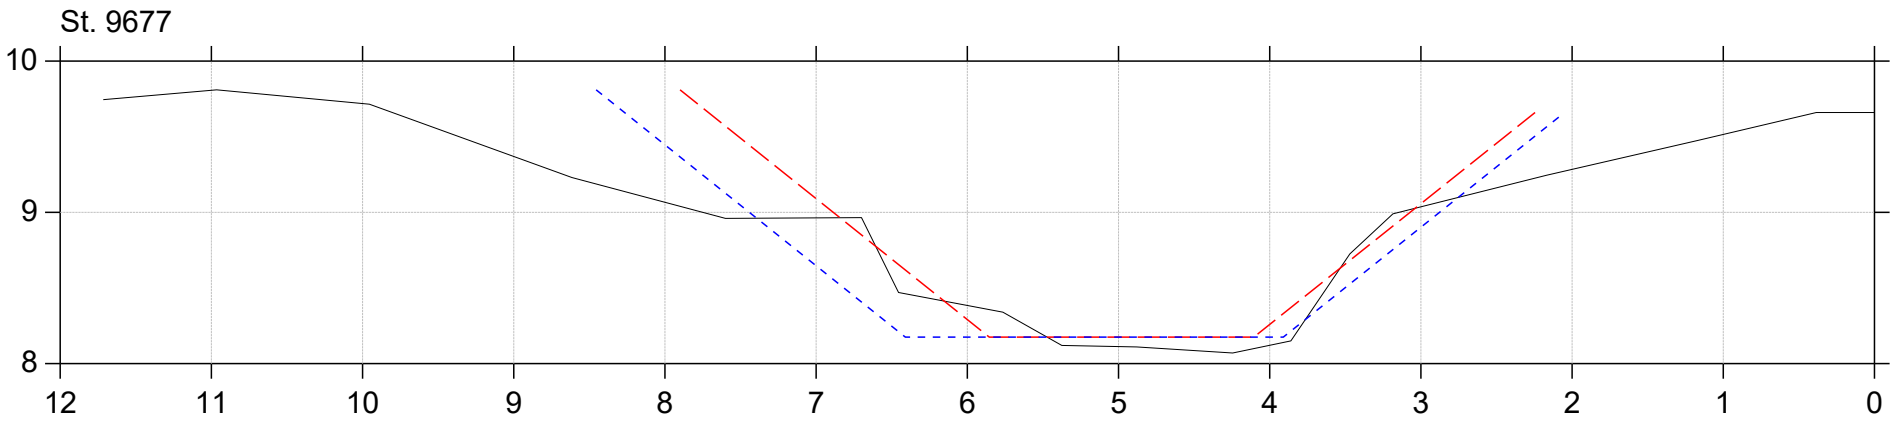


Regulativrevision 2025

Lodret akse : Kote i m DVR90, skala 1:50

Vandret akse : Afstand i m, skala 1:50

- Gældende dimensioner
- Nyt regulativ
- Regulativopmåling 2024

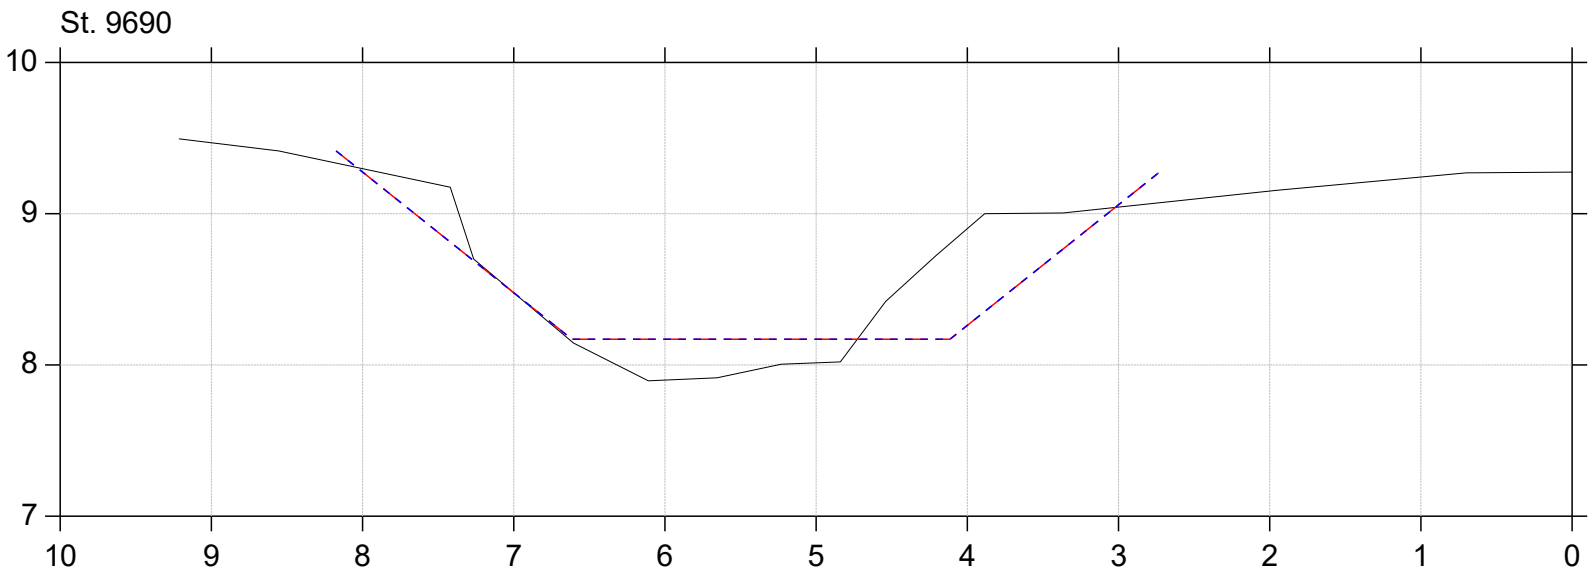
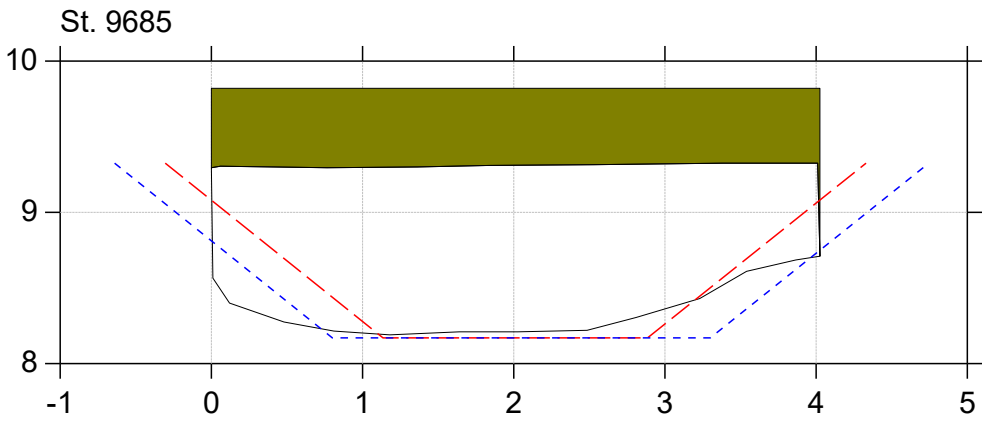


Regulativrevision 2025

Lodret akse : Kote i m DVR90, skala 1:50

Vandret akse : Afstand i m, skala 1:50

- Gældende dimensioner
- Nyt regulativ
- Regulativopmåling 2024

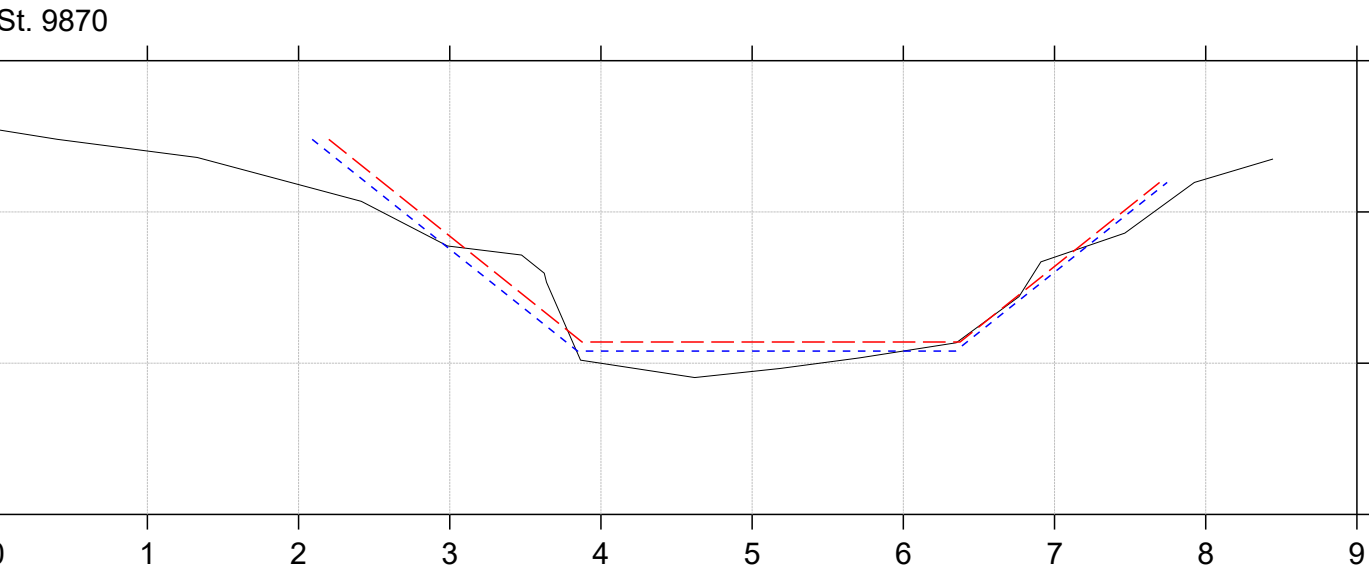
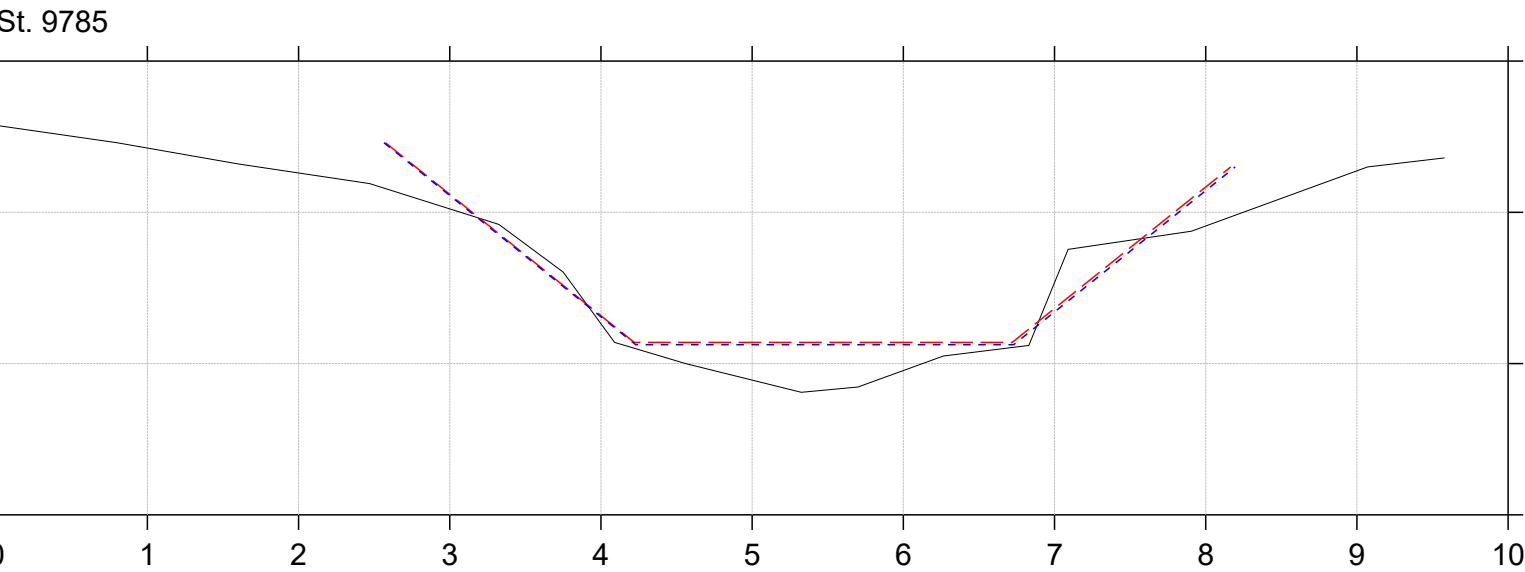


Regulativrevision 2025

Lodret akse : Kote i m DVR90, skala 1:50

Vandret akse : Afstand i m, skala 1:50

- Gældende dimensioner
- Nyt regulativ
- Regulativopmåling 2024

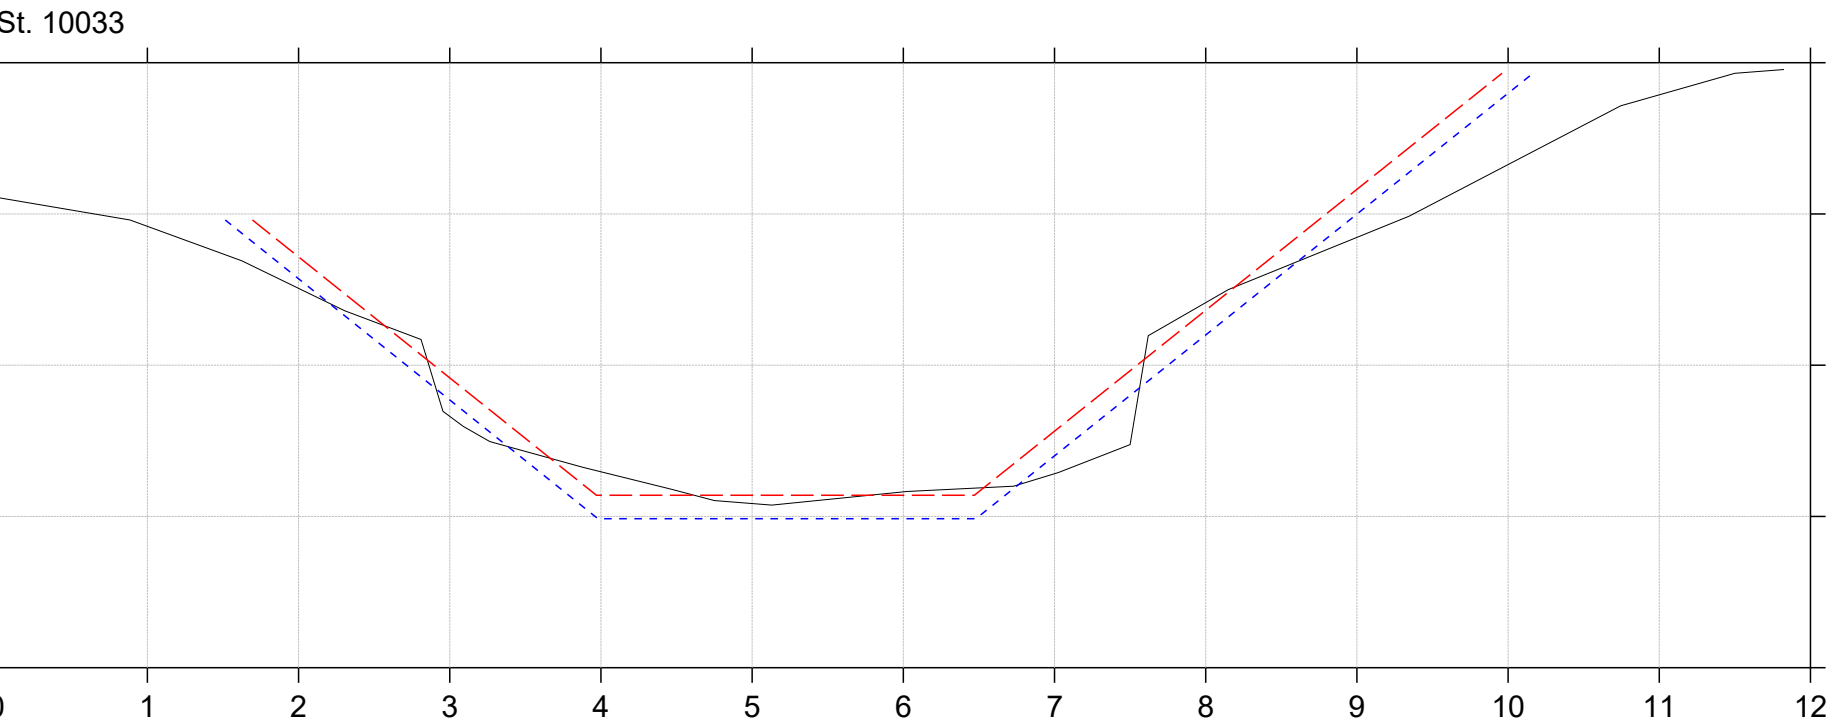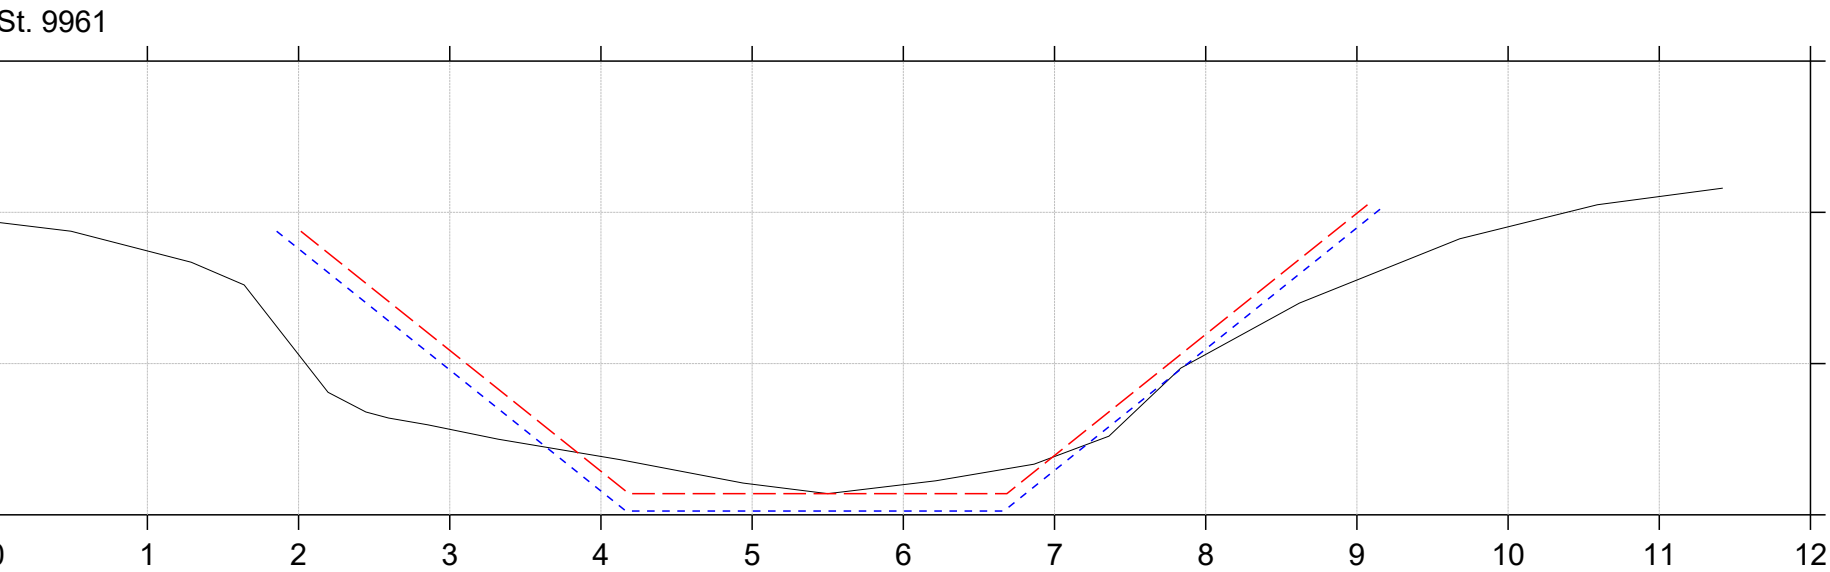


Regulativrevision 2025

Lodret akse : Kote i m DVR90, skala 1:50


Vandret akse : Afstand i m, skala 1:50

- Gældende dimensioner
- Nyt regulativ
- Regulativopmåling 2024

St. 10039

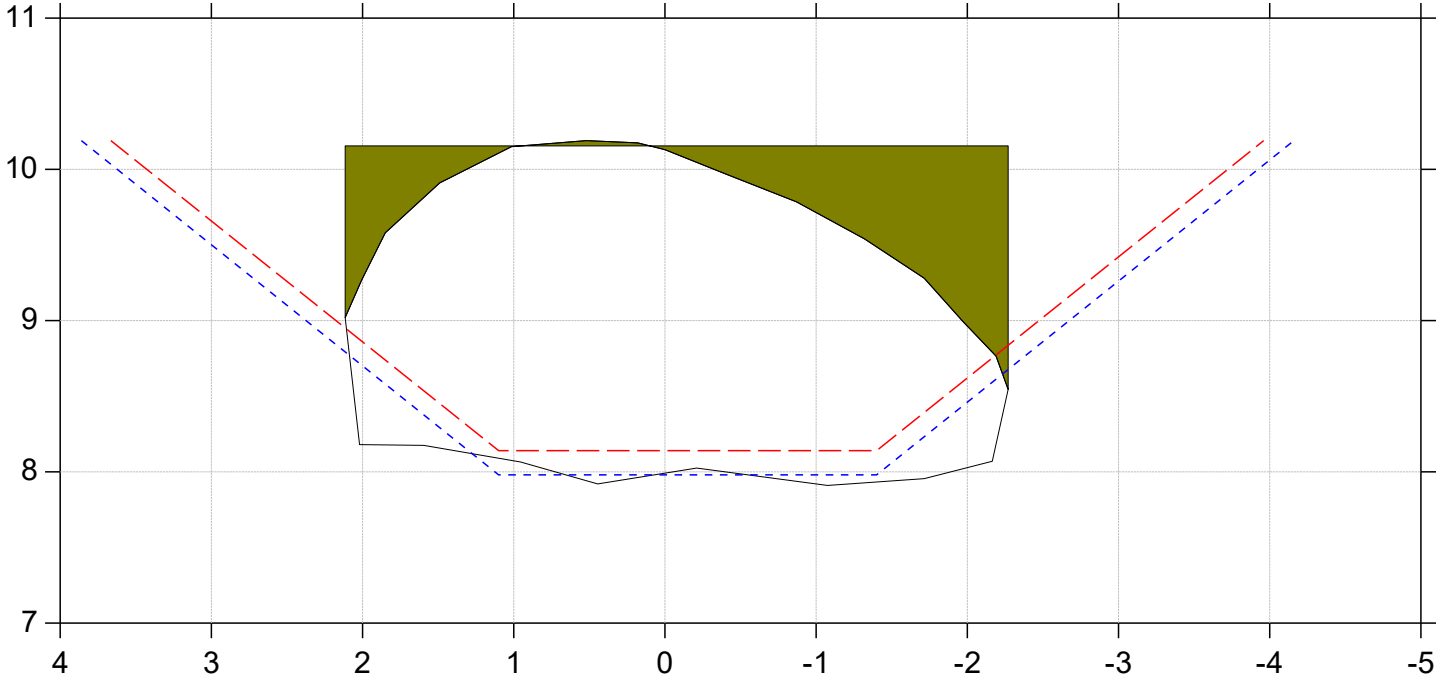

St. 10064

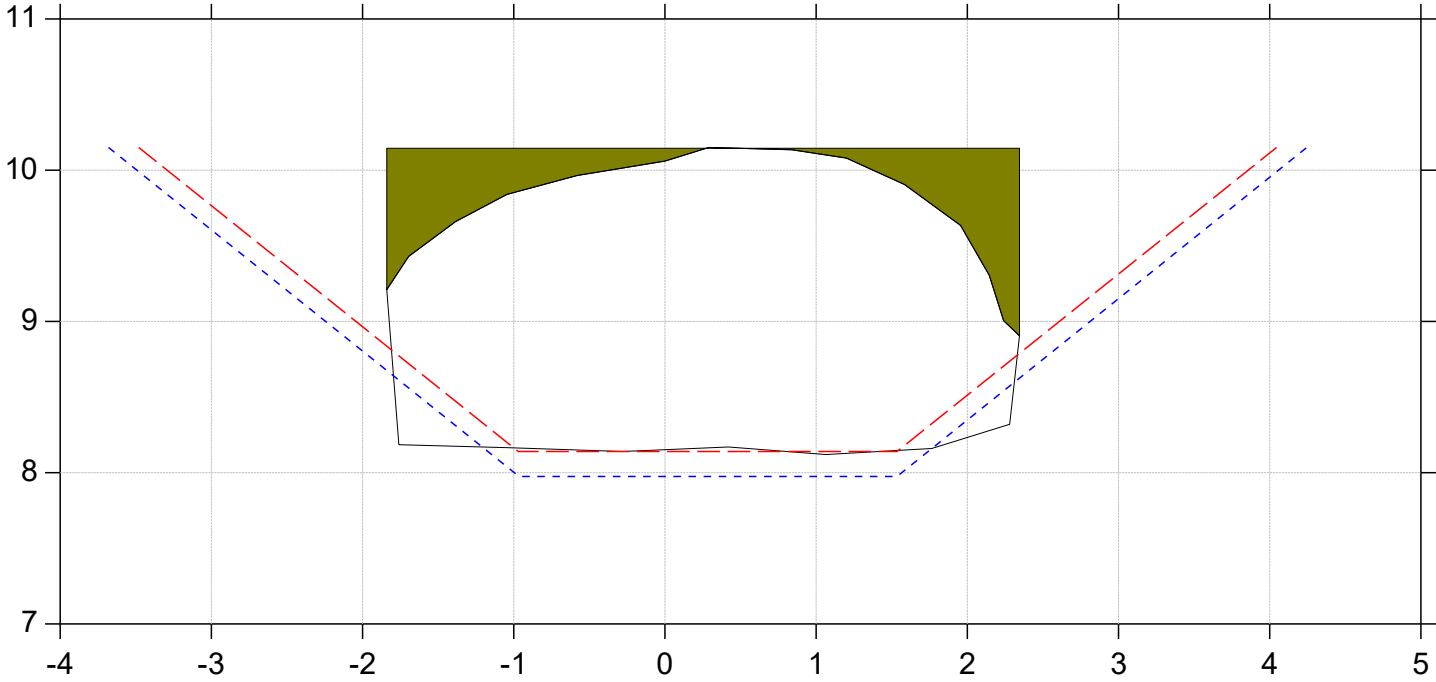


Regulativrevision 2025

Lodret akse : Kote i m DVR90, skala 1:50

Vandret akse : Afstand i m, skala 1:50

- Gældende dimensioner
- Nyt regulativ
- Regulativopmåling 2024

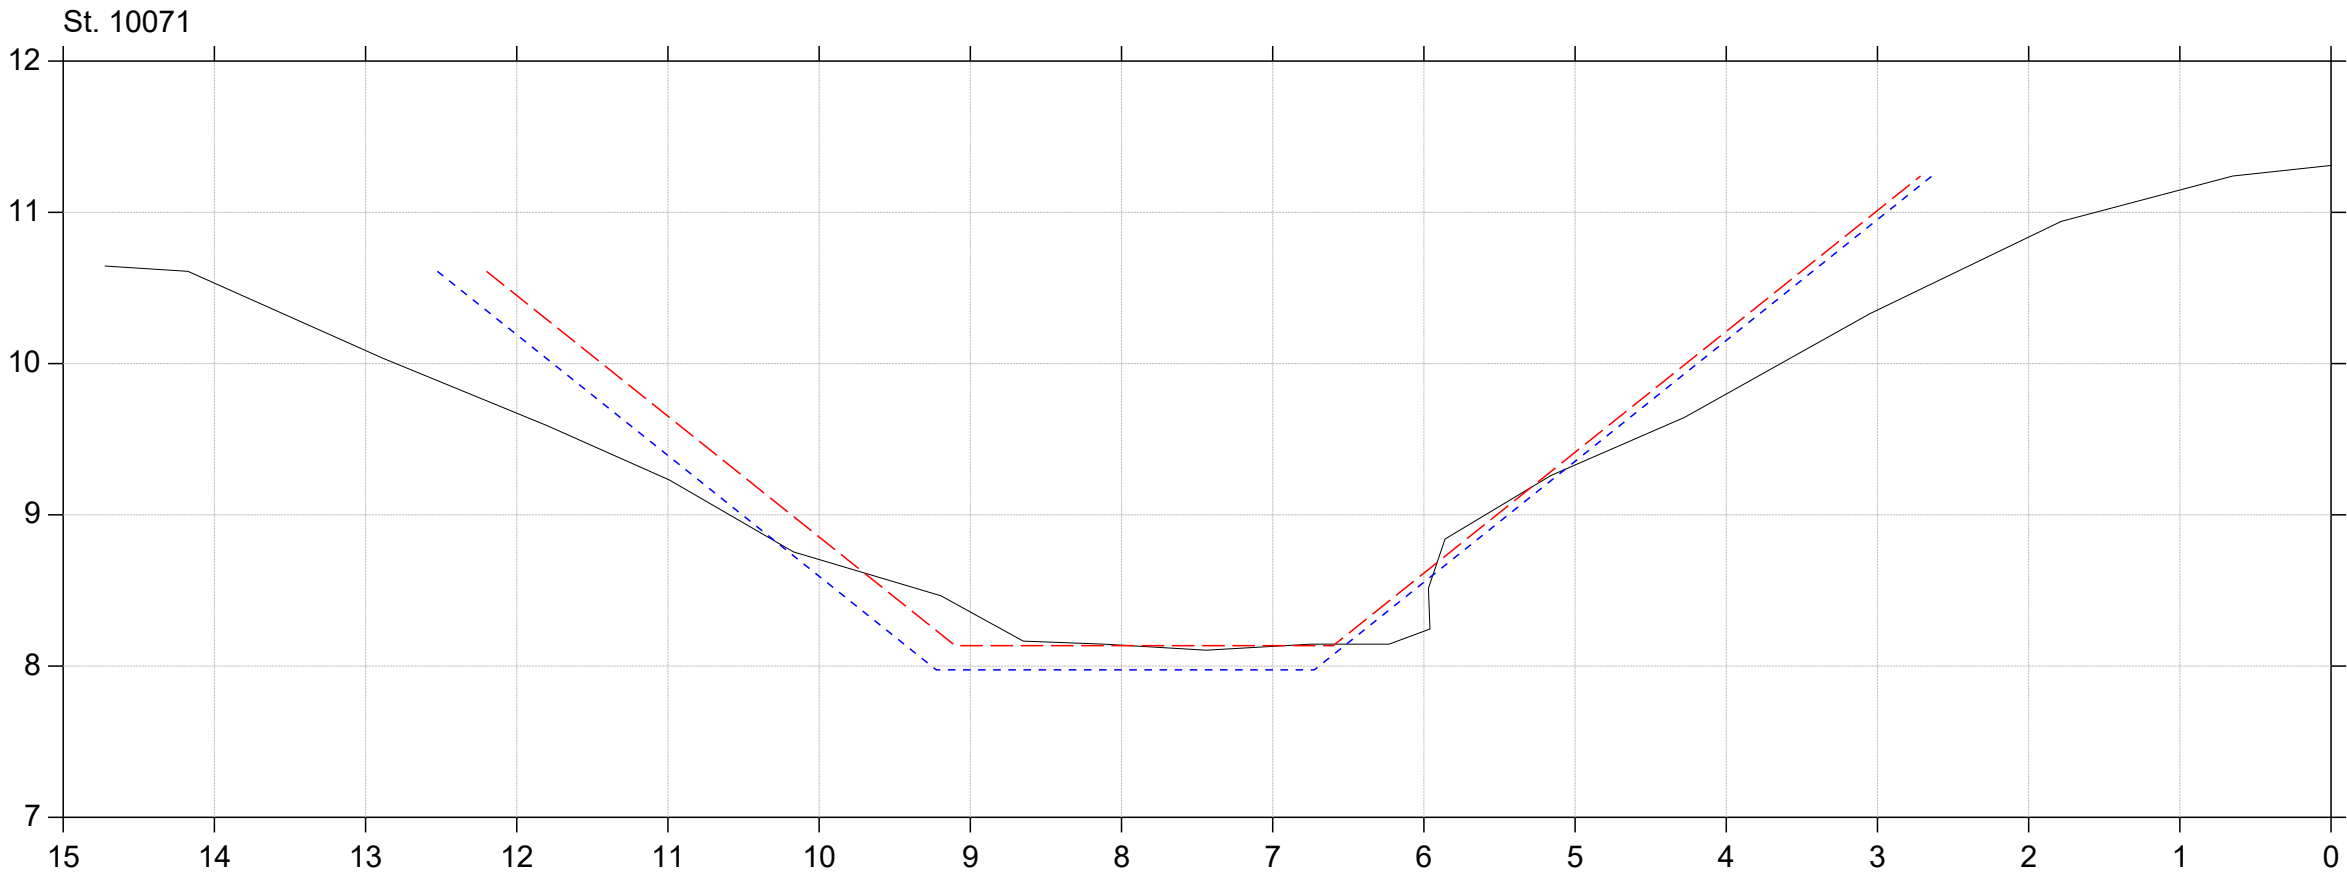


Regulativrevision 2025

Lodret akse : Kote i m DVR90, skala 1:50

Vandret akse : Afstand i m, skala 1:50

- Gældende dimensioner
- Nyt regulativ
- Regulativopmåling 2024

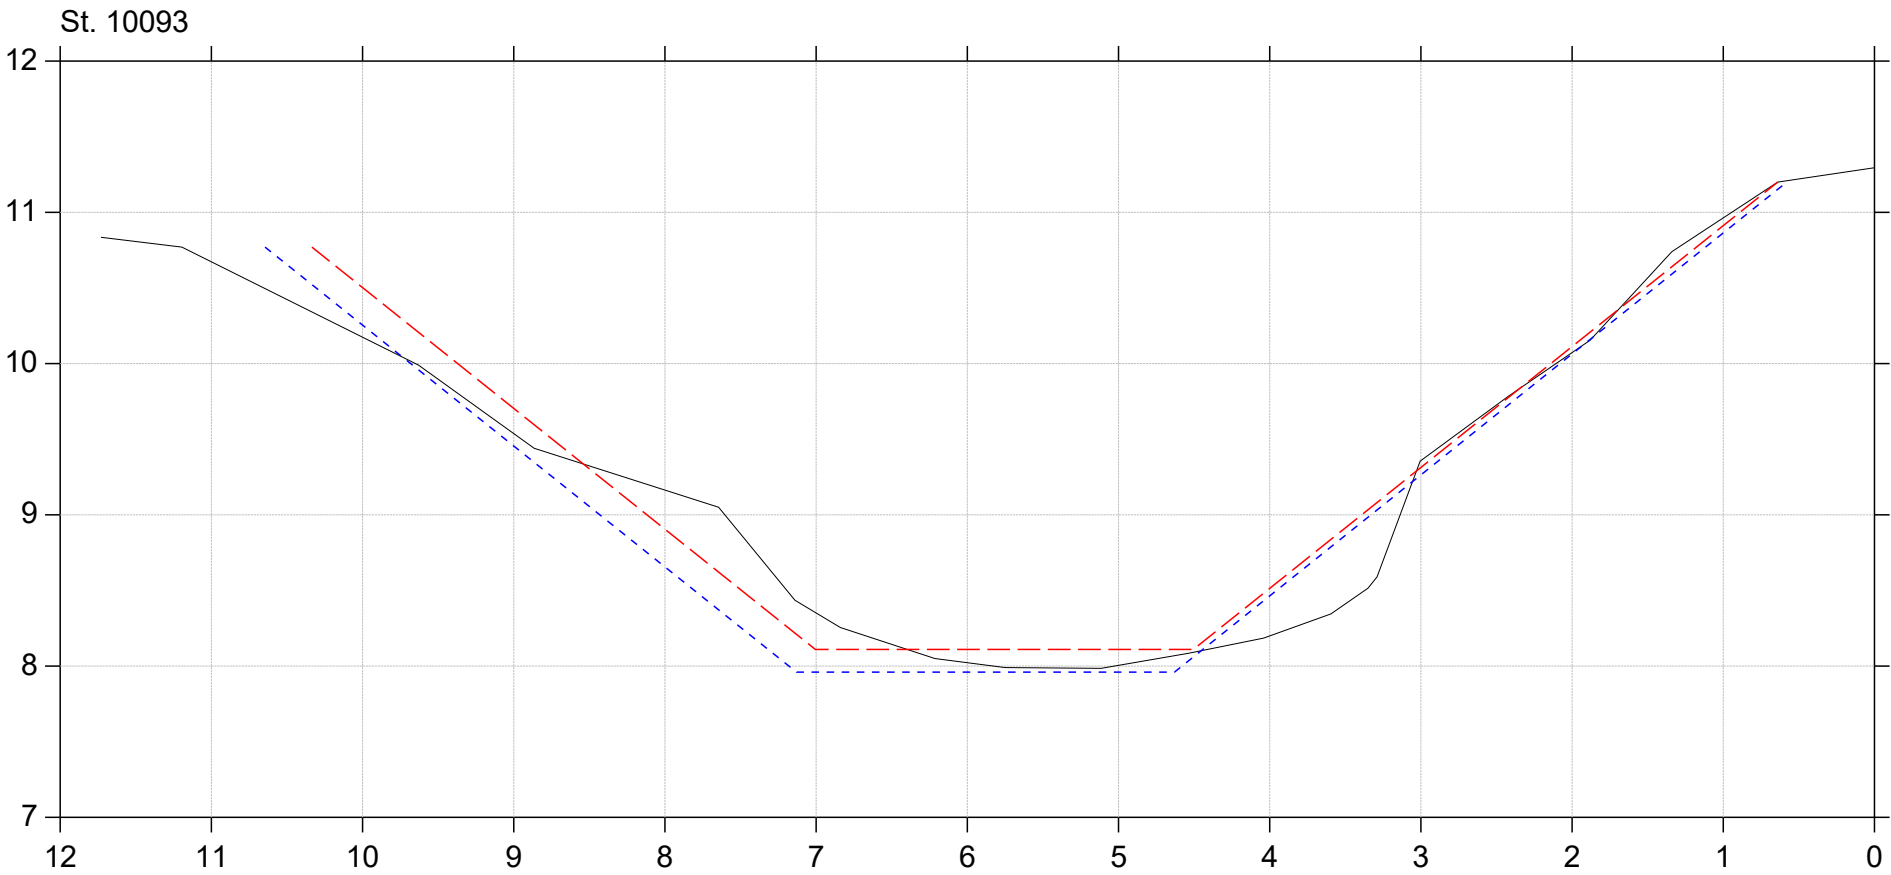


Regulativrevision 2025

Lodret akse : Kote i m DVR90, skala 1:50

Vandret akse : Afstand i m, skala 1:50

- Gældende dimensioner
- Nyt regulativ
- Regulativopmåling 2024

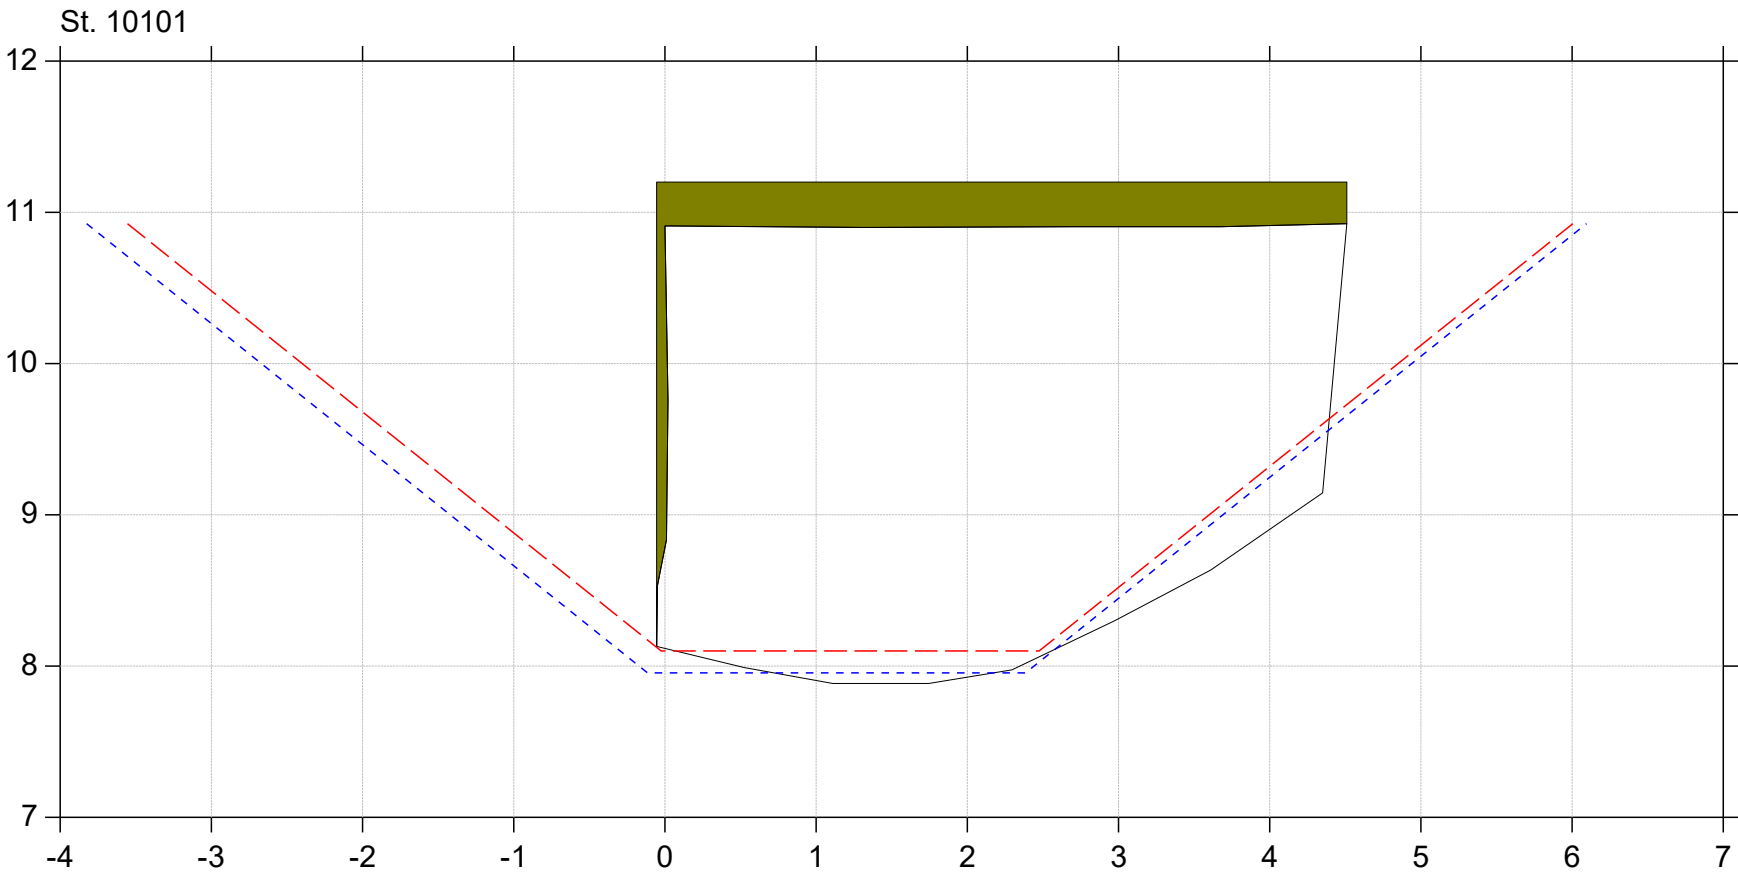


Regulativrevision 2025

Lodret akse : Kote i m DVR90, skala 1:50

Vandret akse : Afstand i m, skala 1:50

- Gældende dimensioner
- Nyt regulativ
- Regulativopmåling 2024

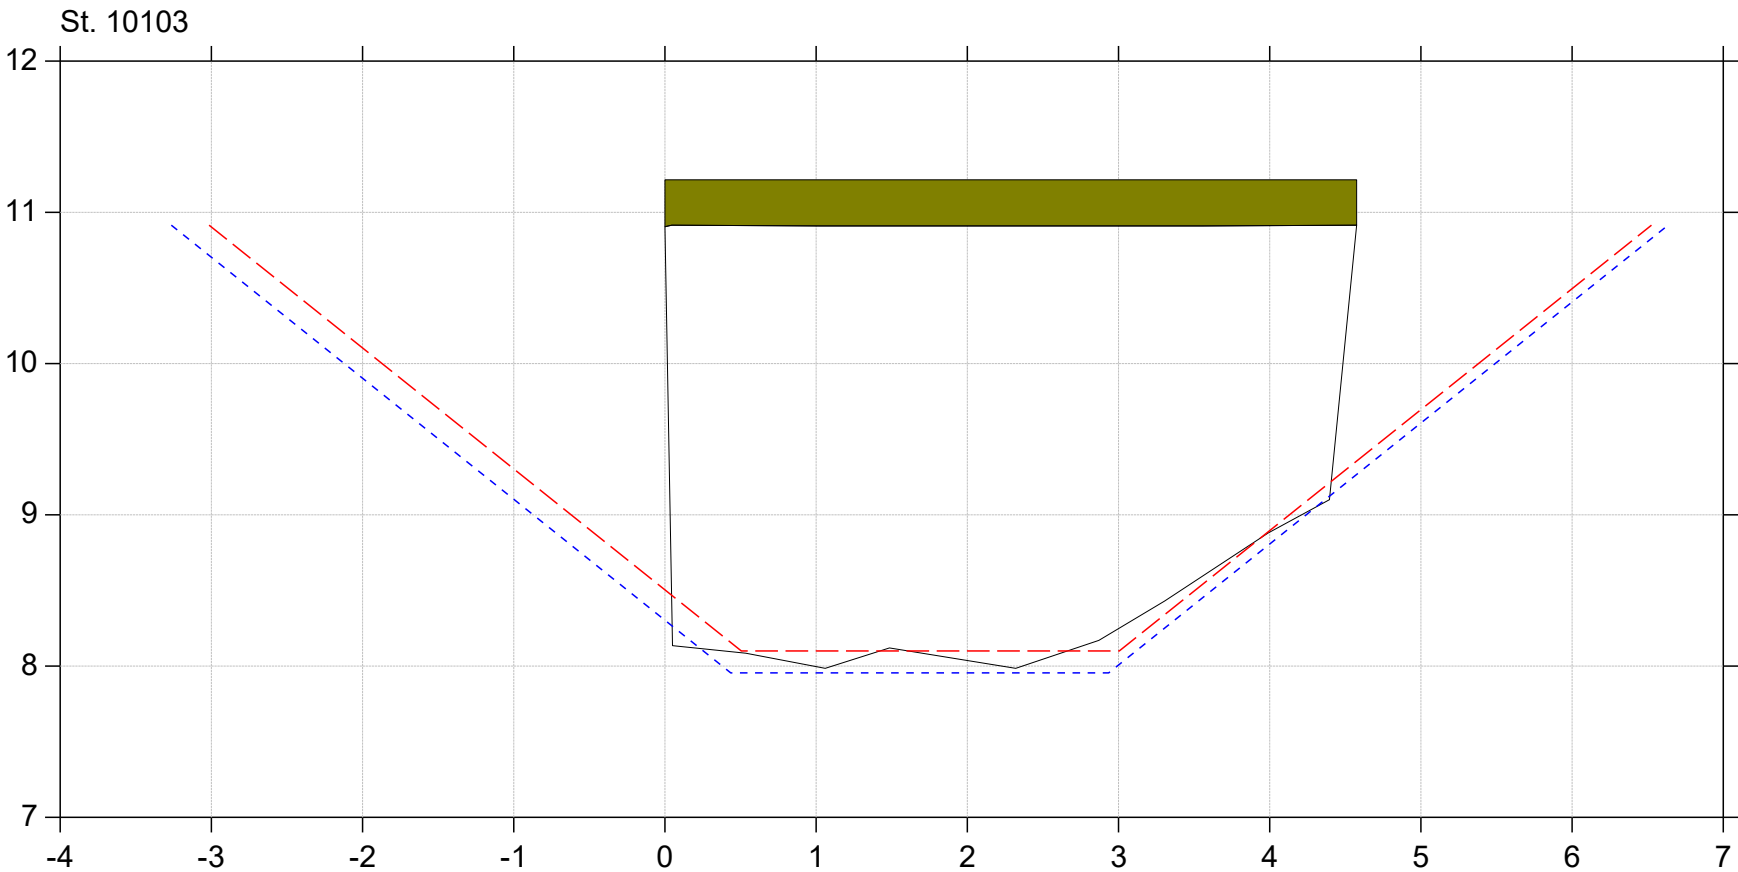


Regulativrevision 2025

Lodret akse : Kote i m DVR90, skala 1:50

Vandret akse : Afstand i m, skala 1:50

- Gældende dimensioner
- Nyt regulativ
- Regulativopmåling 2024

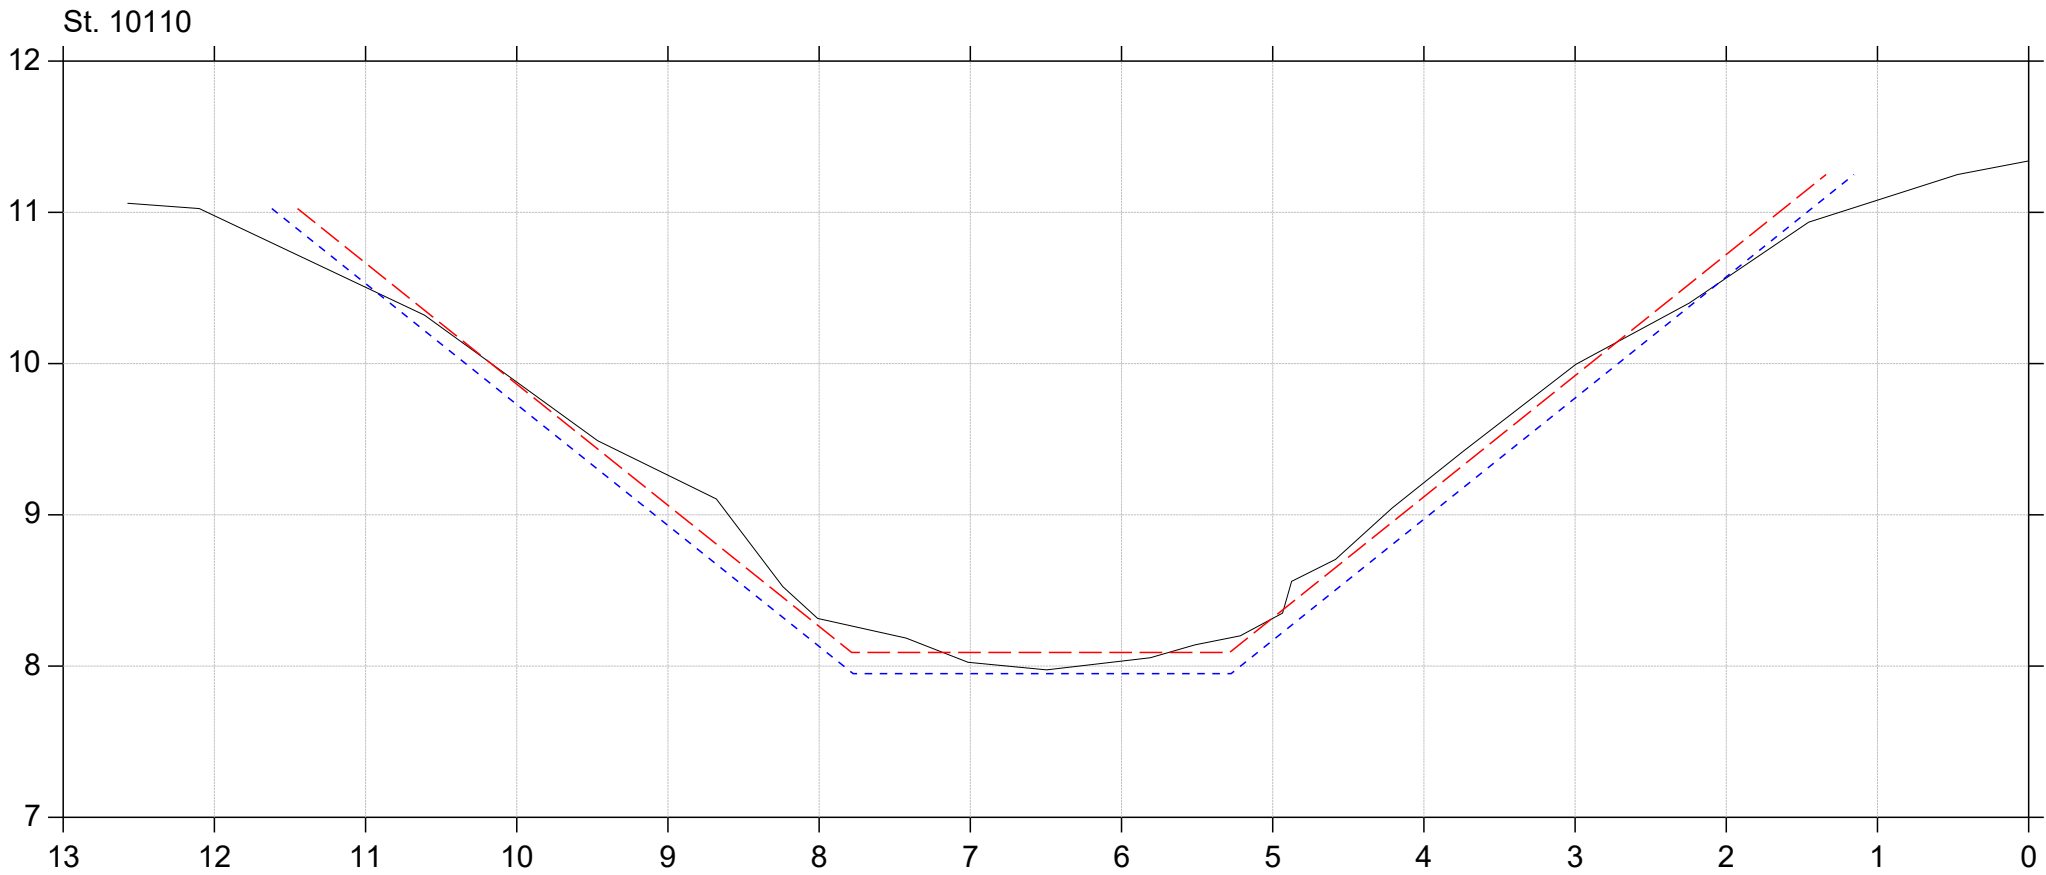


Regulativrevision 2025

Lodret akse : Kote i m DVR90, skala 1:50

Vandret akse : Afstand i m, skala 1:50

- Gældende dimensioner
- Nyt regulativ
- Regulativopmåling 2024

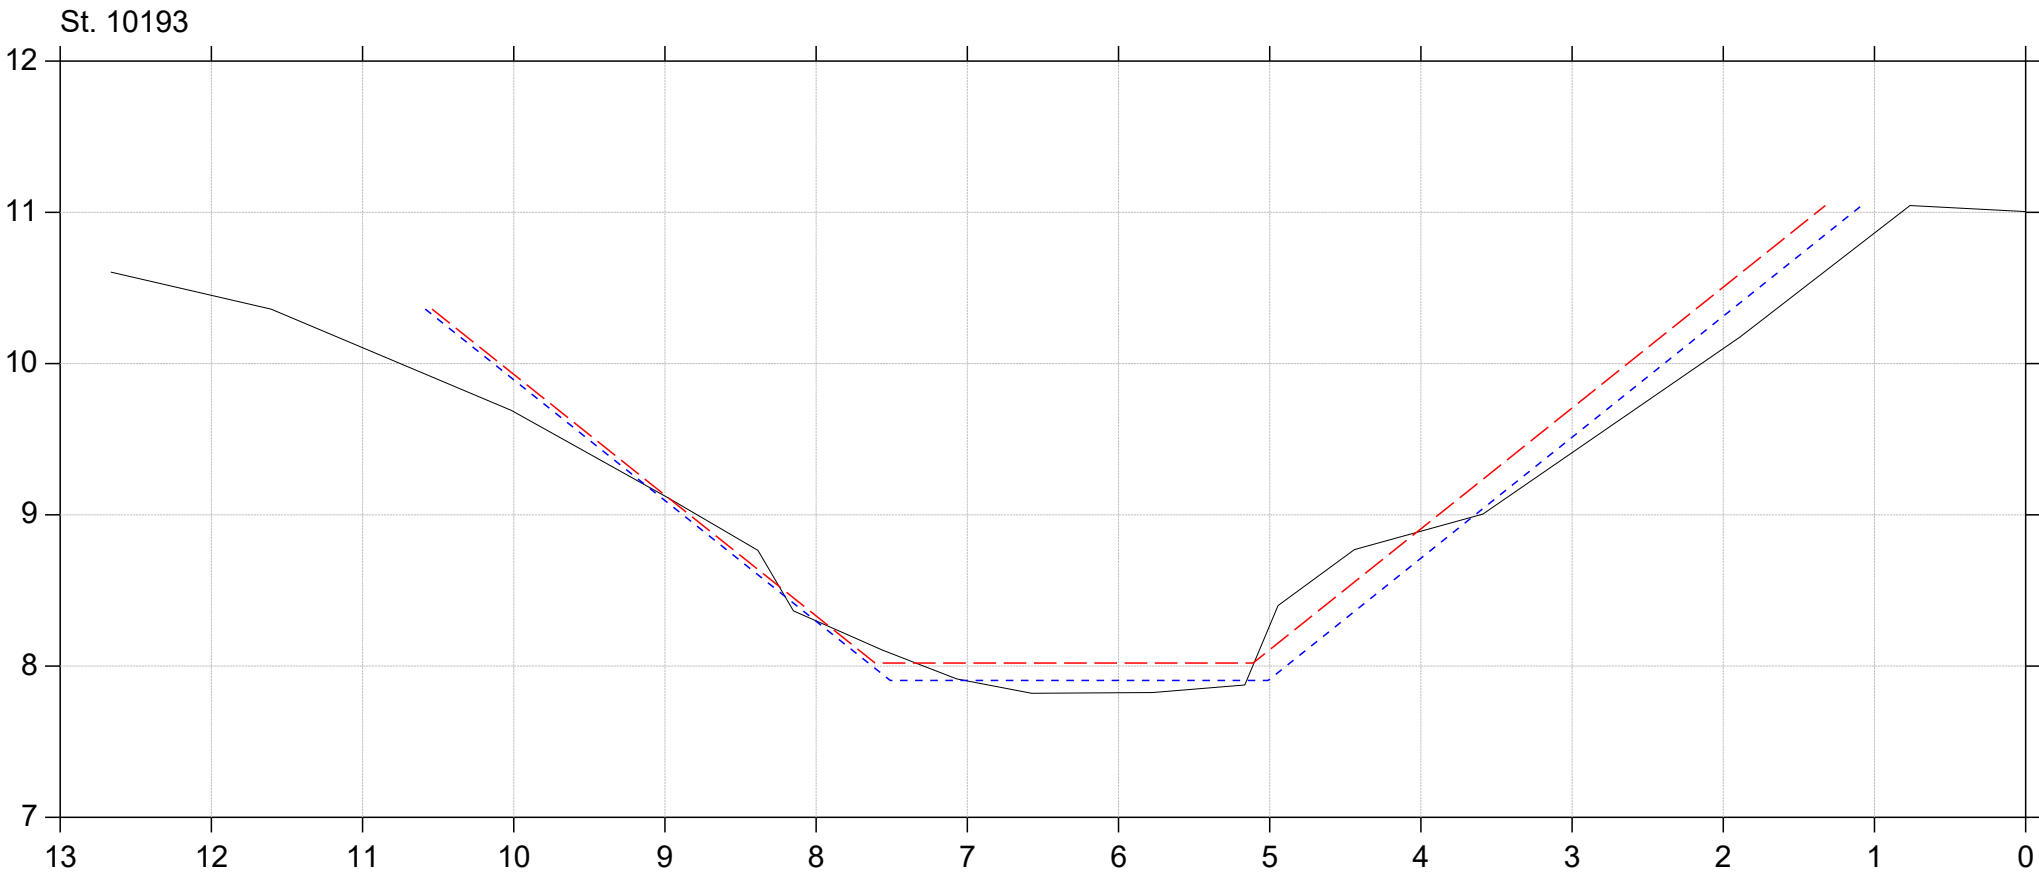


Regulativrevision 2025

Lodret akse : Kote i m DVR90, skala 1:50

Vandret akse : Afstand i m, skala 1:50

- Gældende dimensioner
- Nyt regulativ
- Regulativopmåling 2024


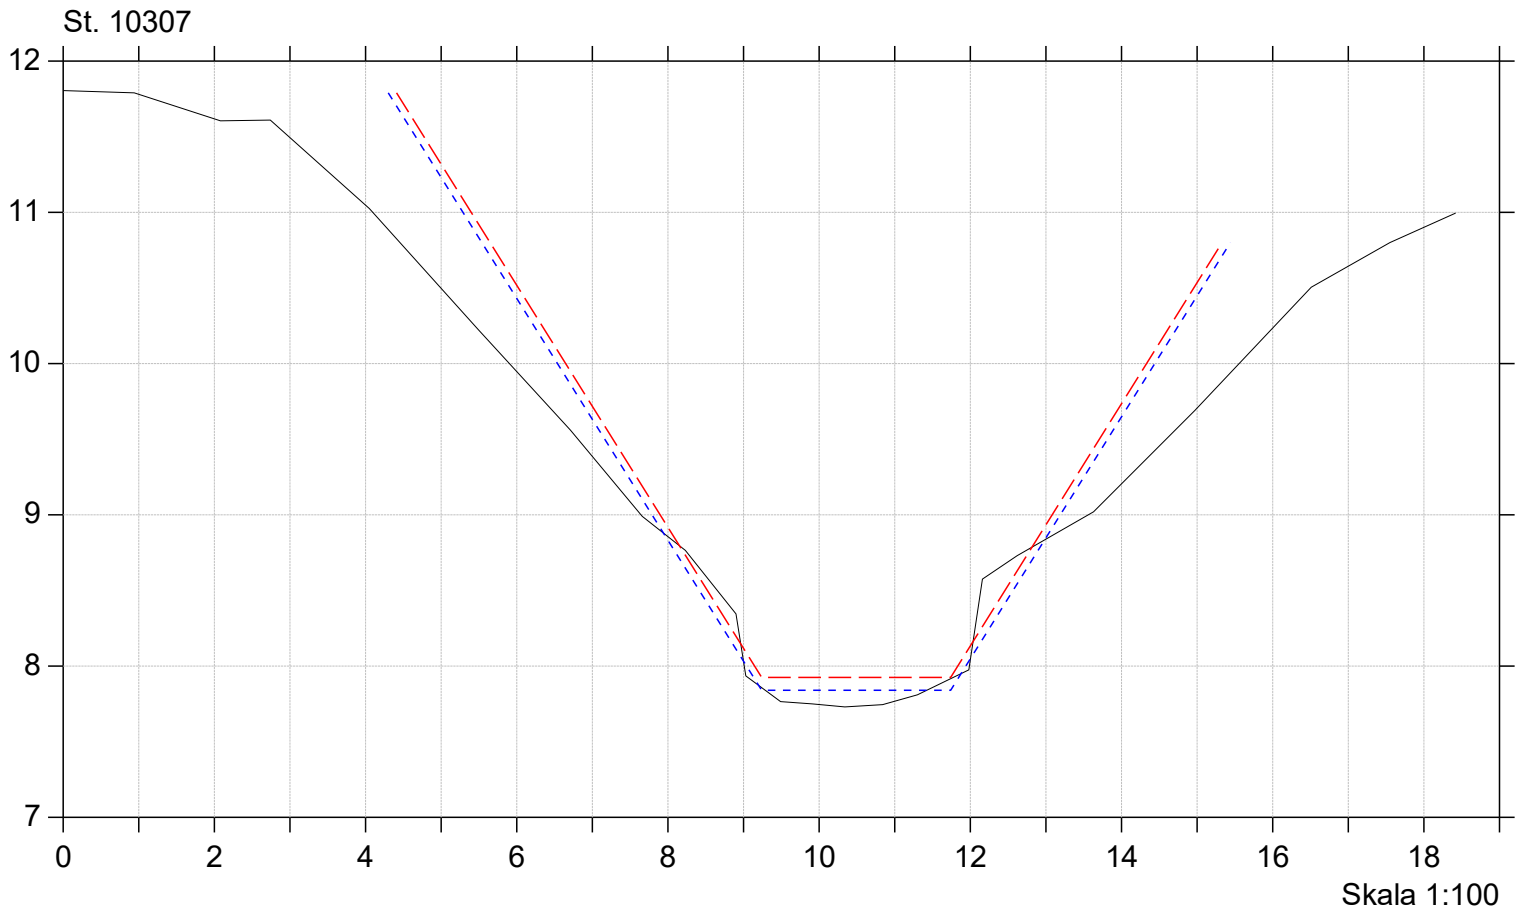


Regulativrevision 2025

Lodret akse : Kote i m DVR90, skala 1:50

Vandret akse : Afstand i m, skala 1:50

- Gældende dimensioner
- Nyt regulativ
- Regulativopmåling 2024

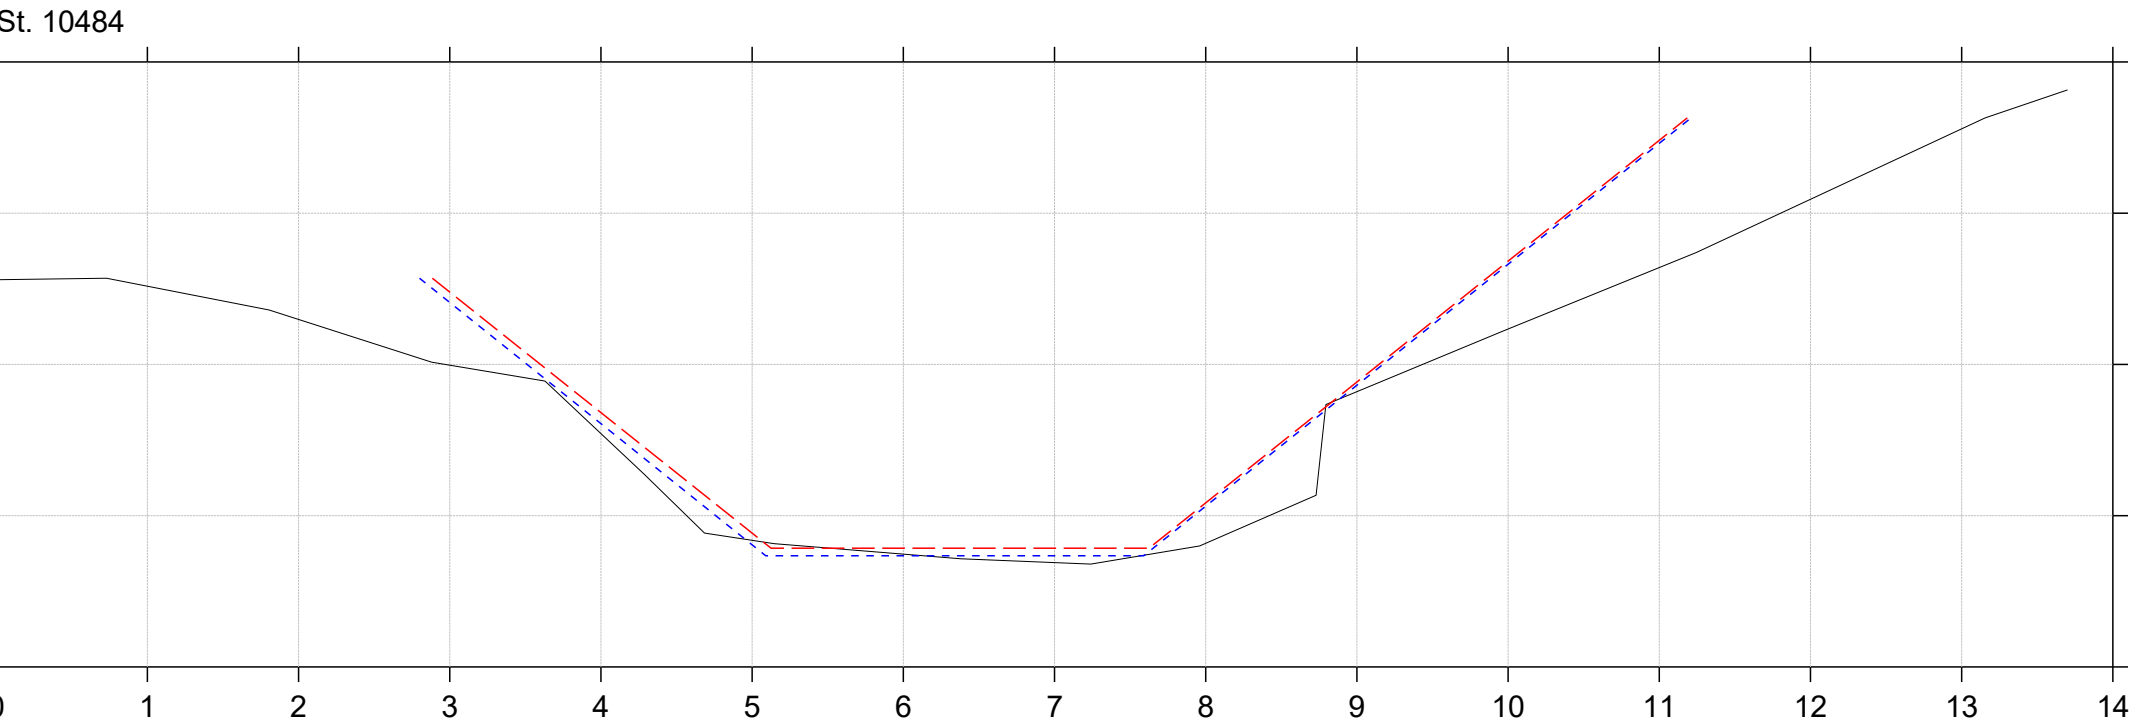
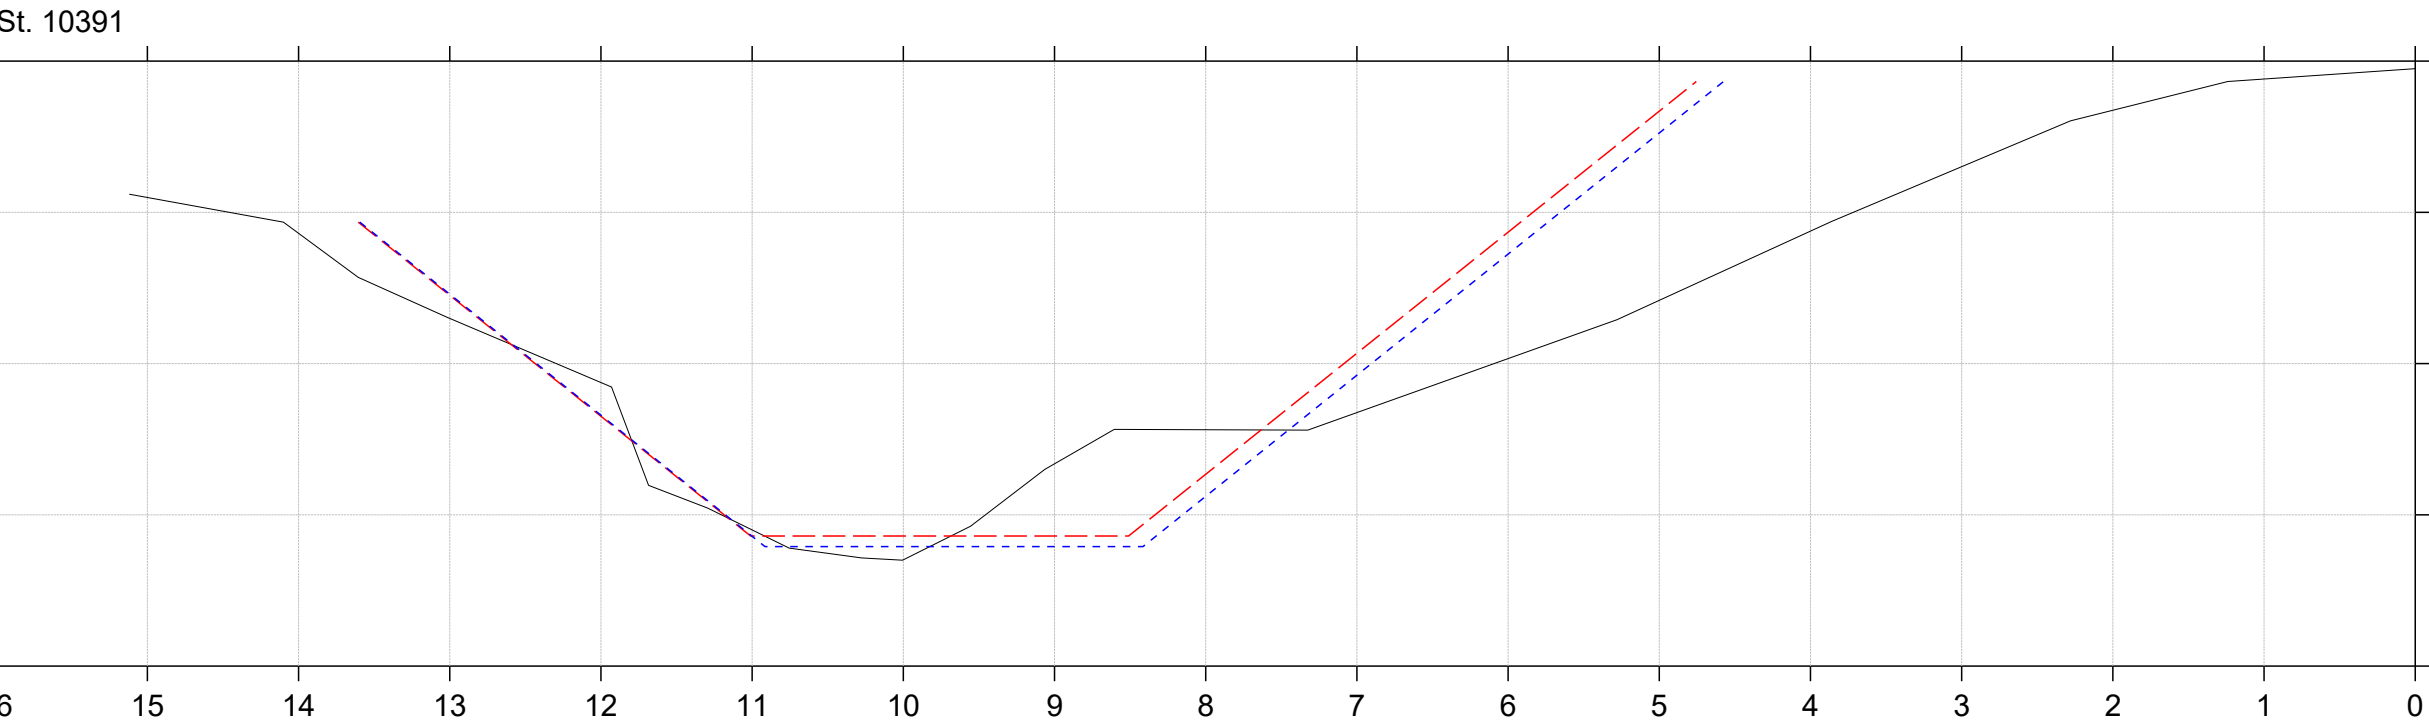


Regulativrevision 2025

Lodret akse : Kote i m DVR90, skala 1:50

Vandret akse : Afstand i m, skala 1:50

- Gældende dimensioner
- Nyt regulativ
- Regulativopmåling 2024

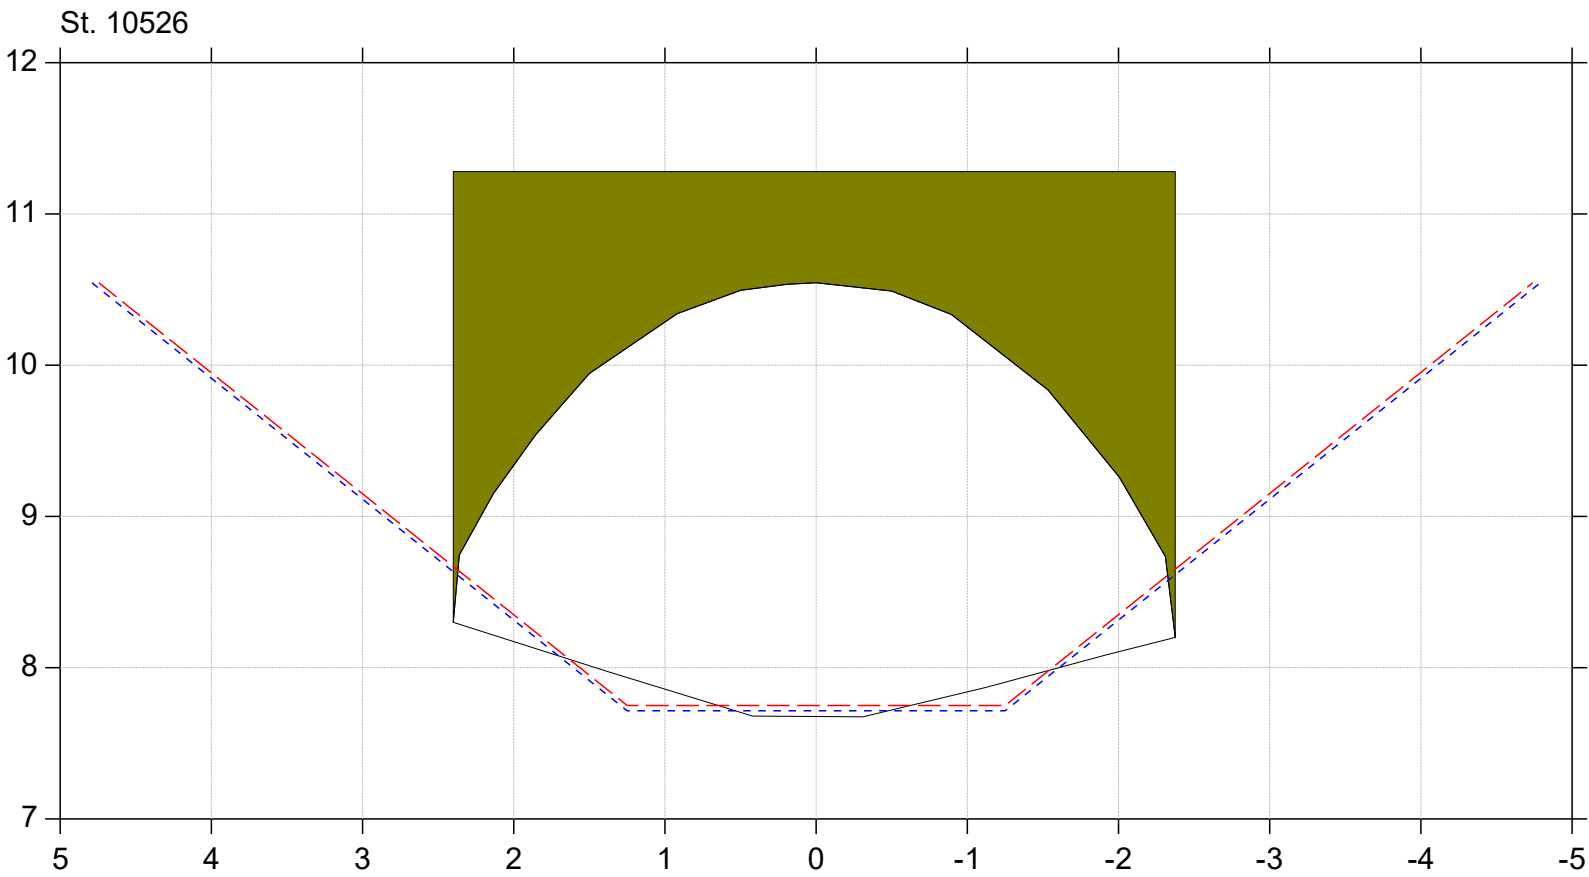
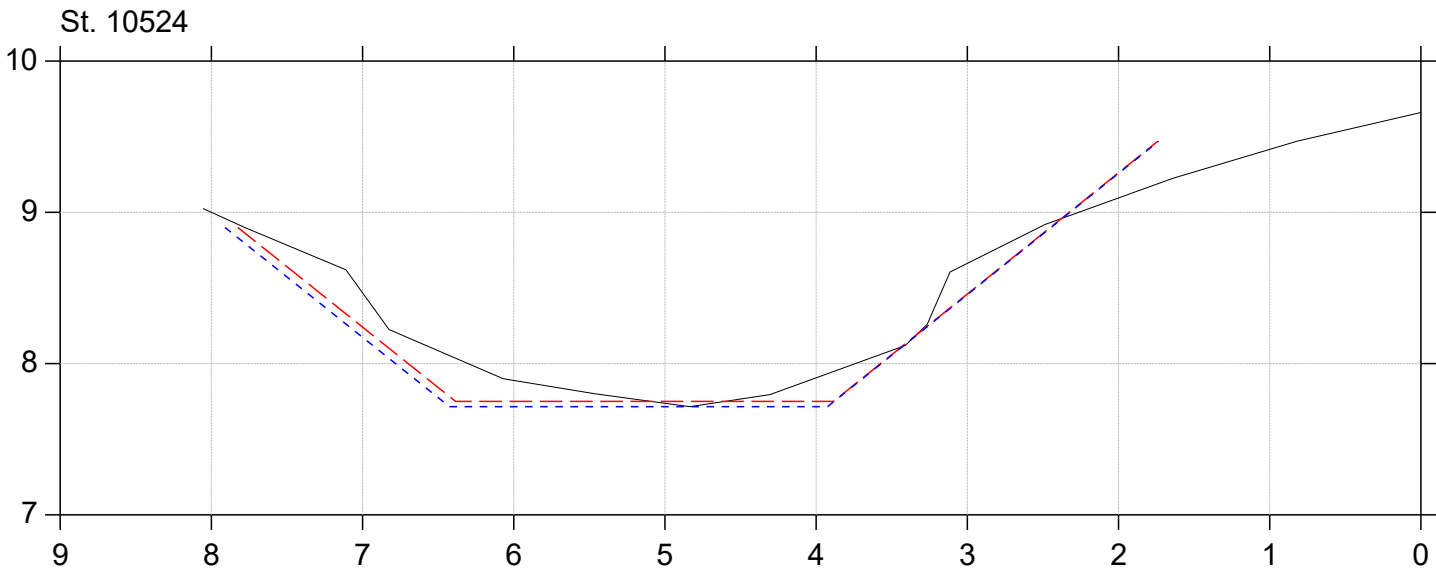


Regulativrevision 2025

Lodret akse : Kote i m DVR90, skala 1:50

Vandret akse : Afstand i m, skala 1:50

- Gældende dimensioner
- Nyt regulativ
- Regulativopmåling 2024

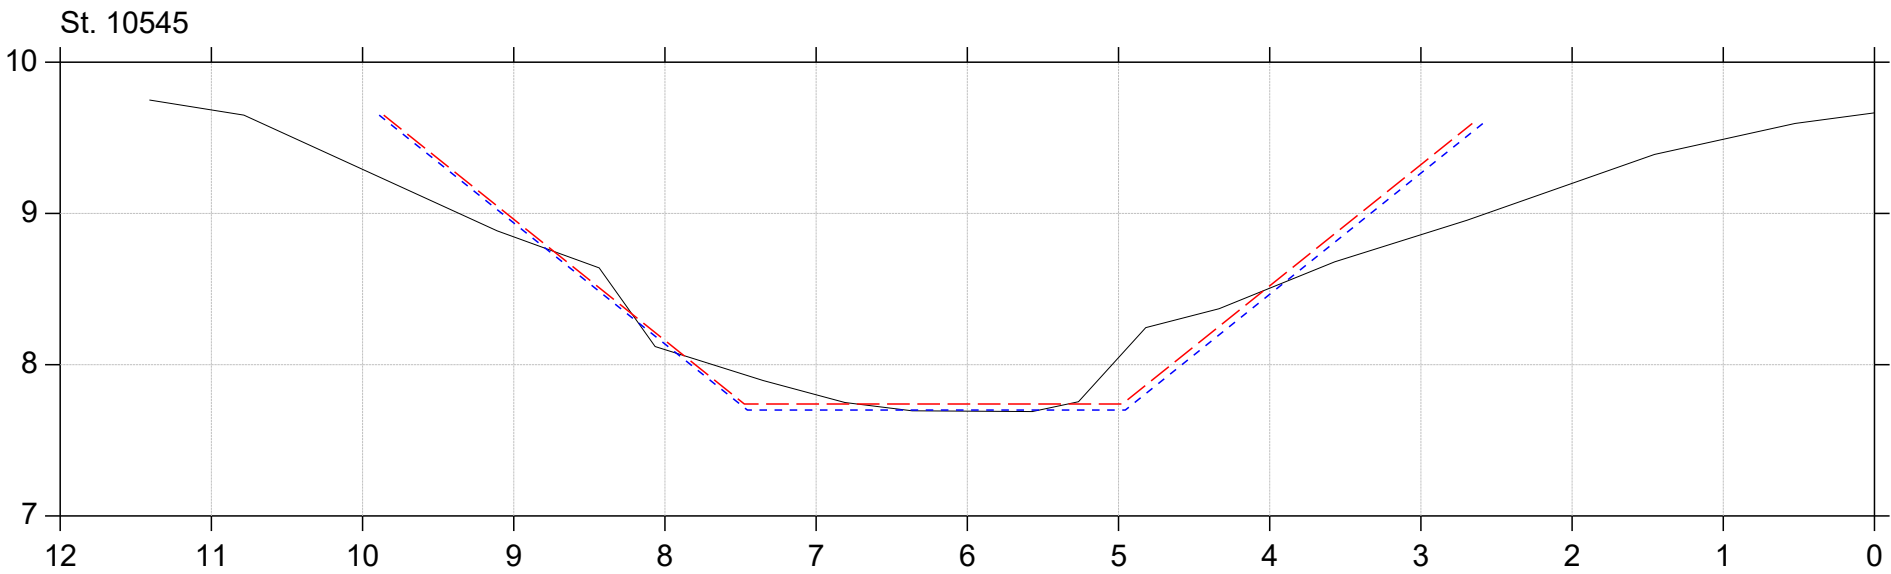
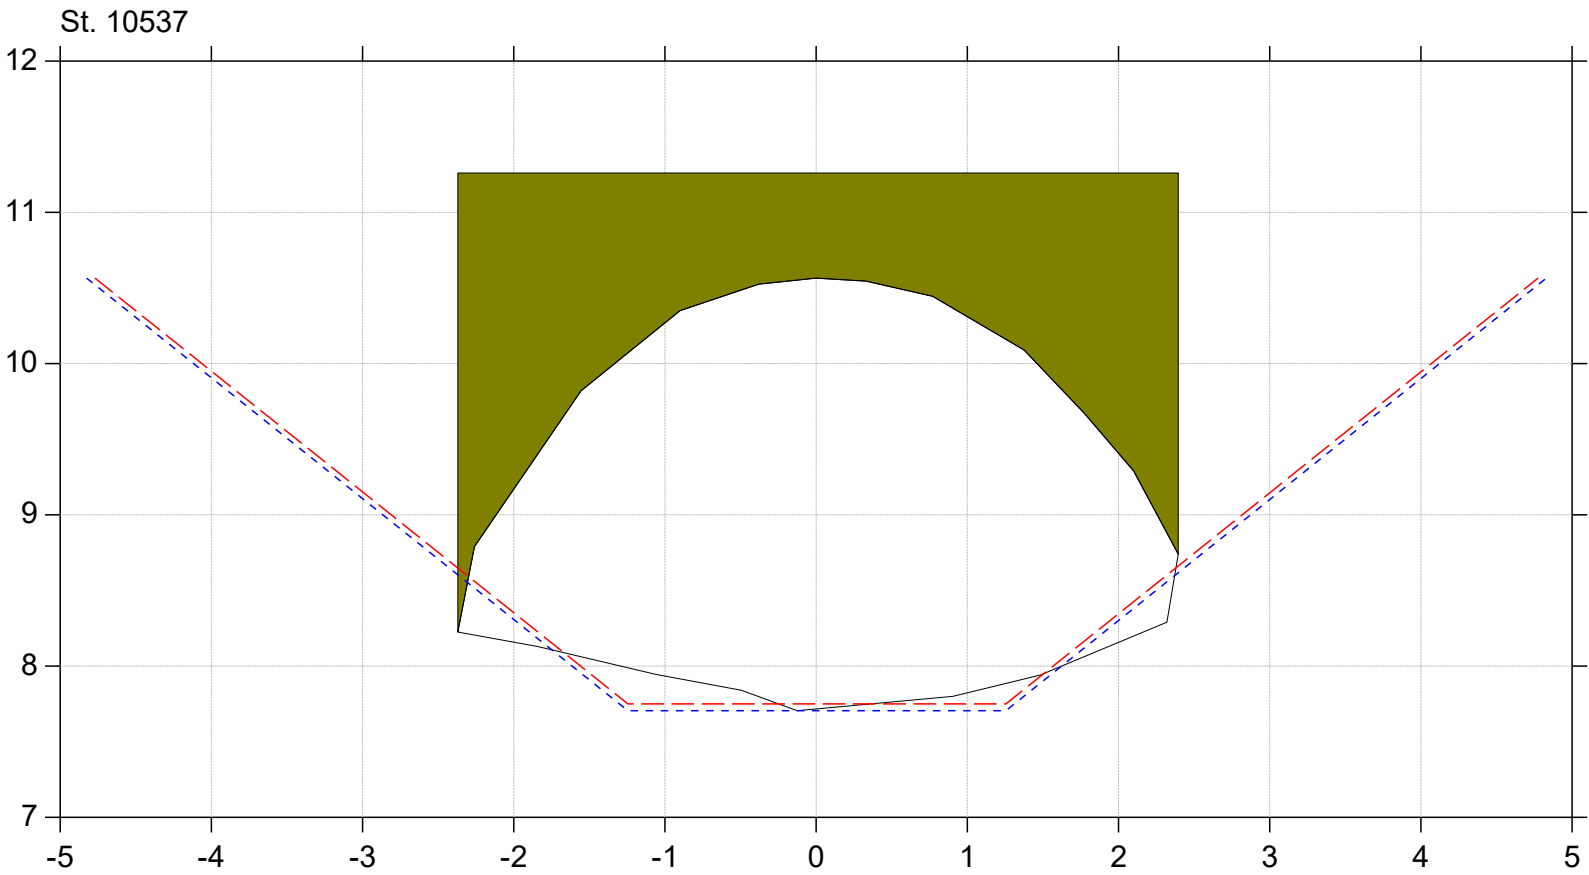


Regulativrevision 2025

Lodret akse : Kote i m DVR90, skala 1:50

Vandret akse : Afstand i m, skala 1:50

- Gældende dimensioner
- Nyt regulativ
- Regulativopmåling 2024

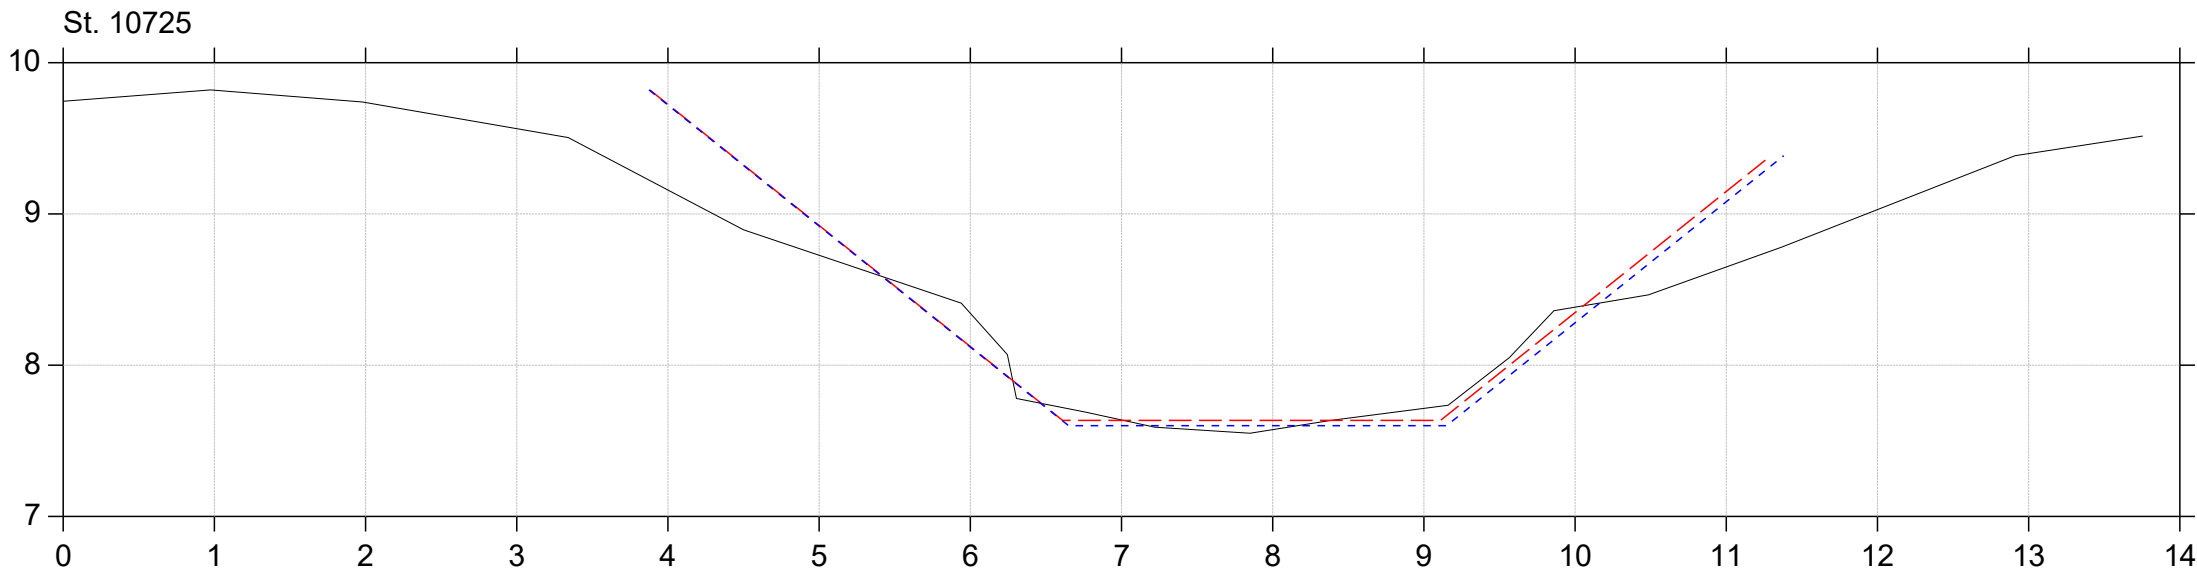
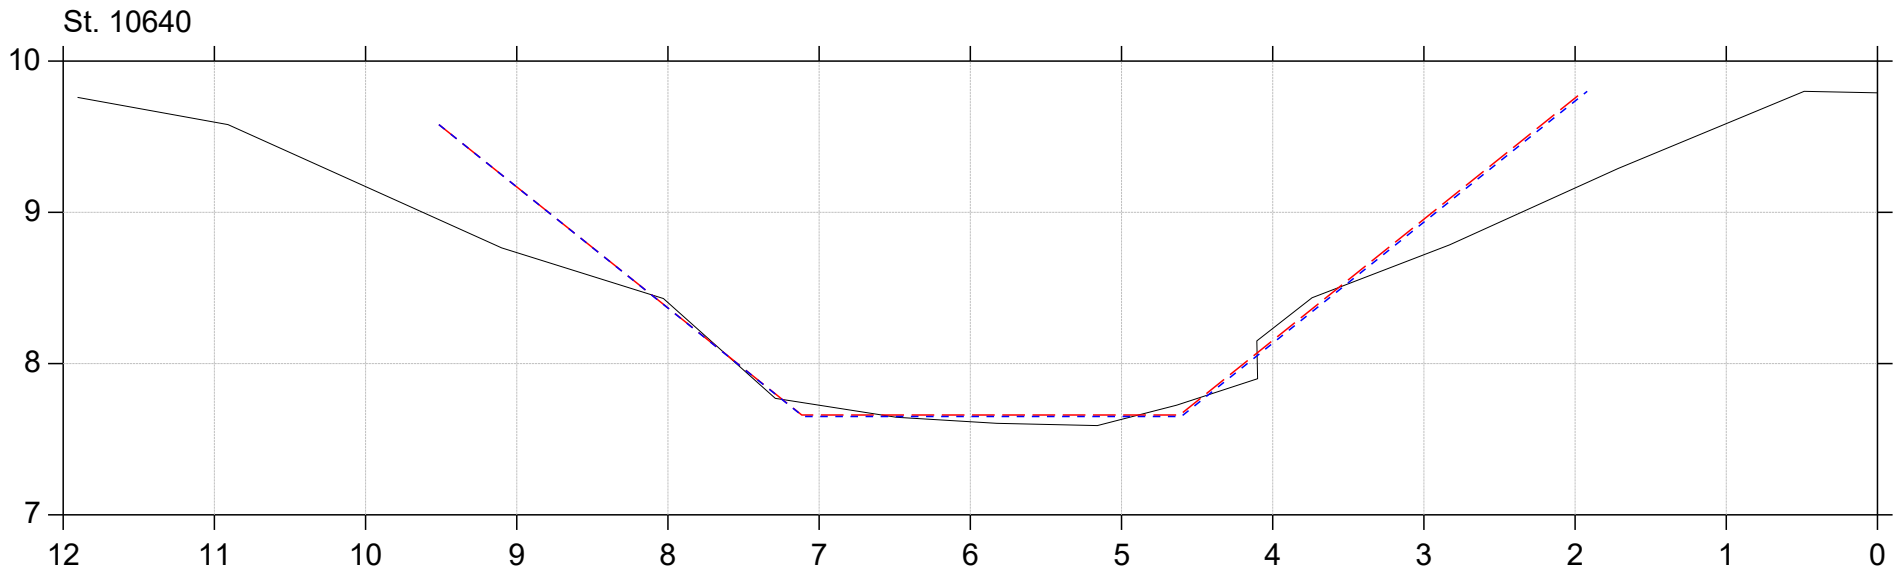


Regulativrevision 2025

Lodret akse : Kote i m DVR90, skala 1:50

Vandret akse : Afstand i m, skala 1:50

- Gældende dimensioner
- Nyt regulativ
- Regulativopmåling 2024

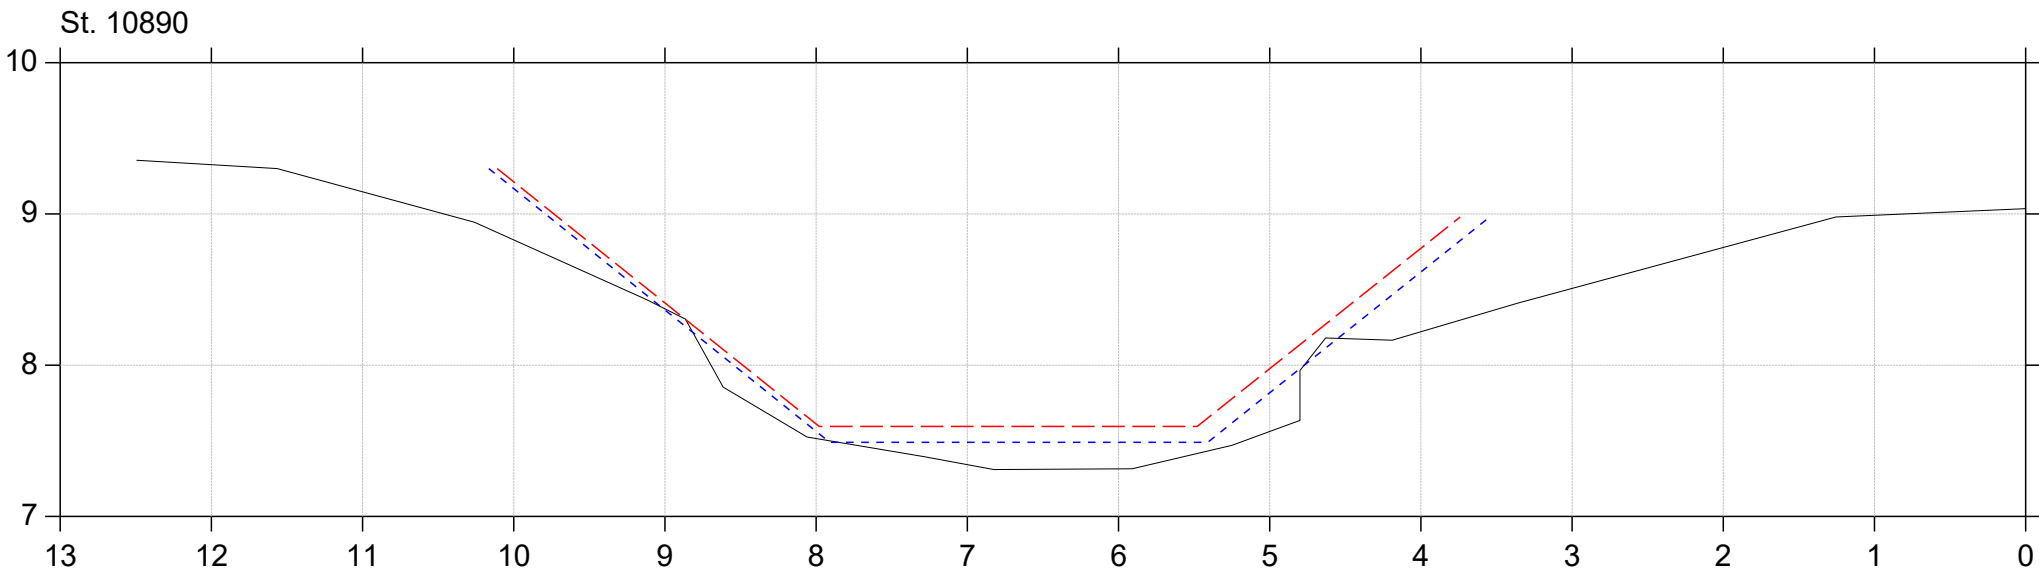
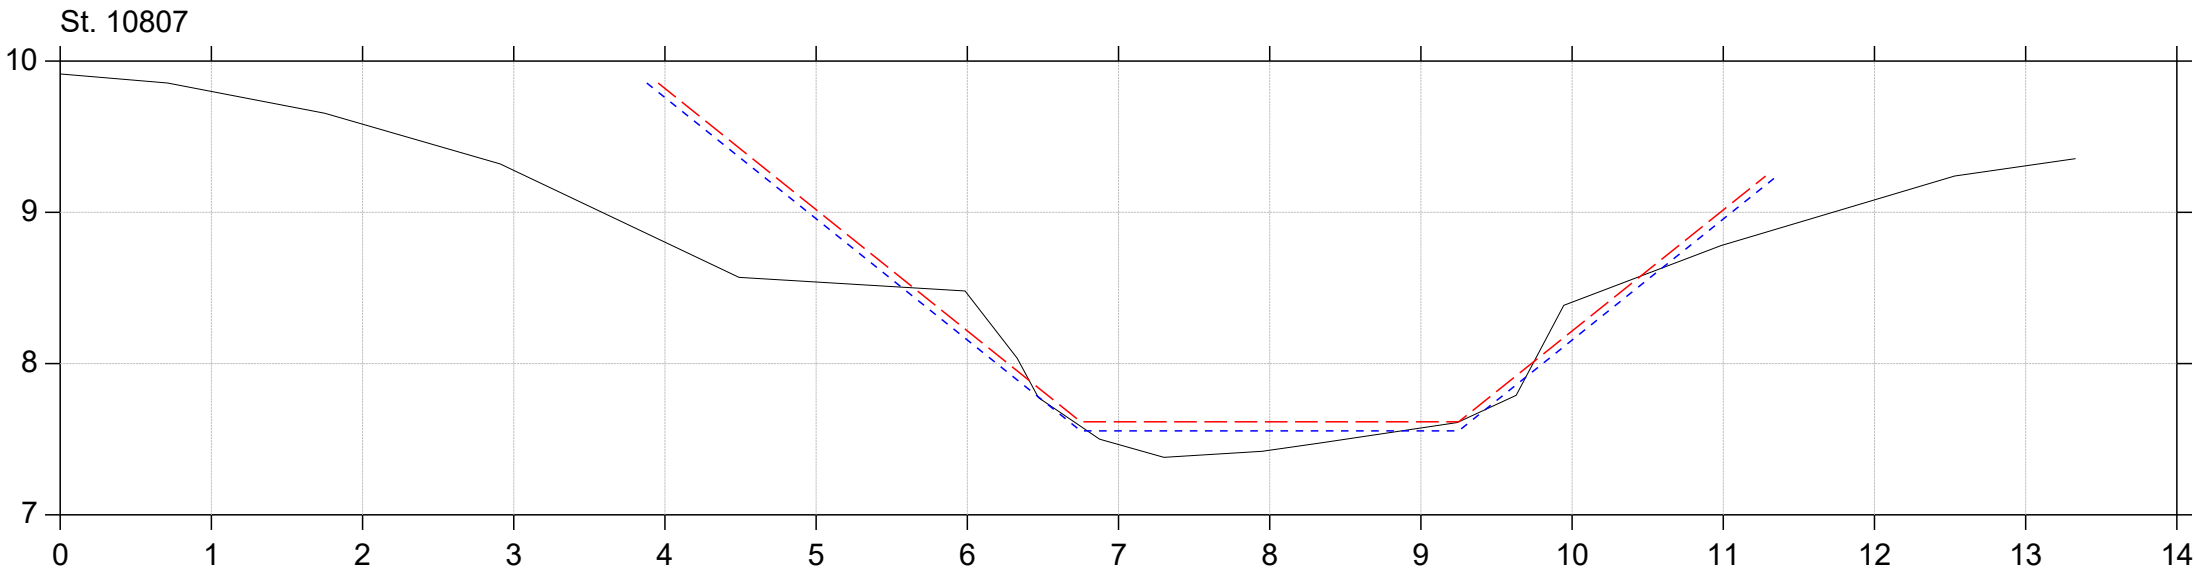


Regulativrevision 2025

Lodret akse : Kote i m DVR90, skala 1:50

Vandret akse : Afstand i m, skala 1:50

- Gældende dimensioner
- Nyt regulativ
- Regulativopmåling 2024

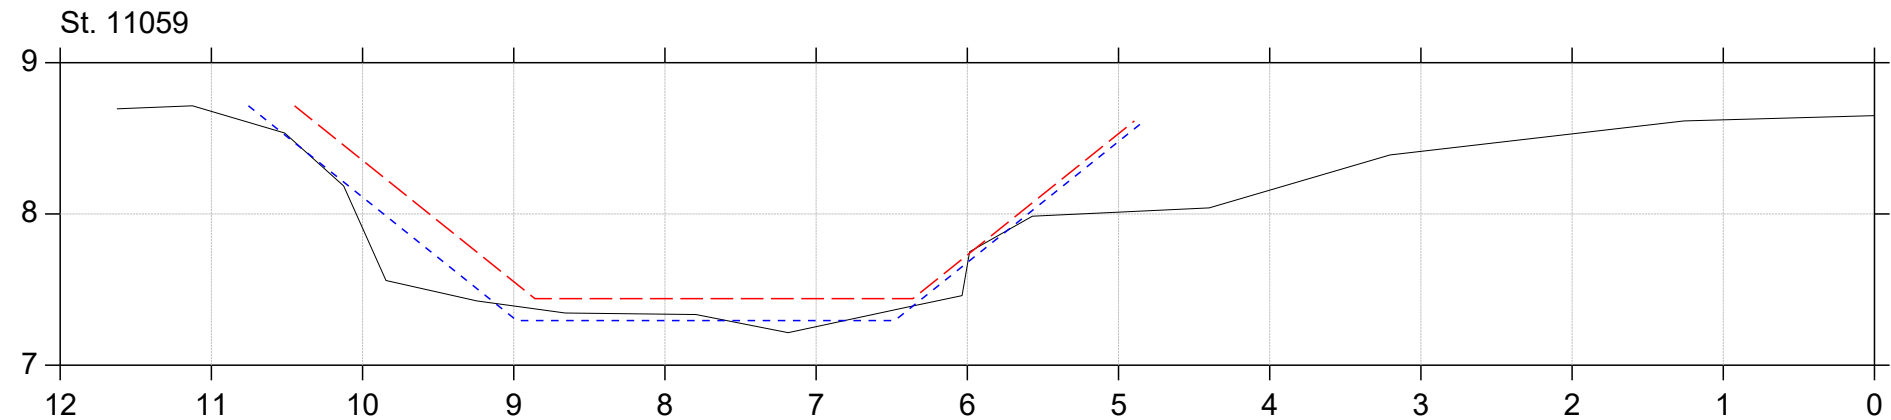
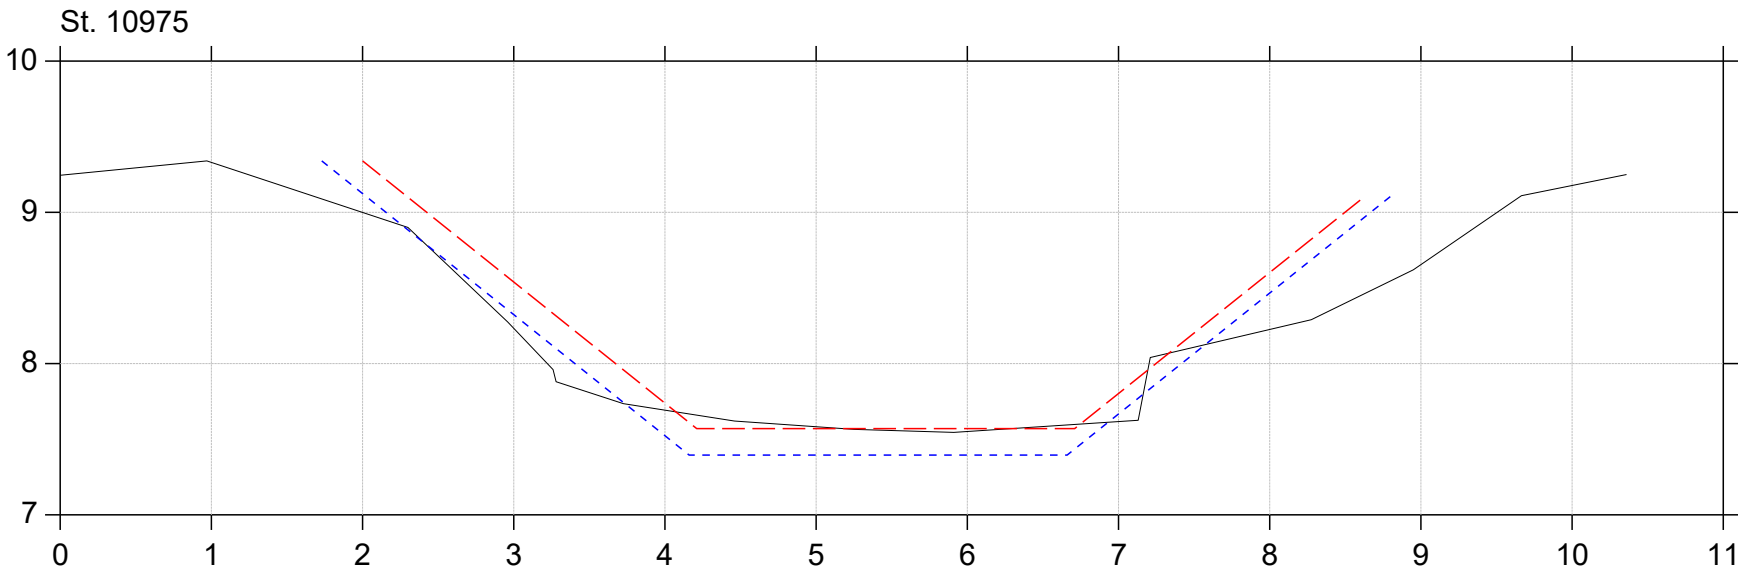


Regulativrevision 2025

Lodret akse : Kote i m DVR90, skala 1:50

Vandret akse : Afstand i m, skala 1:50

- Gældende dimensioner
- Nyt regulativ
- Regulativopmåling 2024

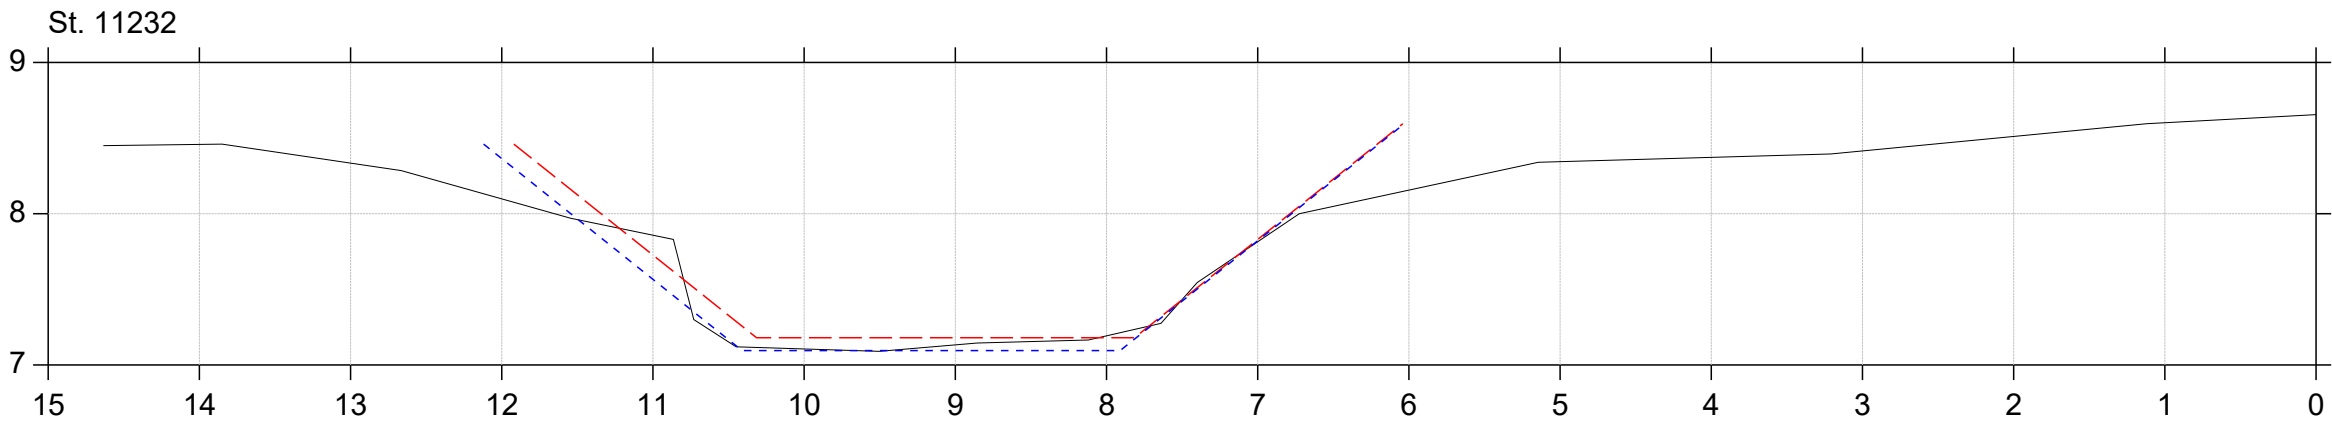
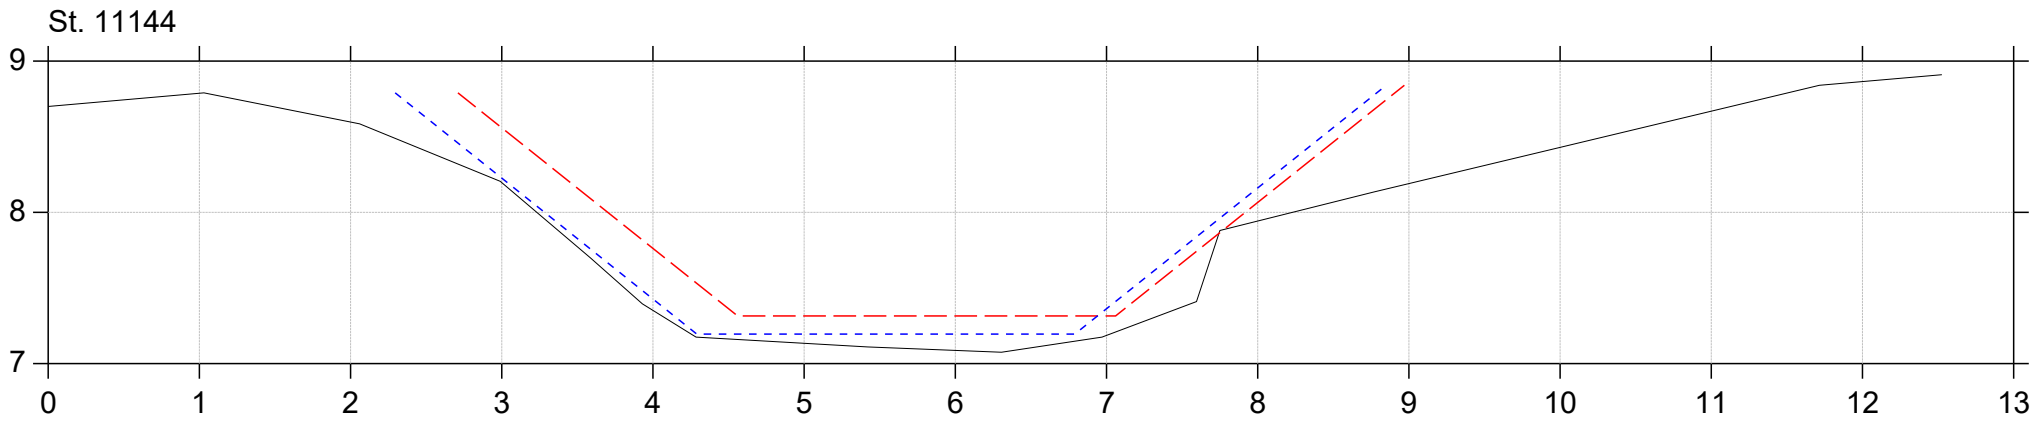


Regulativrevision 2025

Lodret akse : Kote i m DVR90, skala 1:50

Vandret akse : Afstand i m, skala 1:50

- Gældende dimensioner
- Nyt regulativ
- Regulativopmåling 2024

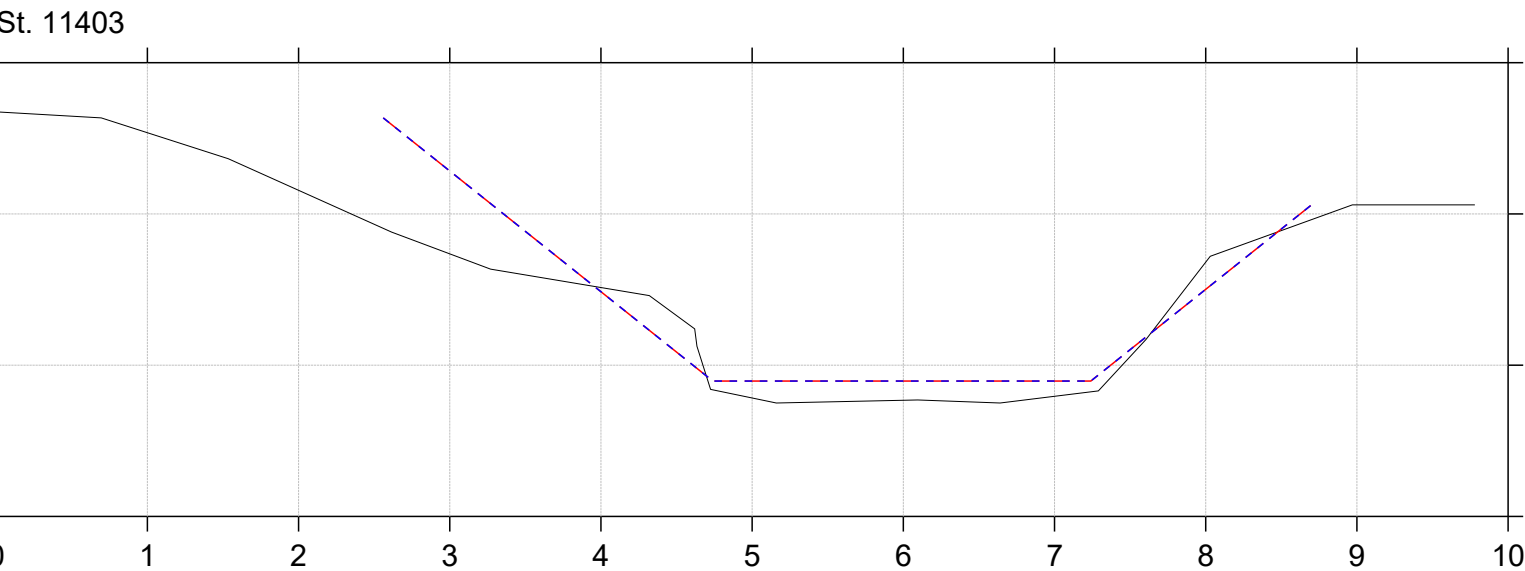
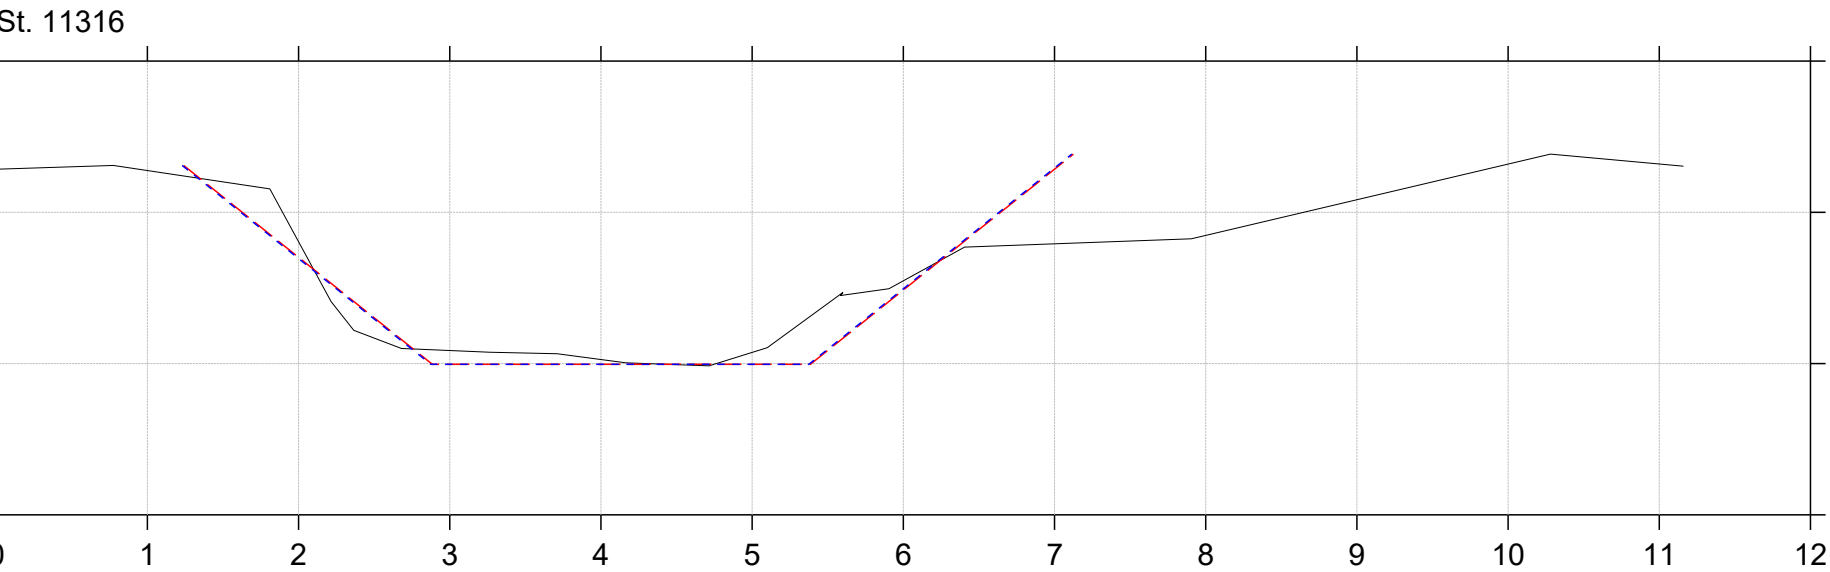


Regulativrevision 2025

Lodret akse : Kote i m DVR90, skala 1:50

Vandret akse : Afstand i m, skala 1:50

- Gældende dimensioner
- Nyt regulativ
- Regulativopmåling 2024

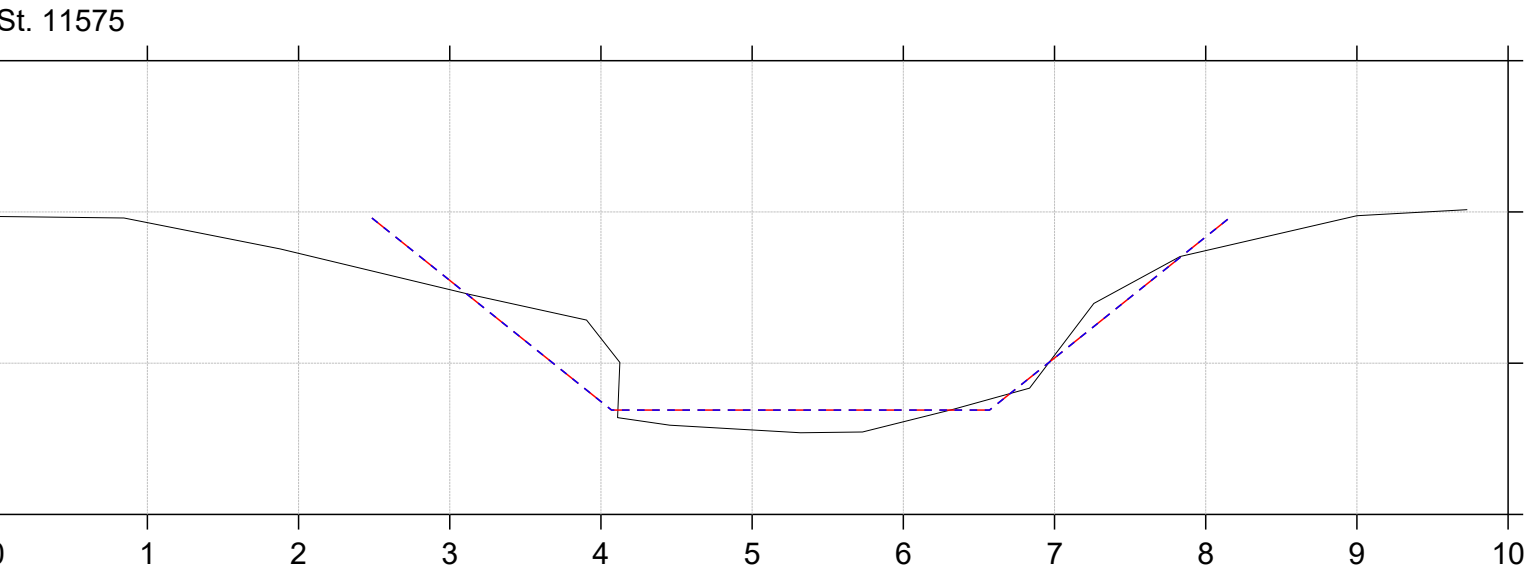
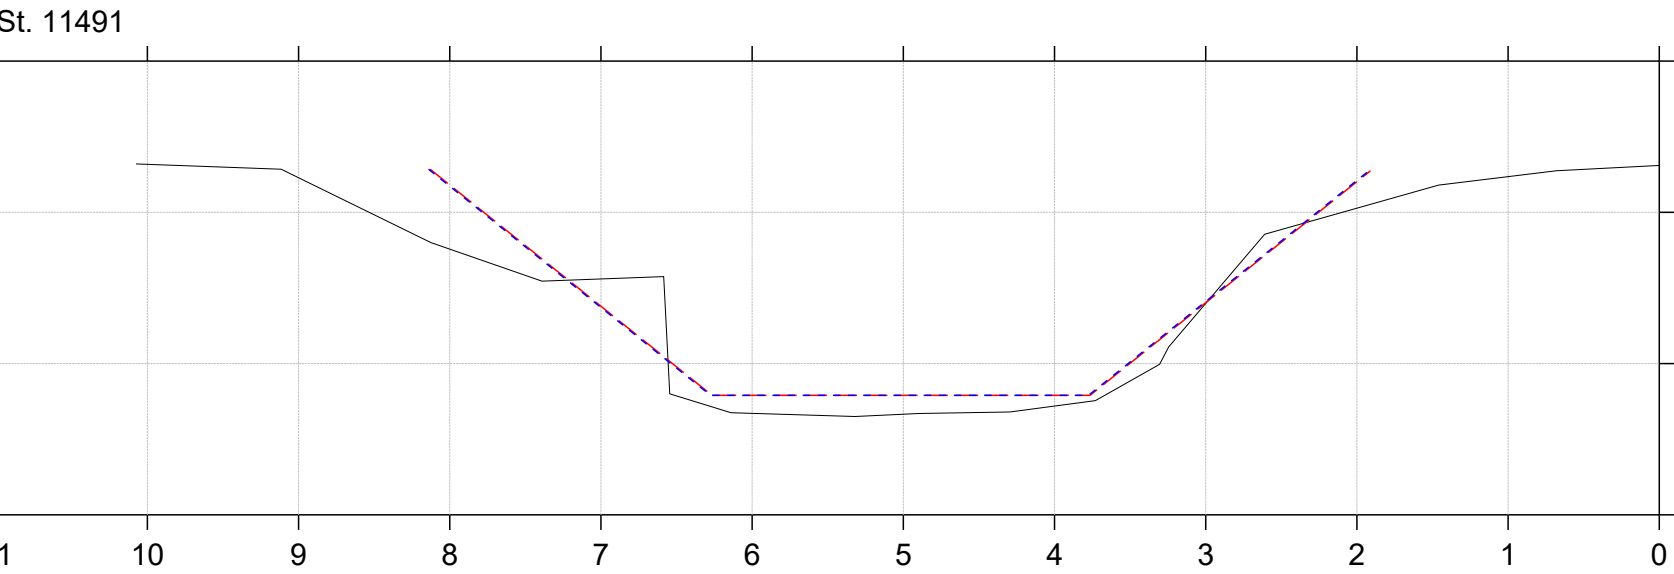


Regulativrevision 2025

Lodret akse : Kote i m DVR90, skala 1:50

Vandret akse : Afstand i m, skala 1:50

- Gældende dimensioner
- Nyt regulativ
- Regulativopmåling 2024

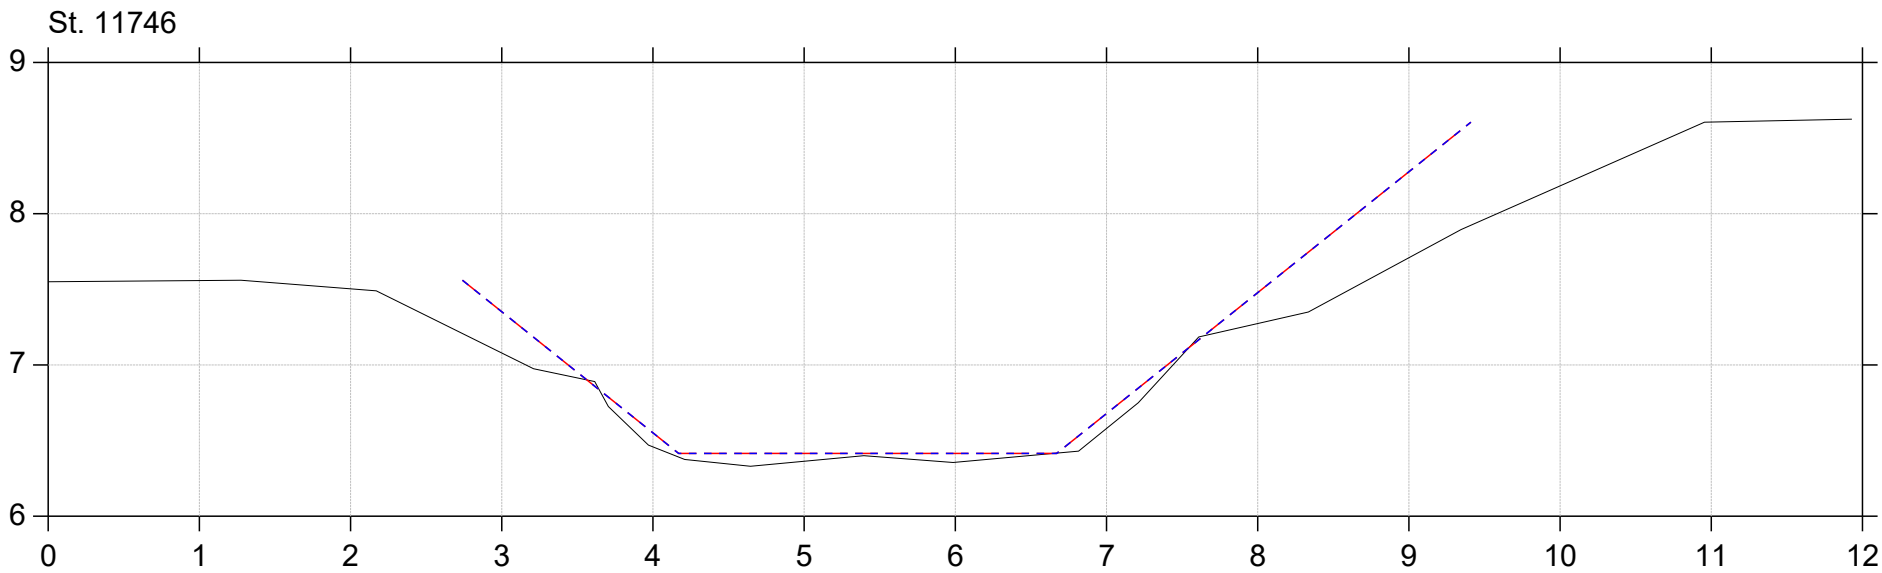
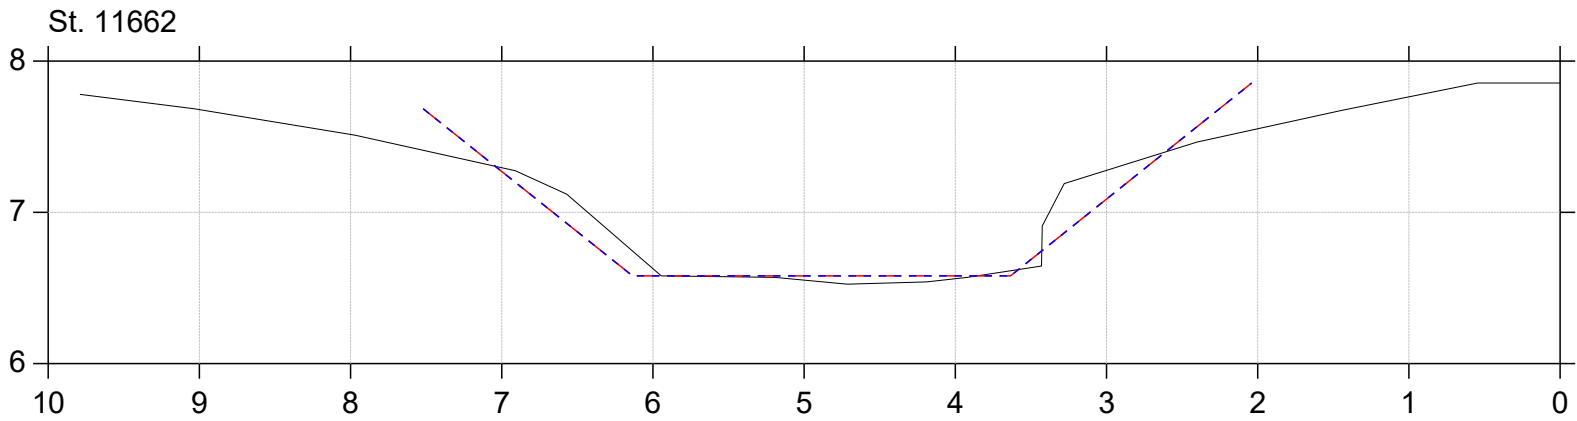


Regulativrevision 2025

Lodret akse : Kote i m DVR90, skala 1:50

Vandret akse : Afstand i m, skala 1:50

- Gældende dimensioner
- Nyt regulativ
- Regulativopmåling 2024

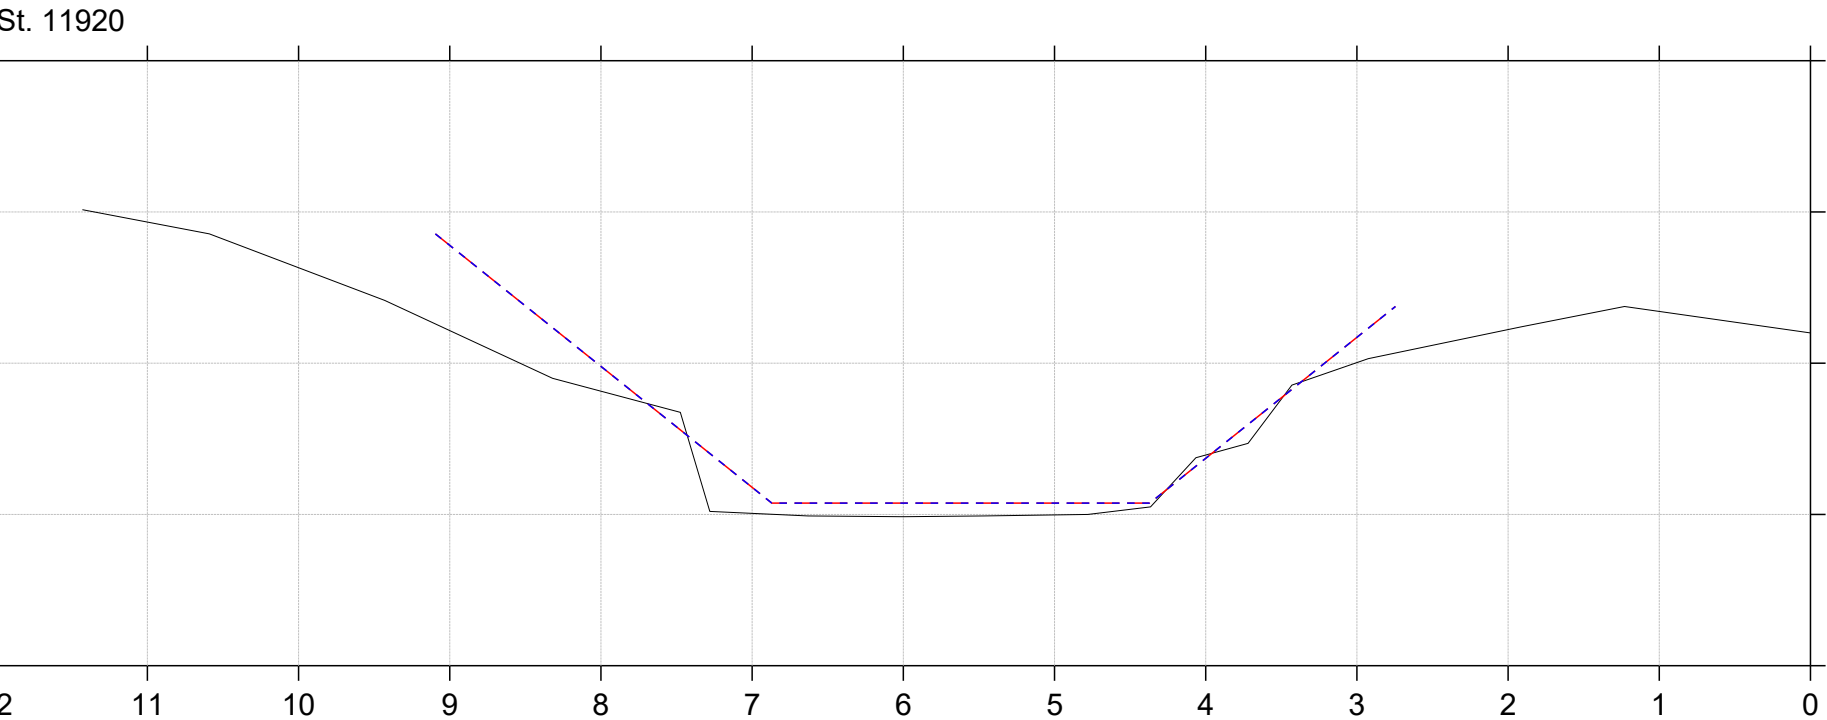
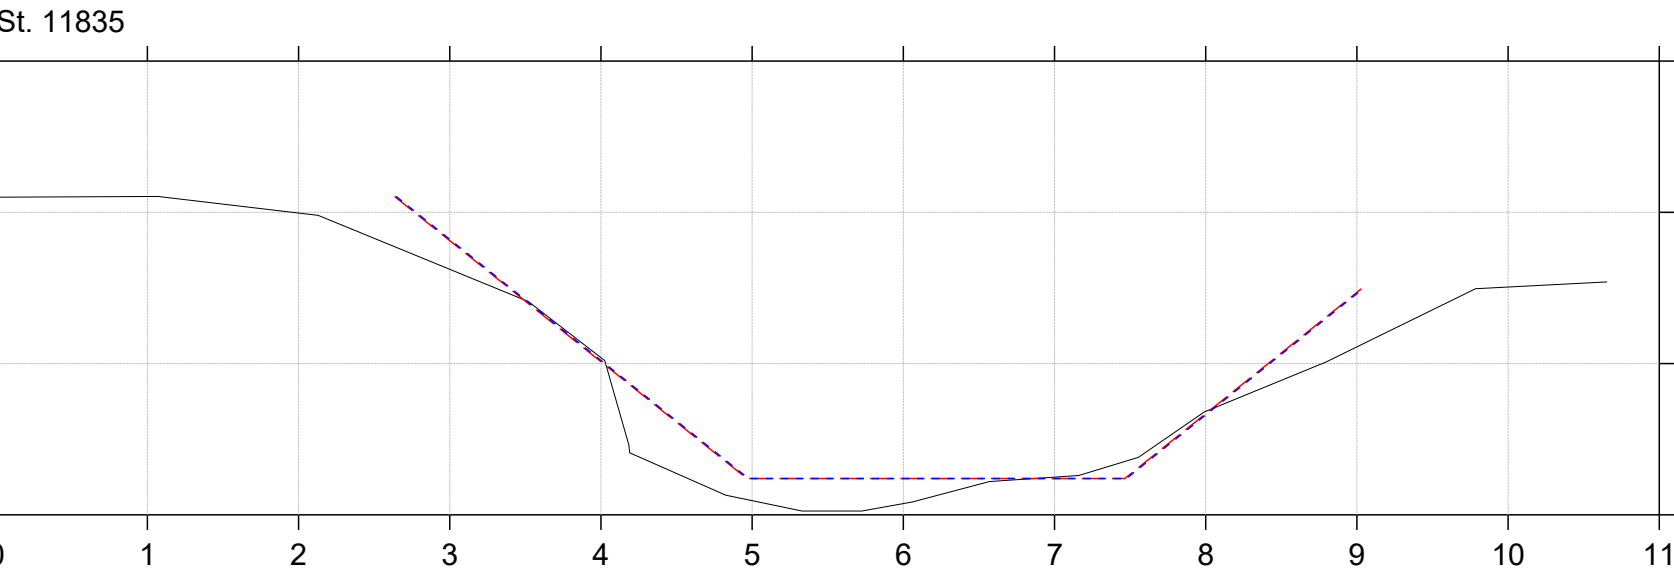


Regulativrevision 2025

Lodret akse : Kote i m DVR90, skala 1:50

Vandret akse : Afstand i m, skala 1:50

- Gældende dimensioner
- Nyt regulativ
- Regulativopmåling 2024

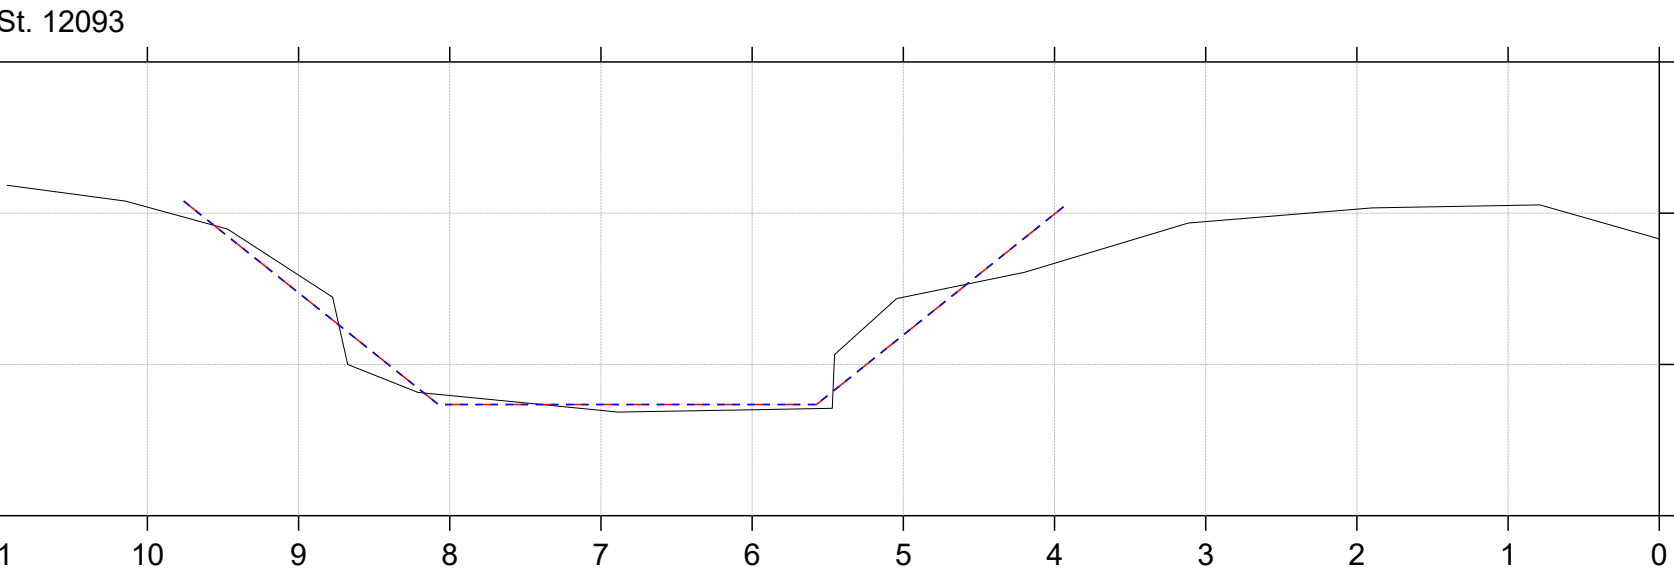
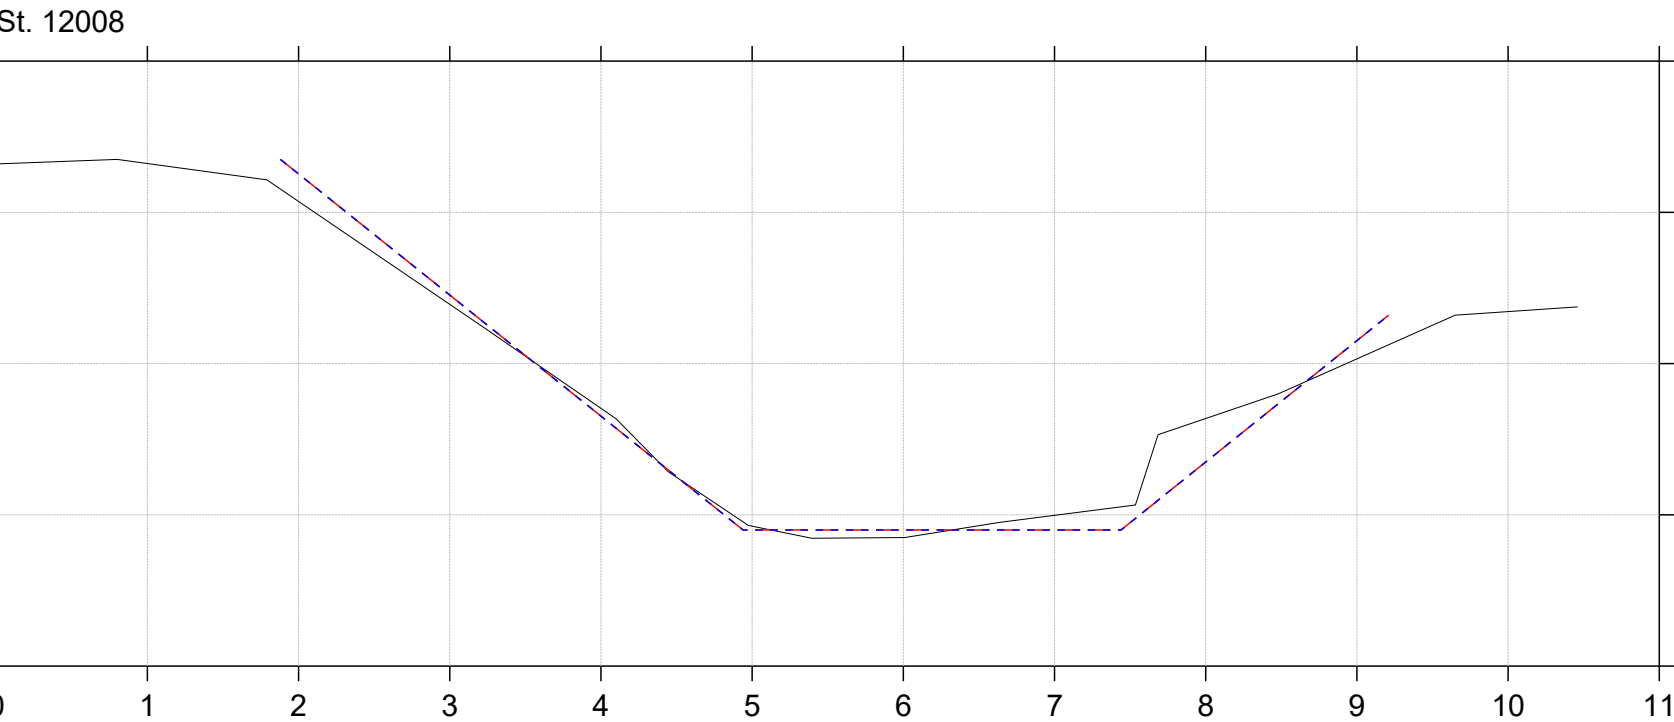


Regulativrevision 2025

Lodret akse : Kote i m DVR90, skala 1:50

Vandret akse : Afstand i m, skala 1:50

- Gældende dimensioner
- Nyt regulativ
- Regulativopmåling 2024

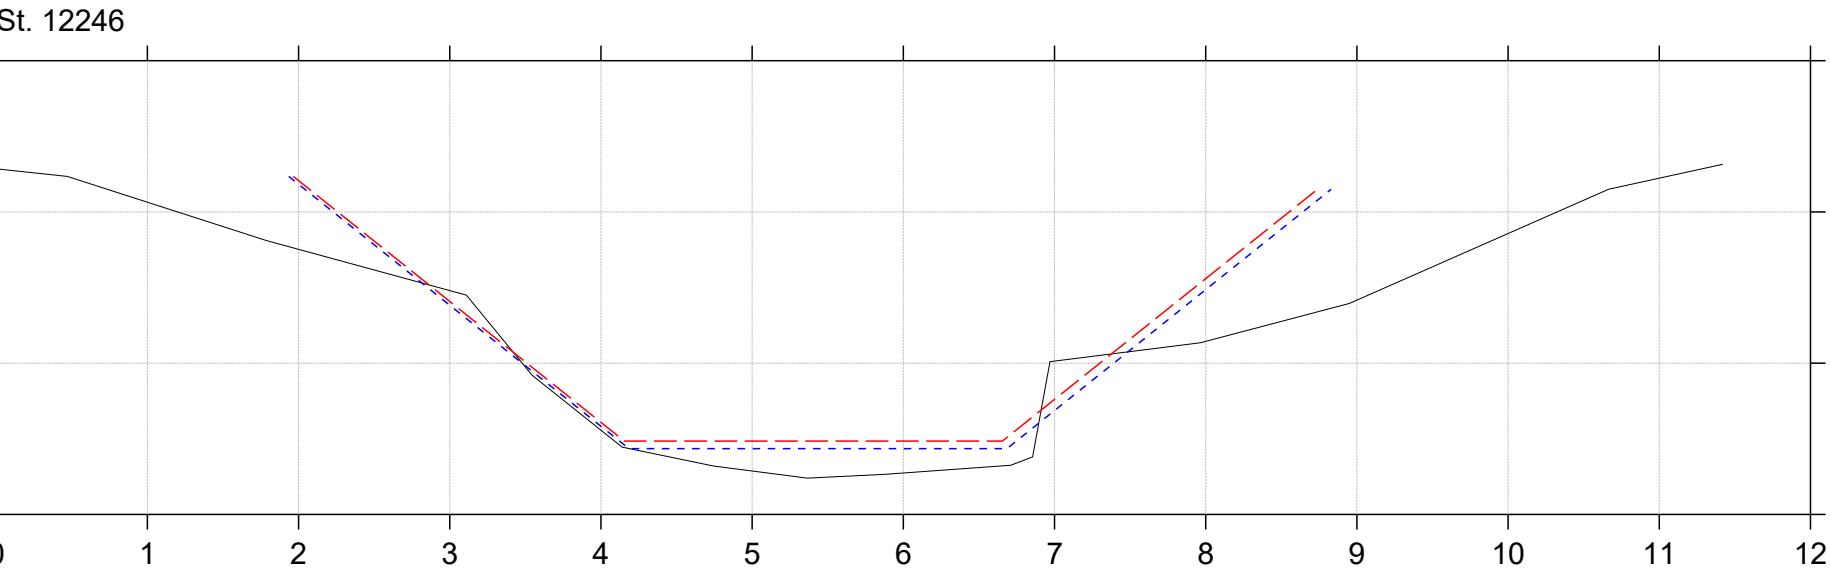
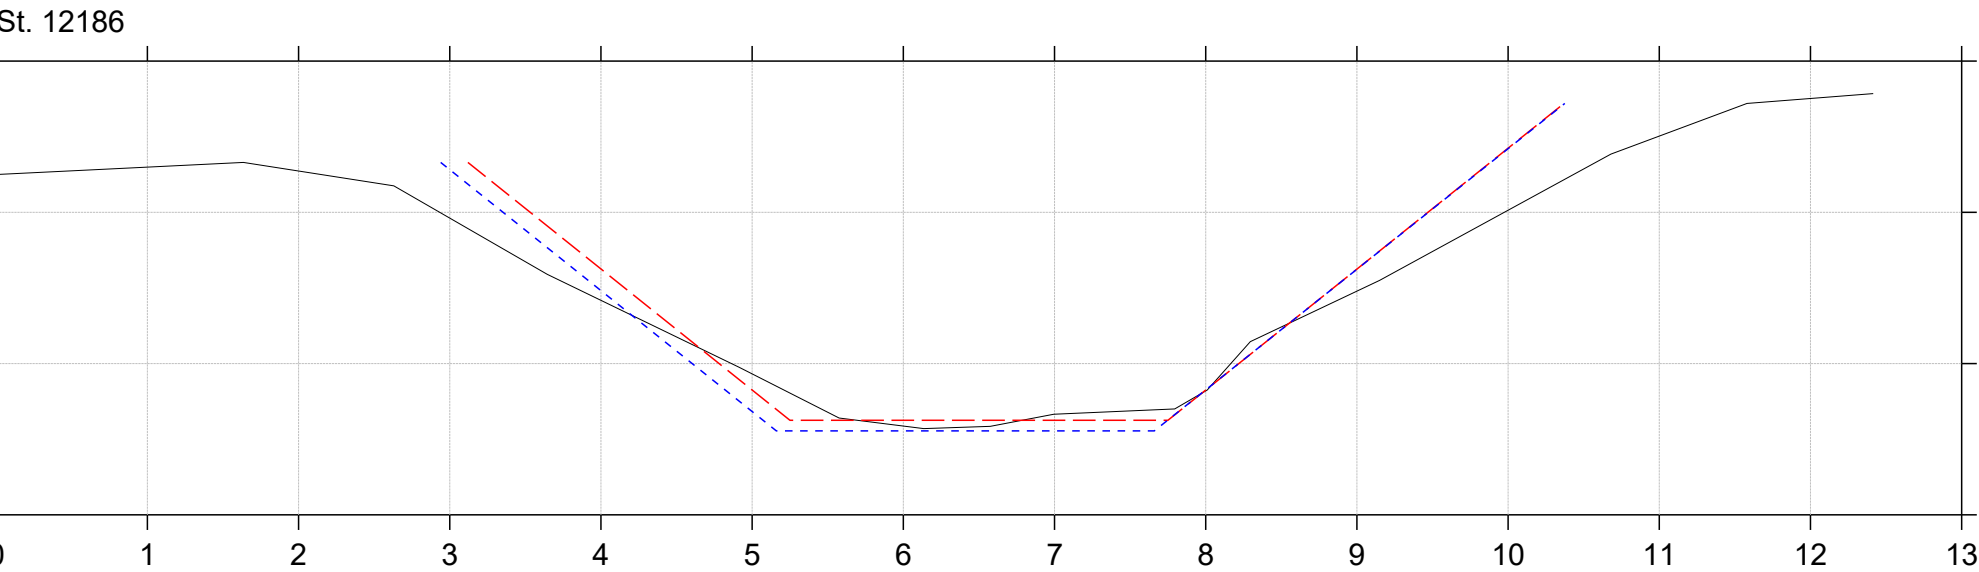


Regulativrevision 2025

Lodret akse : Kote i m DVR90, skala 1:50

Vandret akse : Afstand i m, skala 1:50

- Gældende dimensioner
- Nyt regulativ
- Regulativopmåling 2024

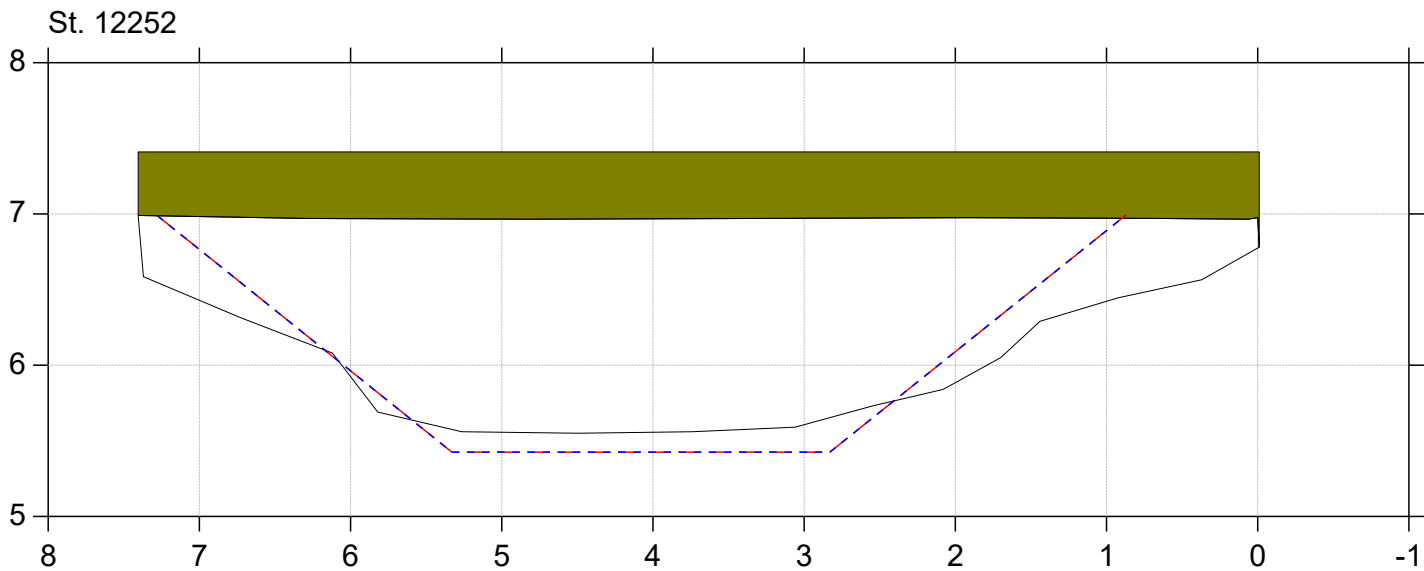
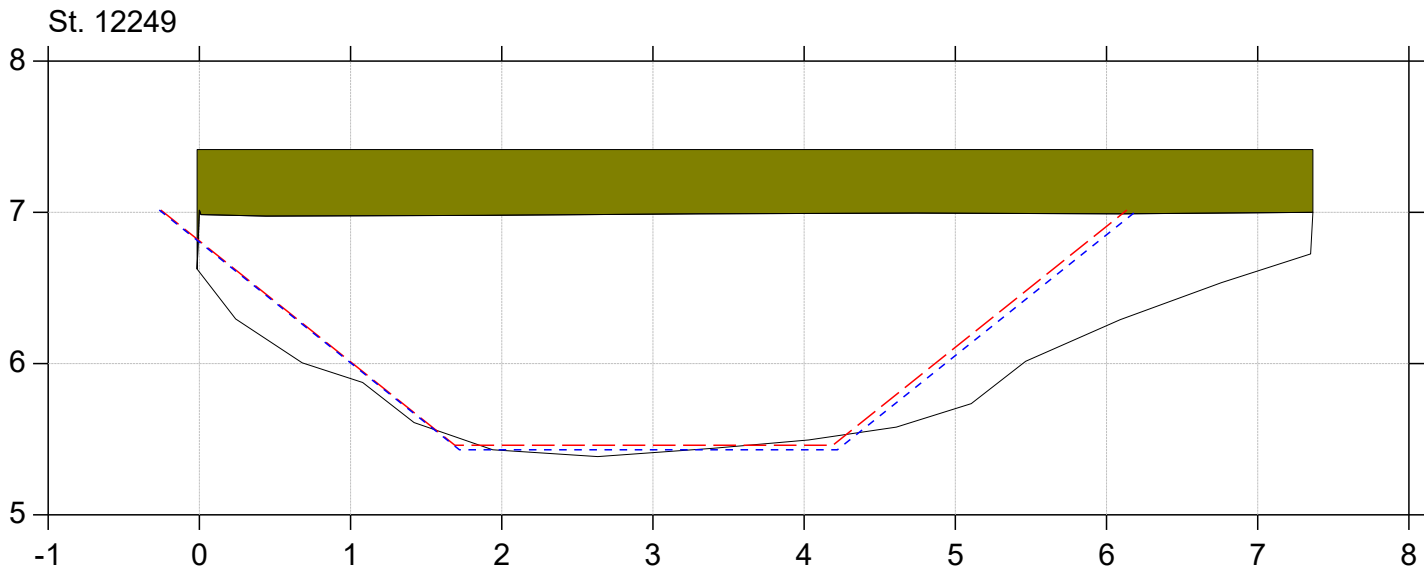


Regulativrevision 2025

Lodret akse : Kote i m DVR90, skala 1:50

Vandret akse : Afstand i m, skala 1:50

- Gældende dimensioner
- Nyt regulativ
- Regulativopmåling 2024

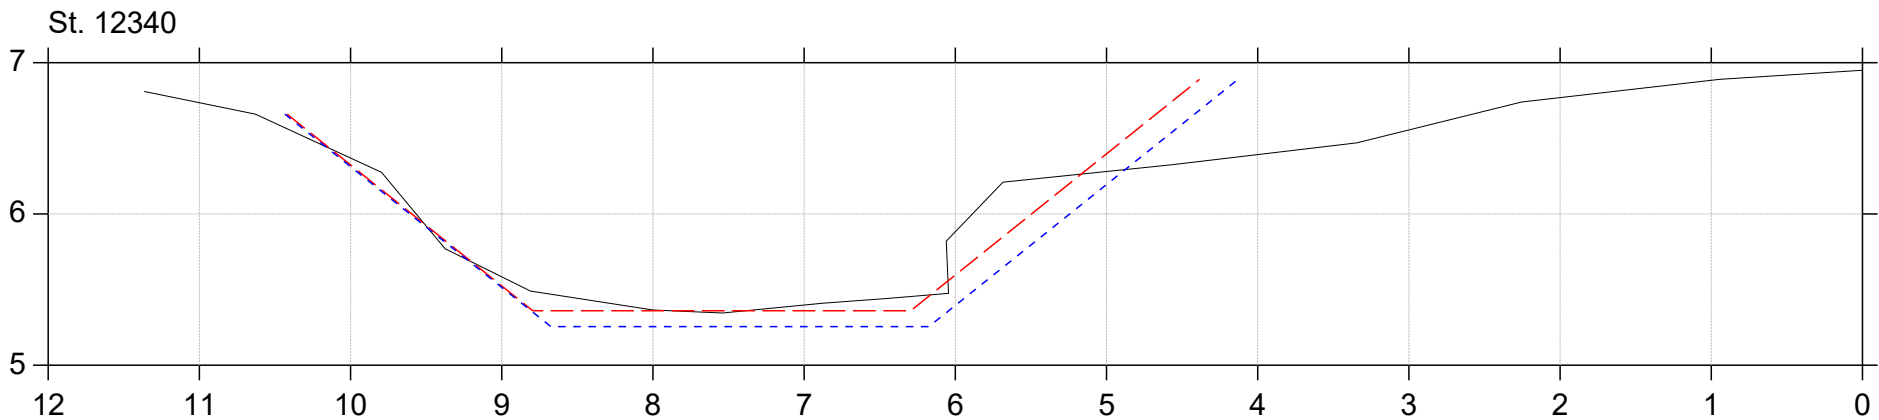
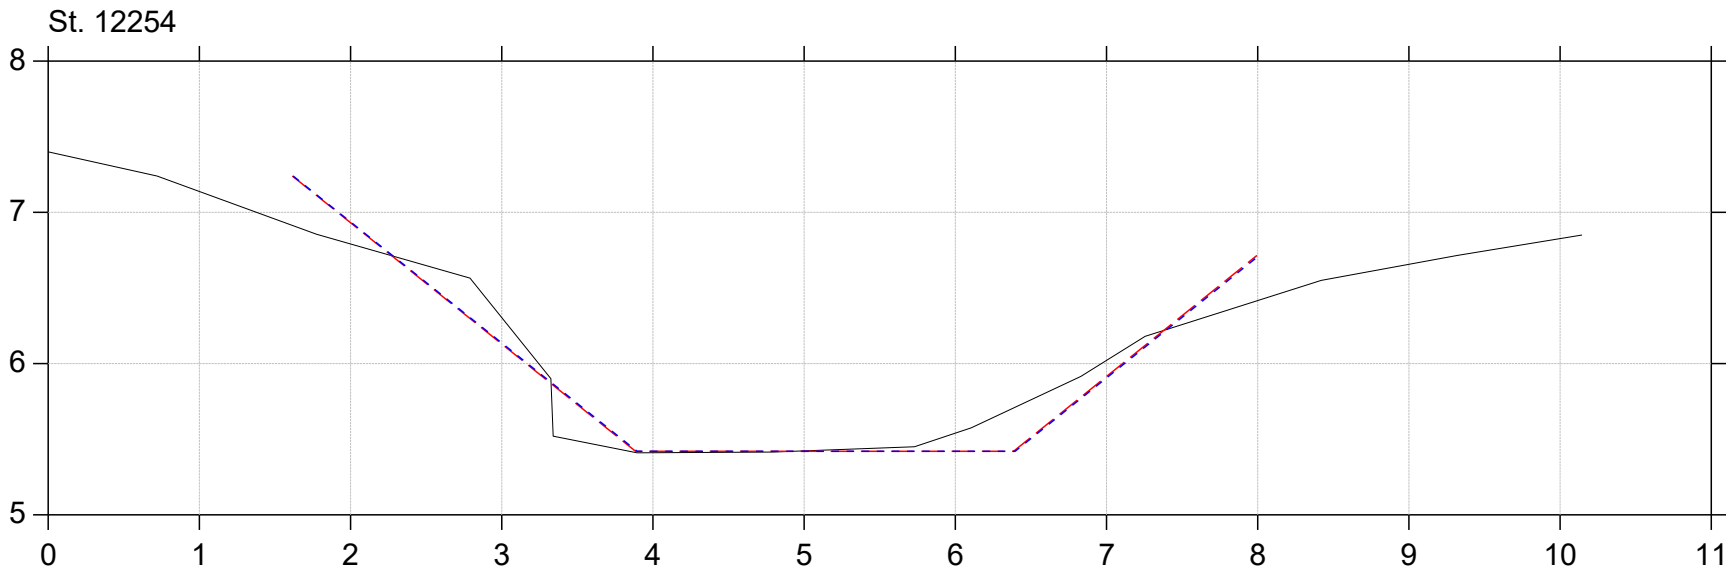


Regulativrevision 2025

Lodret akse : Kote i m DVR90, skala 1:50

Vandret akse : Afstand i m, skala 1:50

- Gældende dimensioner
- Nyt regulativ
- Regulativopmåling 2024

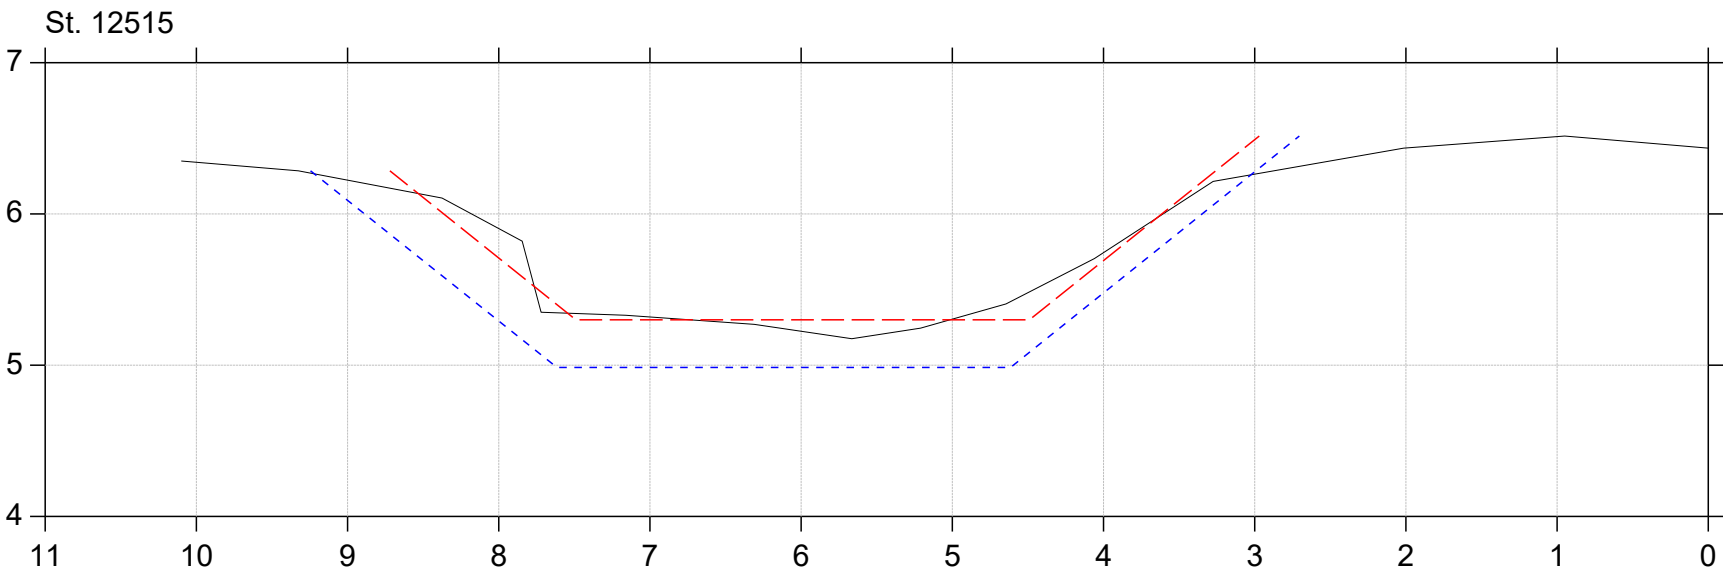
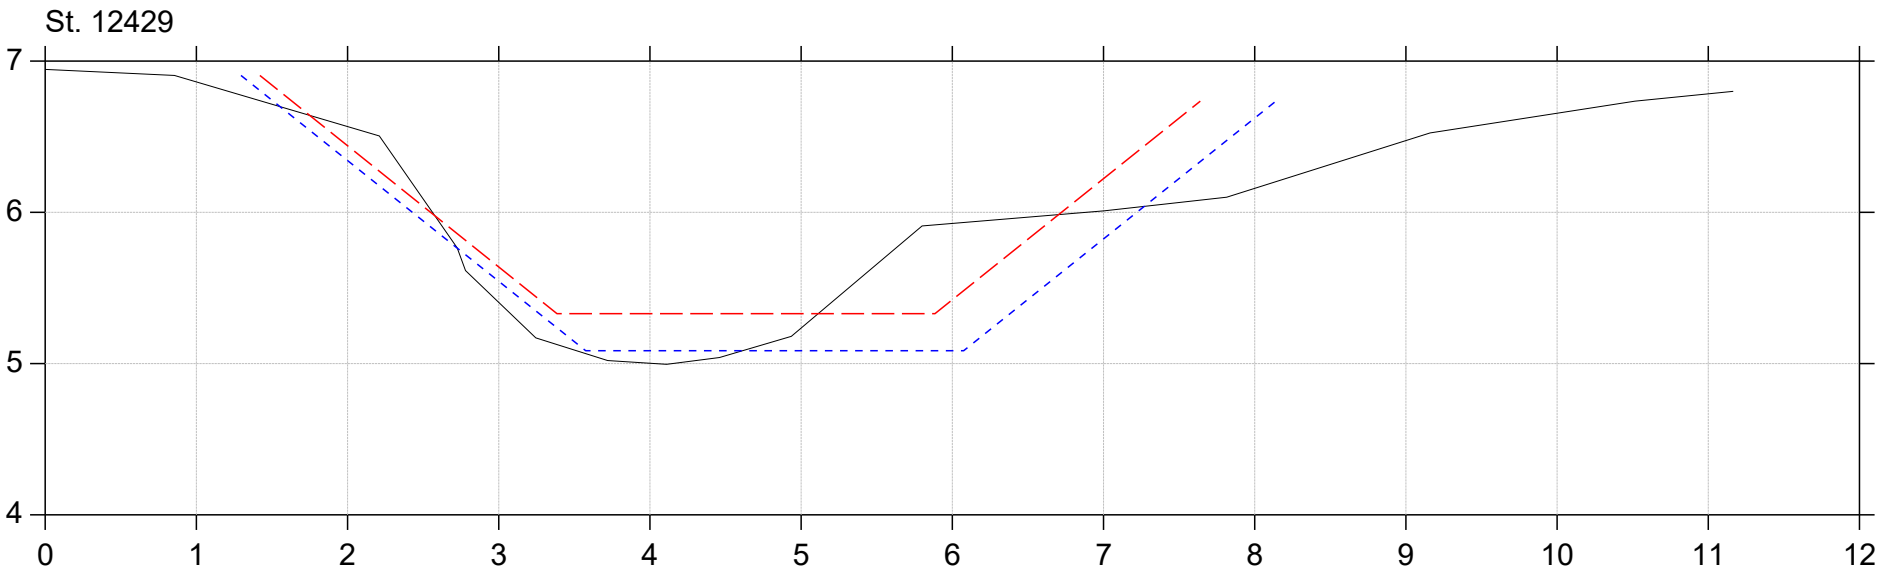


Regulativrevision 2025

Lodret akse : Kote i m DVR90, skala 1:50

Vandret akse : Afstand i m, skala 1:50

- Gældende dimensioner
- Nyt regulativ
- Regulativopmåling 2024

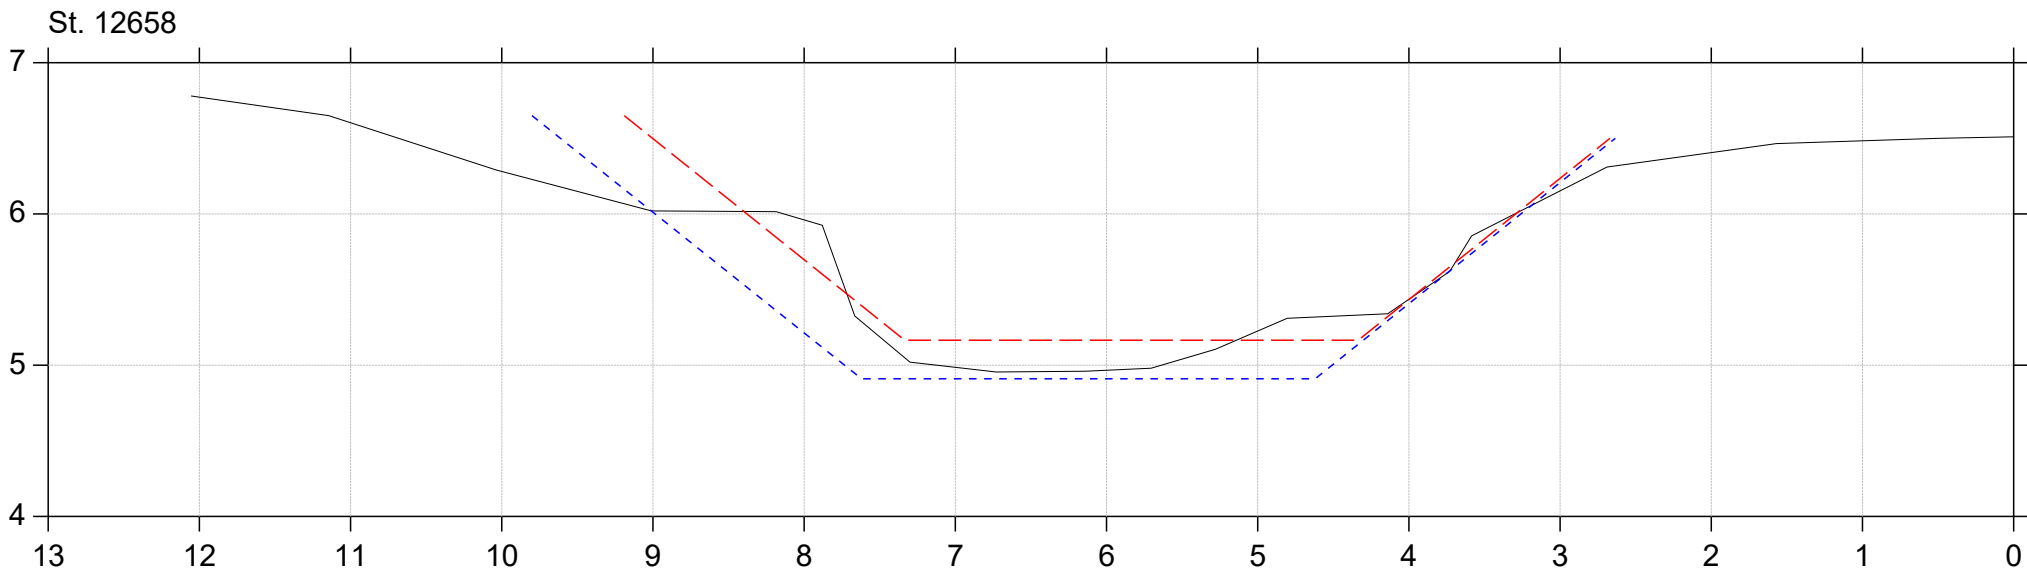
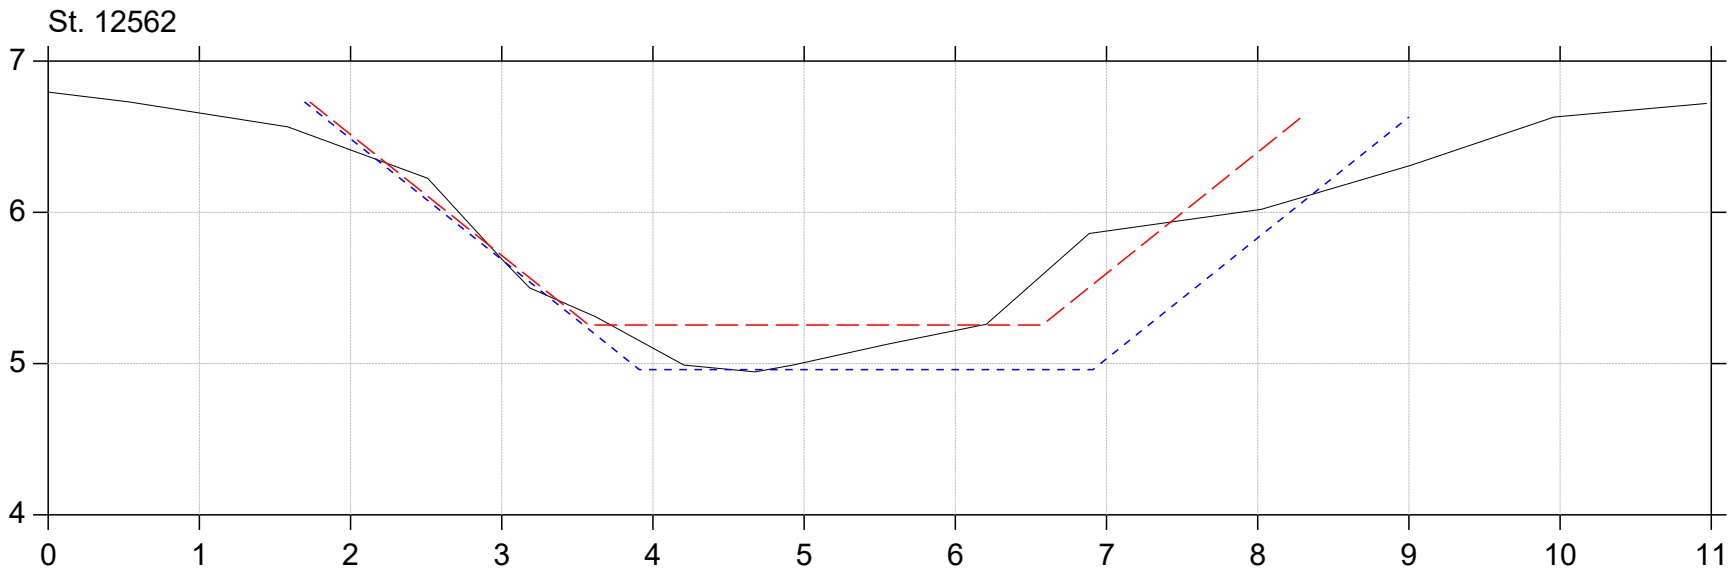


Regulativrevision 2025

Lodret akse : Kote i m DVR90, skala 1:50

Vandret akse : Afstand i m, skala 1:50

- Gældende dimensioner
- Nyt regulativ
- Regulativopmåling 2024

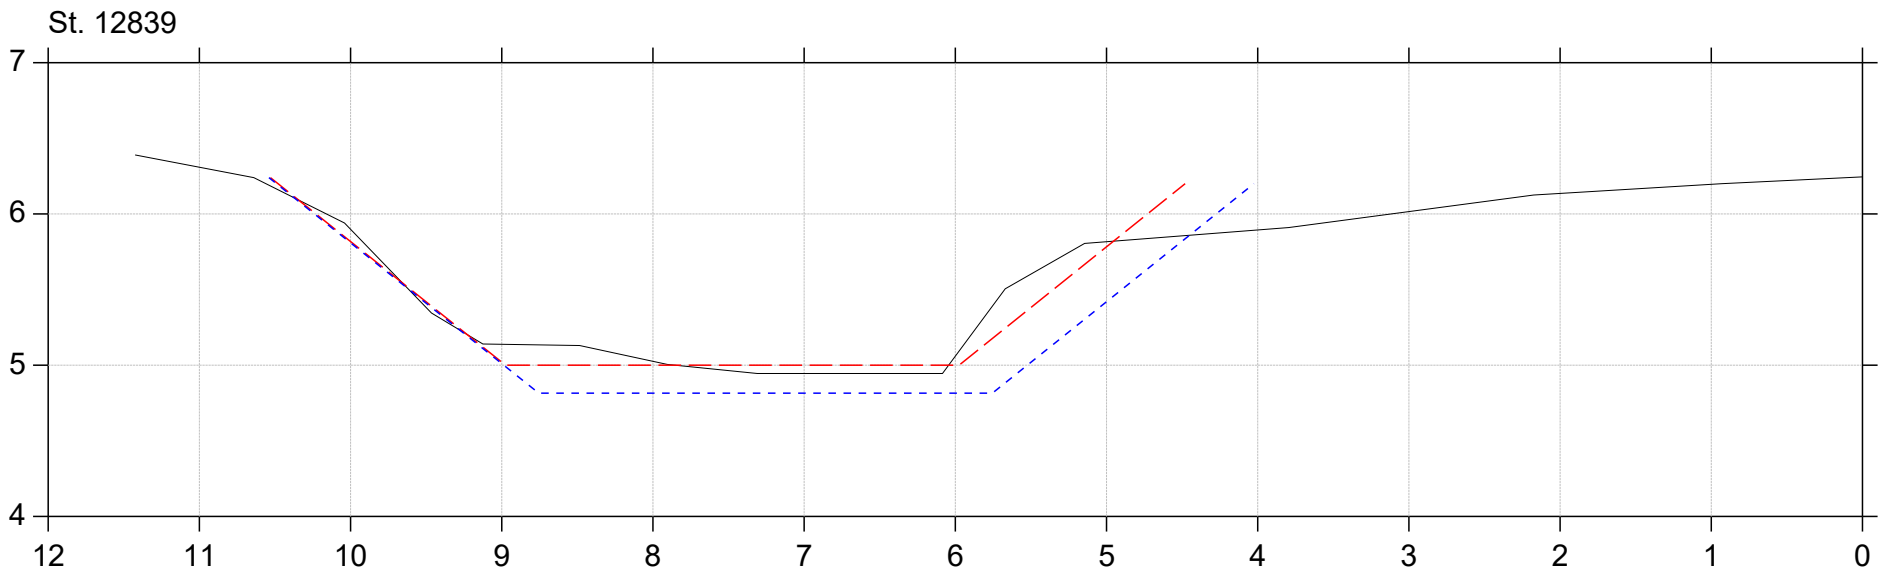
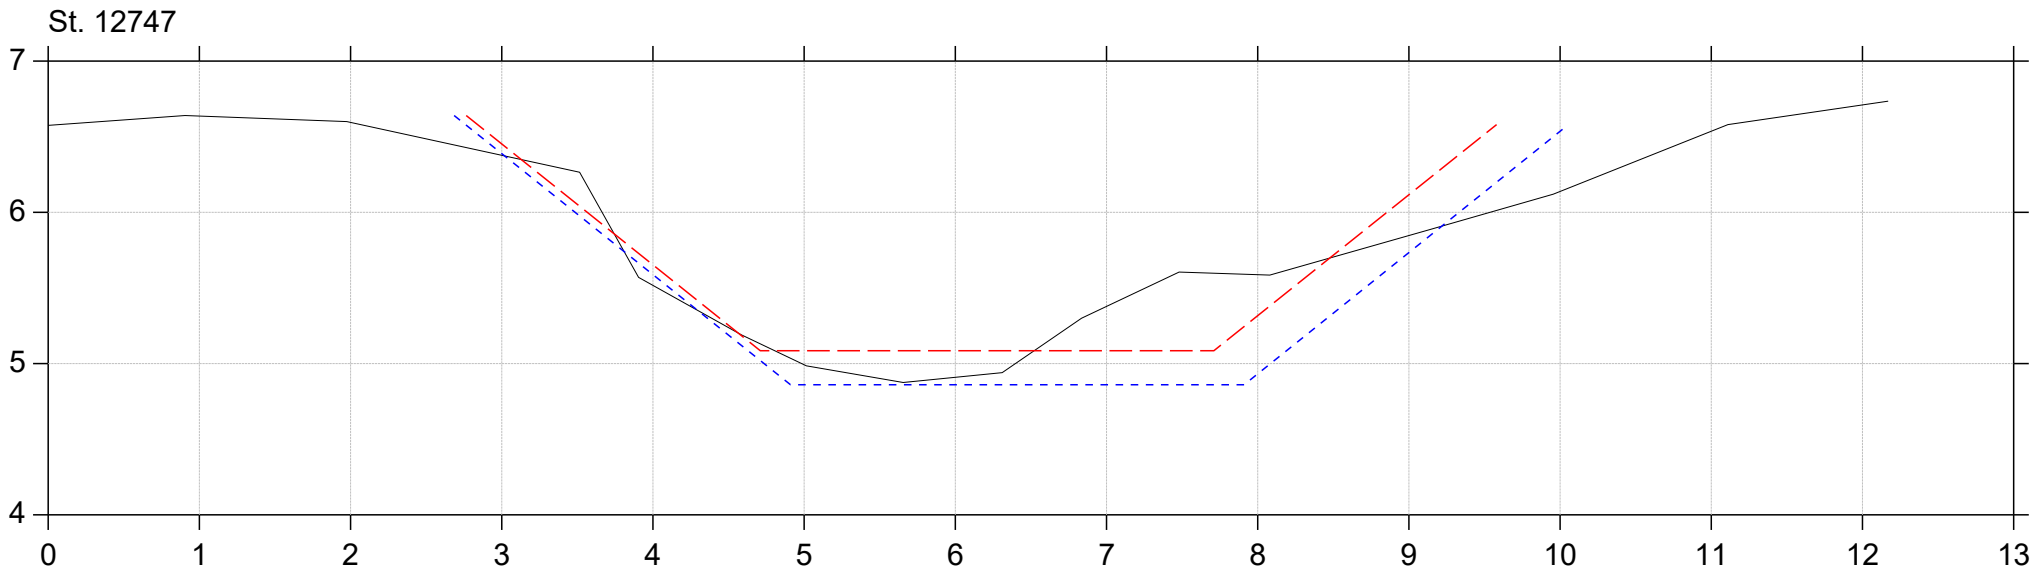


Regulativrevision 2025

Lodret akse : Kote i m DVR90, skala 1:50

Vandret akse : Afstand i m, skala 1:50

- Gældende dimensioner
- Nyt regulativ
- Regulativopmåling 2024

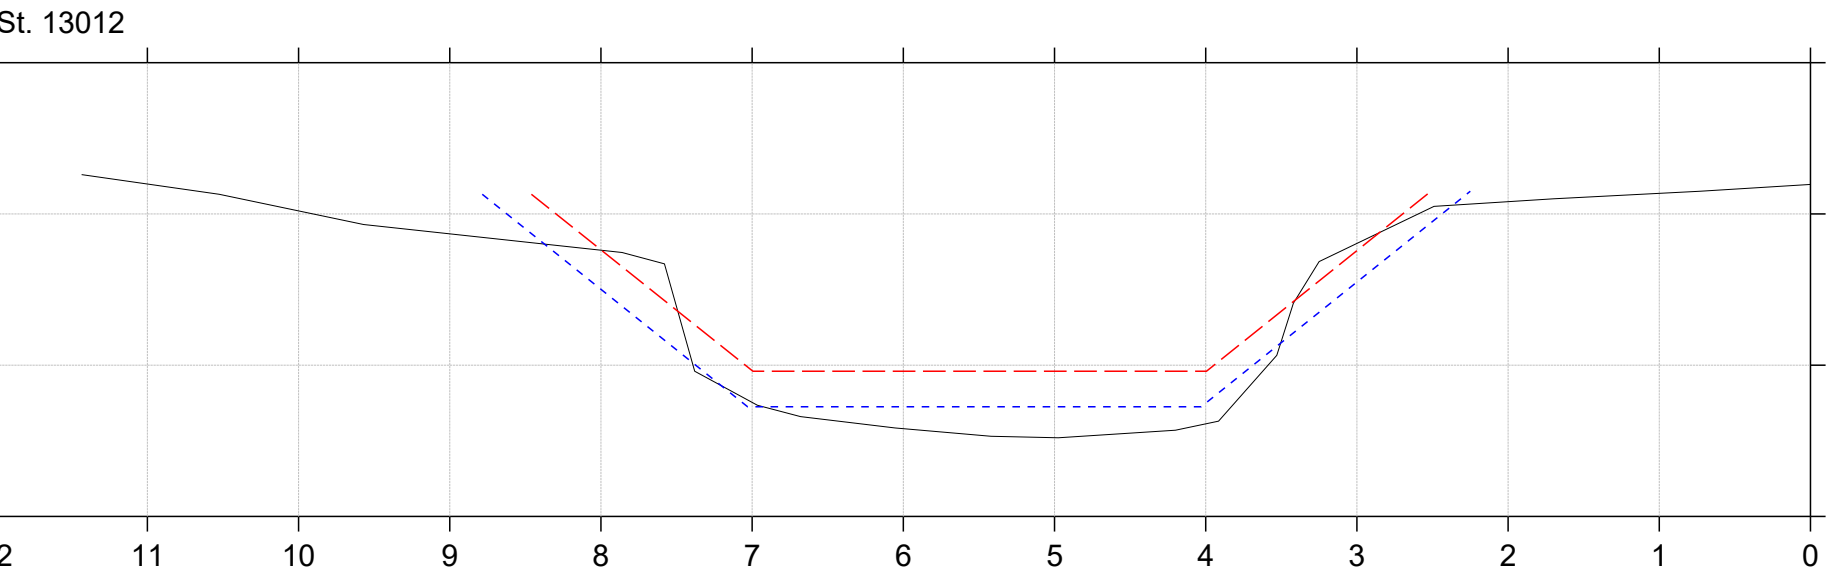
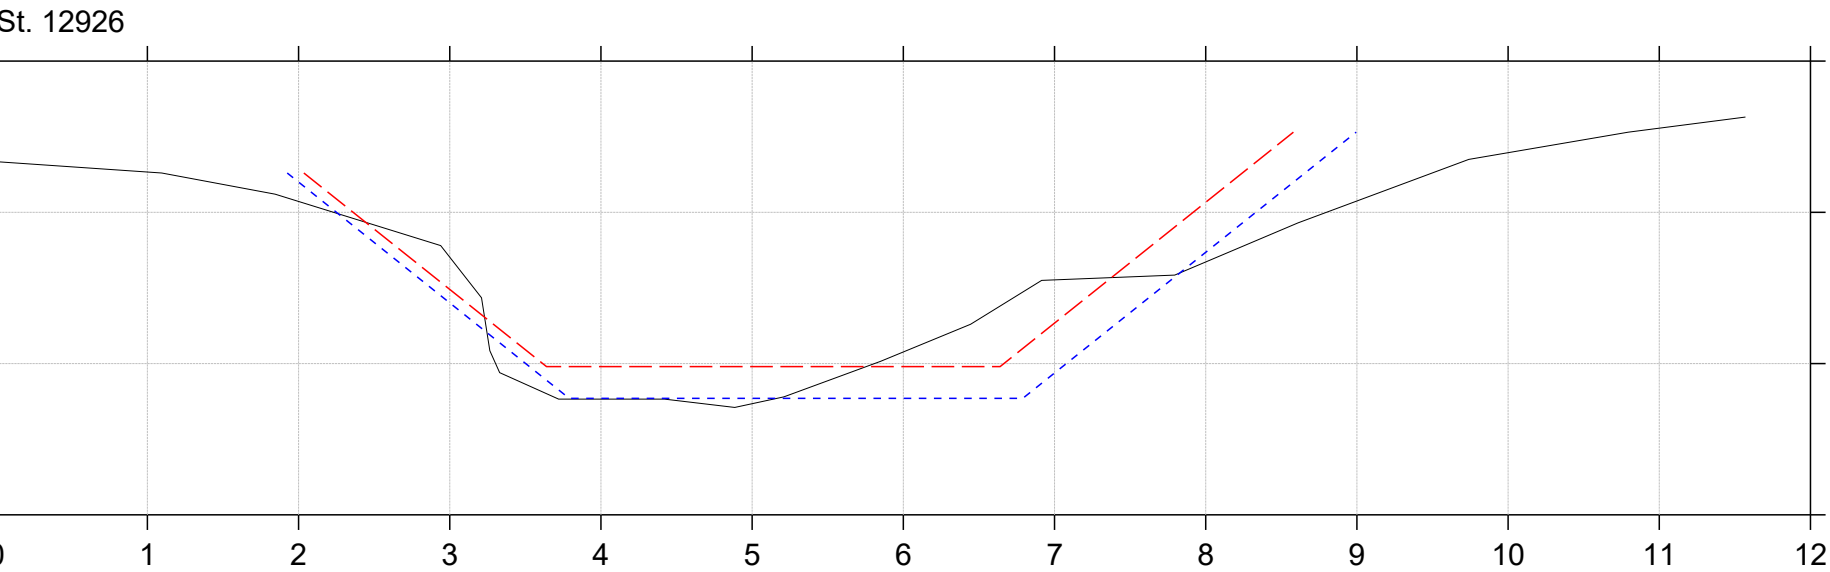


Regulativrevision 2025

Lodret akse : Kote i m DVR90, skala 1:50

Vandret akse : Afstand i m, skala 1:50

- Gældende dimensioner
- Nyt regulativ
- Regulativopmåling 2024


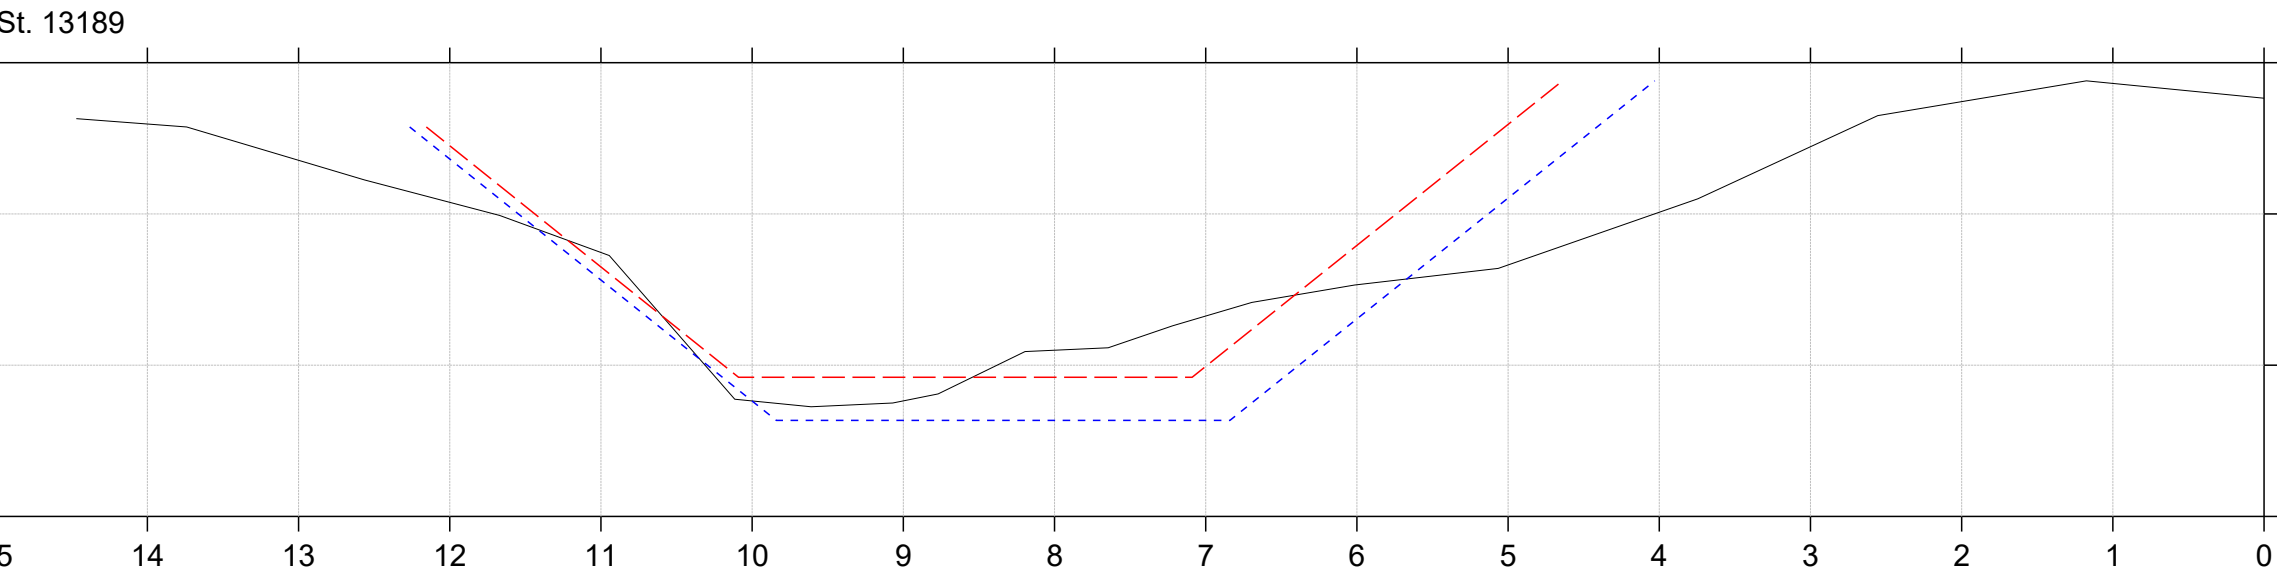
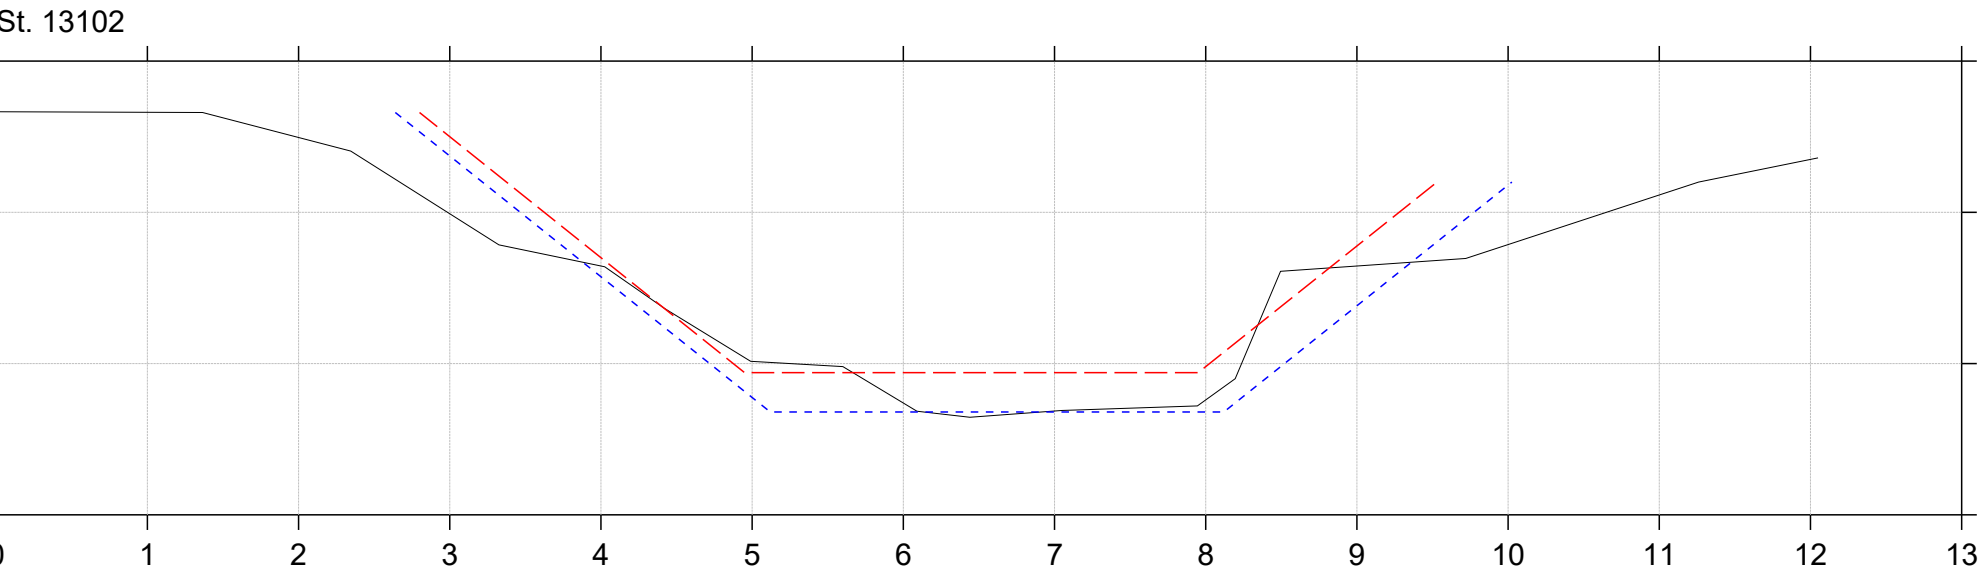


Regulativrevision 2025

Lodret akse : Kote i m DVR90, skala 1:50

Vandret akse : Afstand i m, skala 1:50

- Gældende dimensioner
- Nyt regulativ
- Regulativopmåling 2024

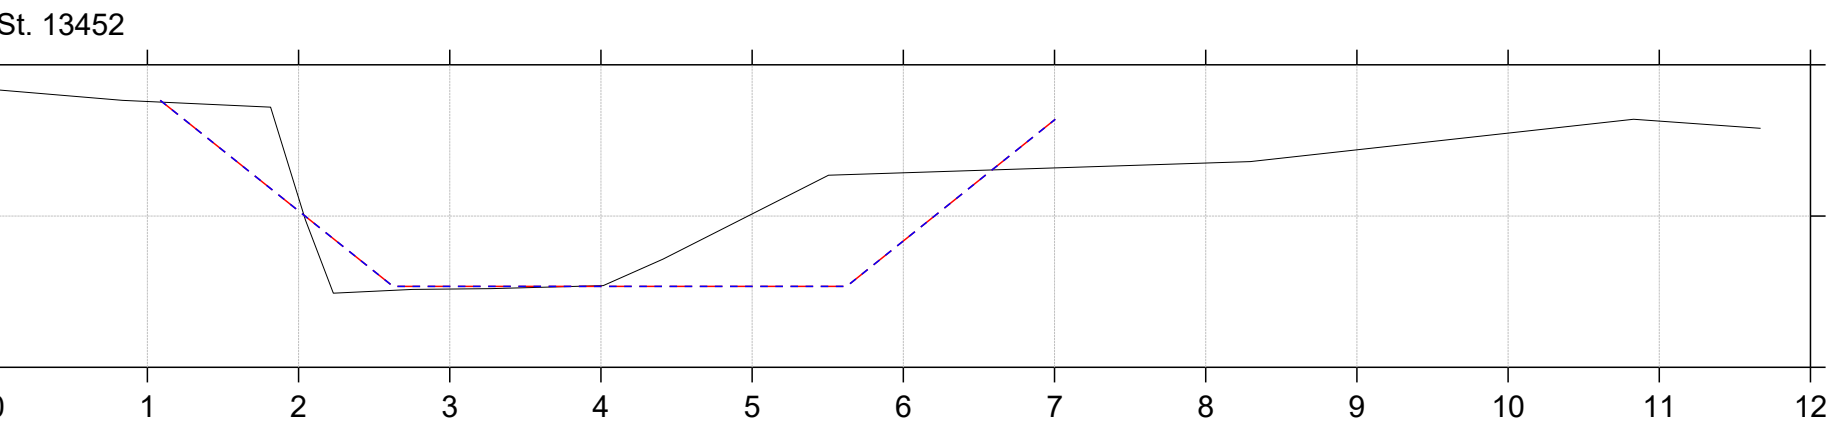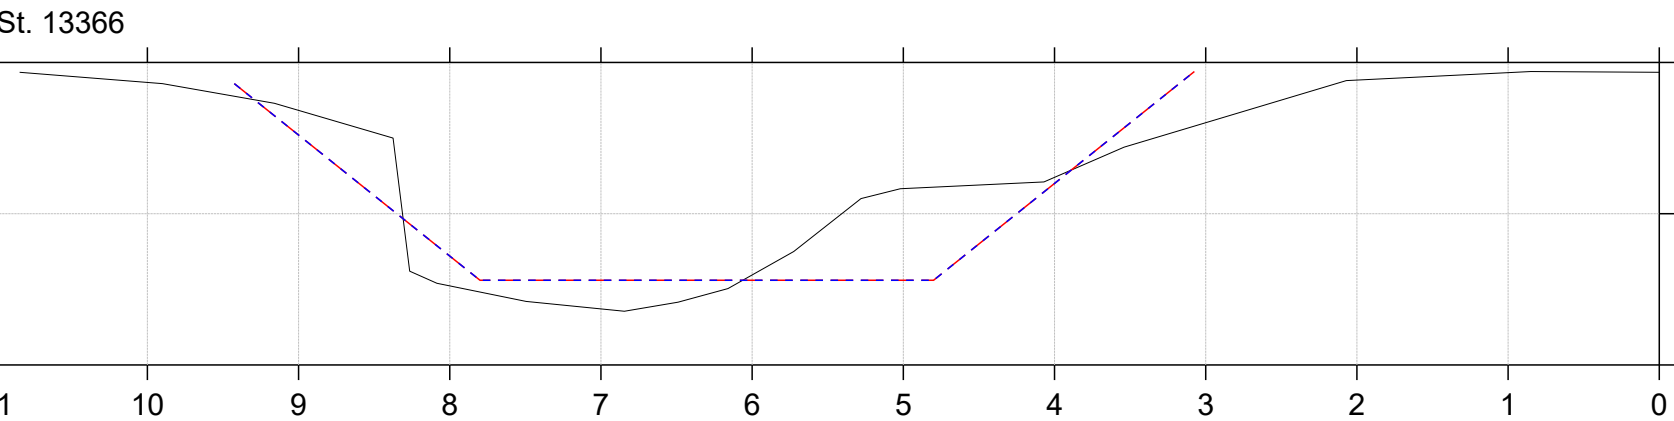
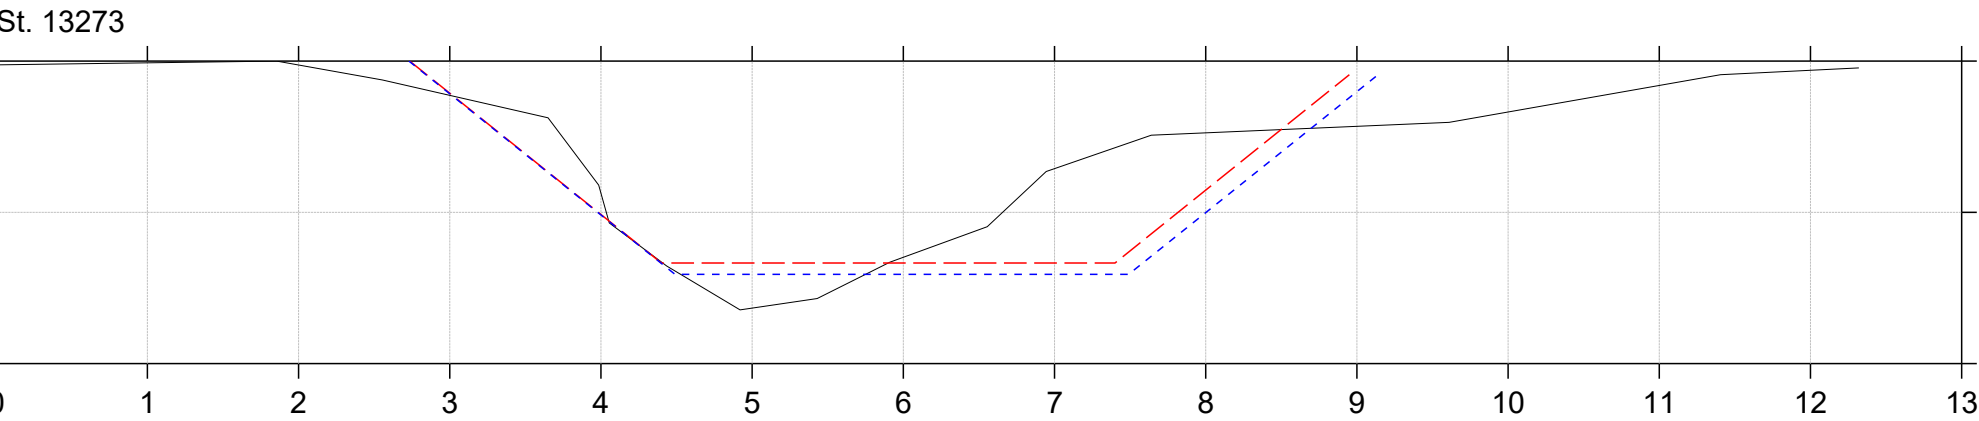


Regulativrevision 2025

Lodret akse : Kote i m DVR90, skala 1:50

Vandret akse : Afstand i m, skala 1:50

- Gældende dimensioner
- Nyt regulativ
- Regulativopmåling 2024

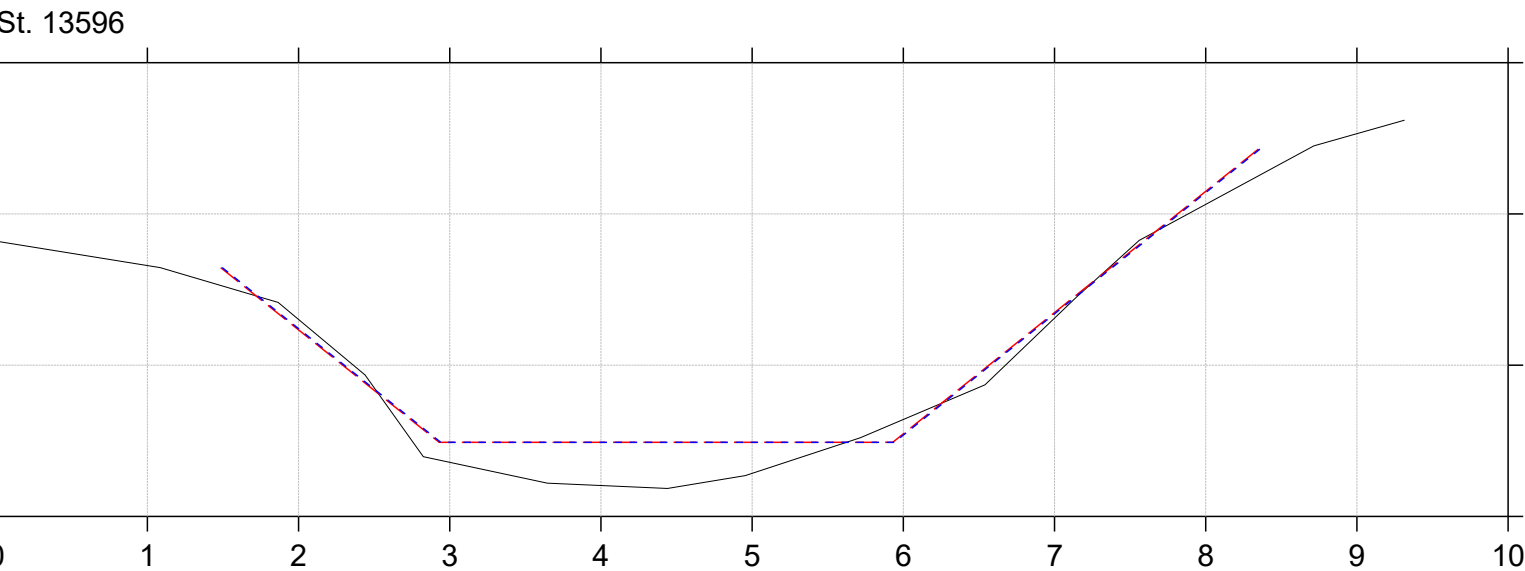
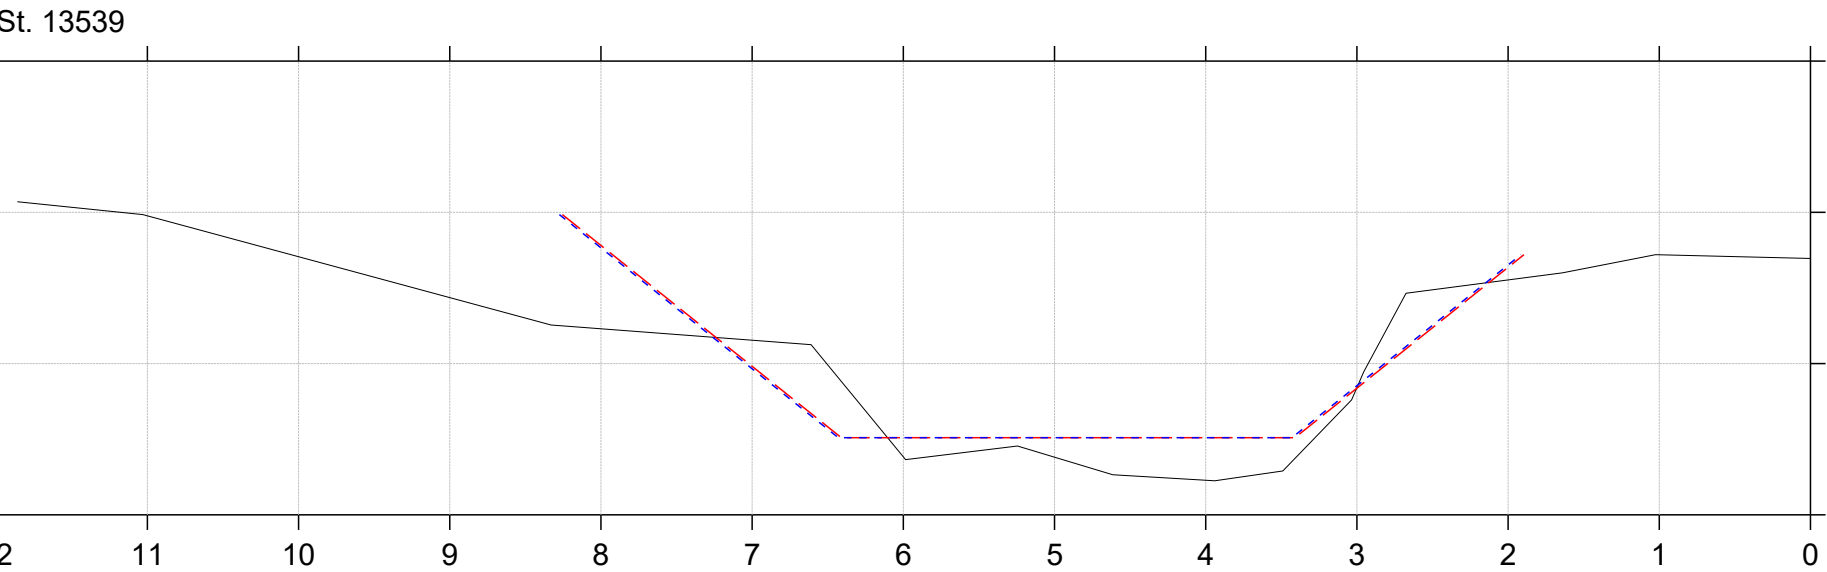


Regulativrevision 2025

Lodret akse : Kote i m DVR90, skala 1:50

Vandret akse : Afstand i m, skala 1:50

- Gældende dimensioner
- Nyt regulativ
- Regulativopmåling 2024

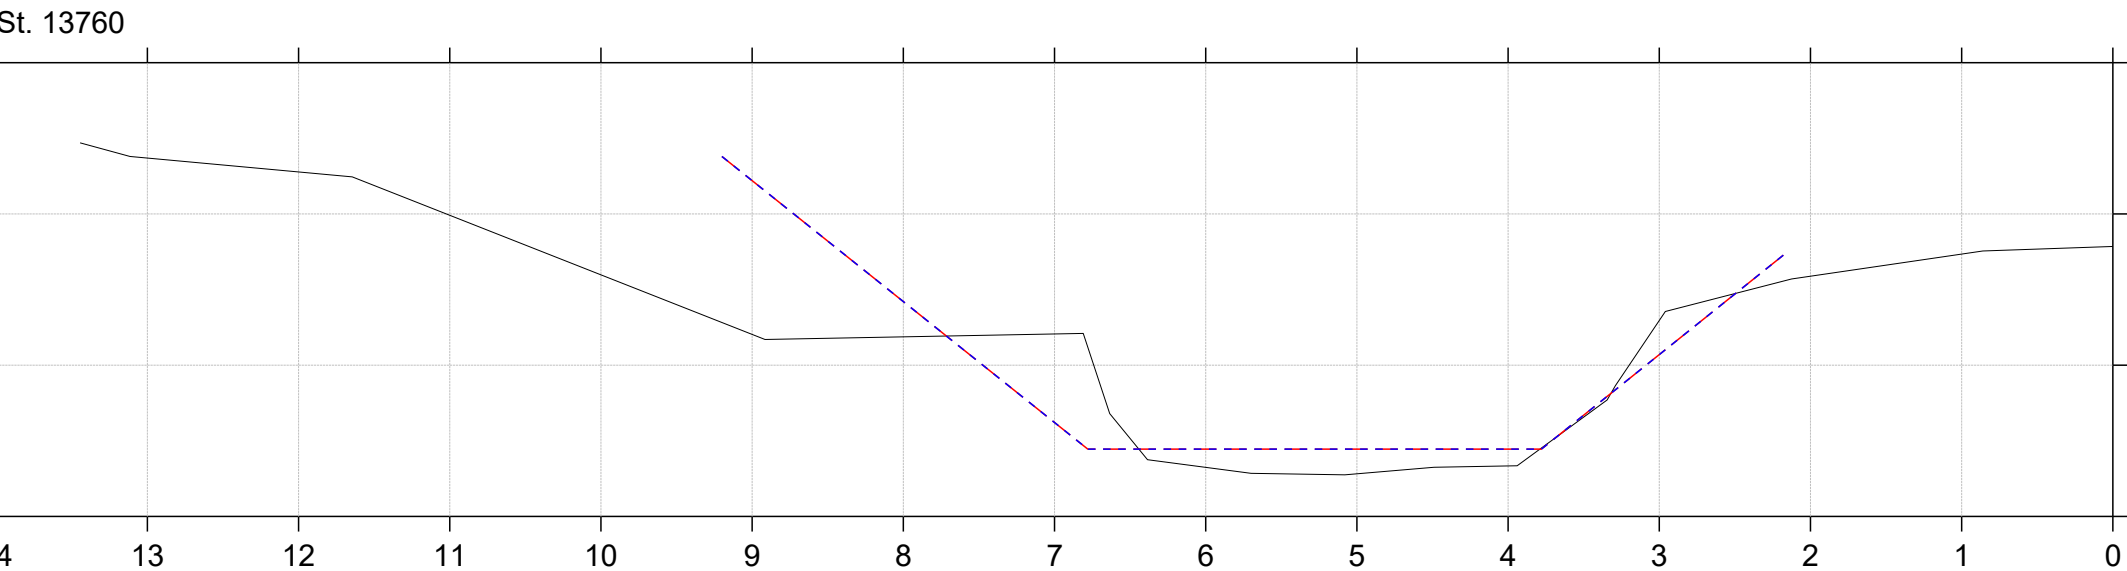
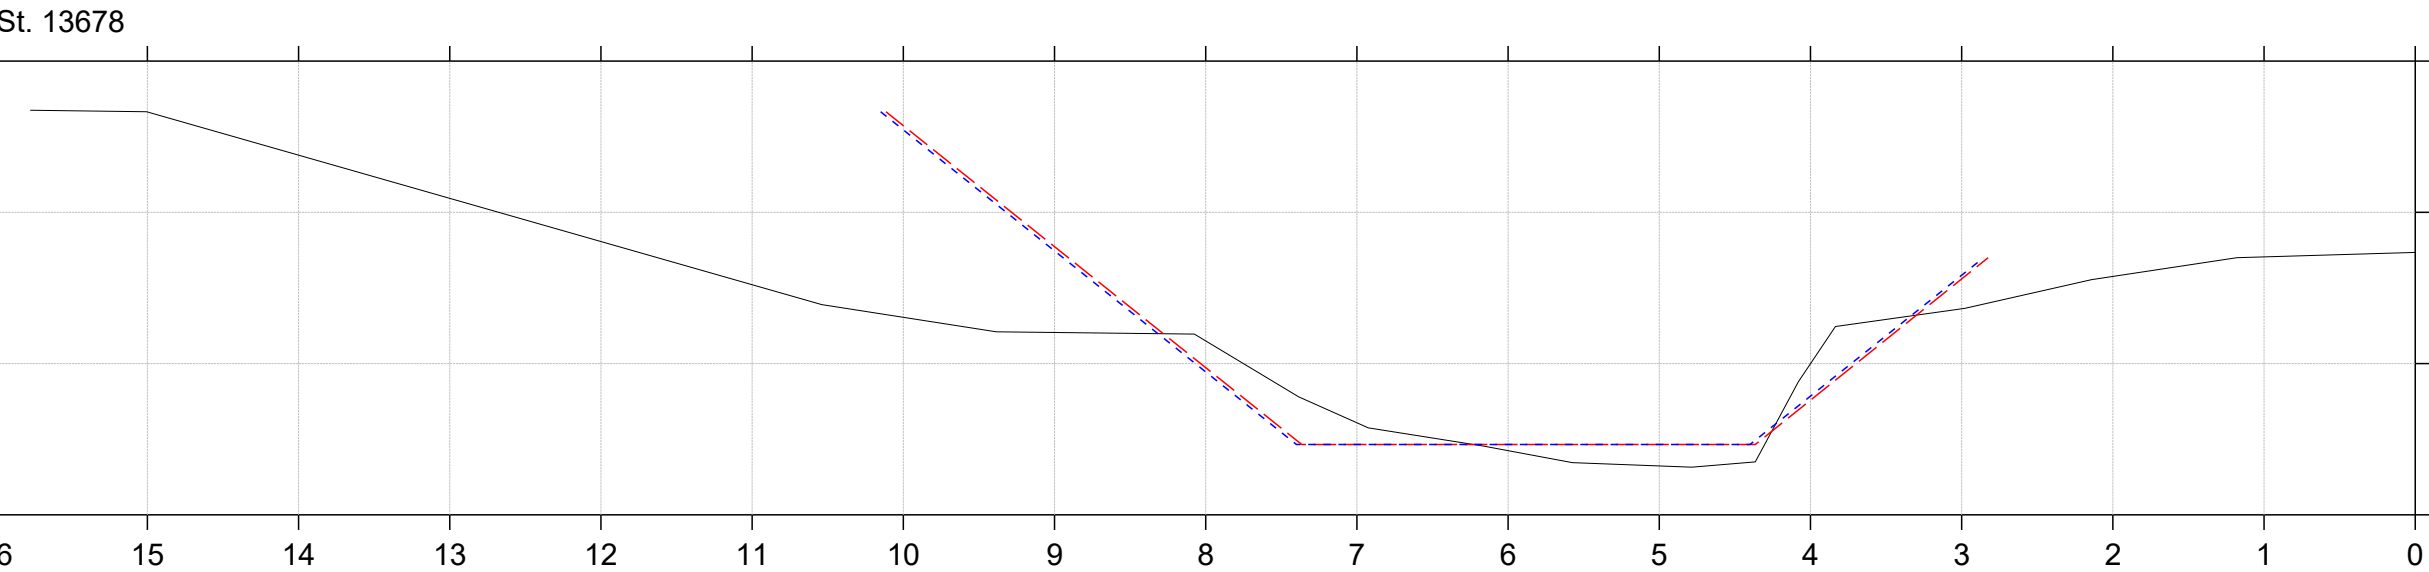


Regulativrevision 2025

Lodret akse : Kote i m DVR90, skala 1:50

Vandret akse : Afstand i m, skala 1:50

- Gældende dimensioner
- Nyt regulativ
- Regulativopmåling 2024

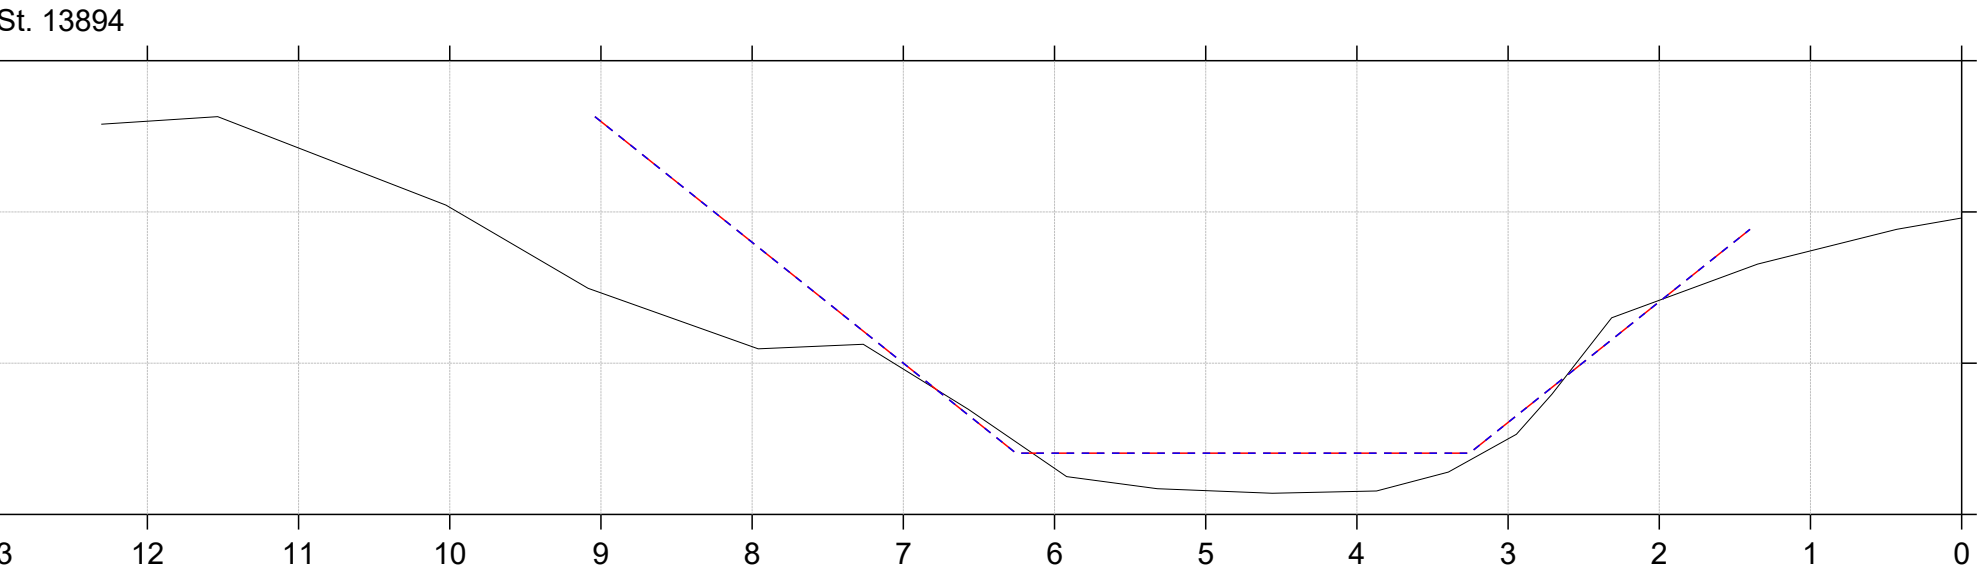
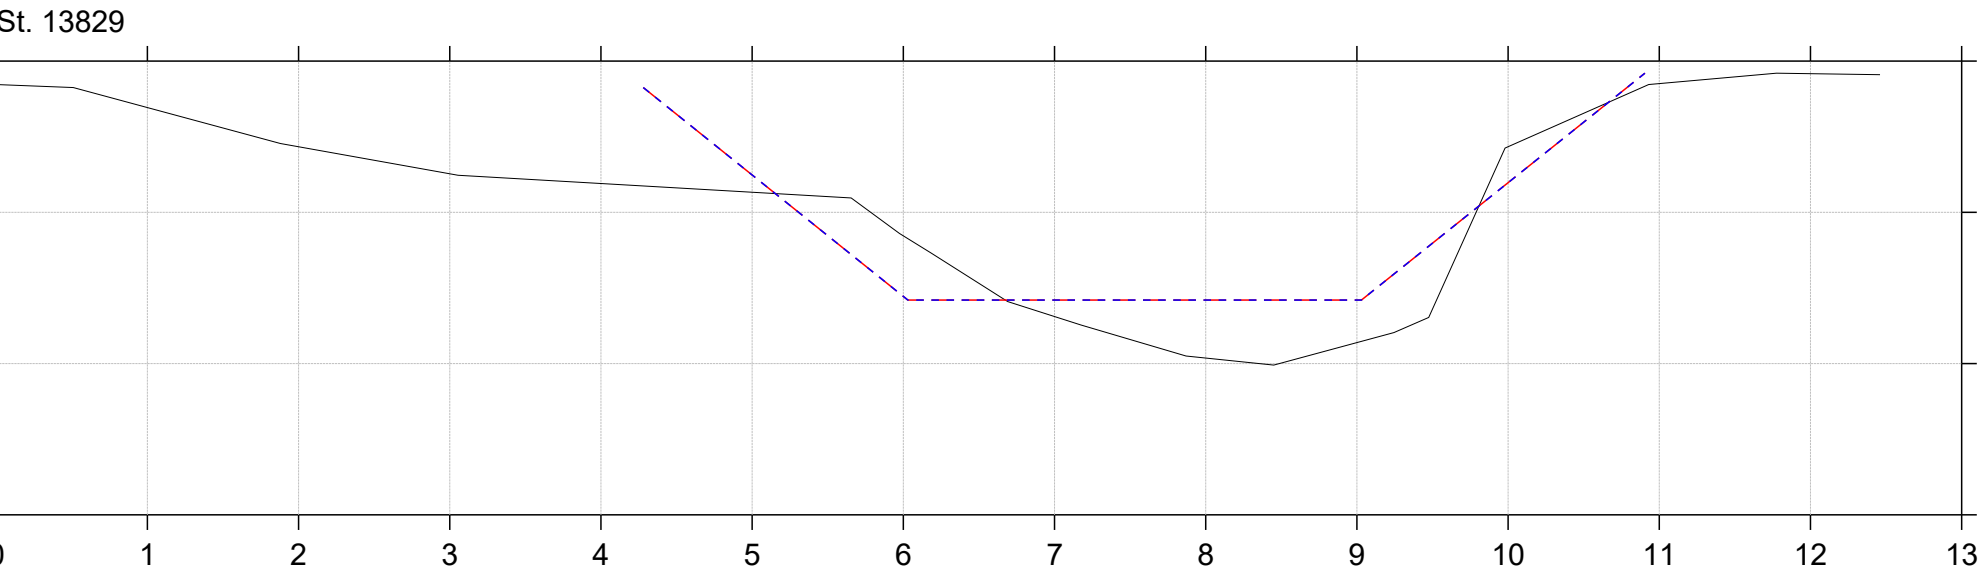


Regulativrevision 2025

Lodret akse : Kote i m DVR90, skala 1:50

Vandret akse : Afstand i m, skala 1:50

- Gældende dimensioner
- Nyt regulativ
- Regulativopmåling 2024

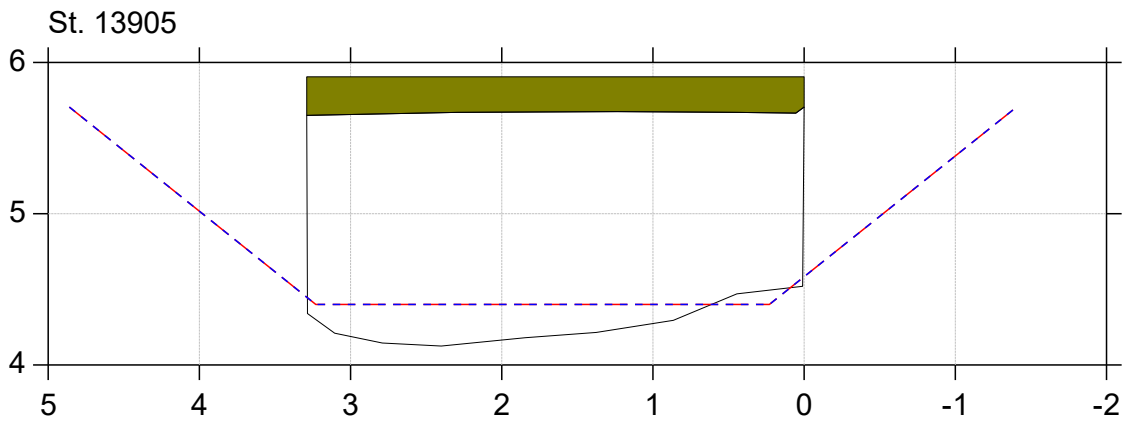
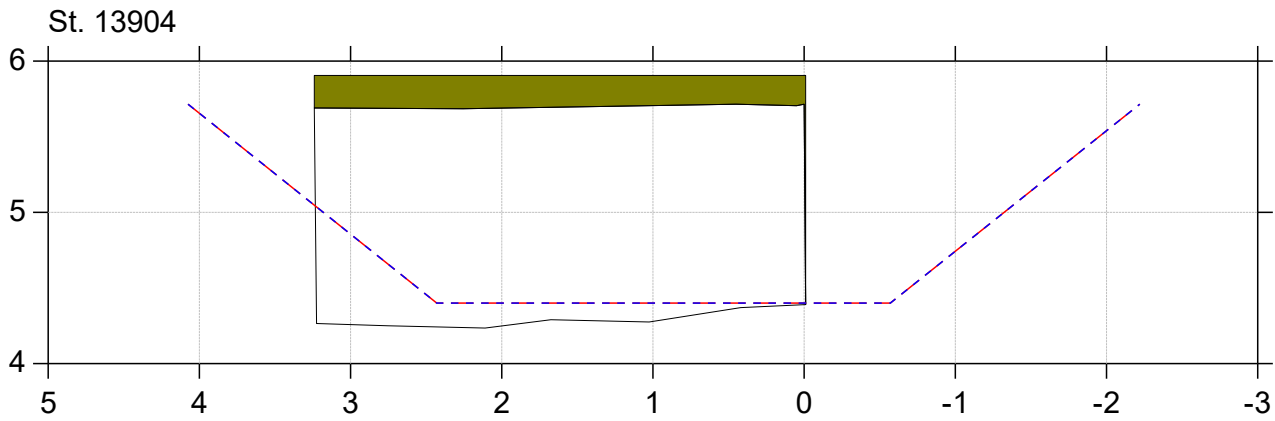


Regulativrevision 2025

Lodret akse : Kote i m DVR90, skala 1:50

Vandret akse : Afstand i m, skala 1:50

- Gældende dimensioner
- Nyt regulativ
- Regulativopmåling 2024

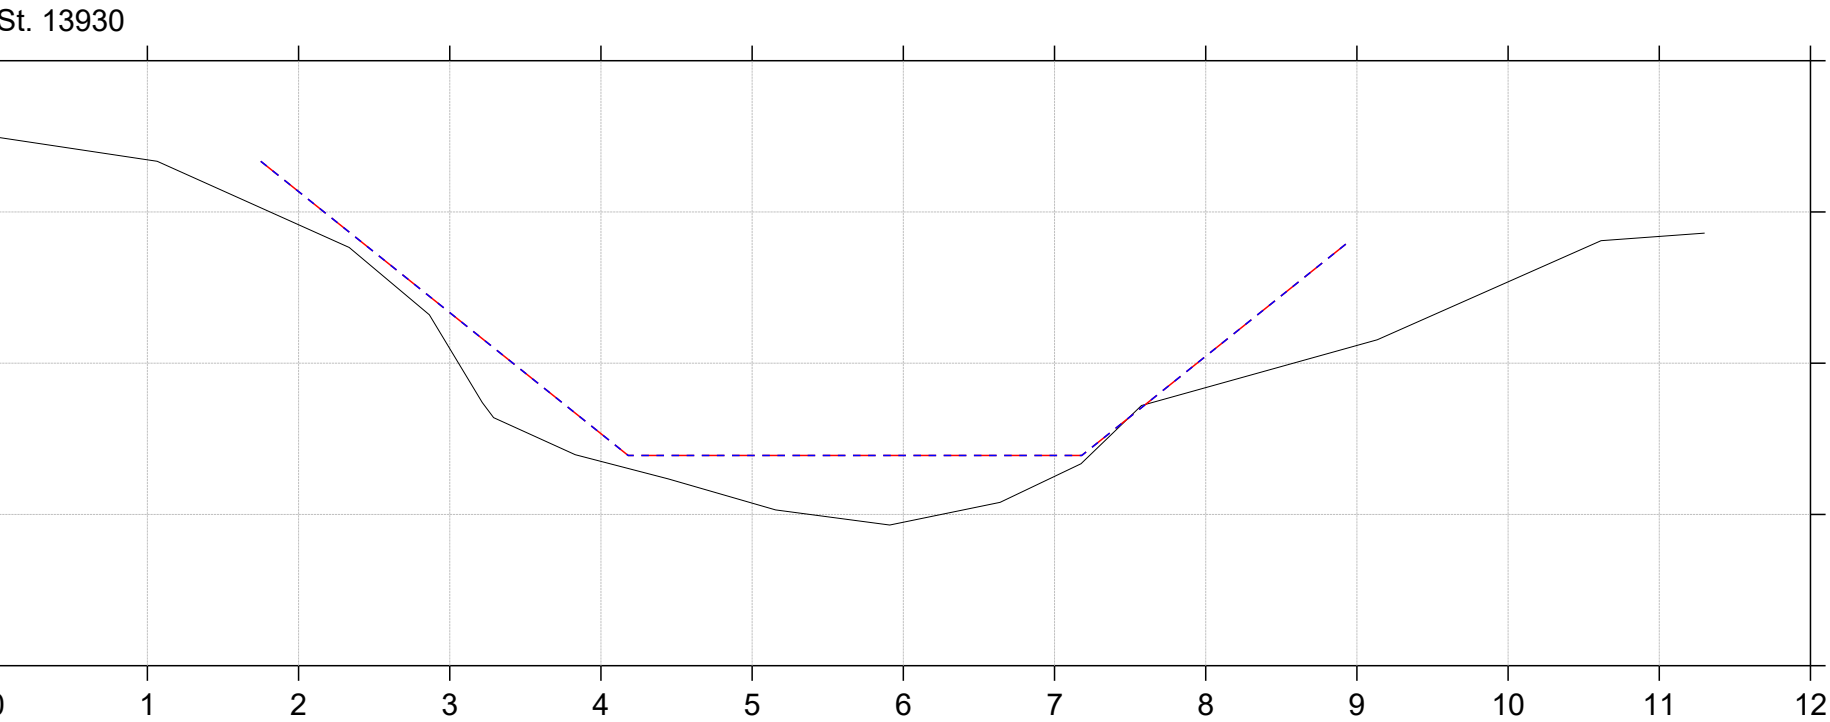
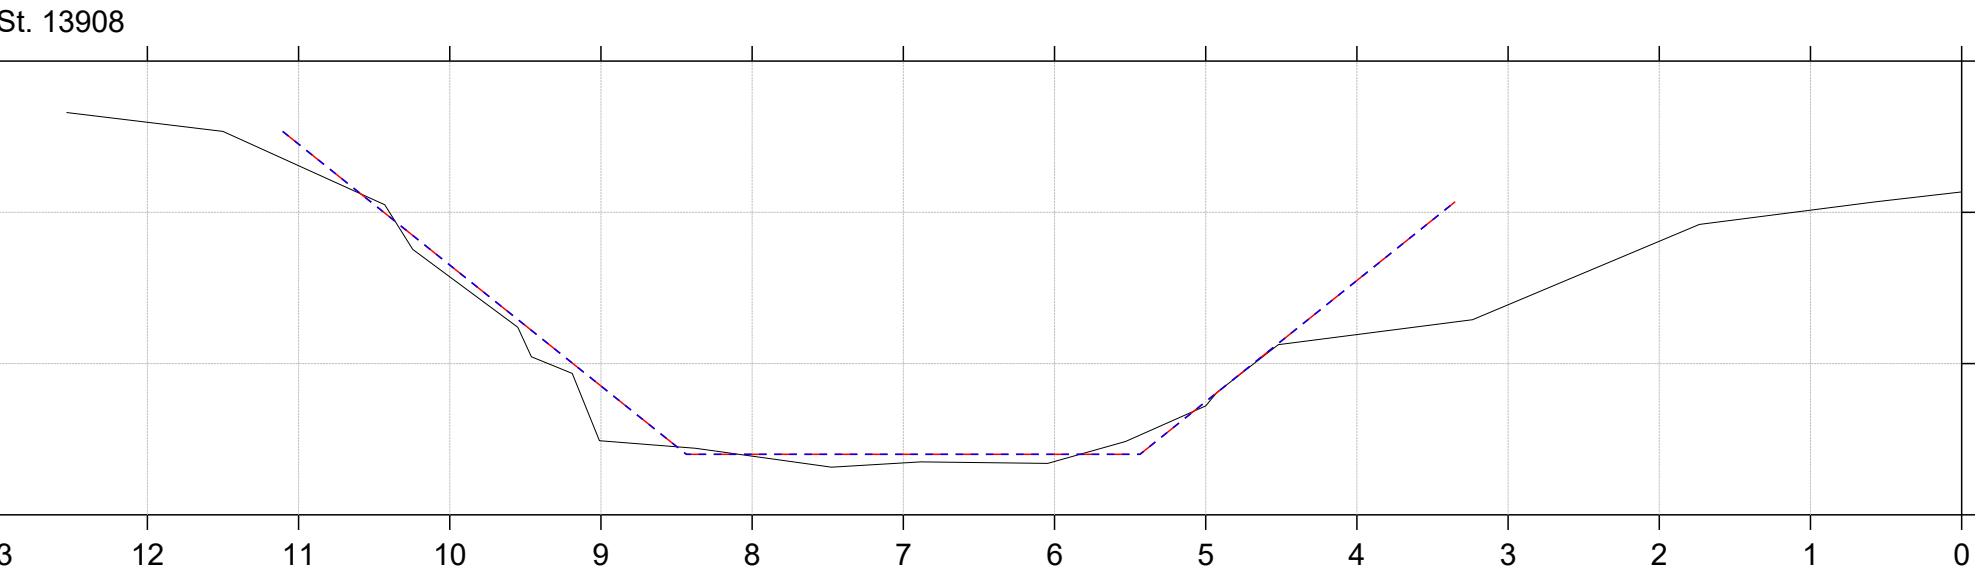


Regulativrevision 2025

Lodret akse : Kote i m DVR90, skala 1:50

Vandret akse : Afstand i m, skala 1:50

- Gældende dimensioner
- Nyt regulativ
- Regulativopmåling 2024

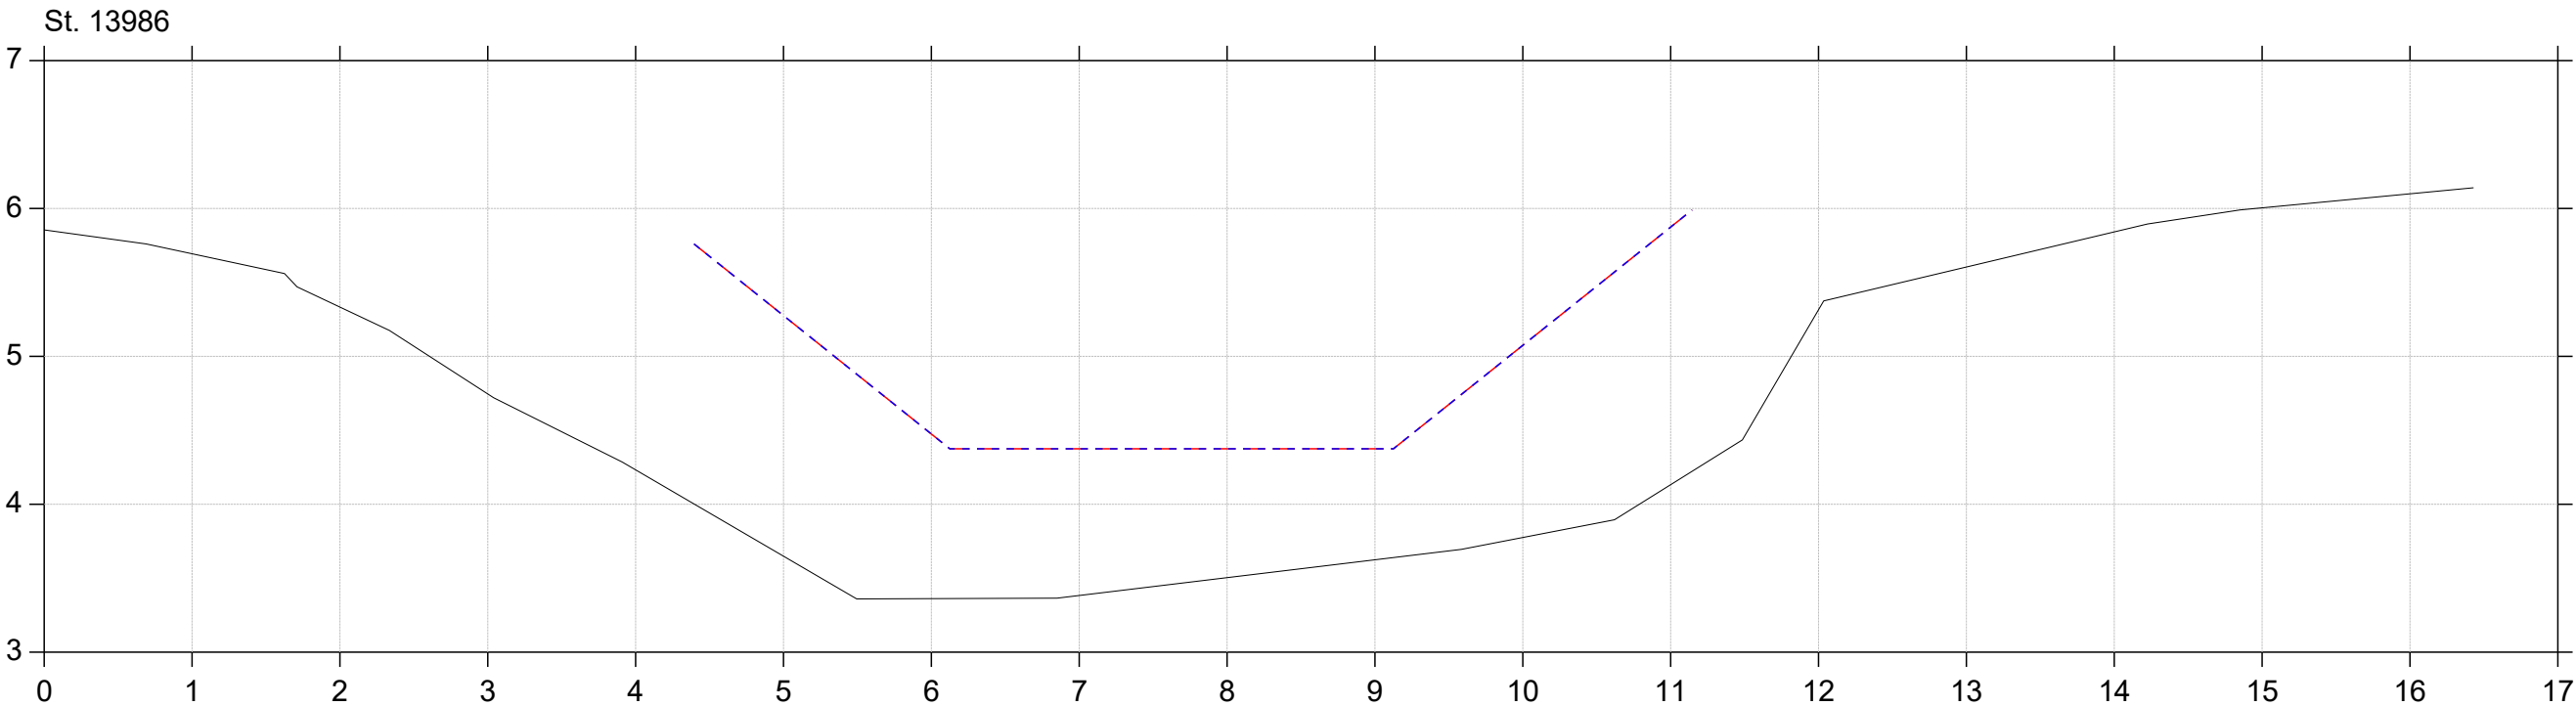
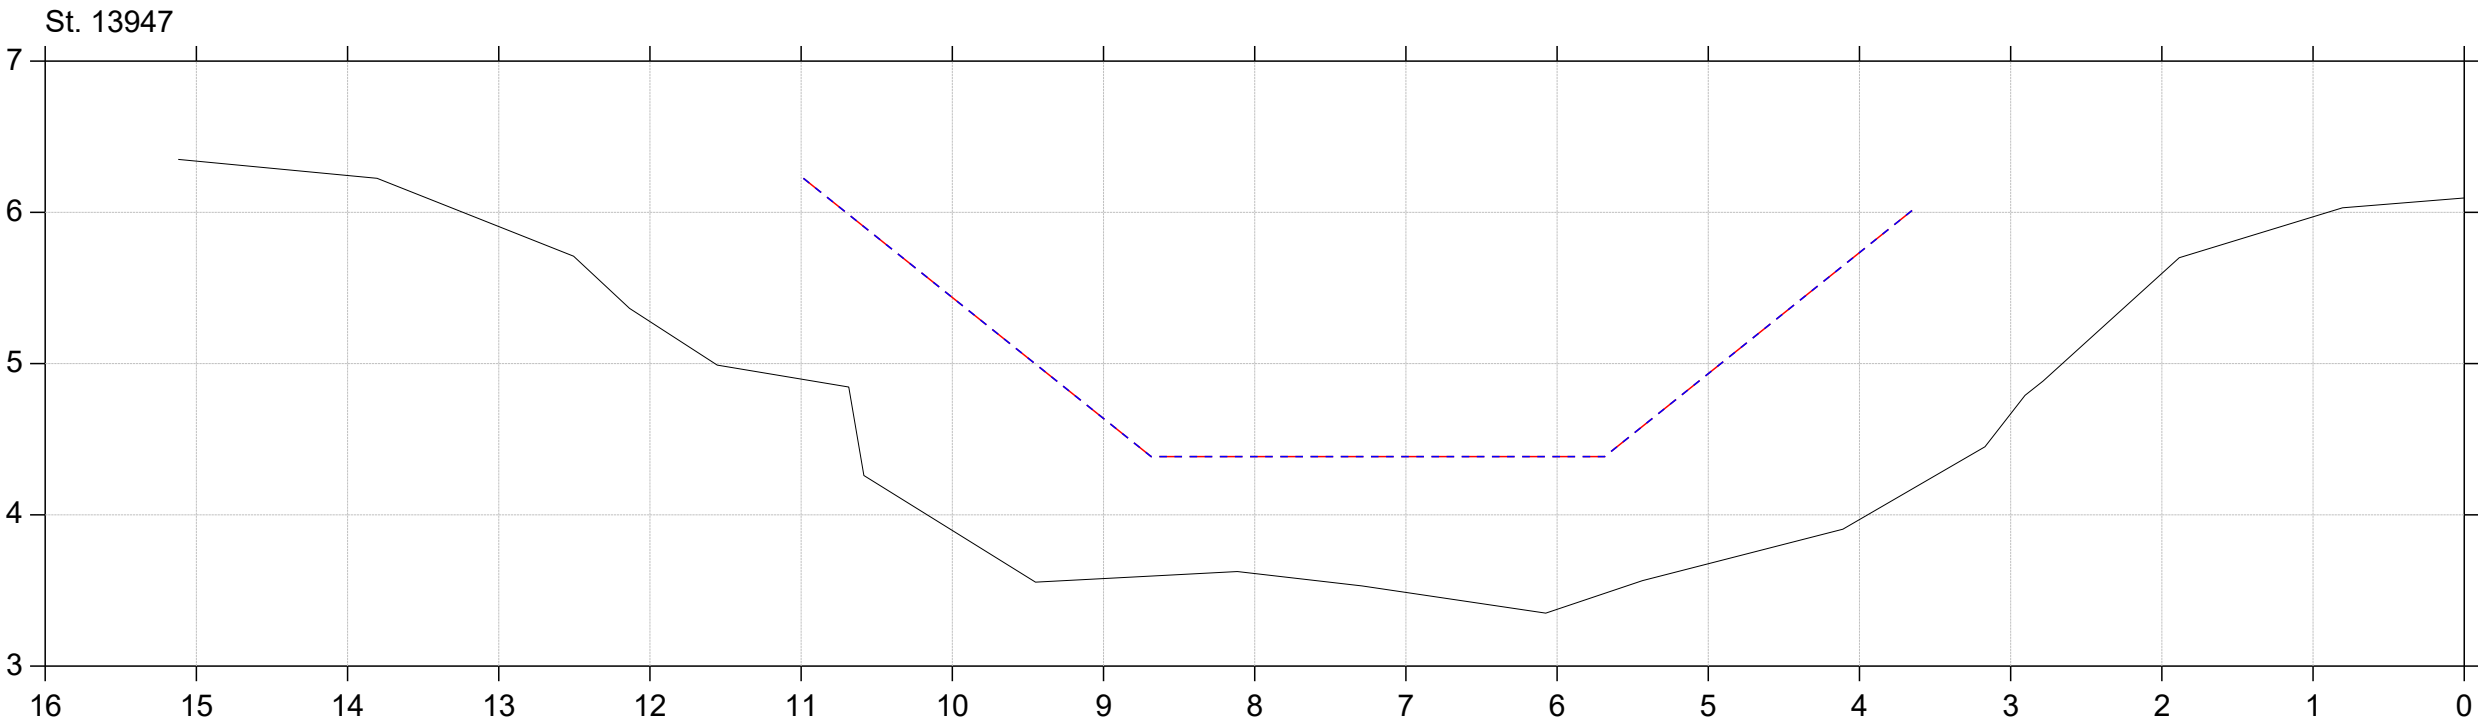


Regulativrevision 2025

Lodret akse : Kote i m DVR90, skala 1:50

Vandret akse : Afstand i m, skala 1:50

- Gældende dimensioner
- Nyt regulativ
- Regulativopmåling 2024

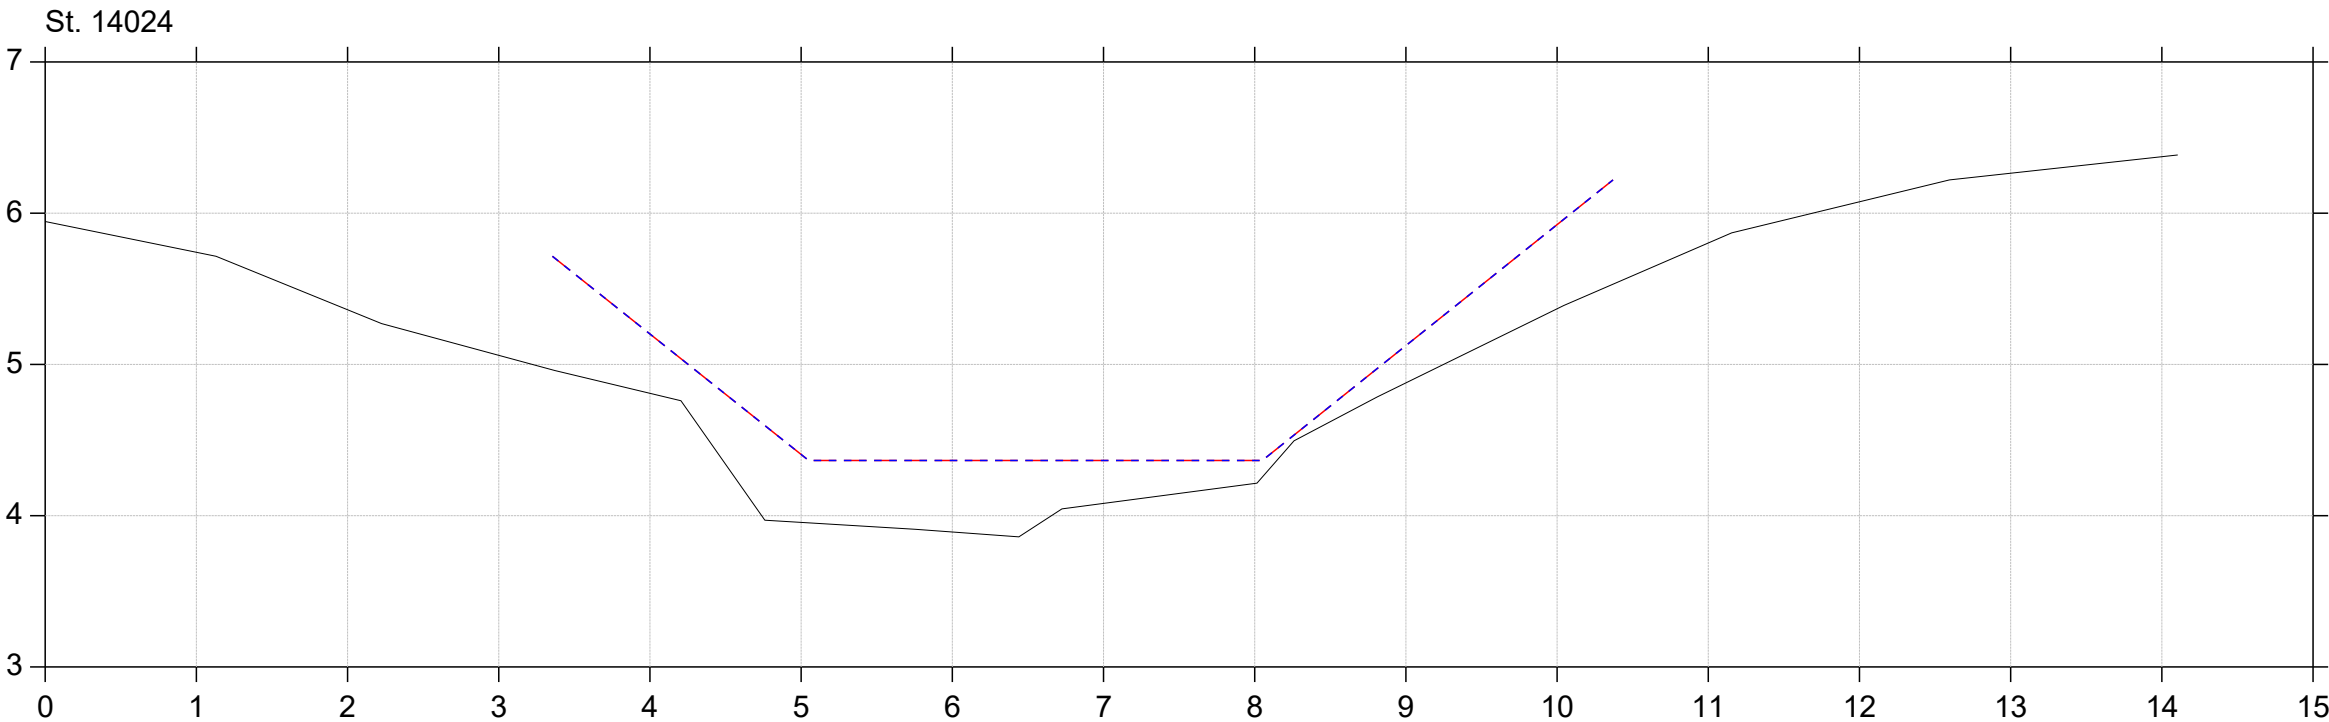
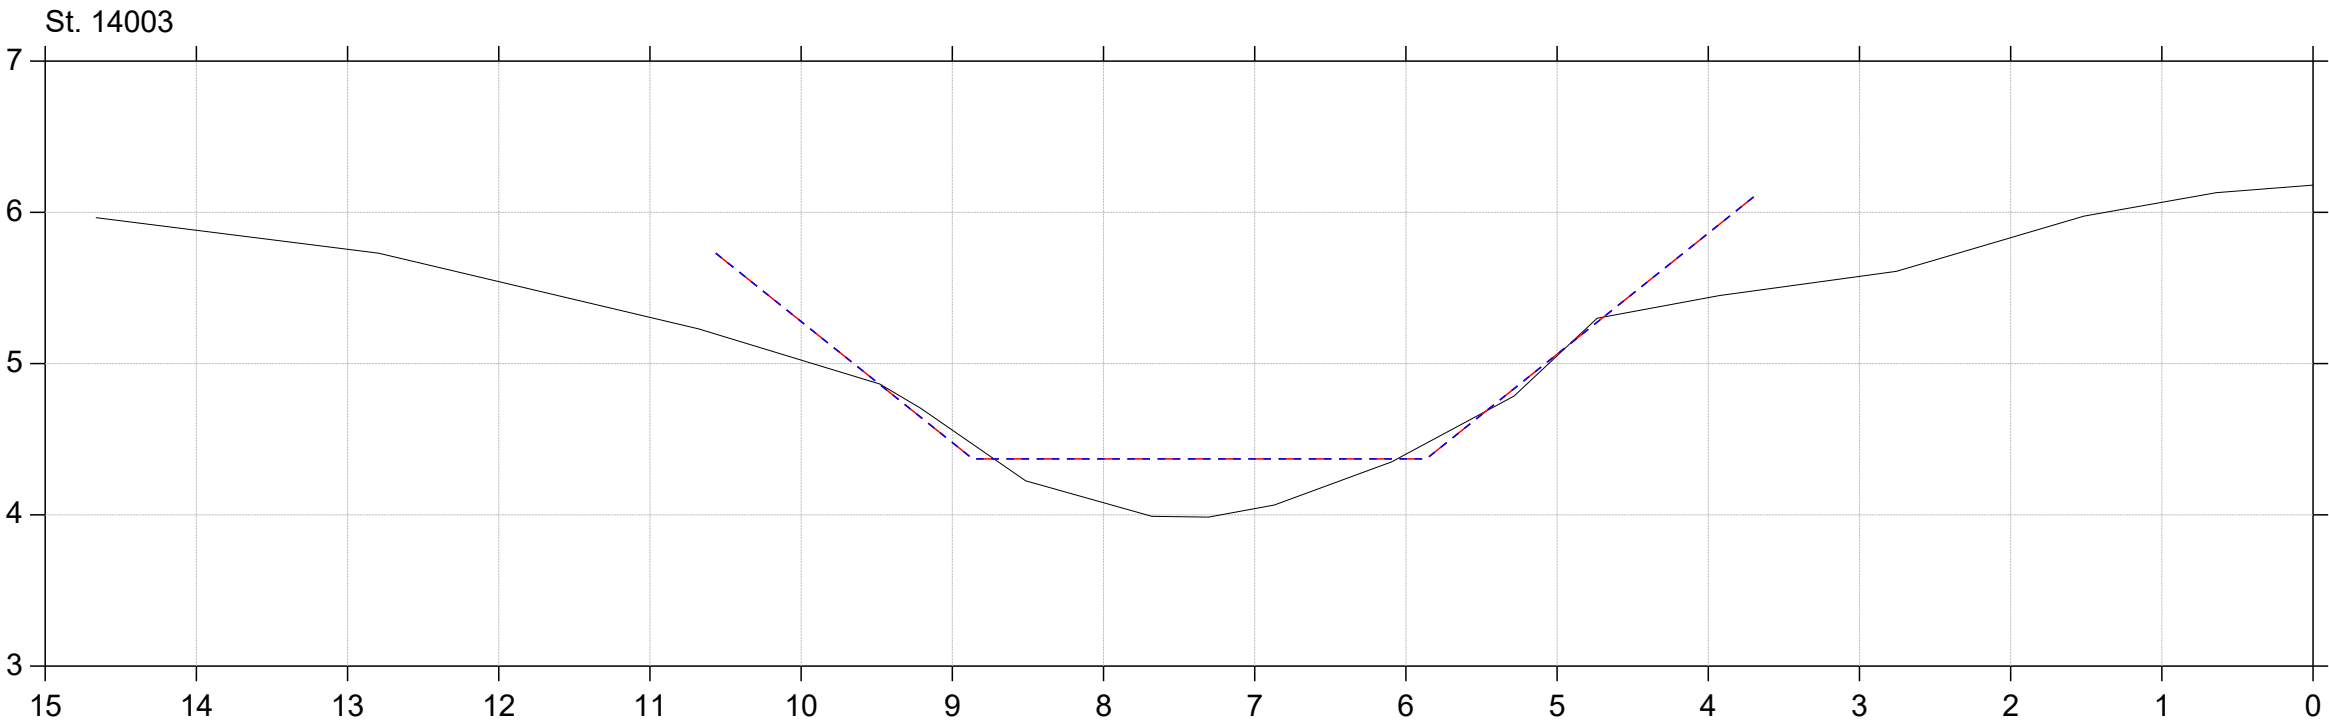


Regulativrevision 2025

Lodret akse : Kote i m DVR90, skala 1:50

Vandret akse : Afstand i m, skala 1:50

- Gældende dimensioner
- Nyt regulativ
- Regulativopmåling 2024

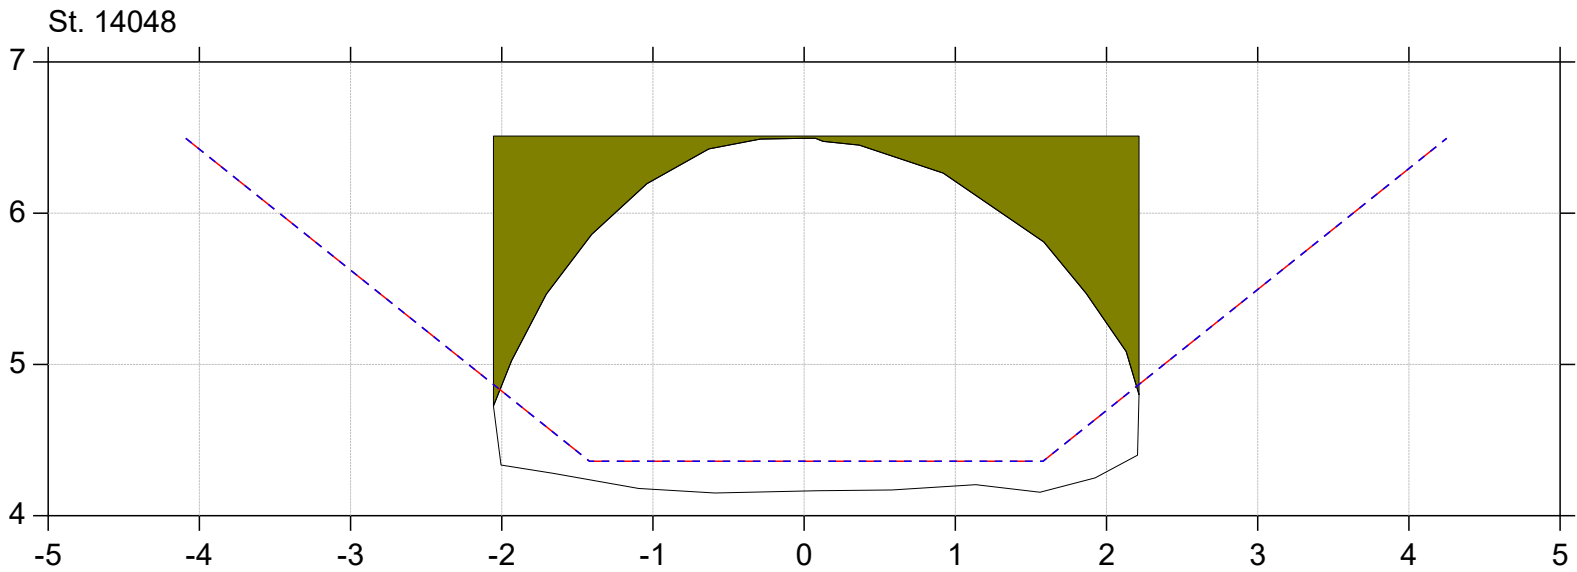
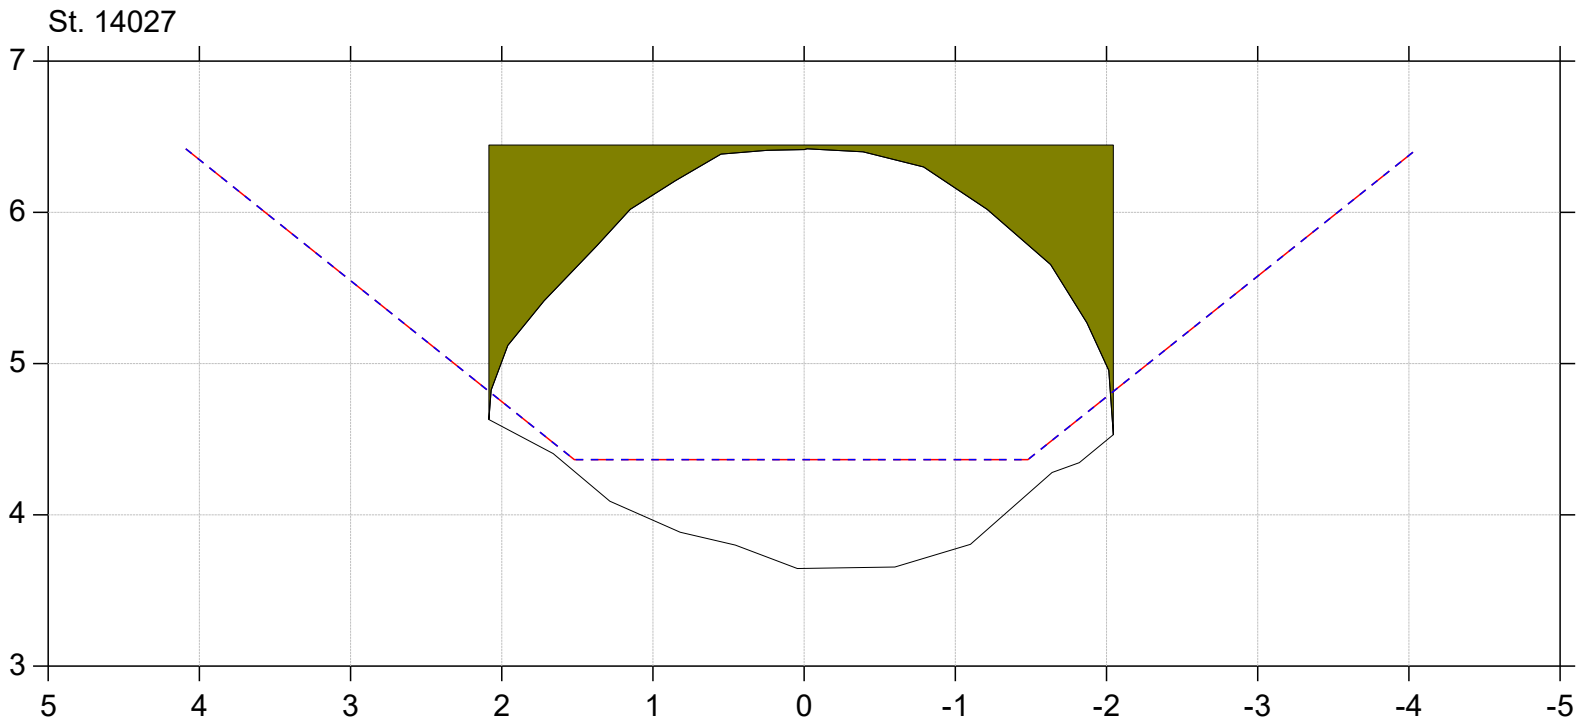


Regulativrevision 2025

Lodret akse : Kote i m DVR90, skala 1:50

Vandret akse : Afstand i m, skala 1:50

- Gældende dimensioner
- Nyt regulativ
- Regulativopmåling 2024

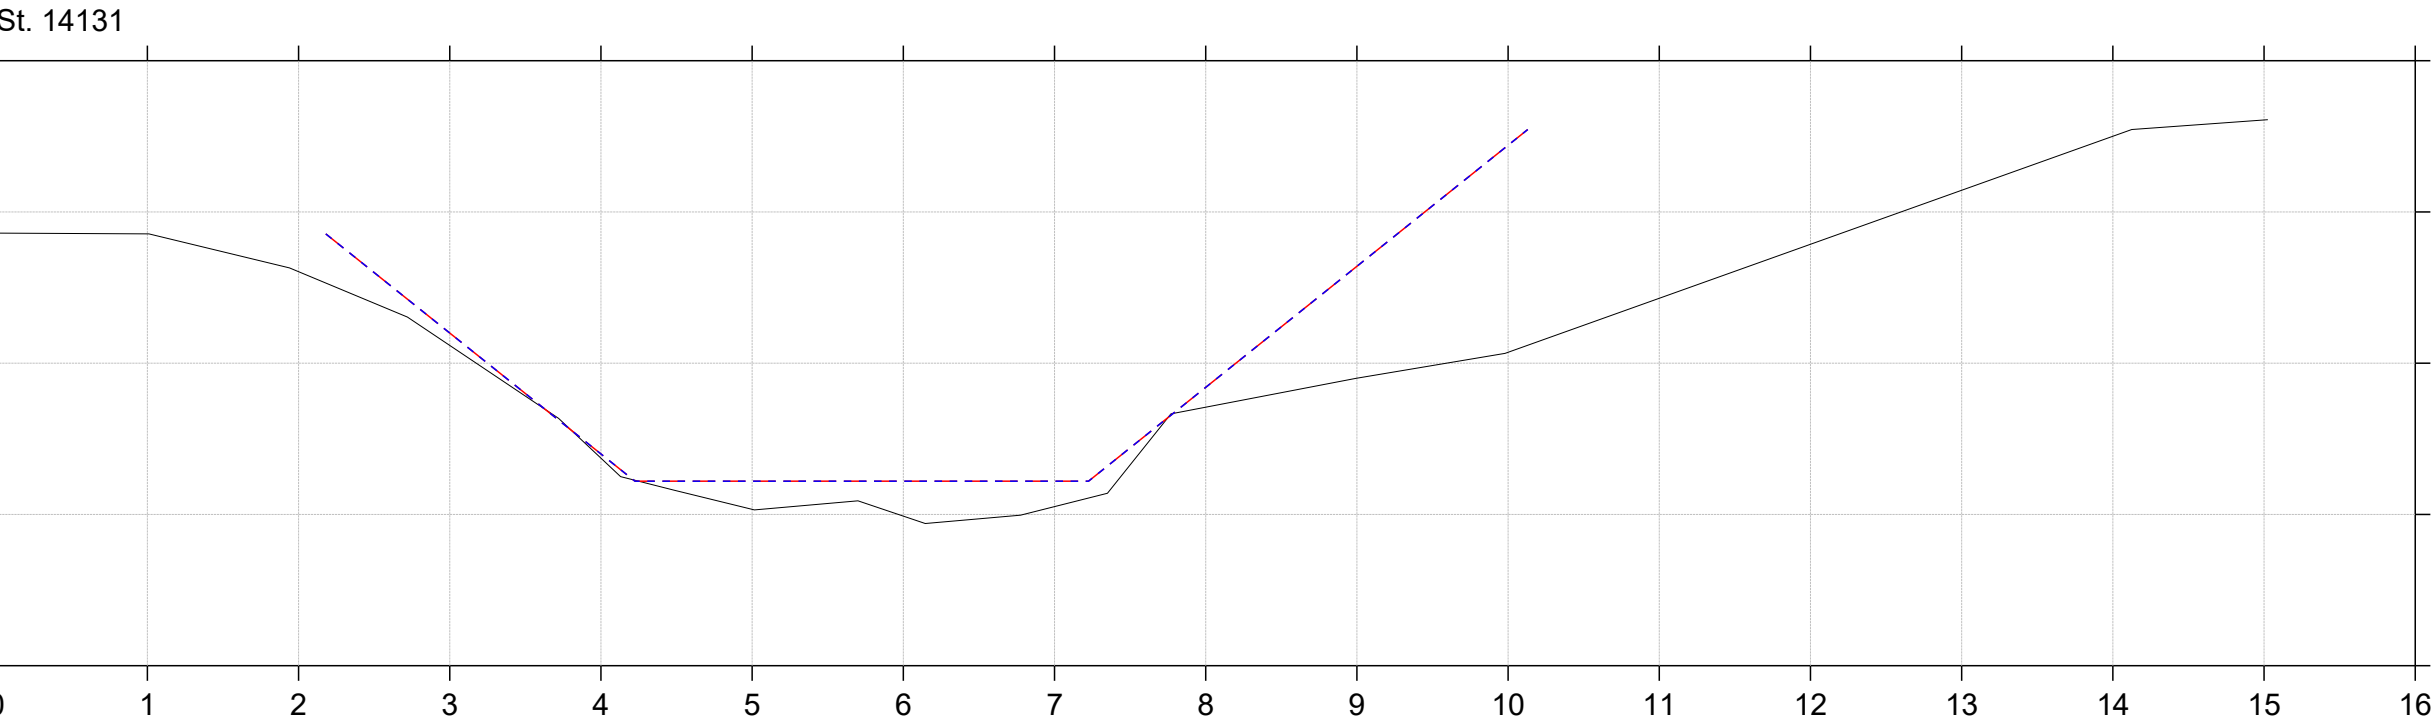
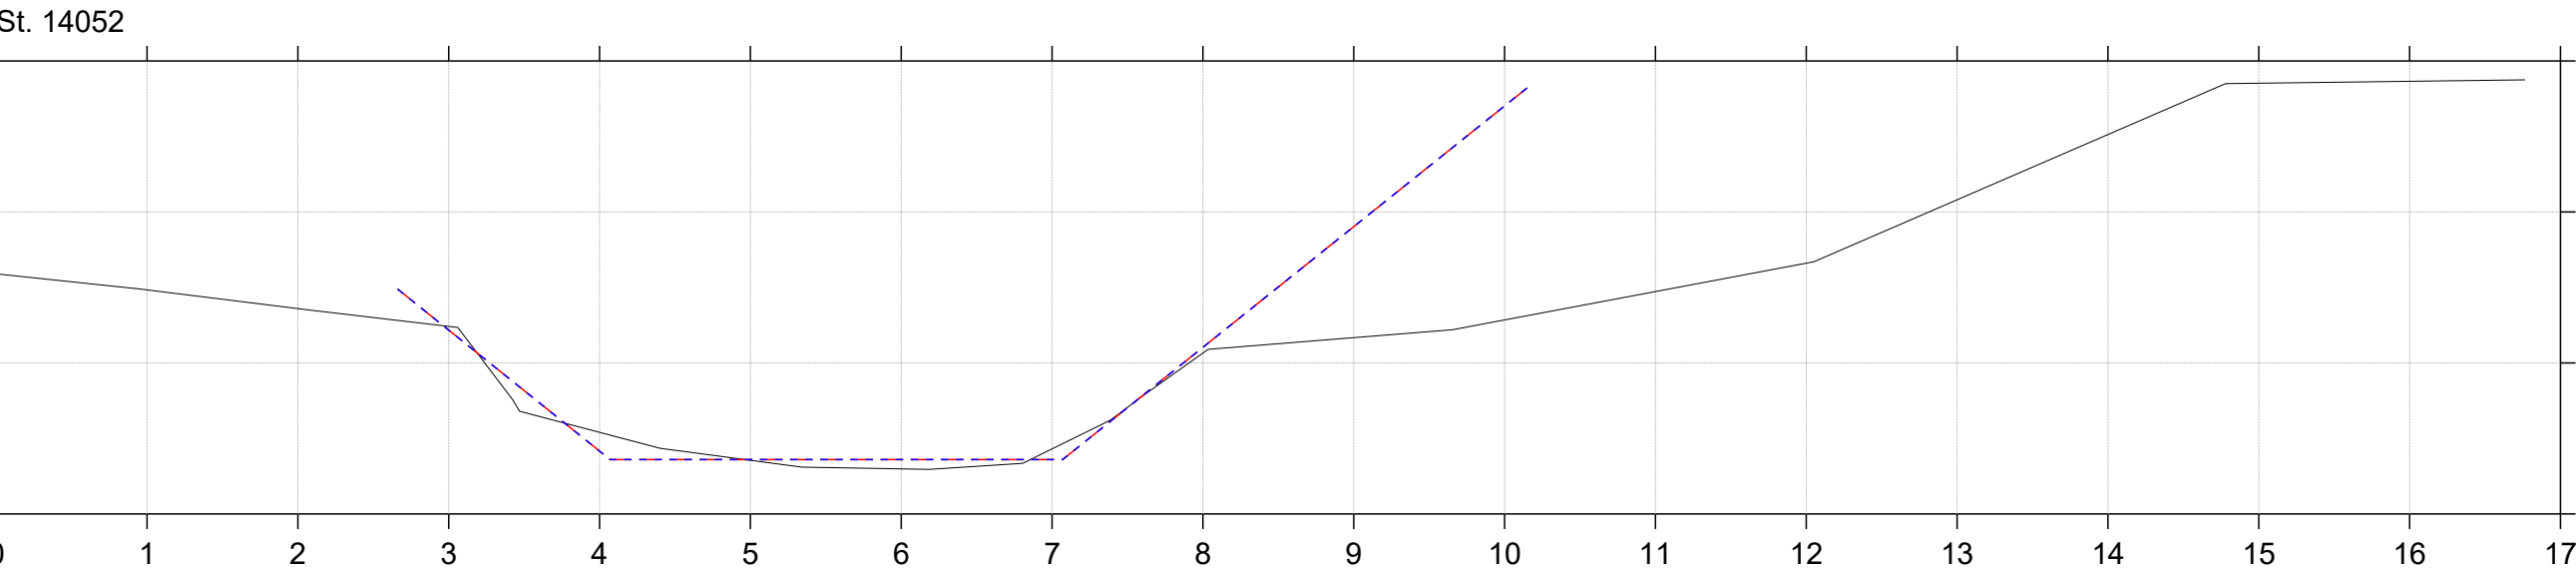


Regulativrevision 2025

Lodret akse : Kote i m DVR90, skala 1:50

Vandret akse : Afstand i m, skala 1:50

- Gældende dimensioner
- Nyt regulativ
- Regulativopmåling 2024

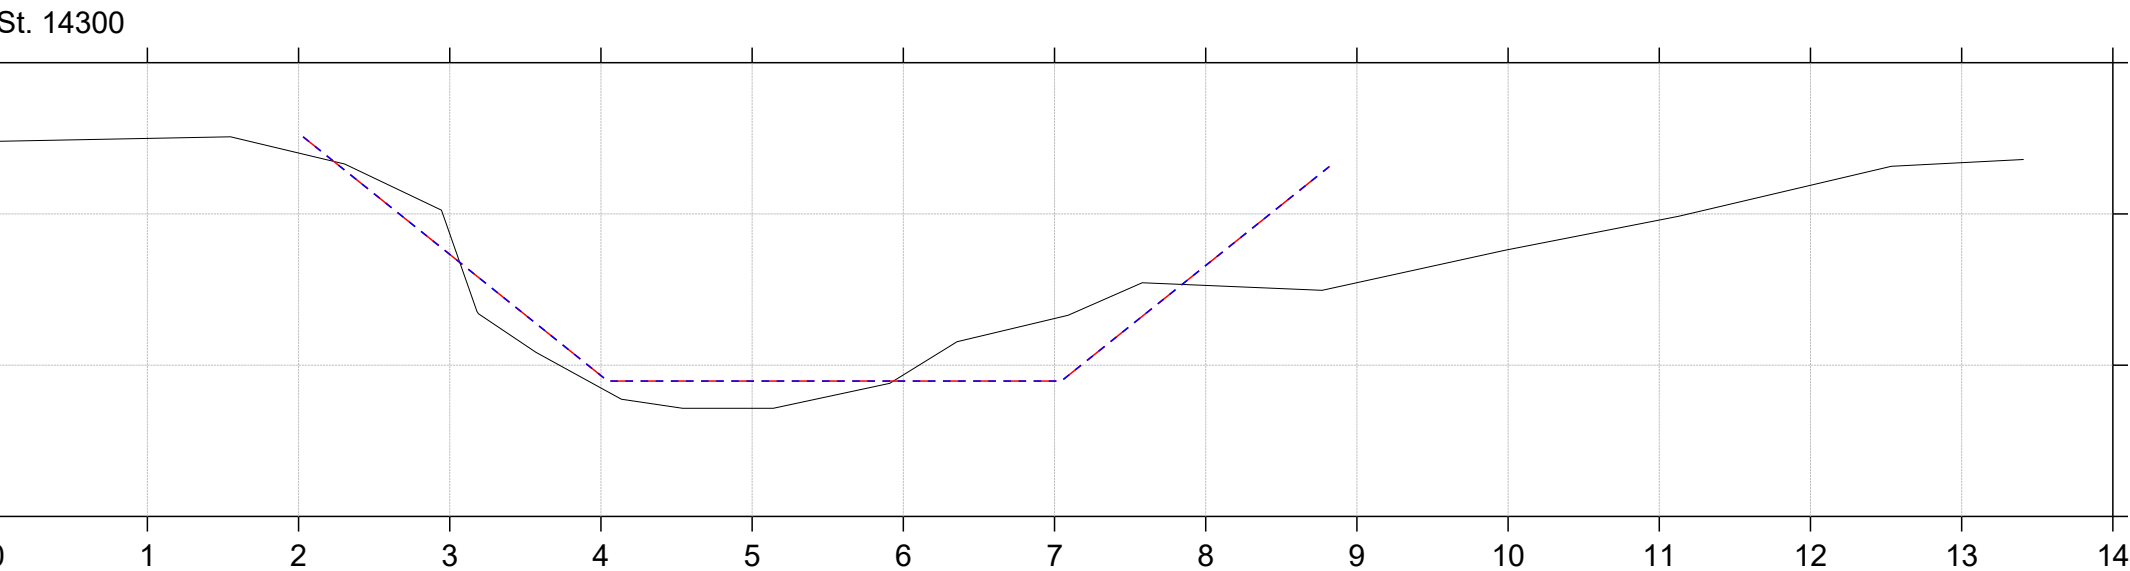
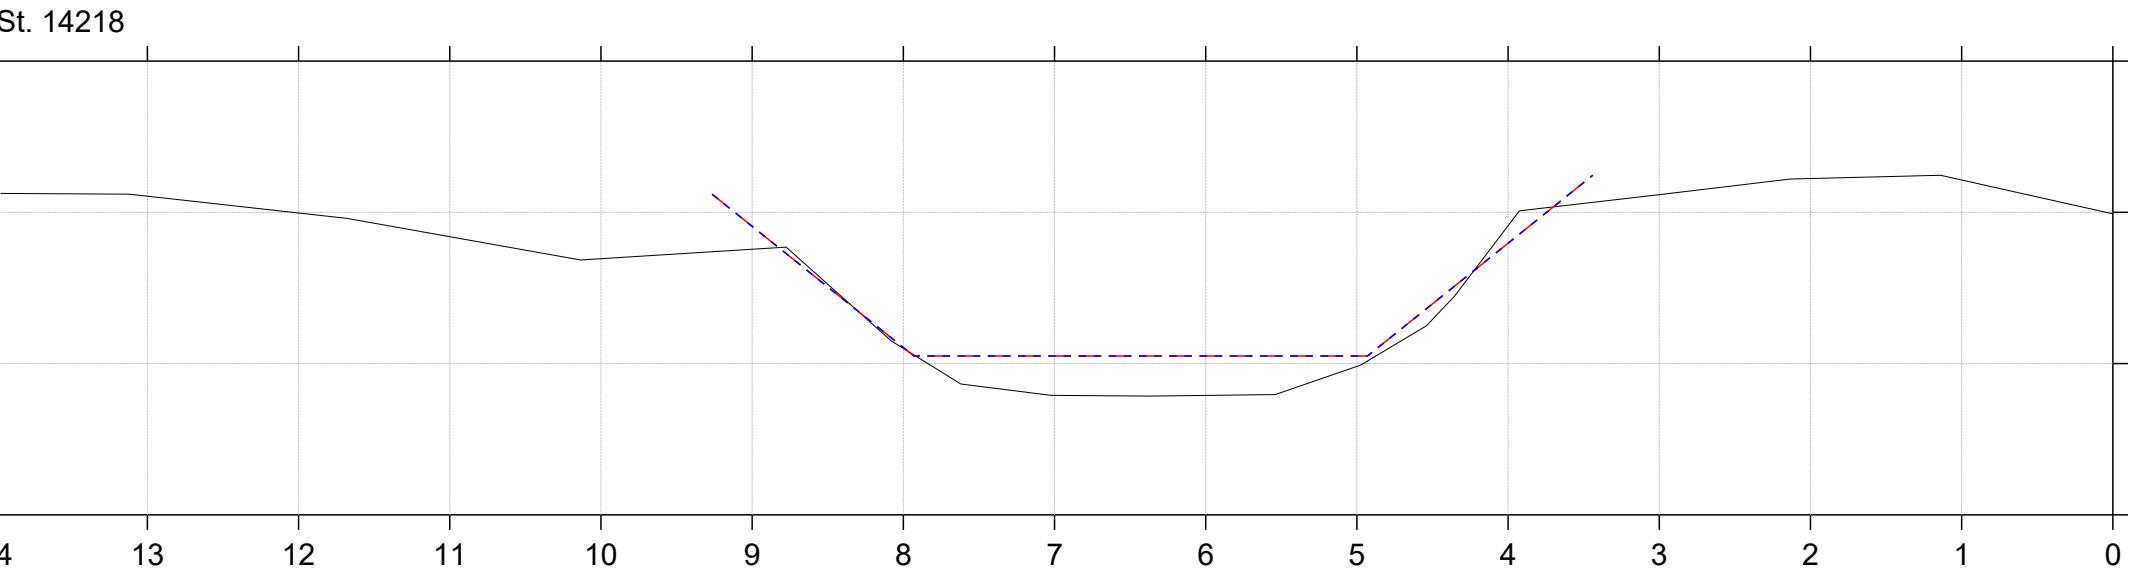


Regulativrevision 2025

Lodret akse : Kote i m DVR90, skala 1:50

Vandret akse : Afstand i m, skala 1:50

- Gældende dimensioner
- Nyt regulativ
- Regulativopmåling 2024

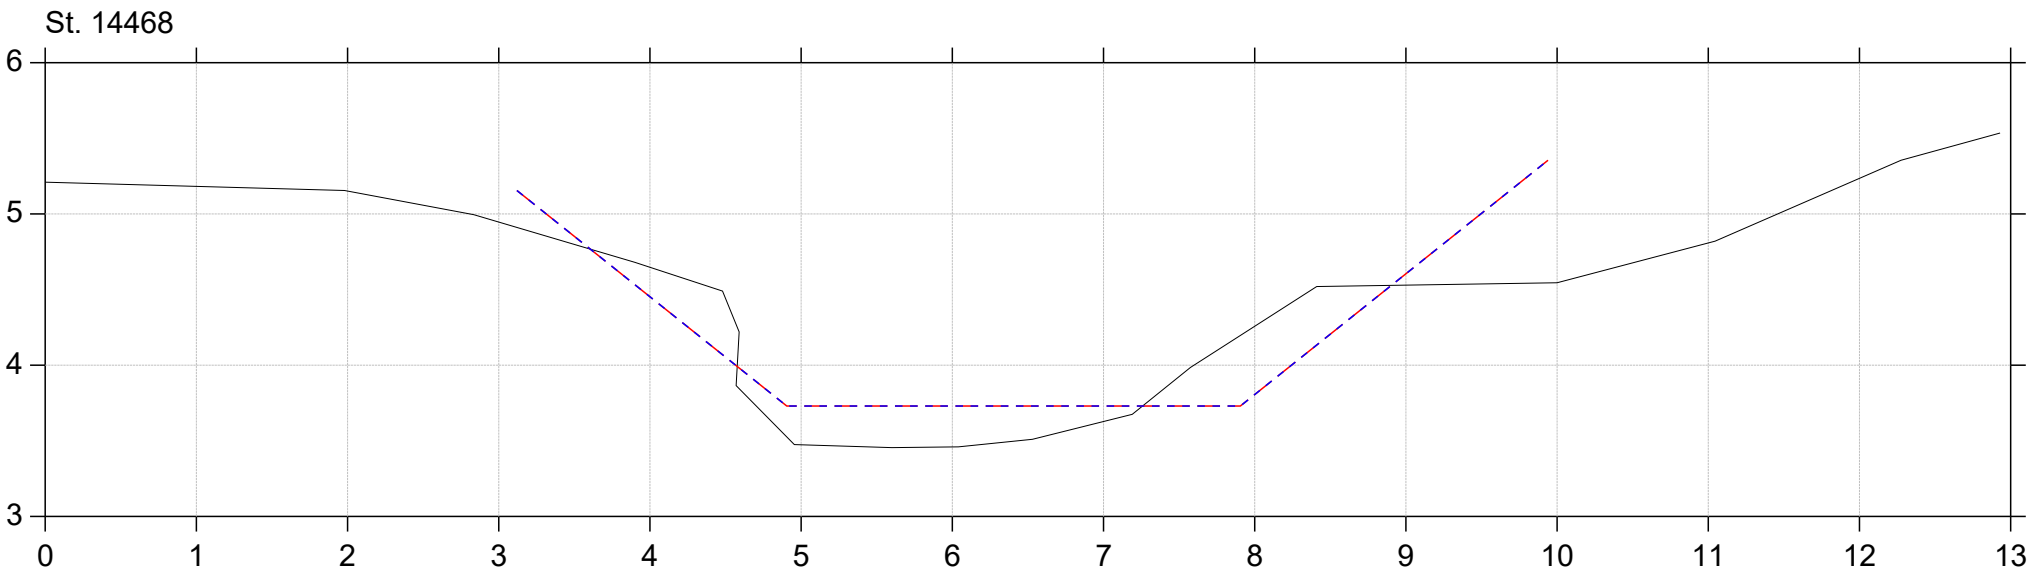
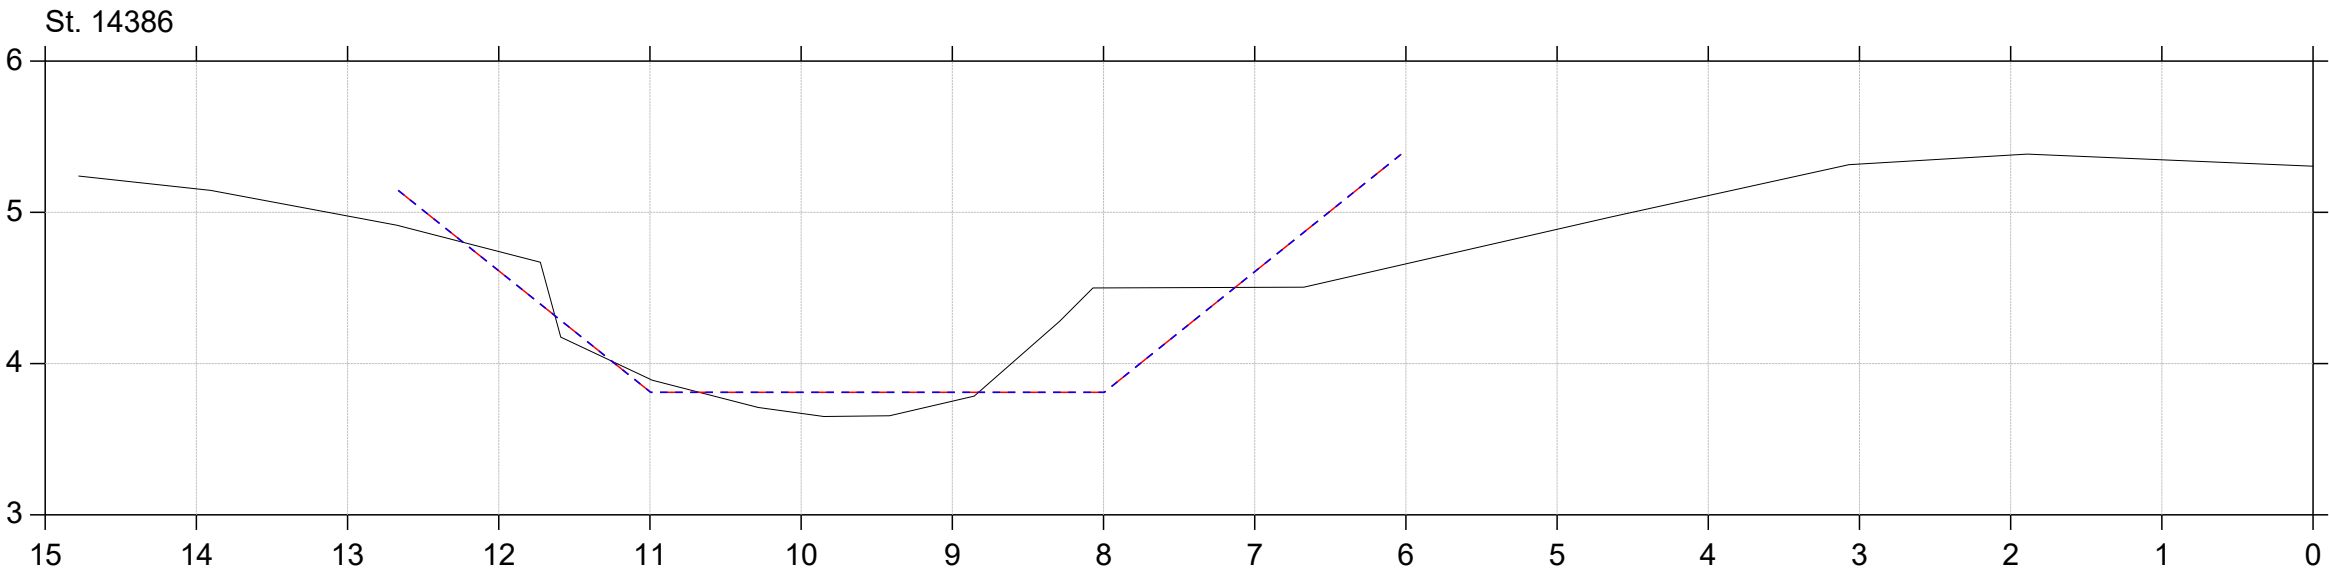


Regulativrevision 2025

Lodret akse : Kote i m DVR90, skala 1:50

Vandret akse : Afstand i m, skala 1:50

- Gældende dimensioner
- Nyt regulativ
- Regulativopmåling 2024

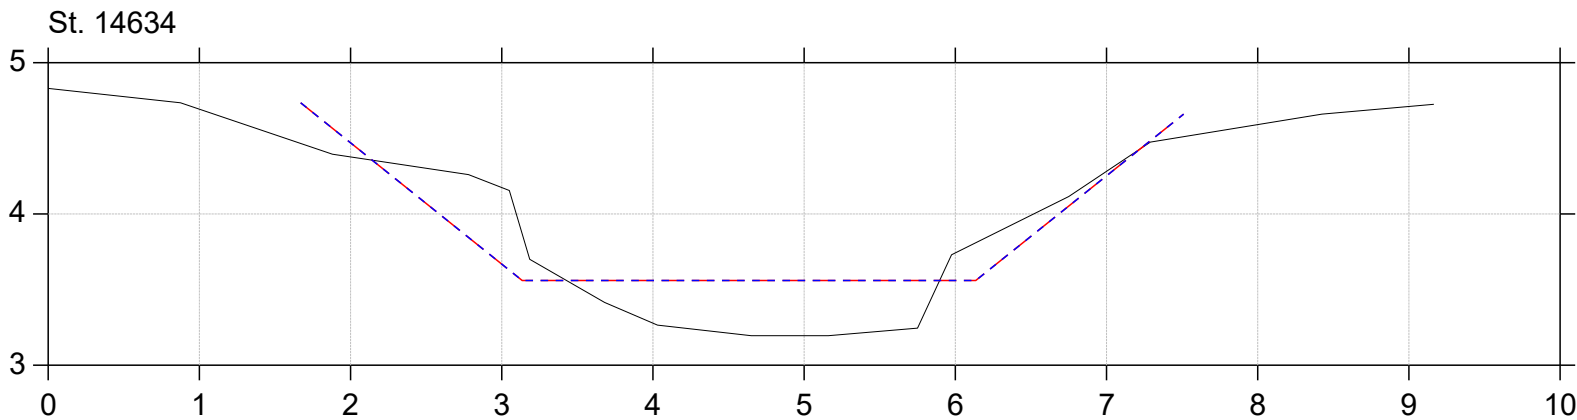
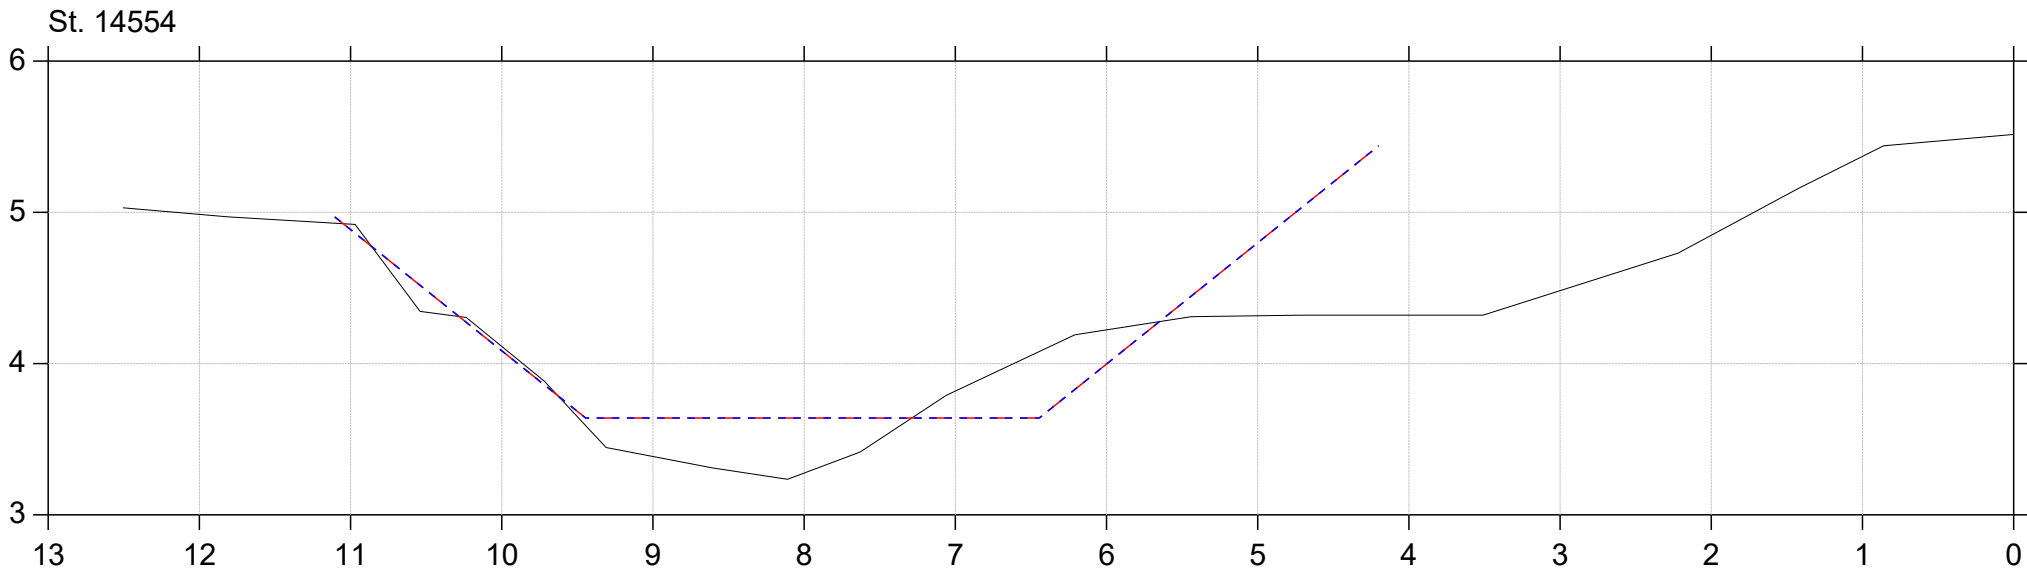


Regulativrevision 2025

Lodret akse : Kote i m DVR90, skala 1:50

Vandret akse : Afstand i m, skala 1:50

- Gældende dimensioner
- Nyt regulativ
- Regulativopmåling 2024

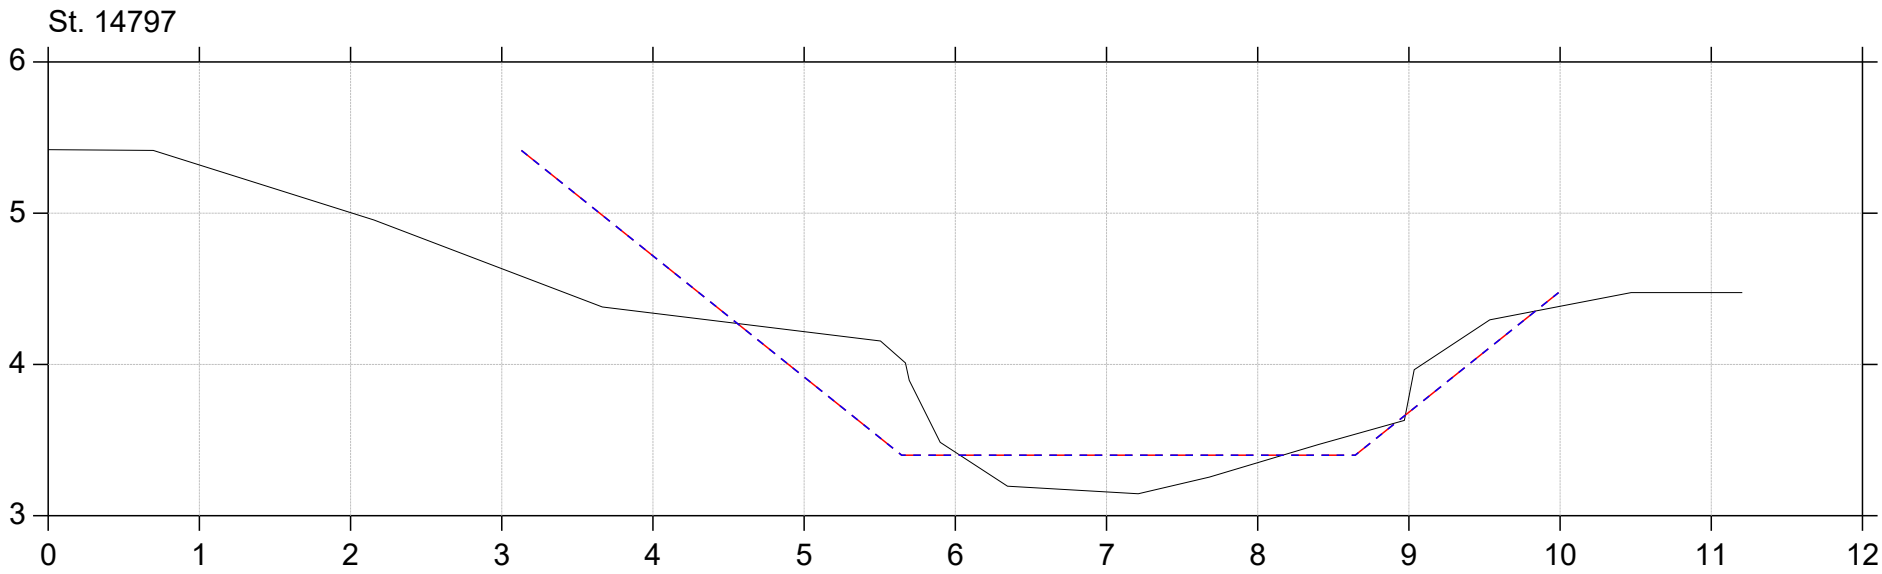
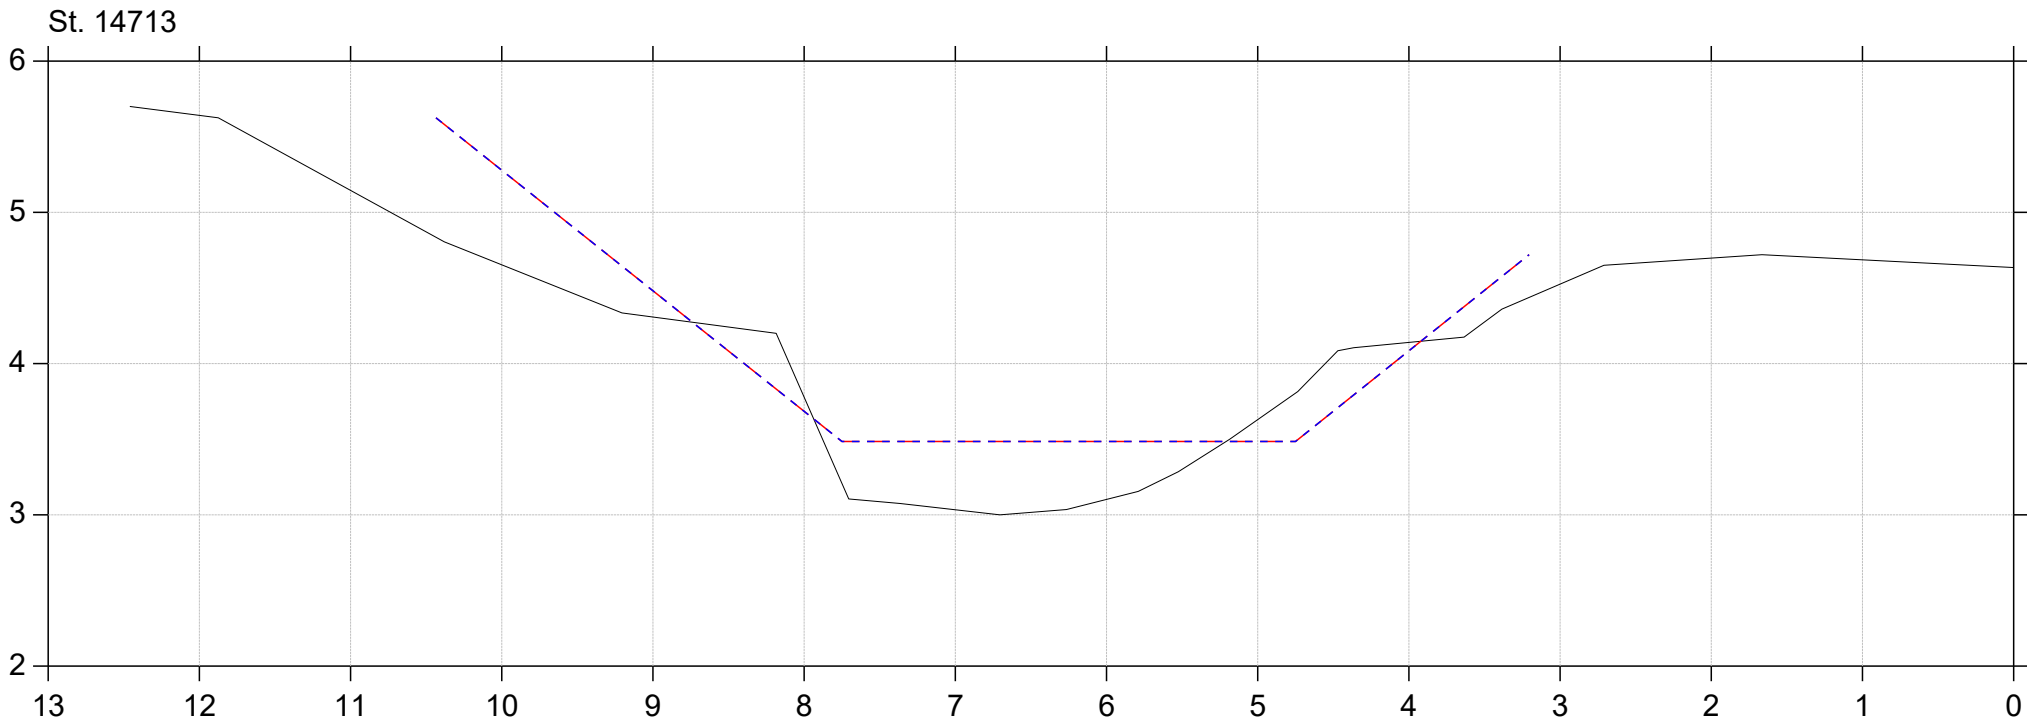


Regulativrevision 2025

Lodret akse : Kote i m DVR90, skala 1:50

Vandret akse : Afstand i m, skala 1:50

- Gældende dimensioner
- Nyt regulativ
- Regulativopmåling 2024

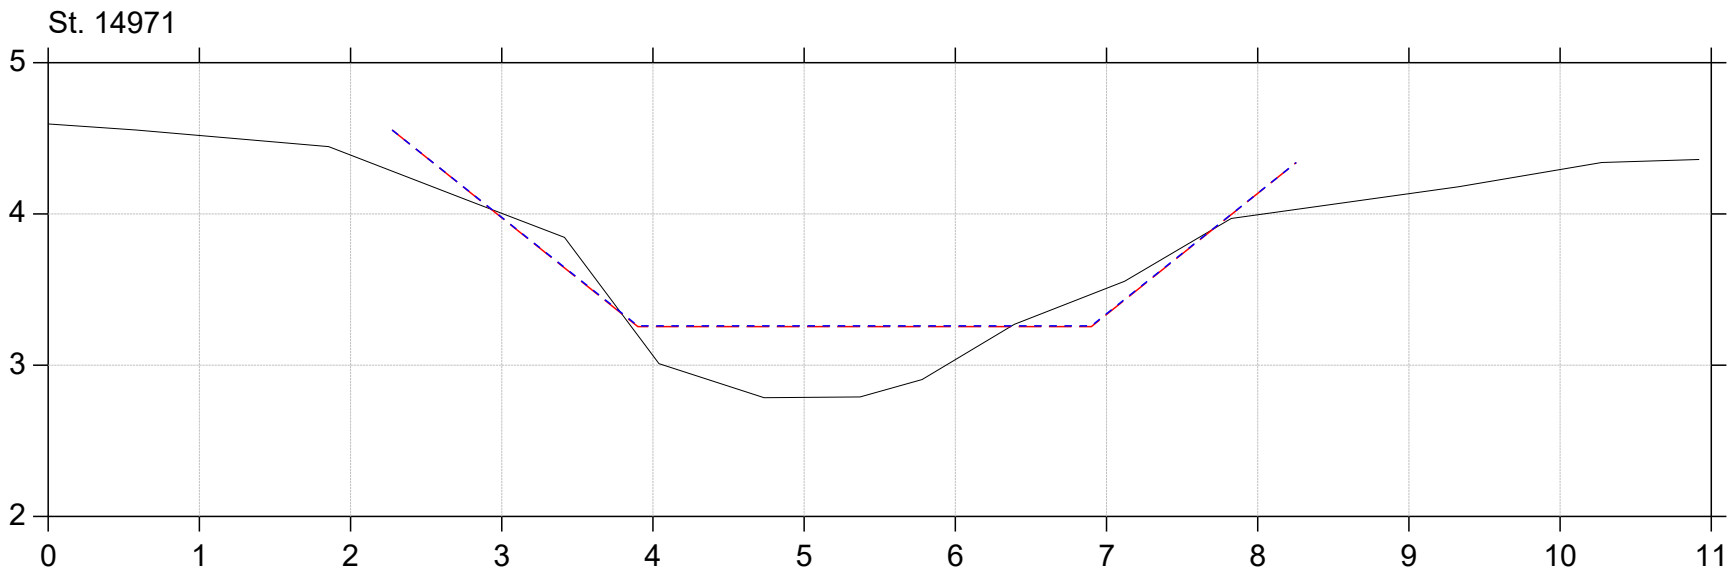
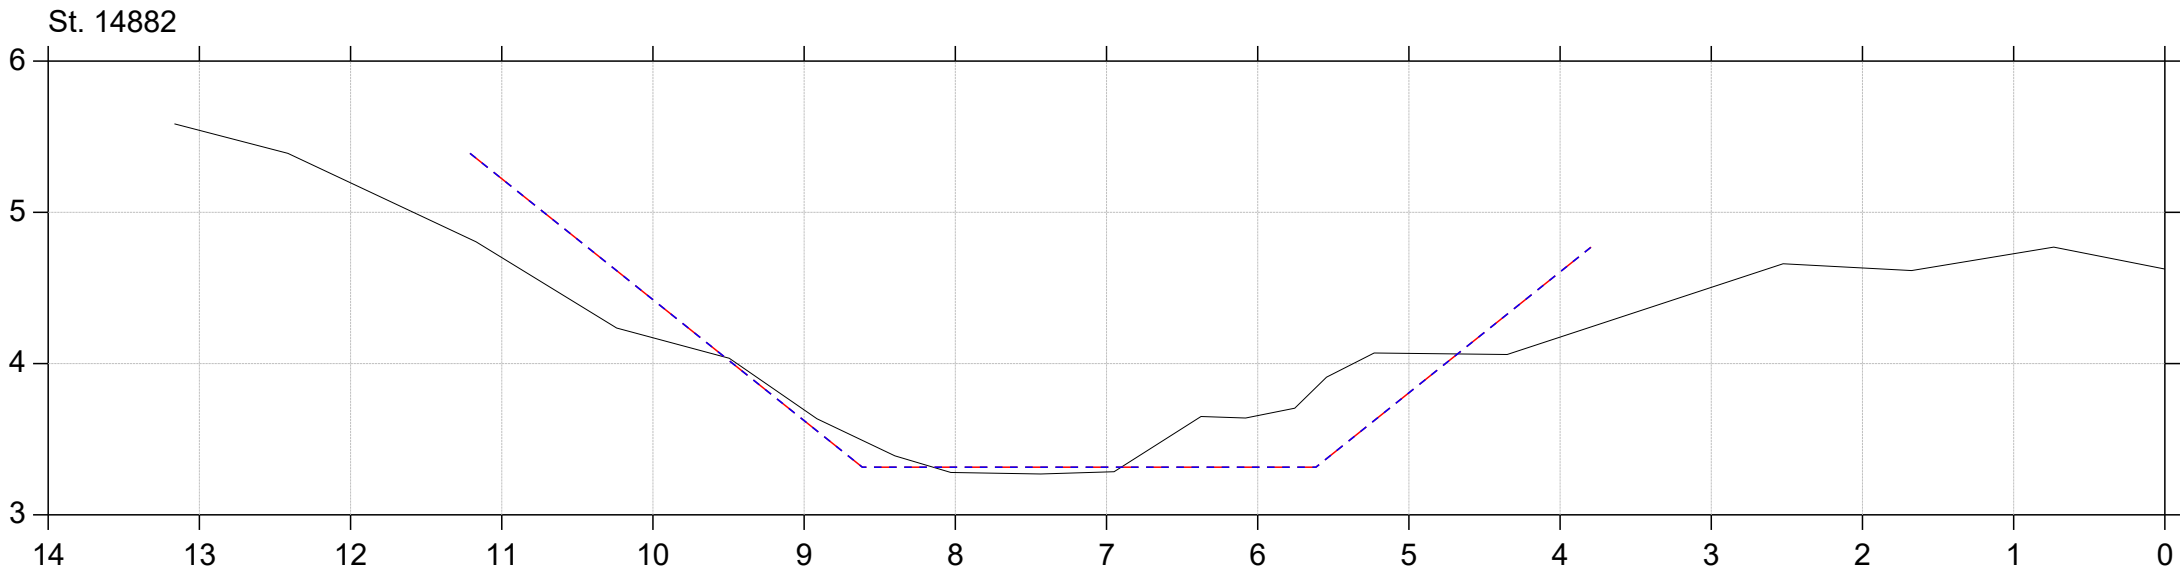


Regulativrevision 2025

Lodret akse : Kote i m DVR90, skala 1:50

Vandret akse : Afstand i m, skala 1:50

- Gældende dimensioner
- Nyt regulativ
- Regulativopmåling 2024

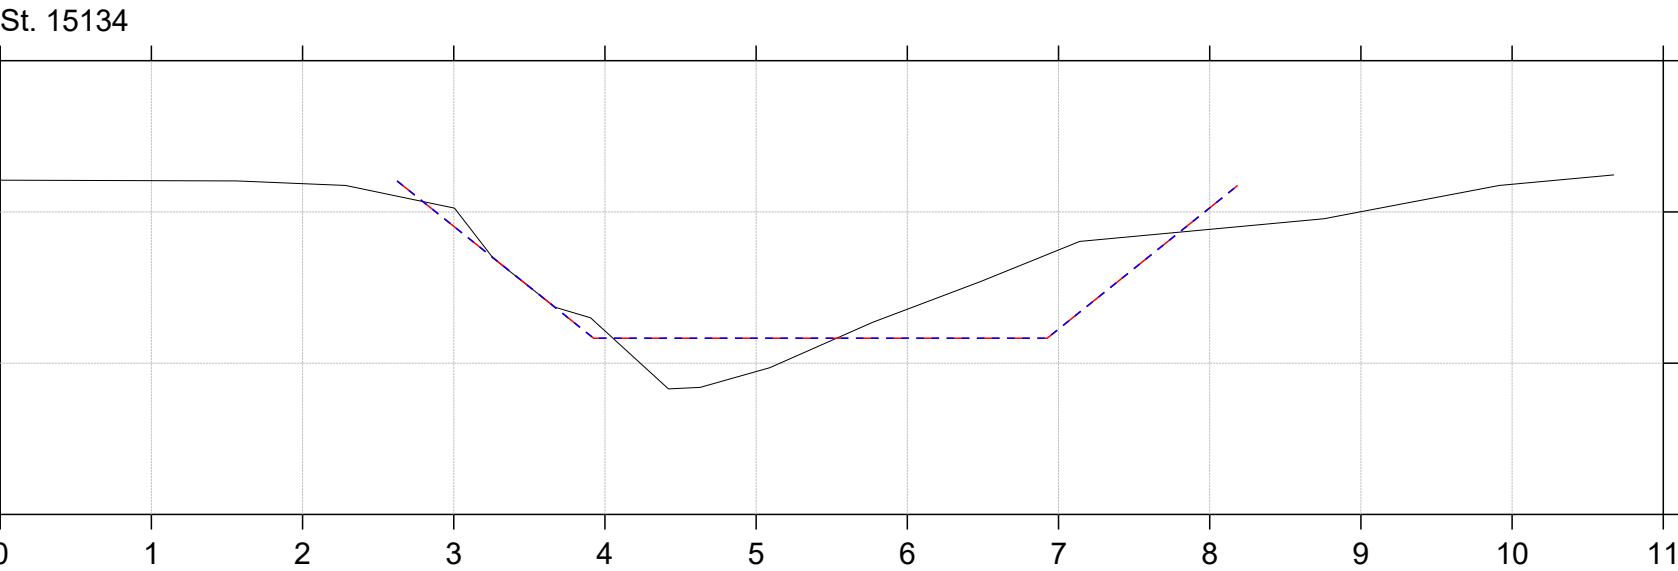
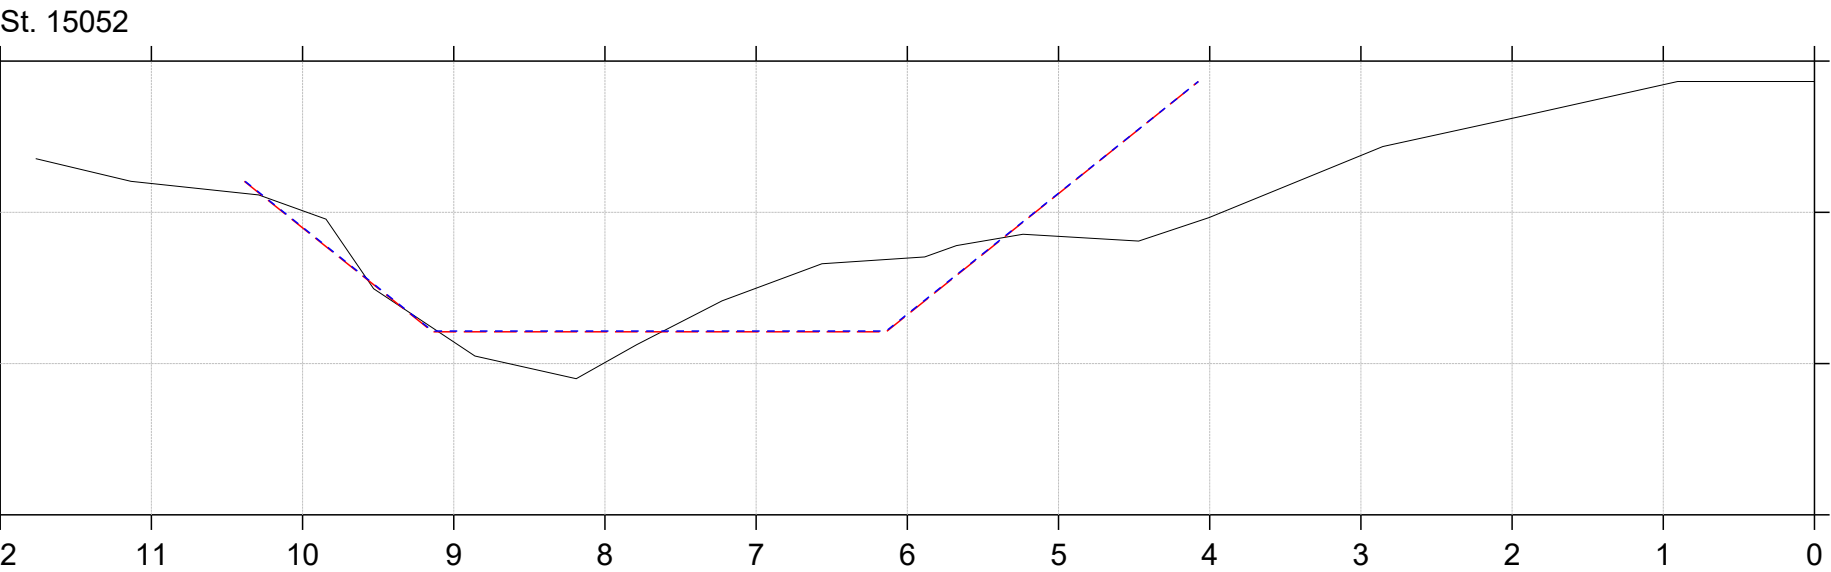


Regulativrevision 2025

Lodret akse : Kote i m DVR90, skala 1:50

Vandret akse : Afstand i m, skala 1:50

- Gældende dimensioner
- Nyt regulativ
- Regulativopmåling 2024

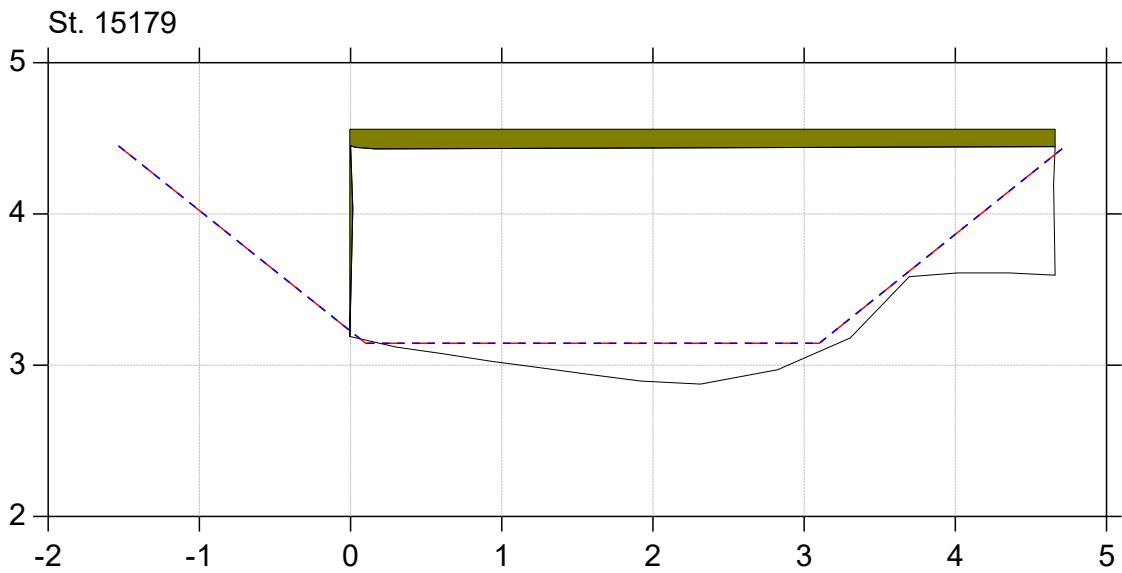
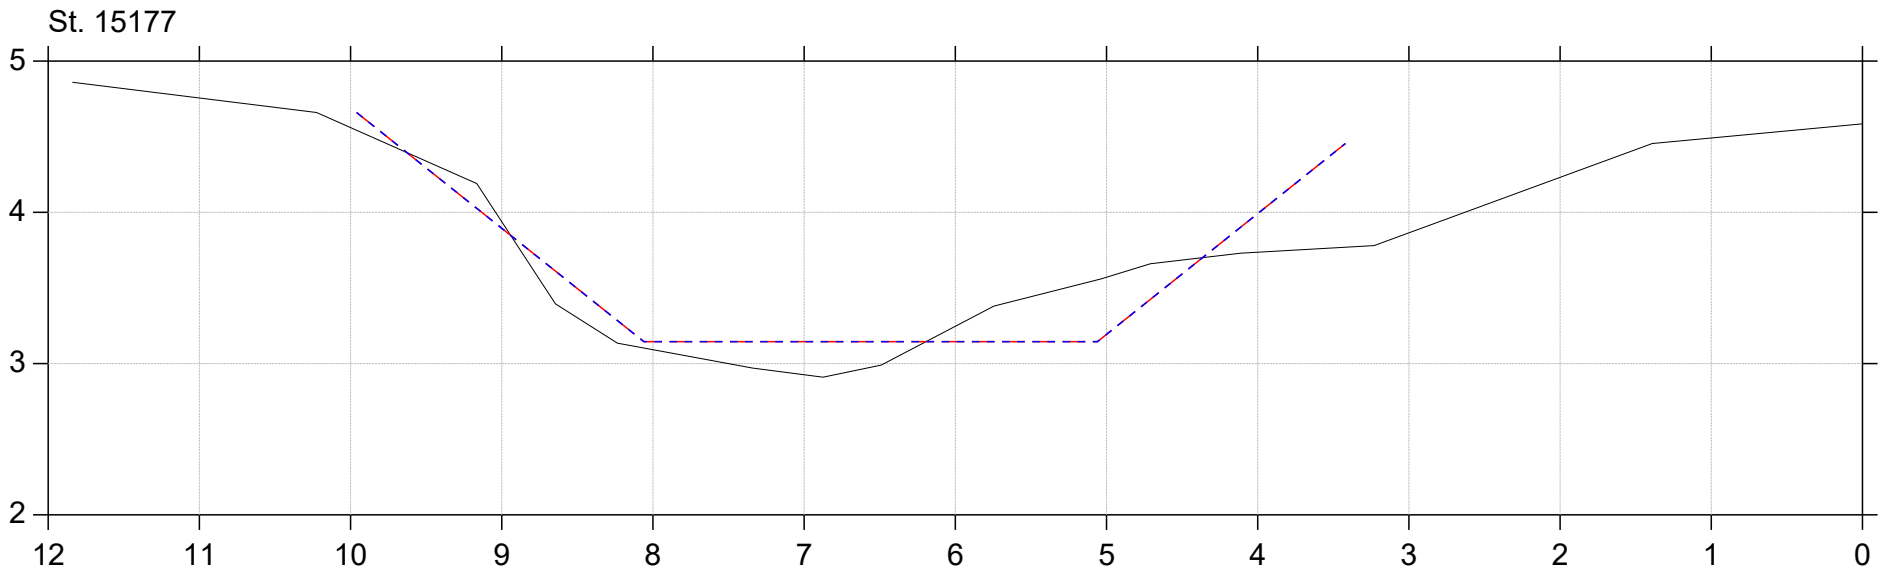


Regulativrevision 2025

Lodret akse : Kote i m DVR90, skala 1:50

Vandret akse : Afstand i m, skala 1:50

- Gældende dimensioner
- Nyt regulativ
- Regulativopmåling 2024

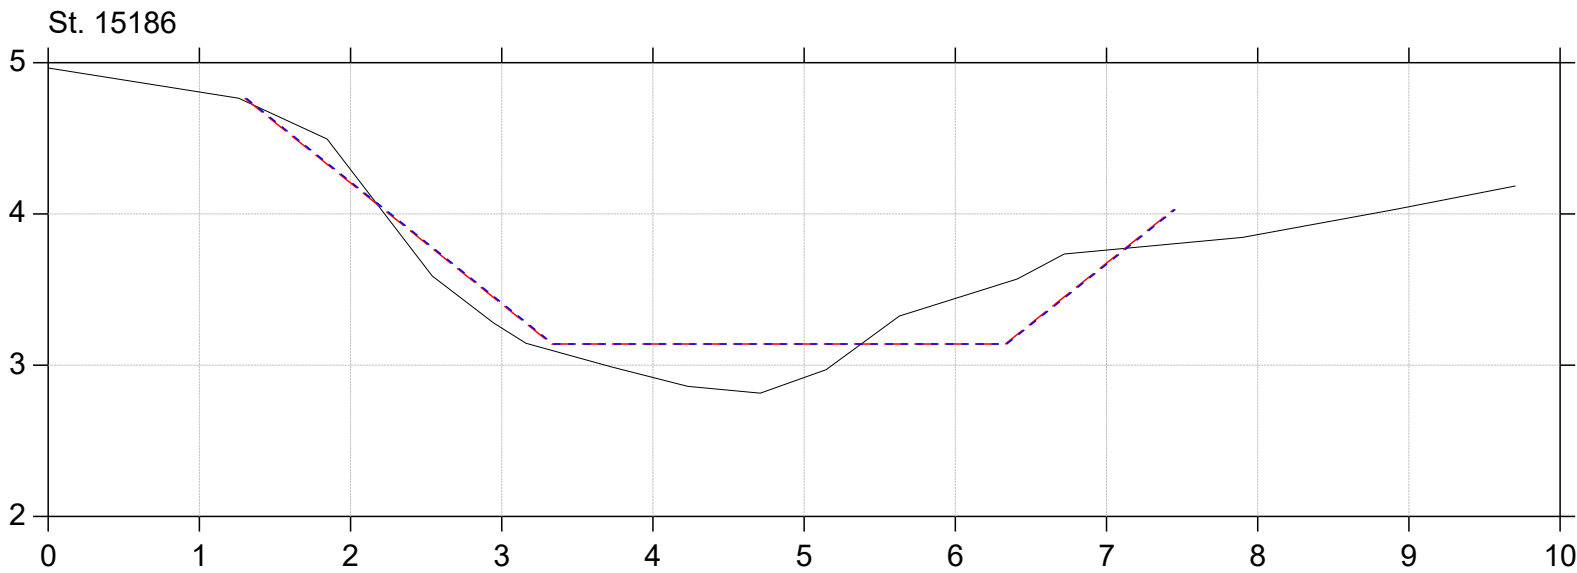
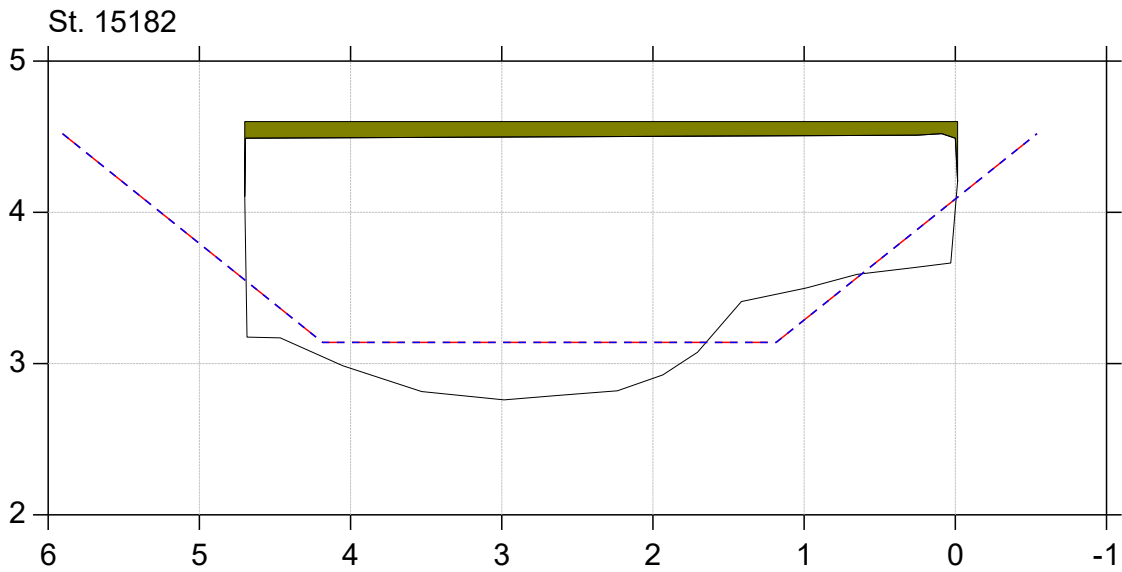


Regulativrevision 2025

Lodret akse : Kote i m DVR90, skala 1:50

Vandret akse : Afstand i m, skala 1:50

- Gældende dimensioner
- Nyt regulativ
- Regulativopmåling 2024

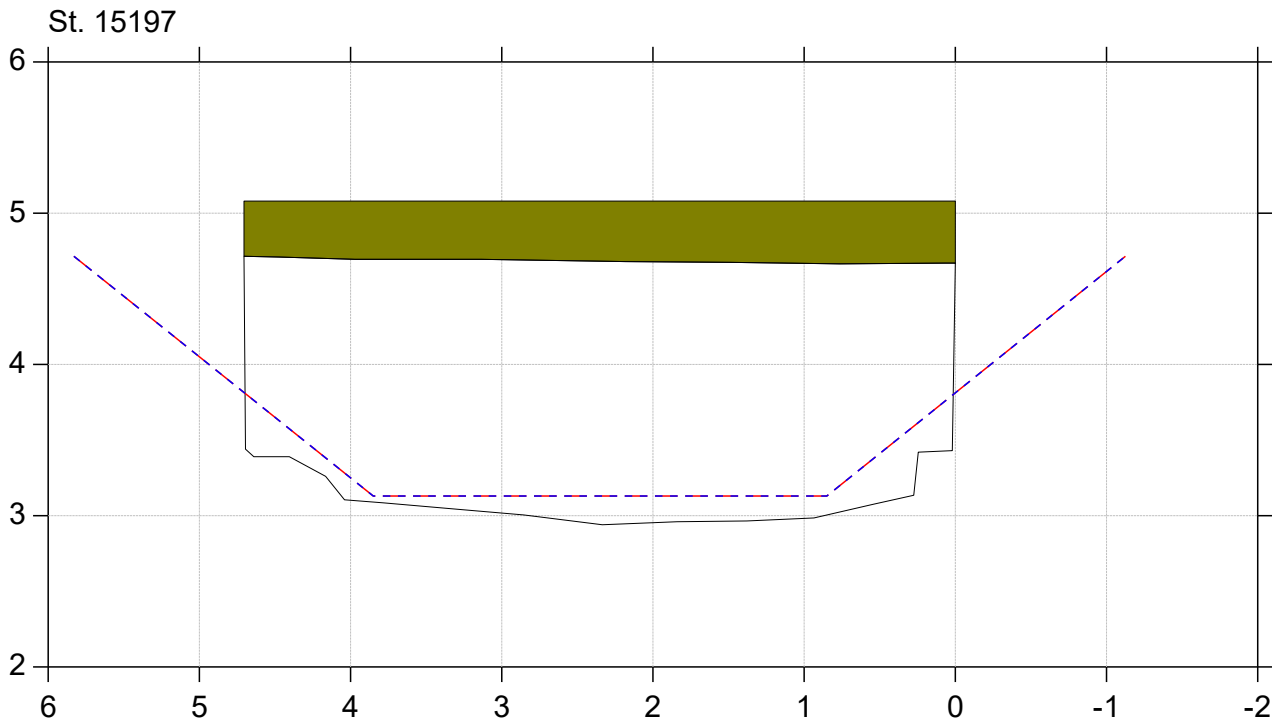
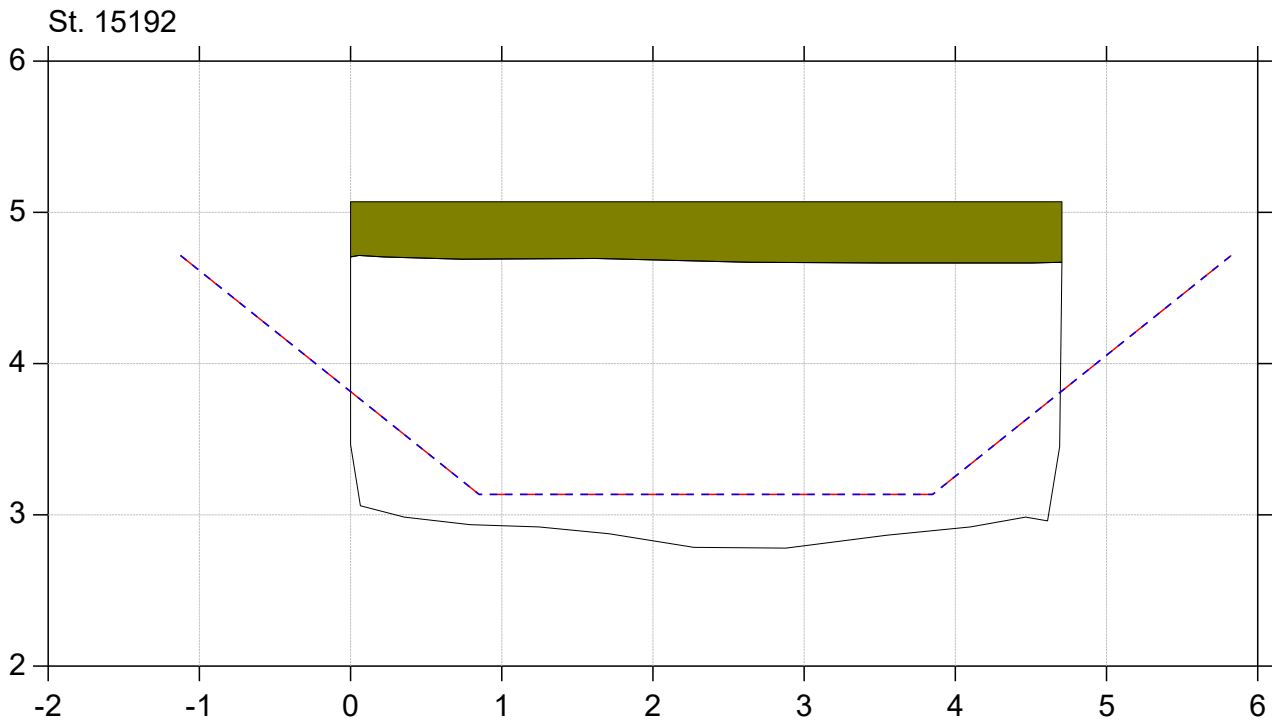


Regulativrevision 2025

Lodret akse : Kote i m DVR90, skala 1:50

Vandret akse : Afstand i m, skala 1:50

- Gældende dimensioner
- Nyt regulativ
- Regulativopmåling 2024

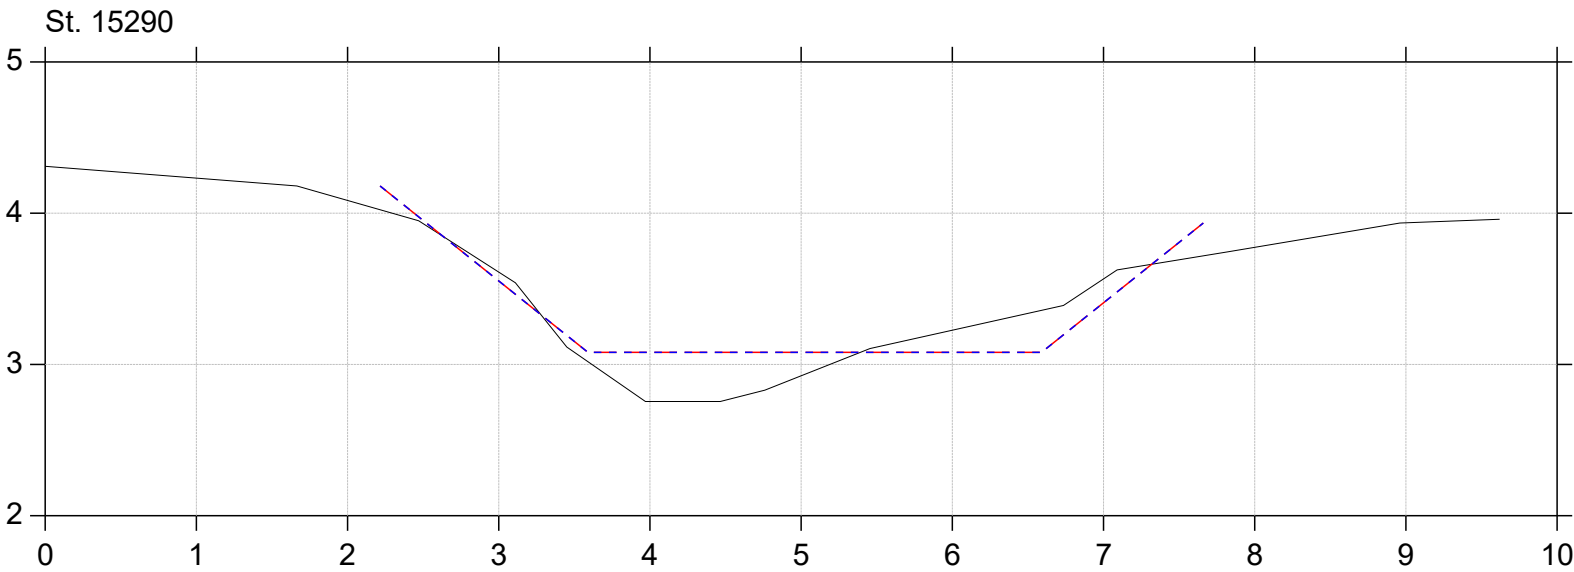
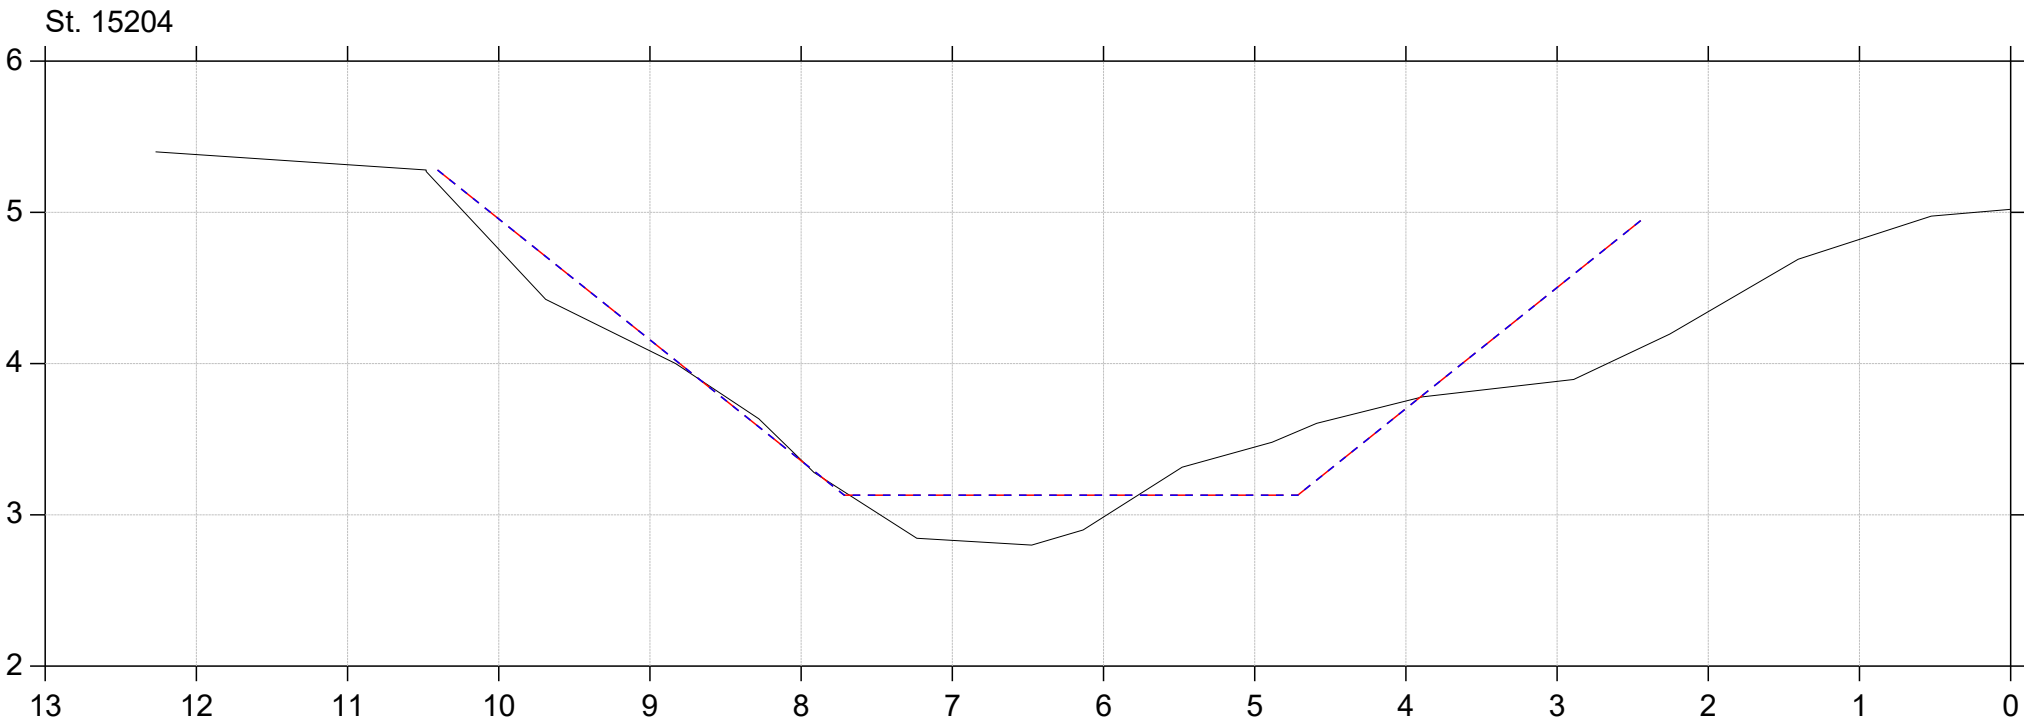


Regulativrevision 2025

Lodret akse : Kote i m DVR90, skala 1:50

Vandret akse : Afstand i m, skala 1:50

- Gældende dimensioner
- Nyt regulativ
- Regulativopmåling 2024

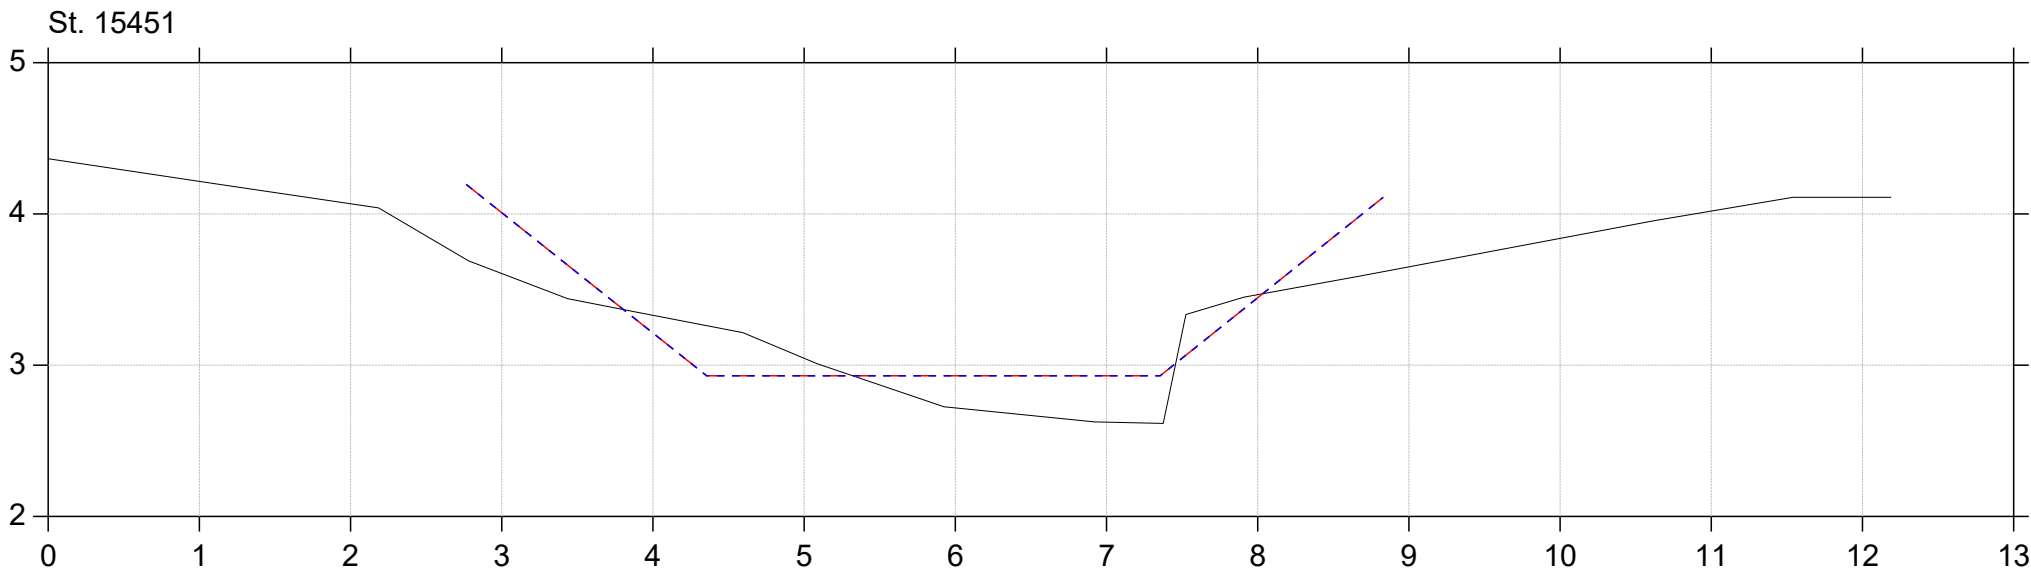
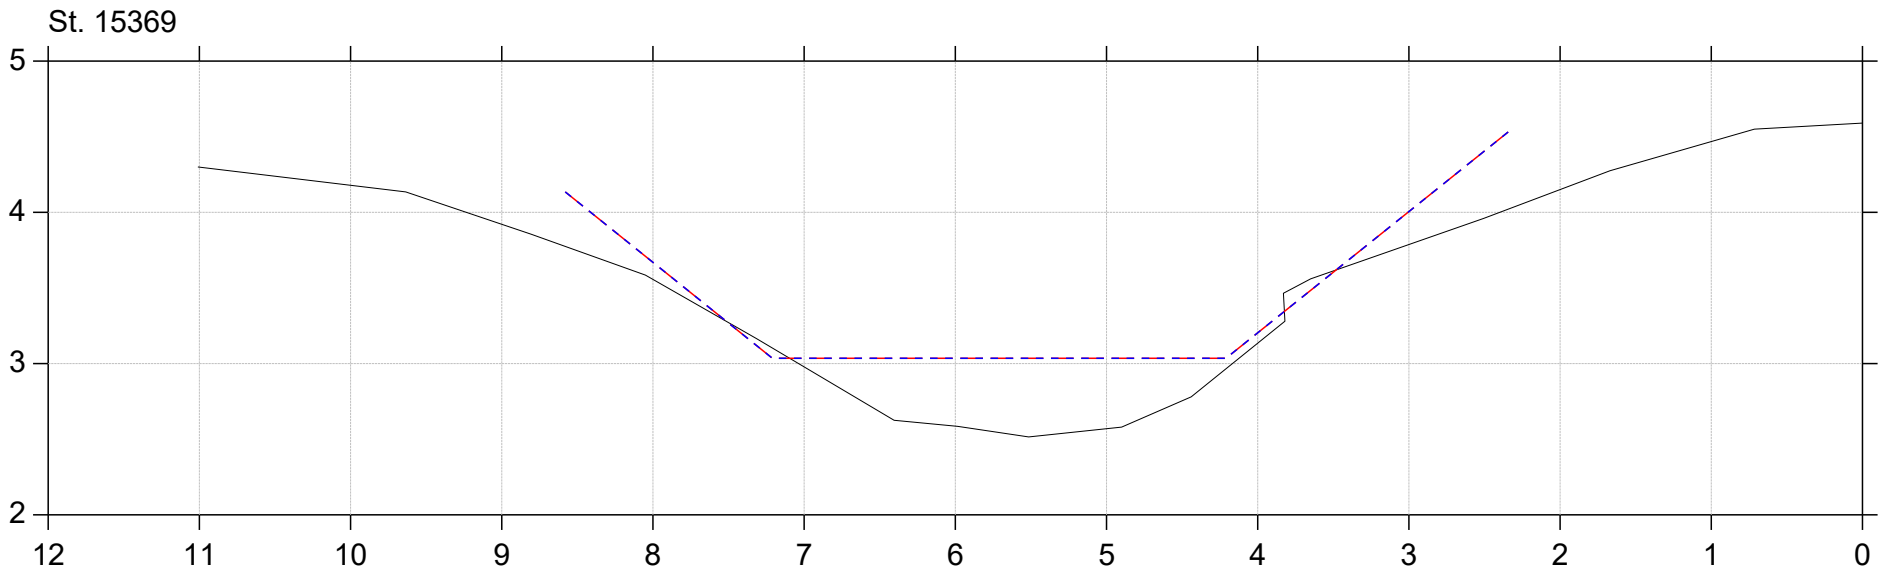


Regulativrevision 2025

Lodret akse : Kote i m DVR90, skala 1:50

Vandret akse : Afstand i m, skala 1:50

- Gældende dimensioner
- Nyt regulativ
- Regulativopmåling 2024

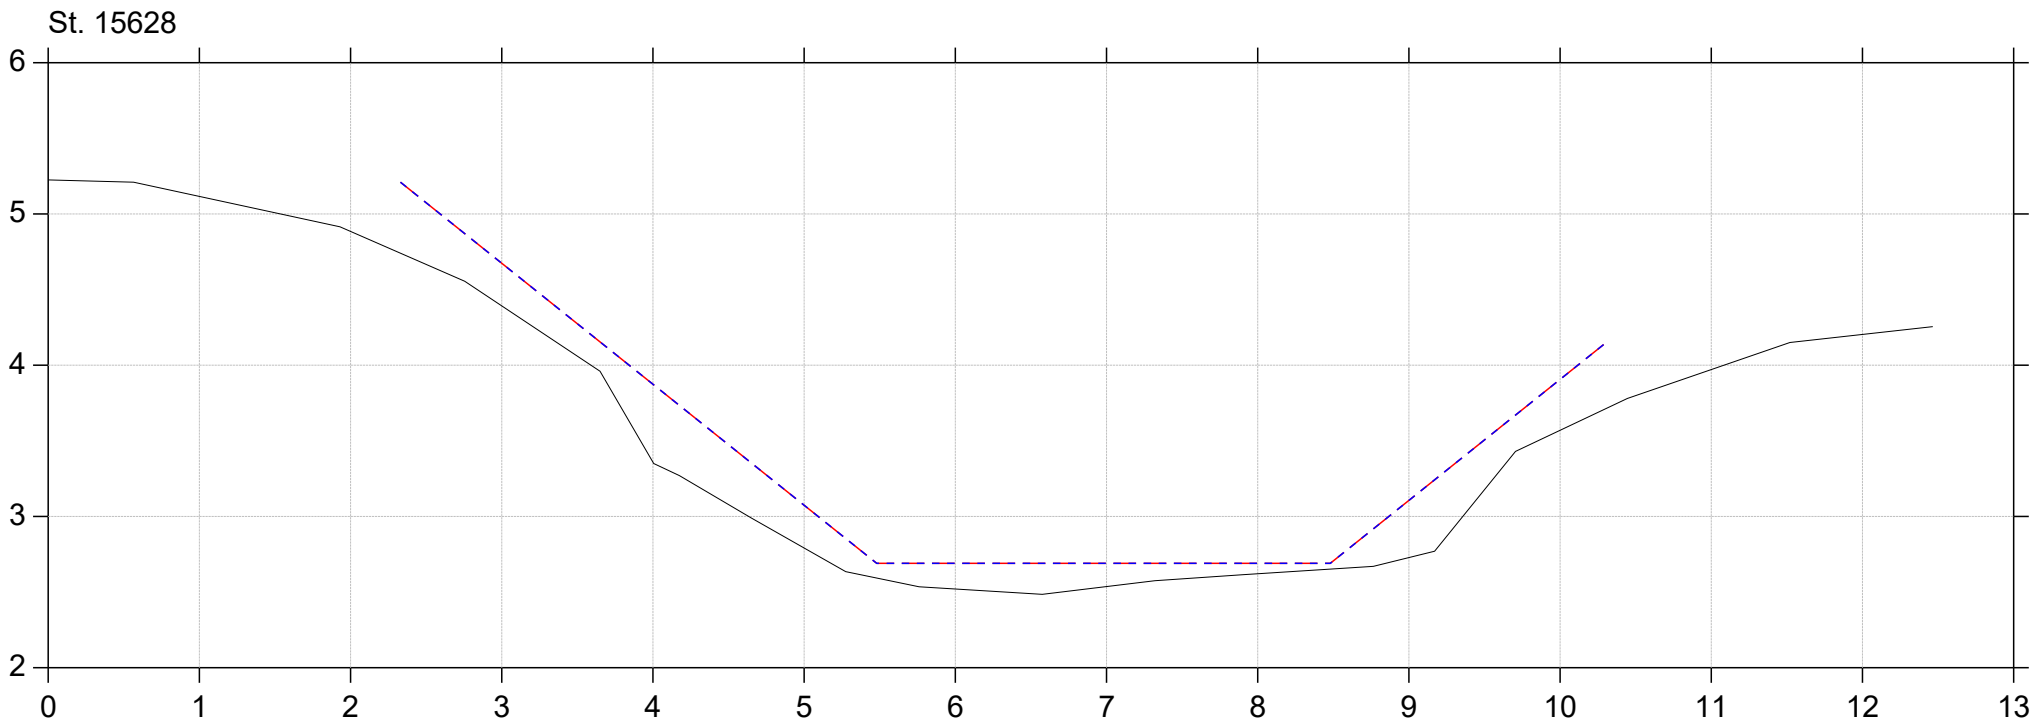
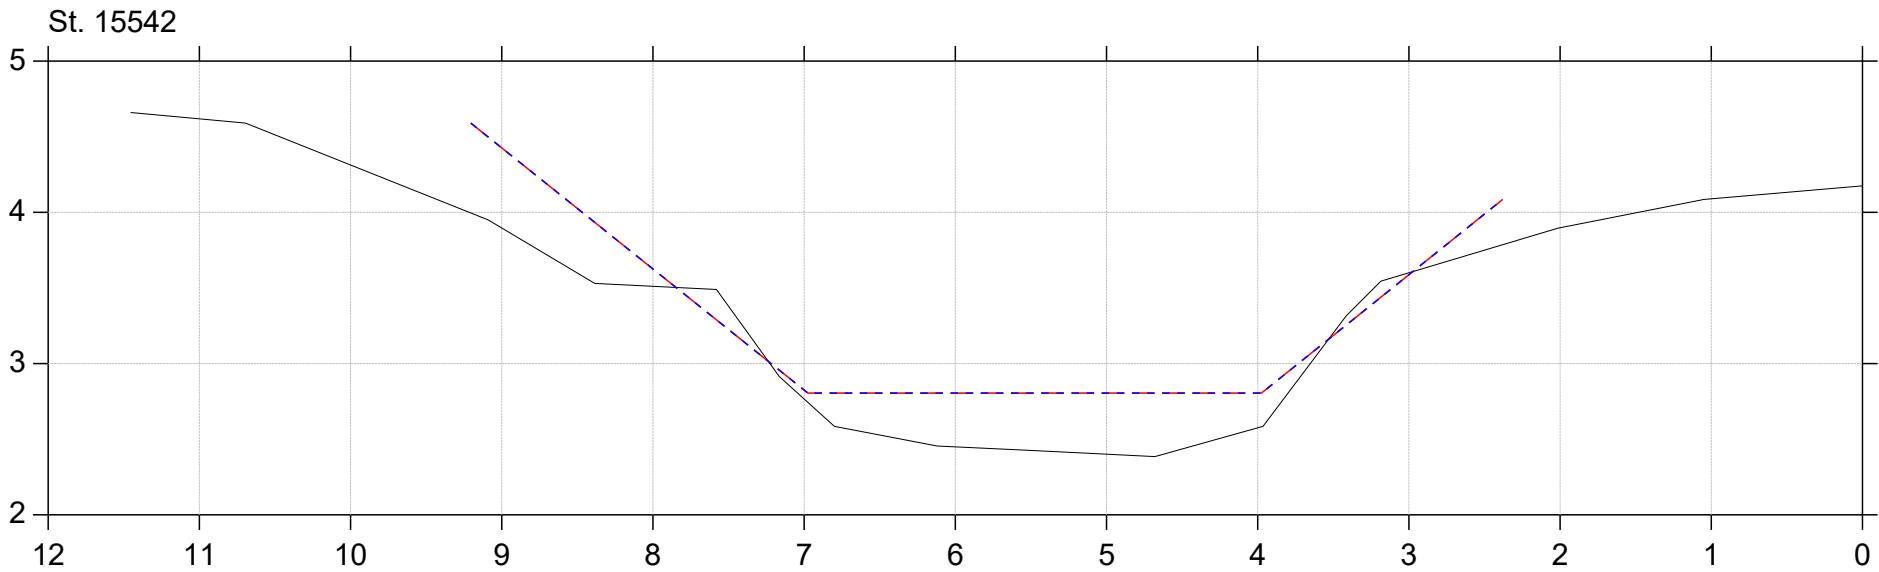


Regulativrevision 2025

Lodret akse : Kote i m DVR90, skala 1:50

Vandret akse : Afstand i m, skala 1:50

- Gældende dimensioner
- Nyt regulativ
- Regulativopmåling 2024

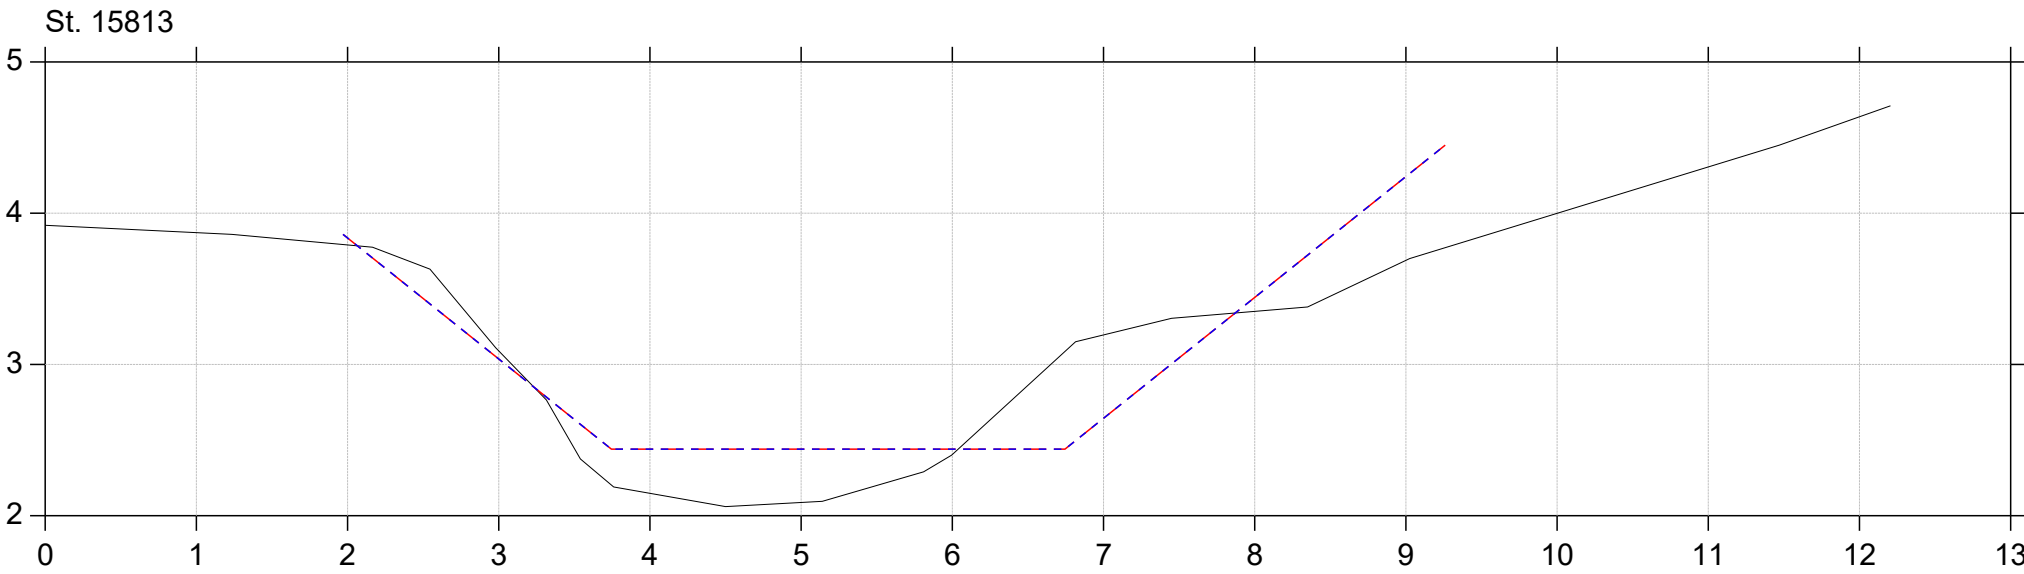
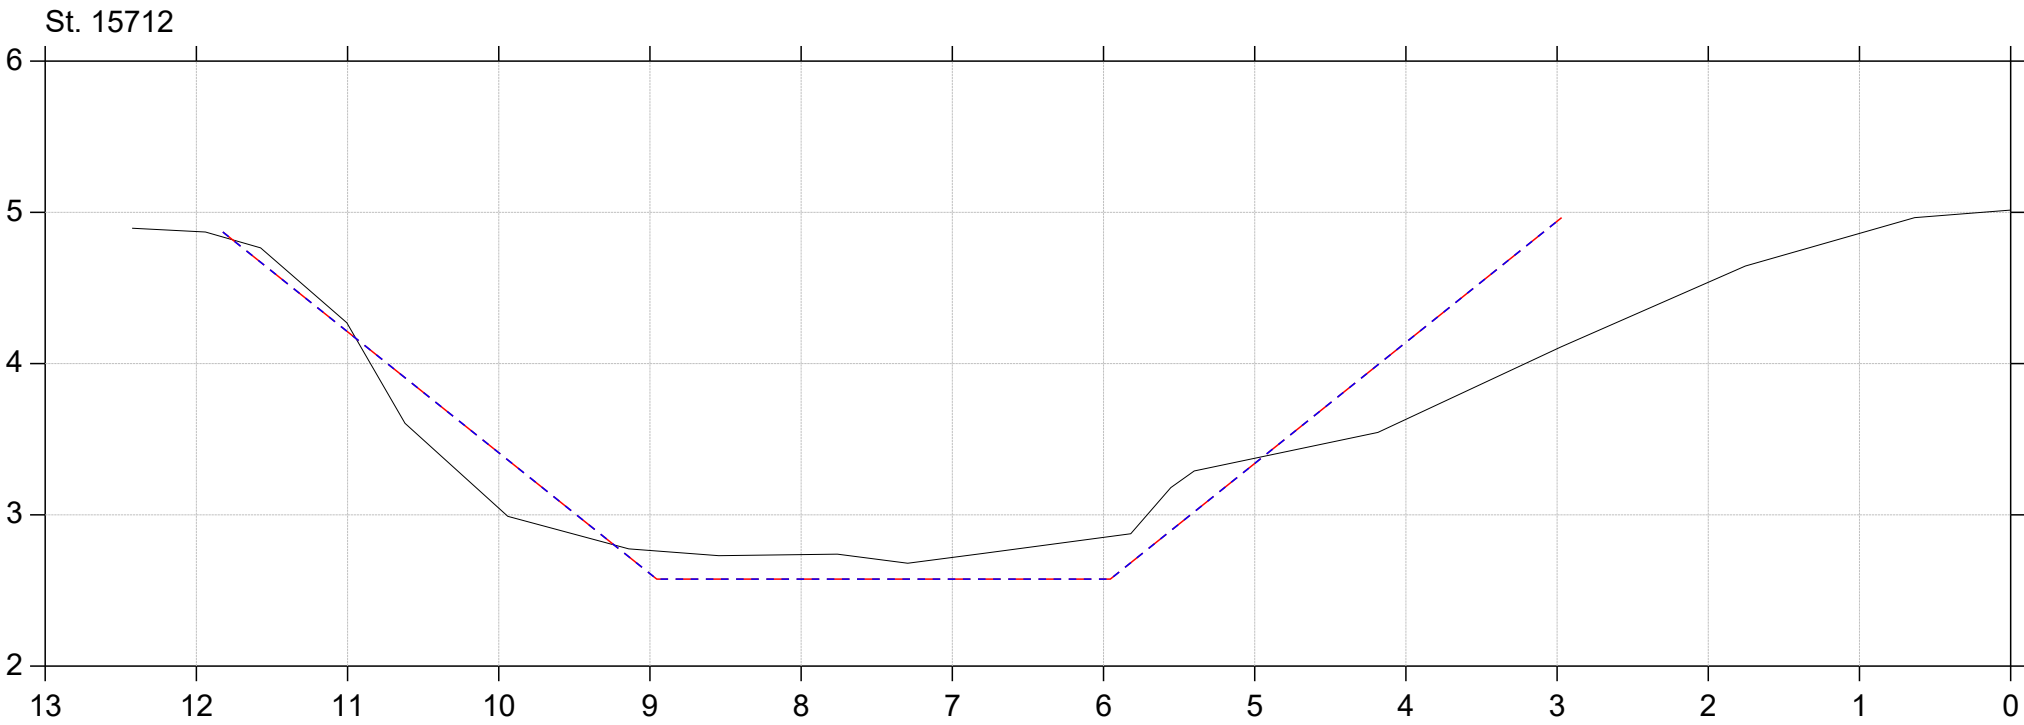


Regulativrevision 2025

Lodret akse : Kote i m DVR90, skala 1:50

Vandret akse : Afstand i m, skala 1:50

- Gældende dimensioner
- Nyt regulativ
- Regulativopmåling 2024

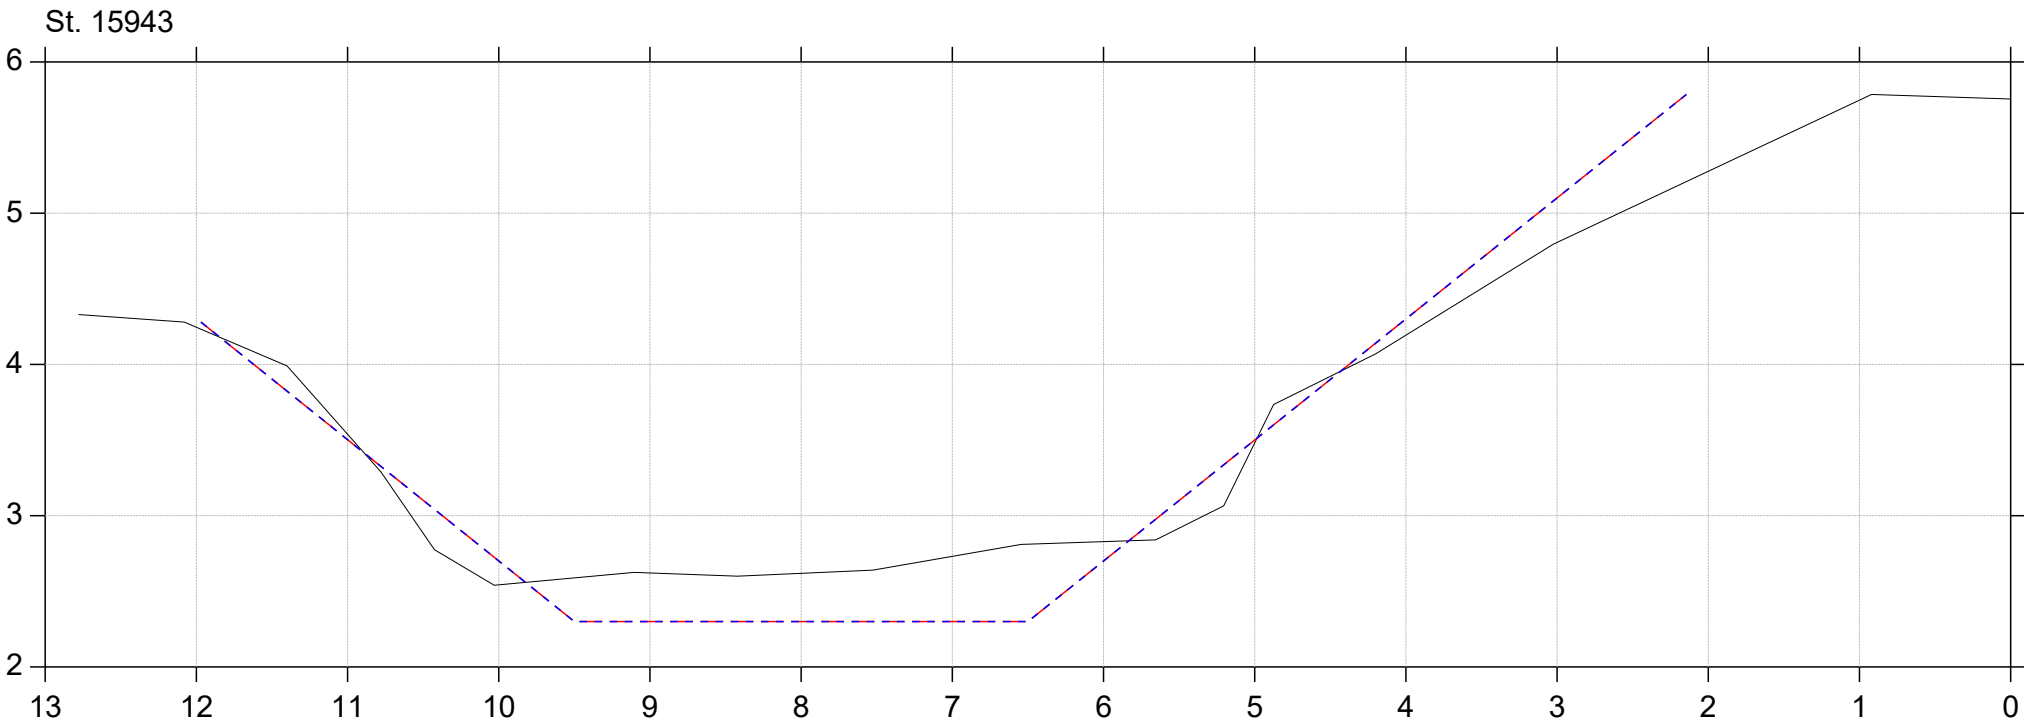
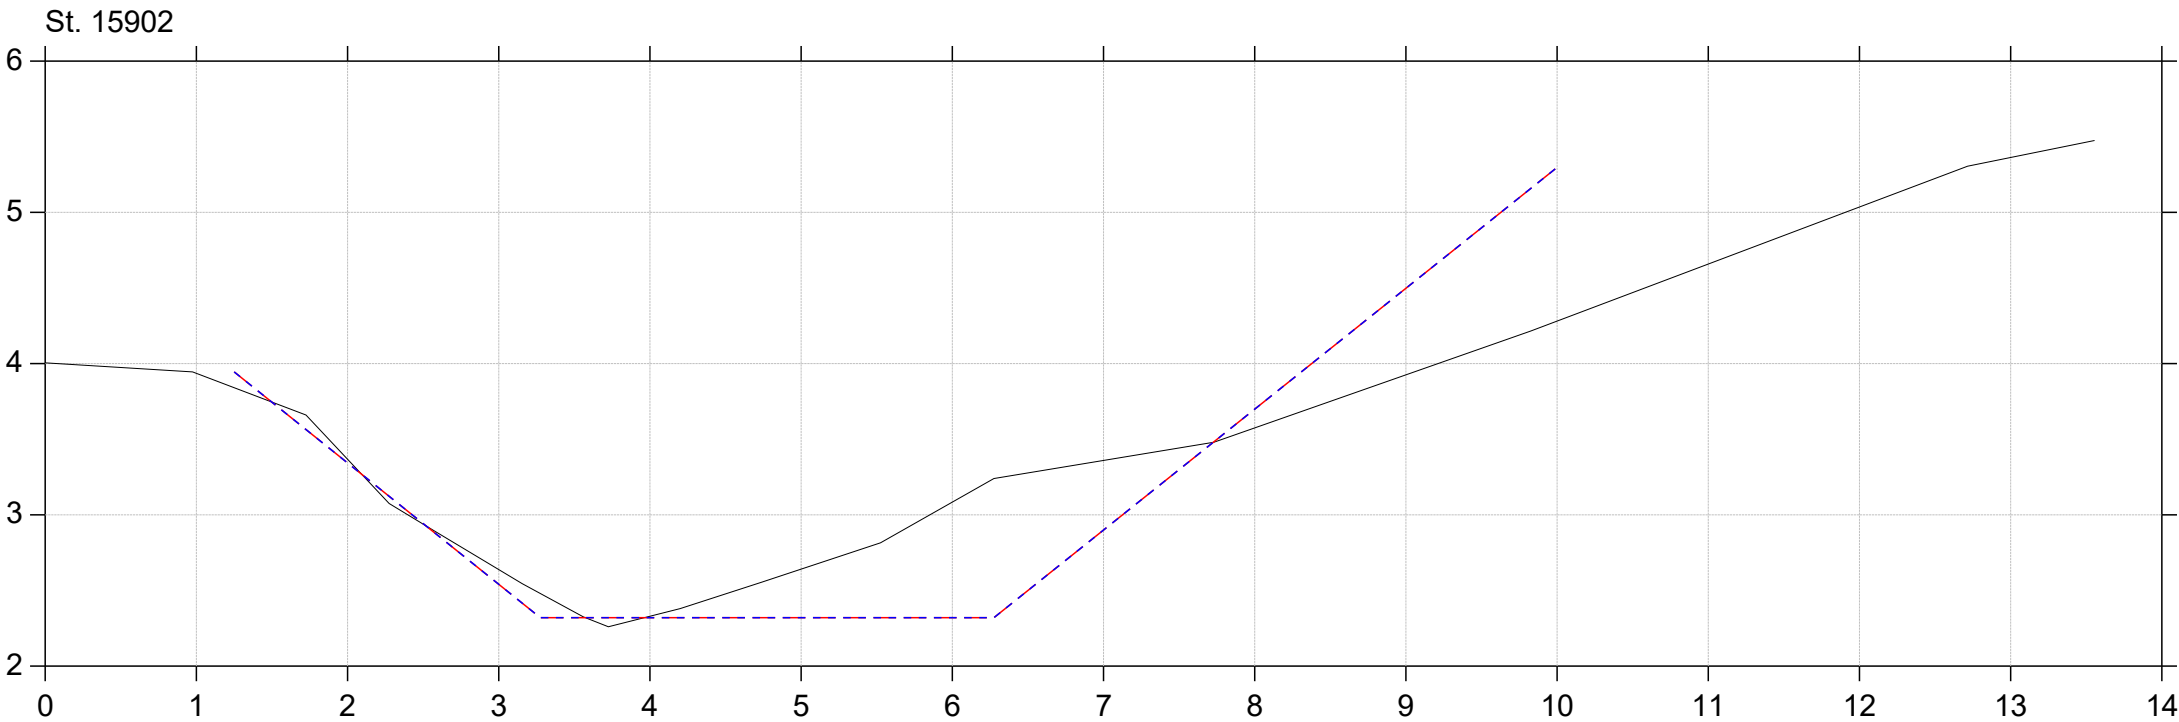


Regulativrevision 2025

Lodret akse : Kote i m DVR90, skala 1:50

Vandret akse : Afstand i m, skala 1:50

- Gældende dimensioner
- Nyt regulativ
- Regulativopmåling 2024

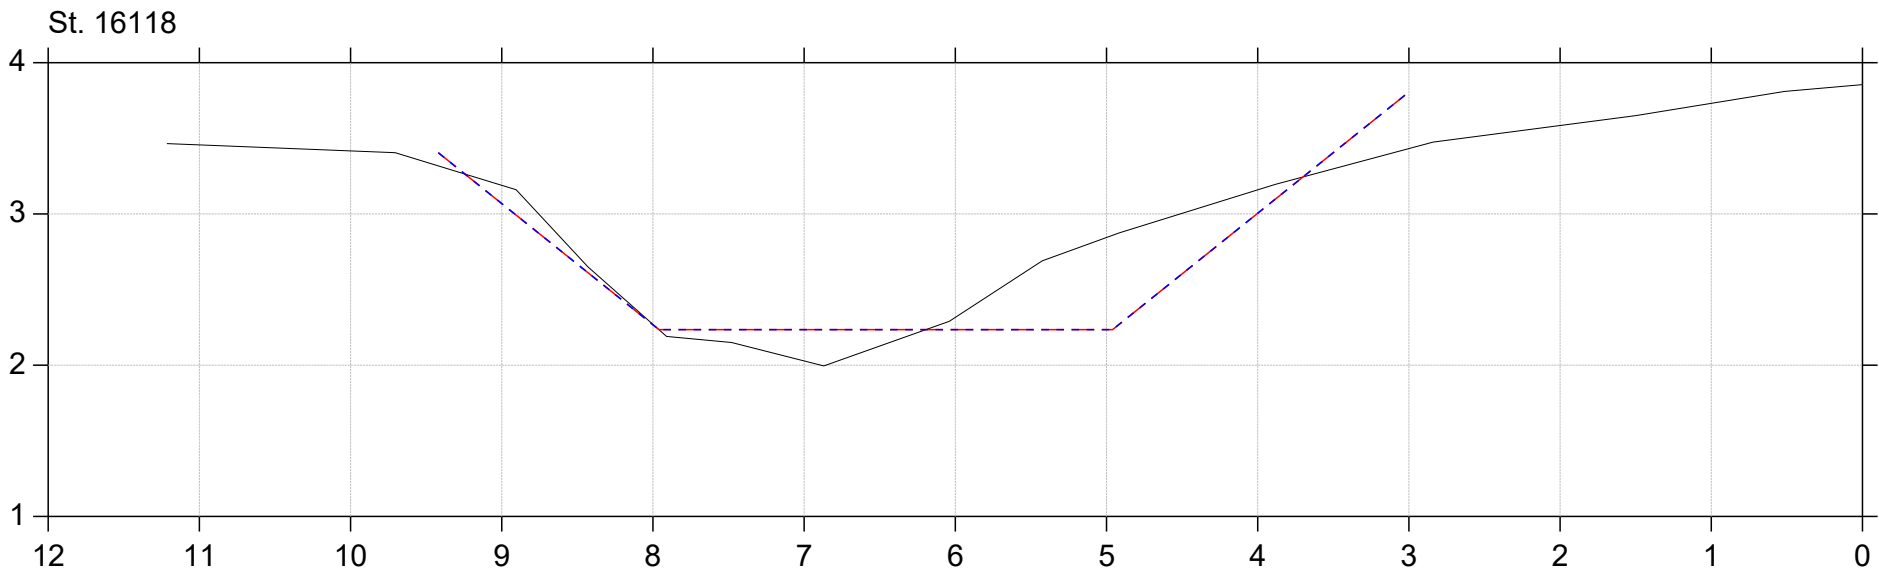
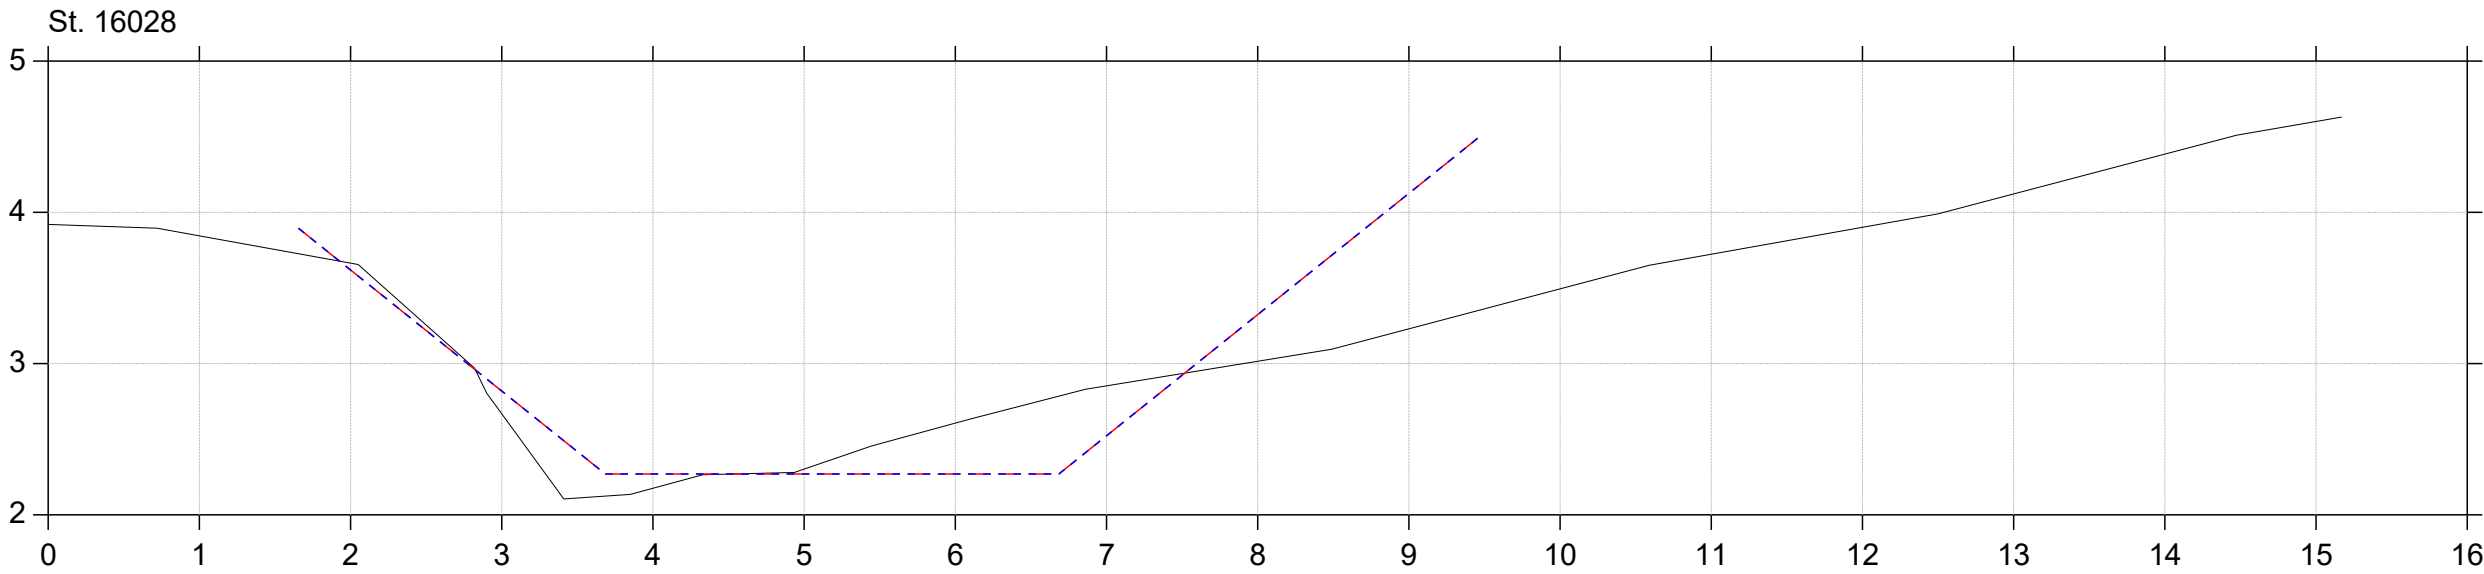


Regulativrevision 2025

Lodret akse : Kote i m DVR90, skala 1:50

Vandret akse : Afstand i m, skala 1:50

- Gældende dimensioner
- Nyt regulativ
- Regulativopmåling 2024

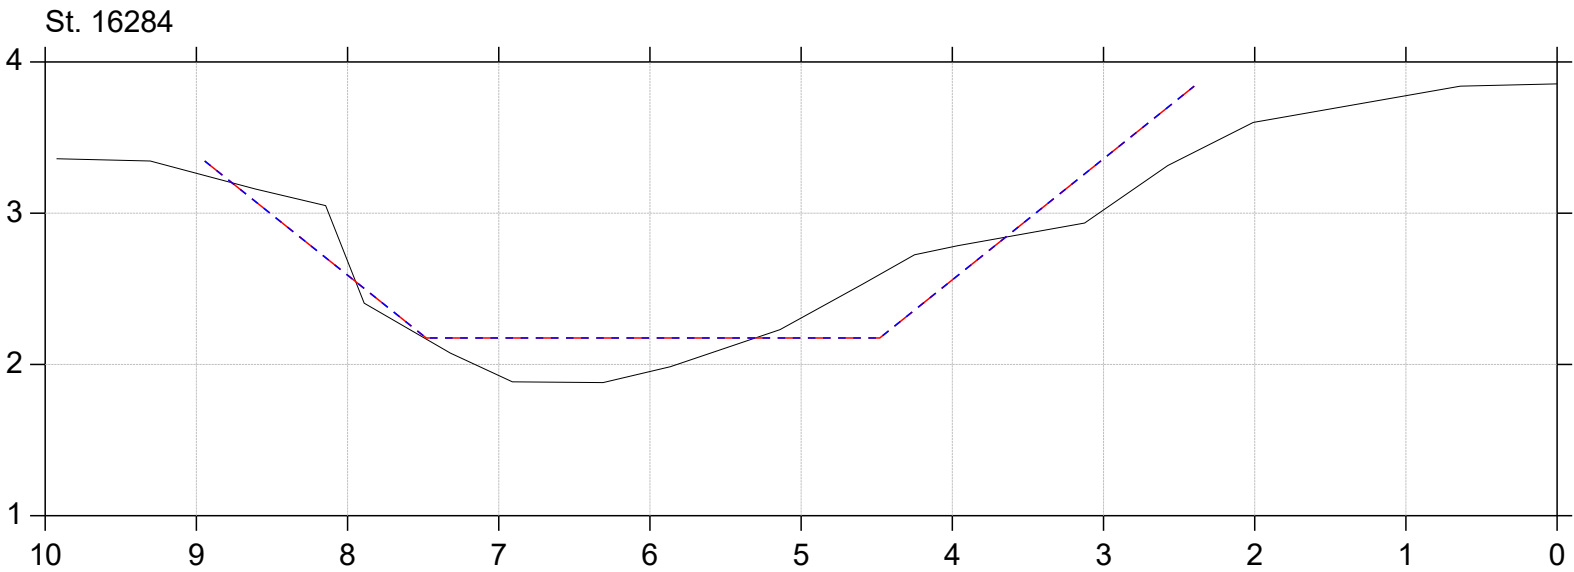
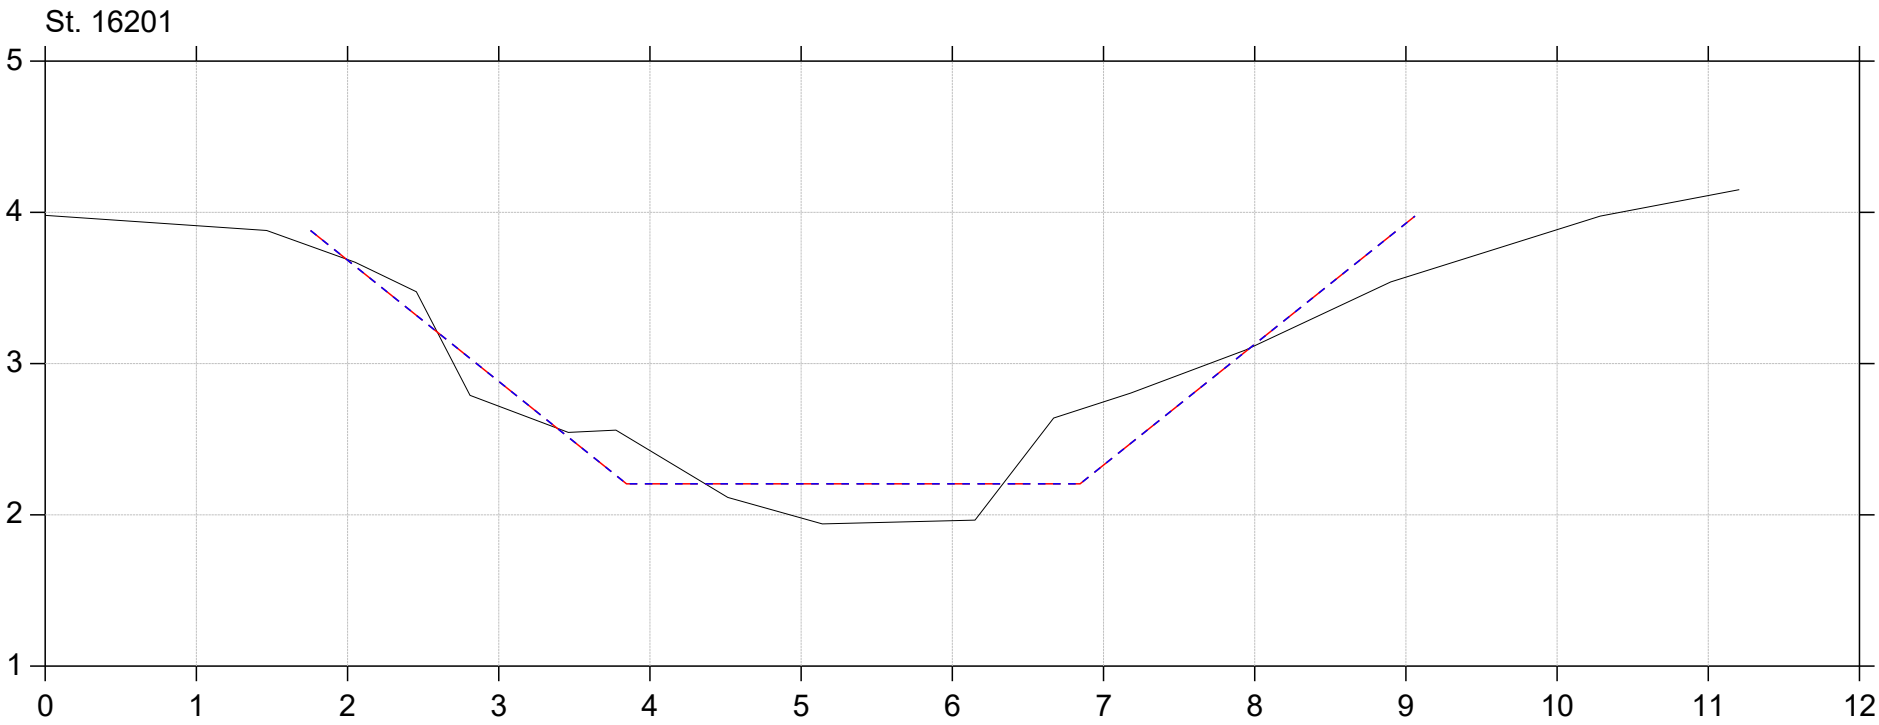


Regulativrevision 2025

Lodret akse : Kote i m DVR90, skala 1:50

Vandret akse : Afstand i m, skala 1:50

- Gældende dimensioner
- Nyt regulativ
- Regulativopmåling 2024

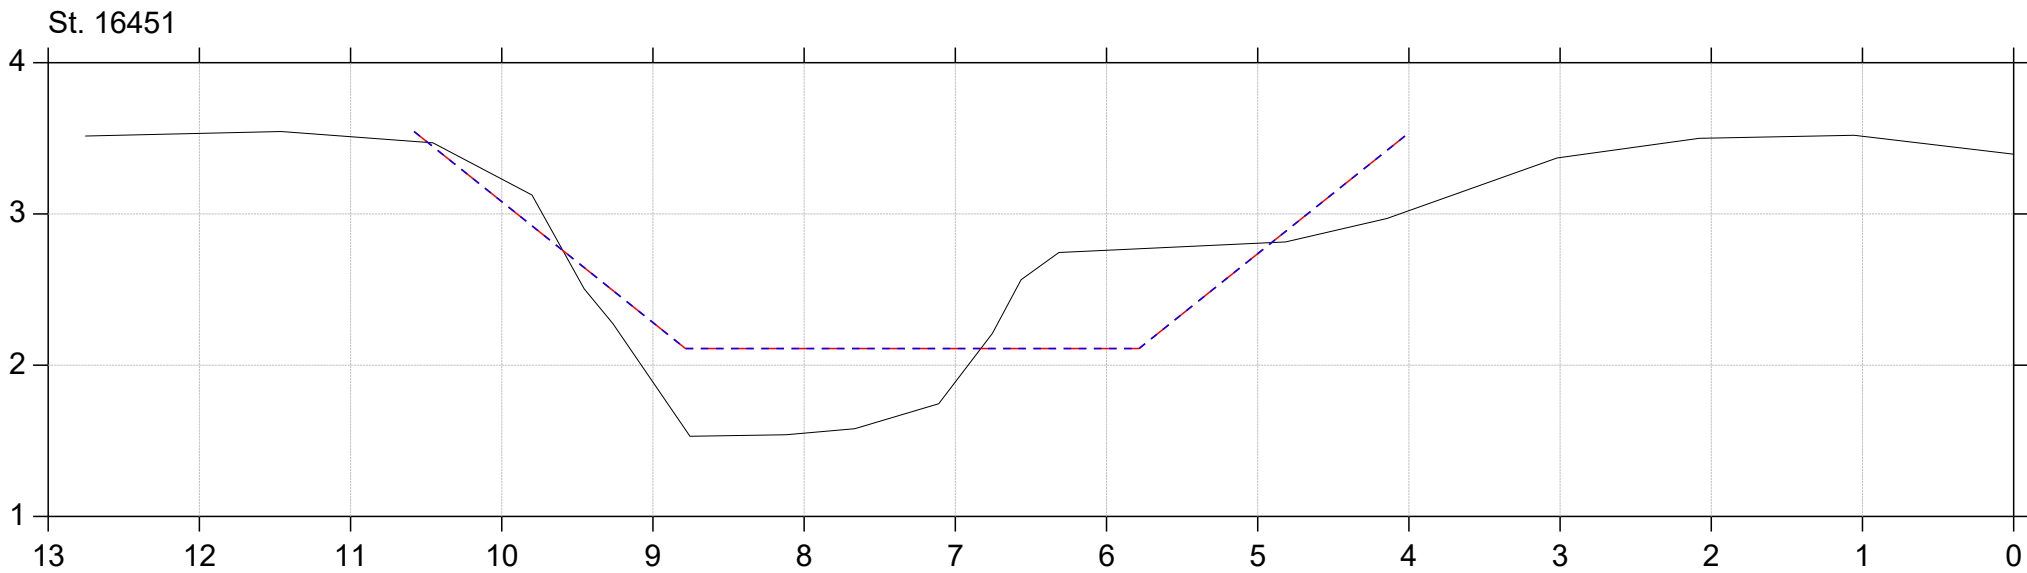
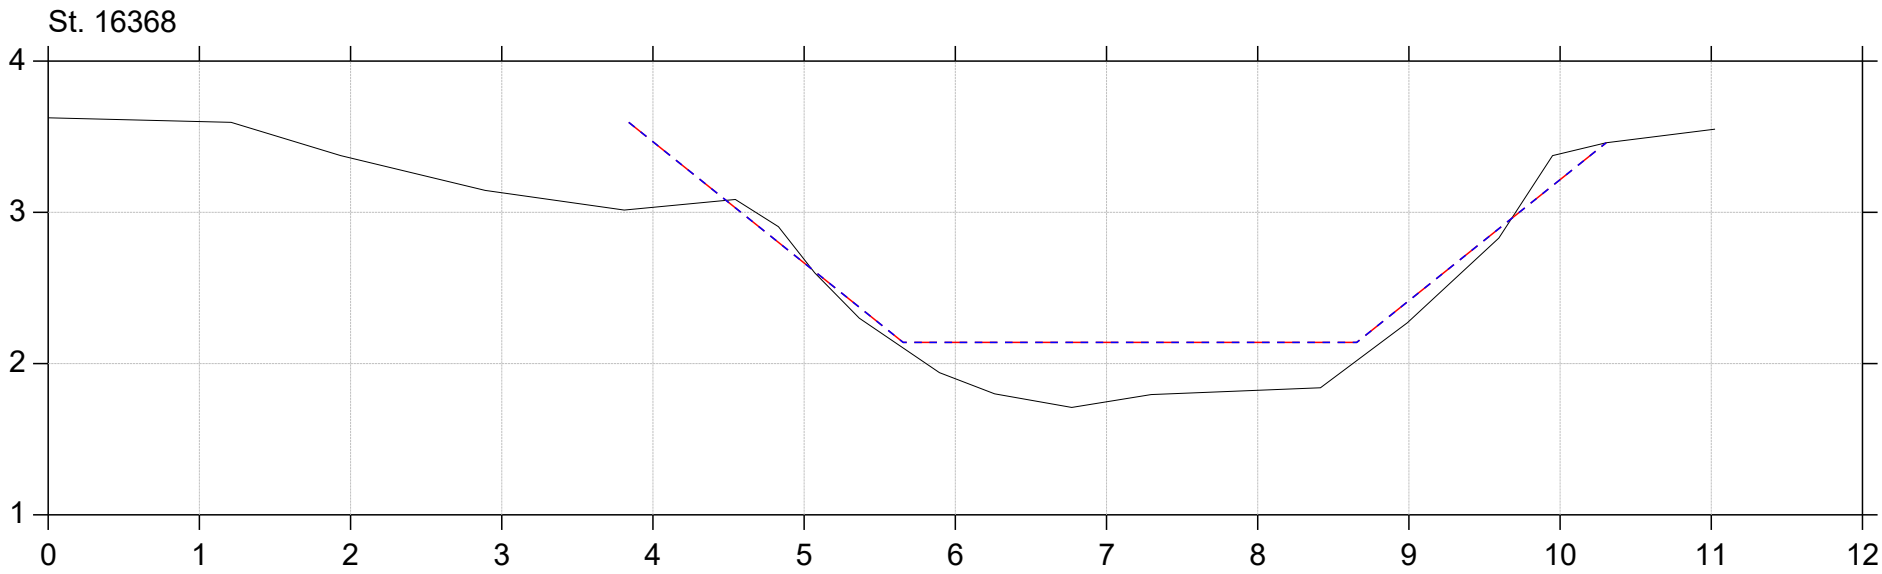


Regulativrevision 2025

Lodret akse : Kote i m DVR90, skala 1:50

Vandret akse : Afstand i m, skala 1:50

- Gældende dimensioner
- Nyt regulativ
- Regulativopmåling 2024

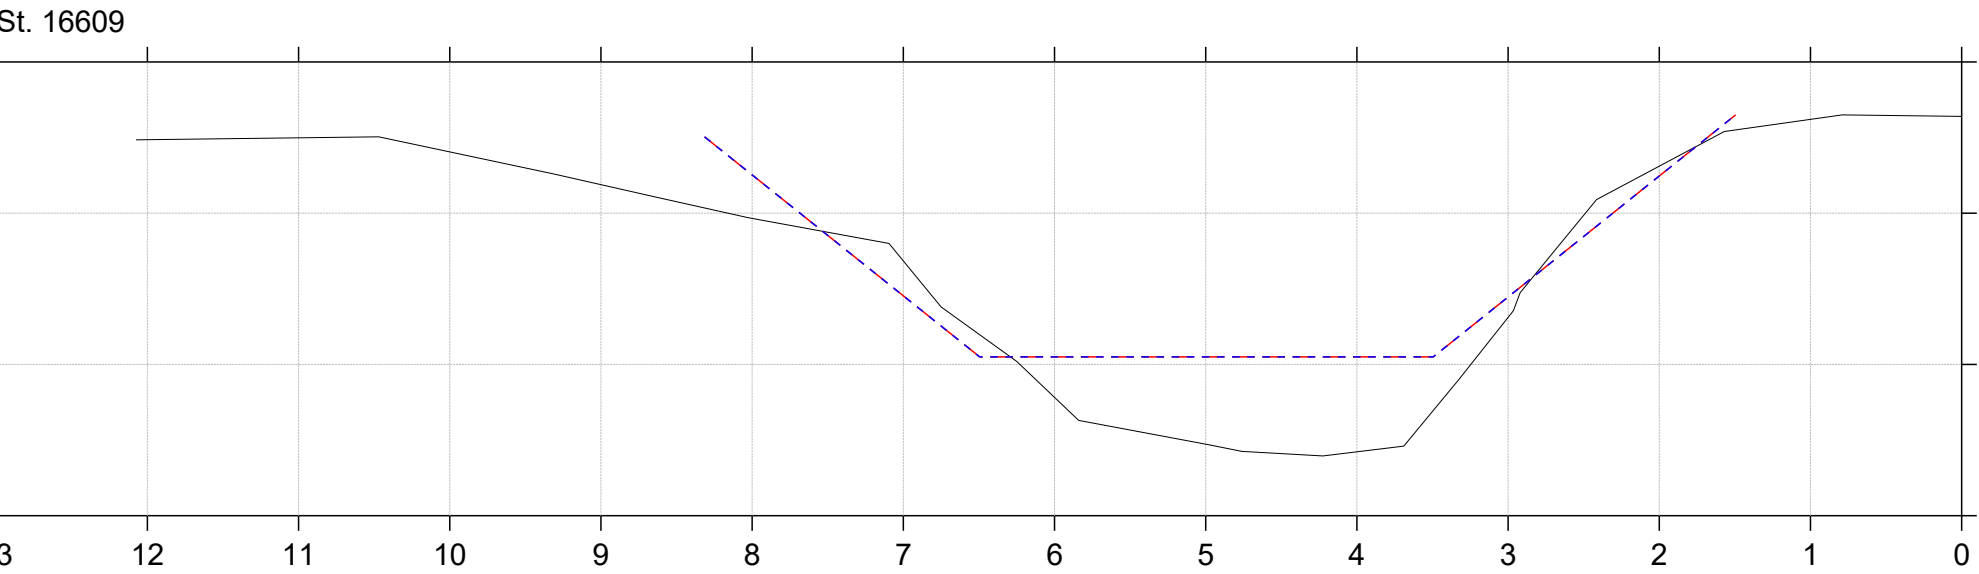
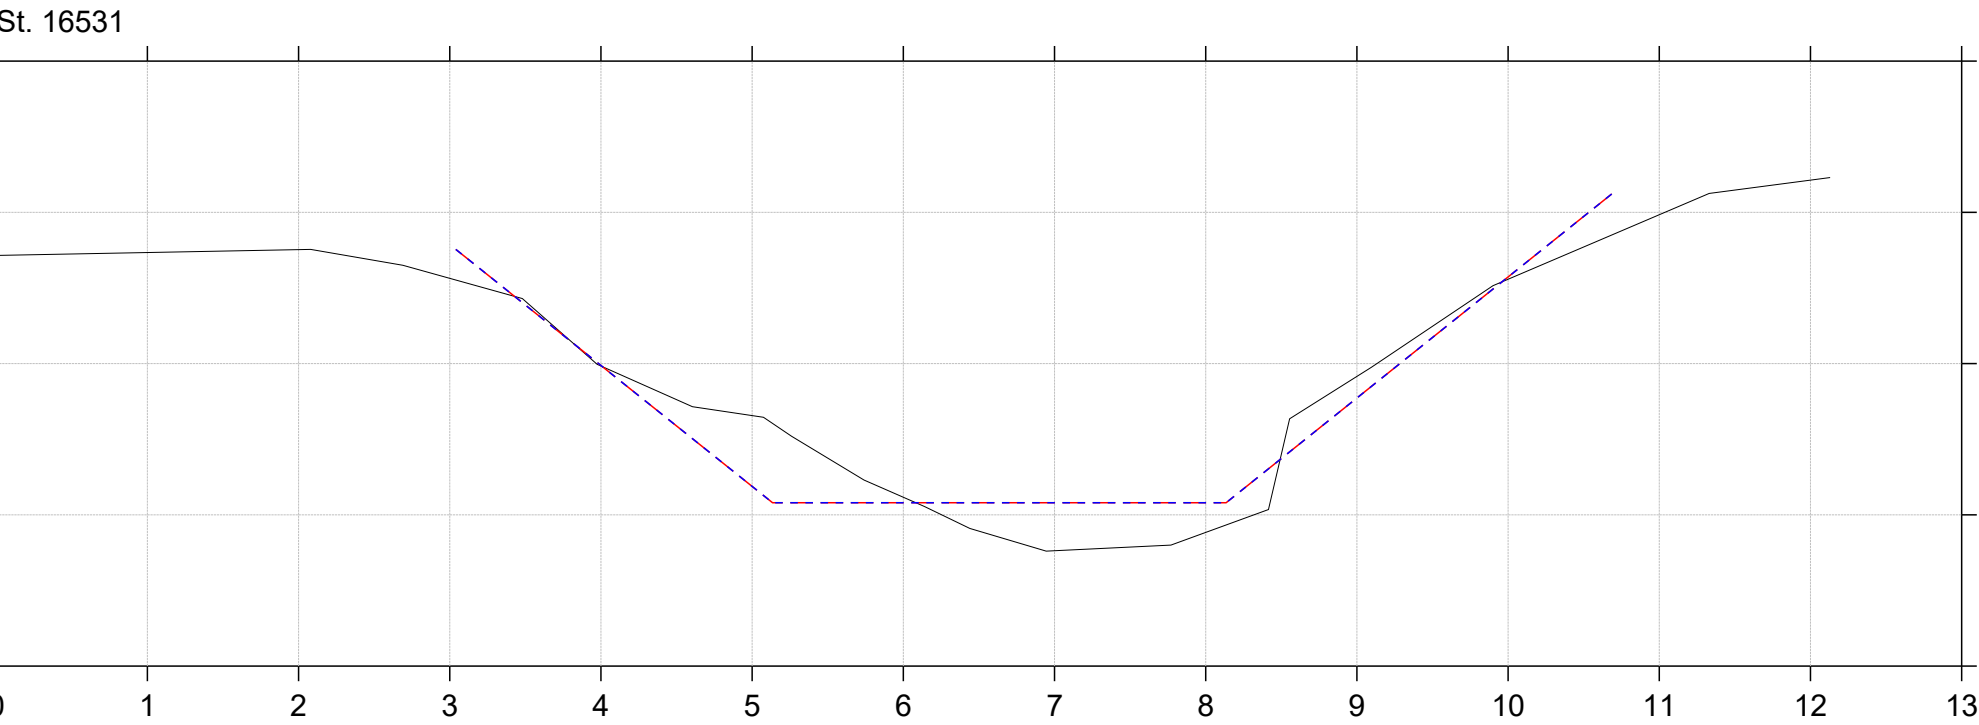


Regulativrevision 2025

Lodret akse : Kote i m DVR90, skala 1:50

Vandret akse : Afstand i m, skala 1:50

- Gældende dimensioner
- Nyt regulativ
- Regulativopmåling 2024

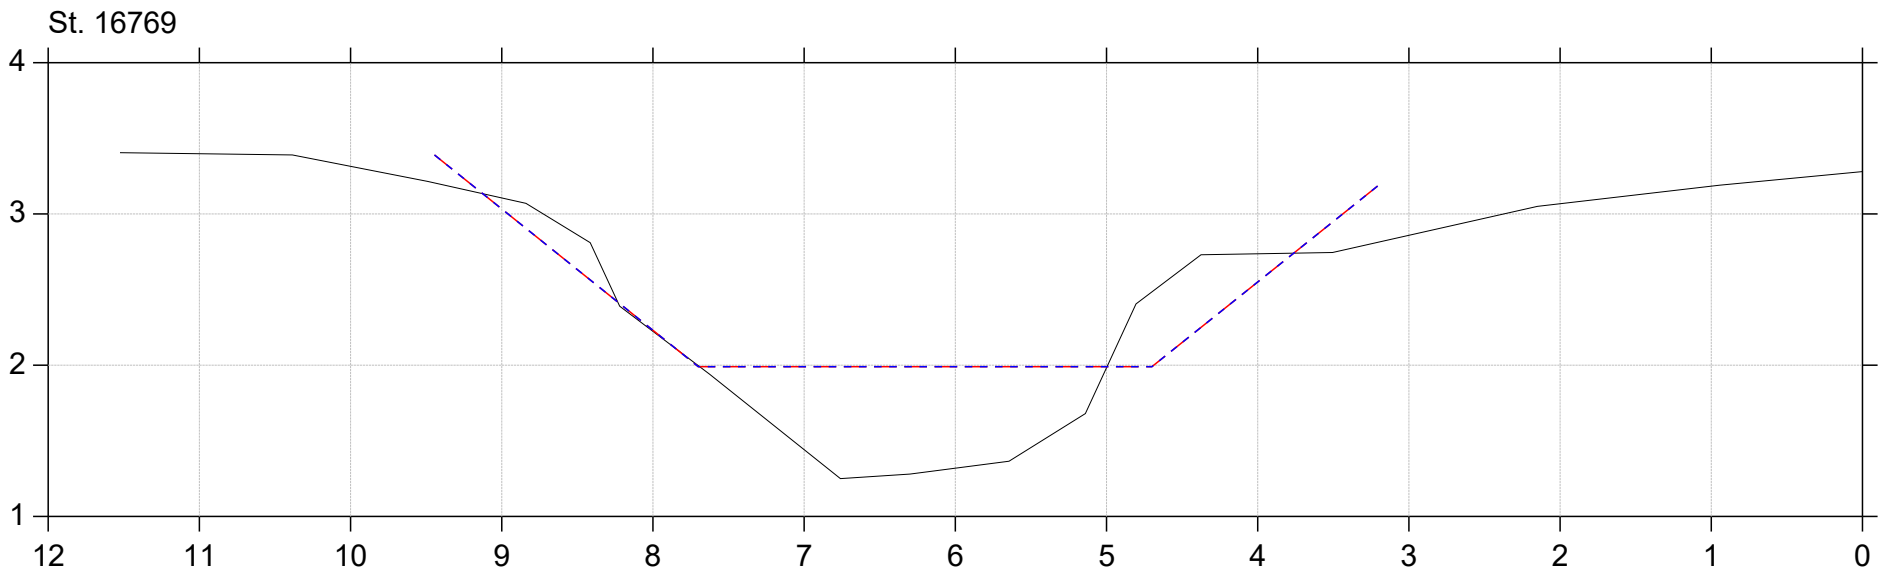
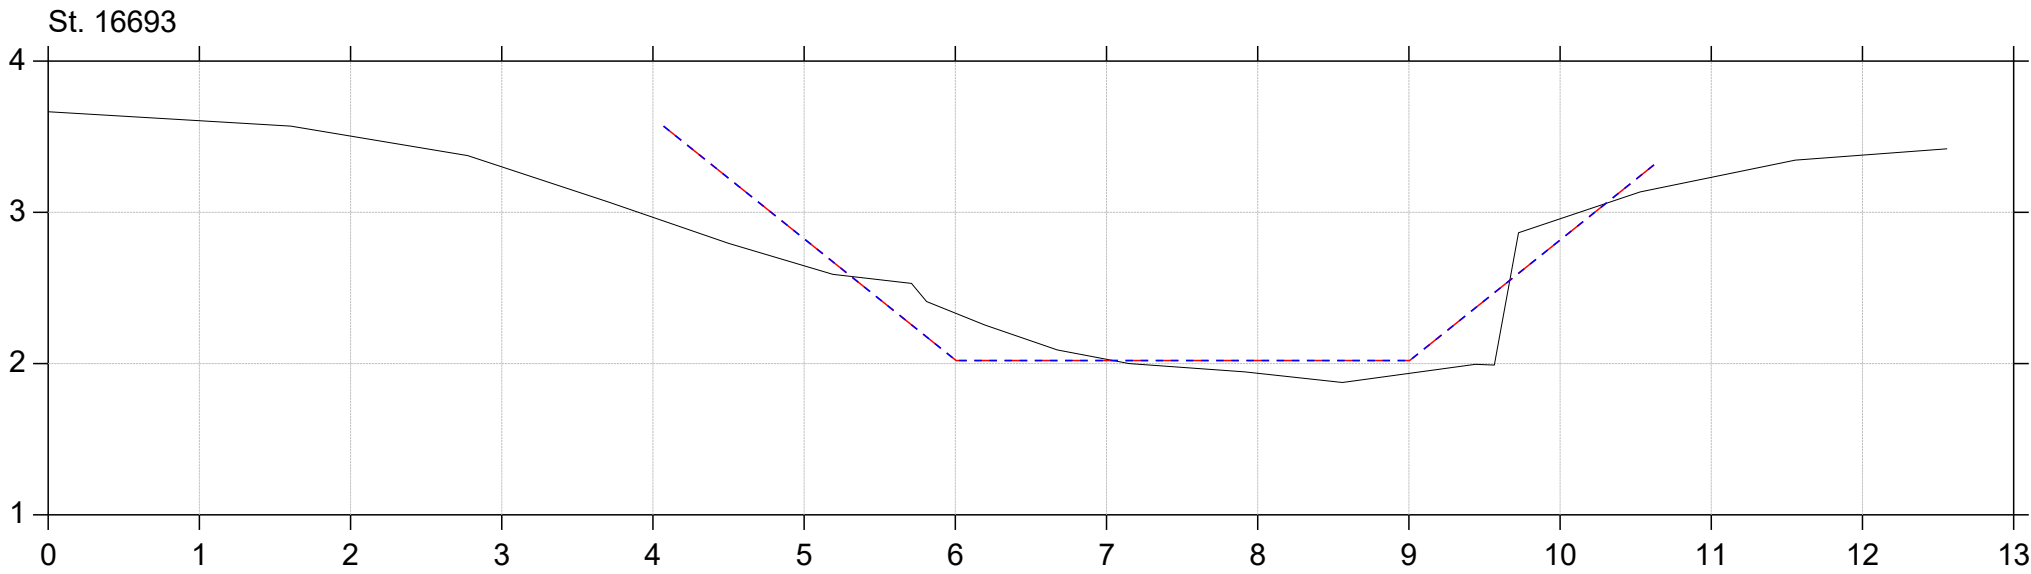


Regulativrevision 2025

Lodret akse : Kote i m DVR90, skala 1:50

Vandret akse : Afstand i m, skala 1:50

- Gældende dimensioner
- Nyt regulativ
- Regulativopmåling 2024

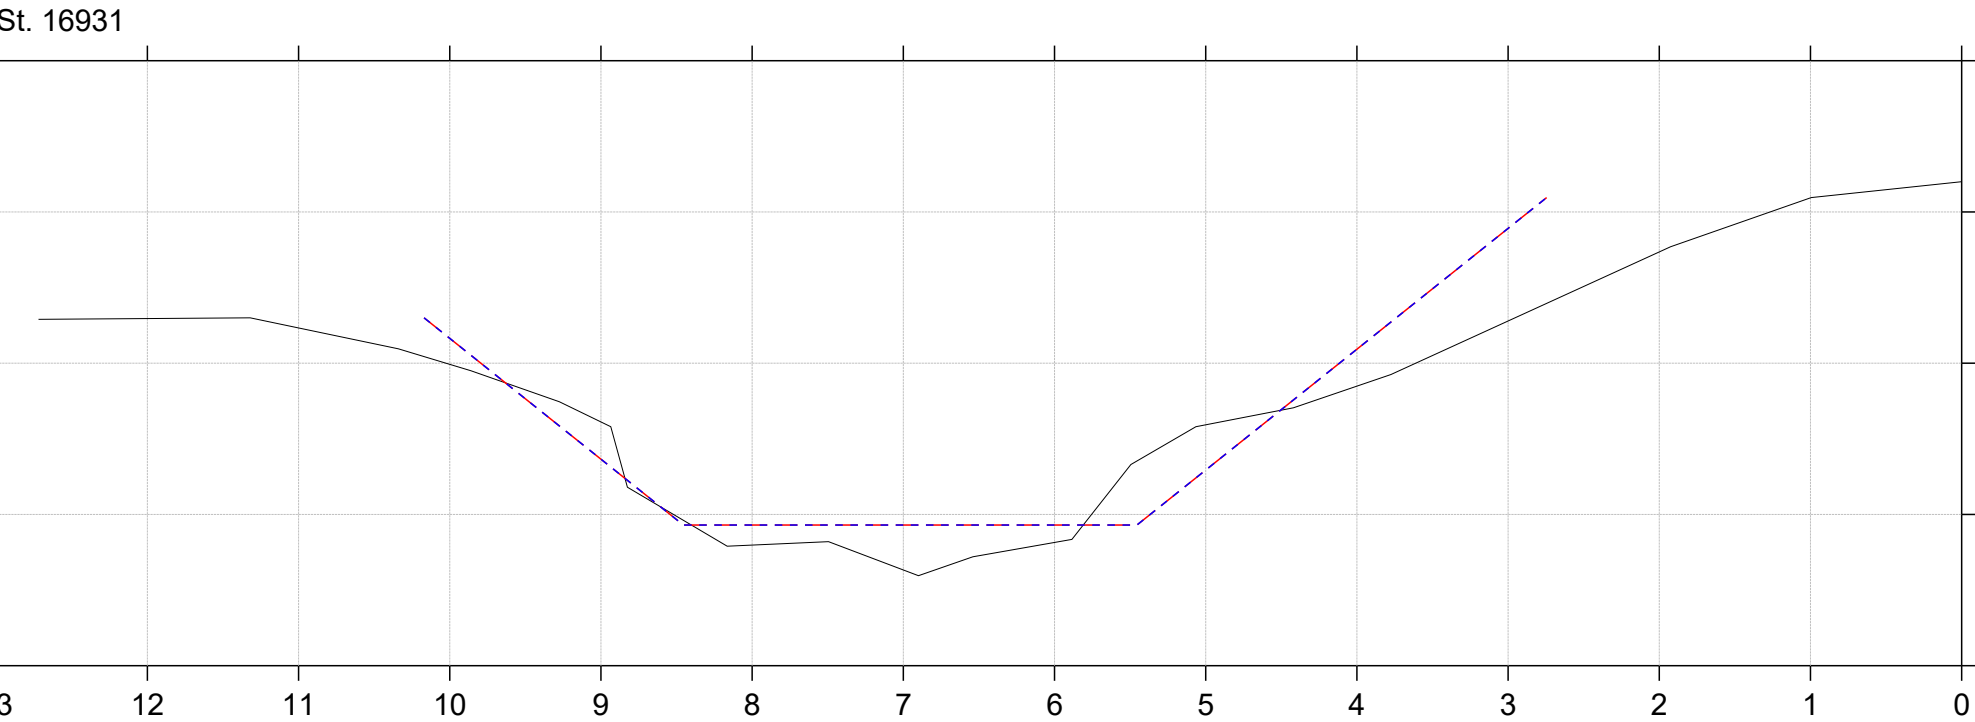
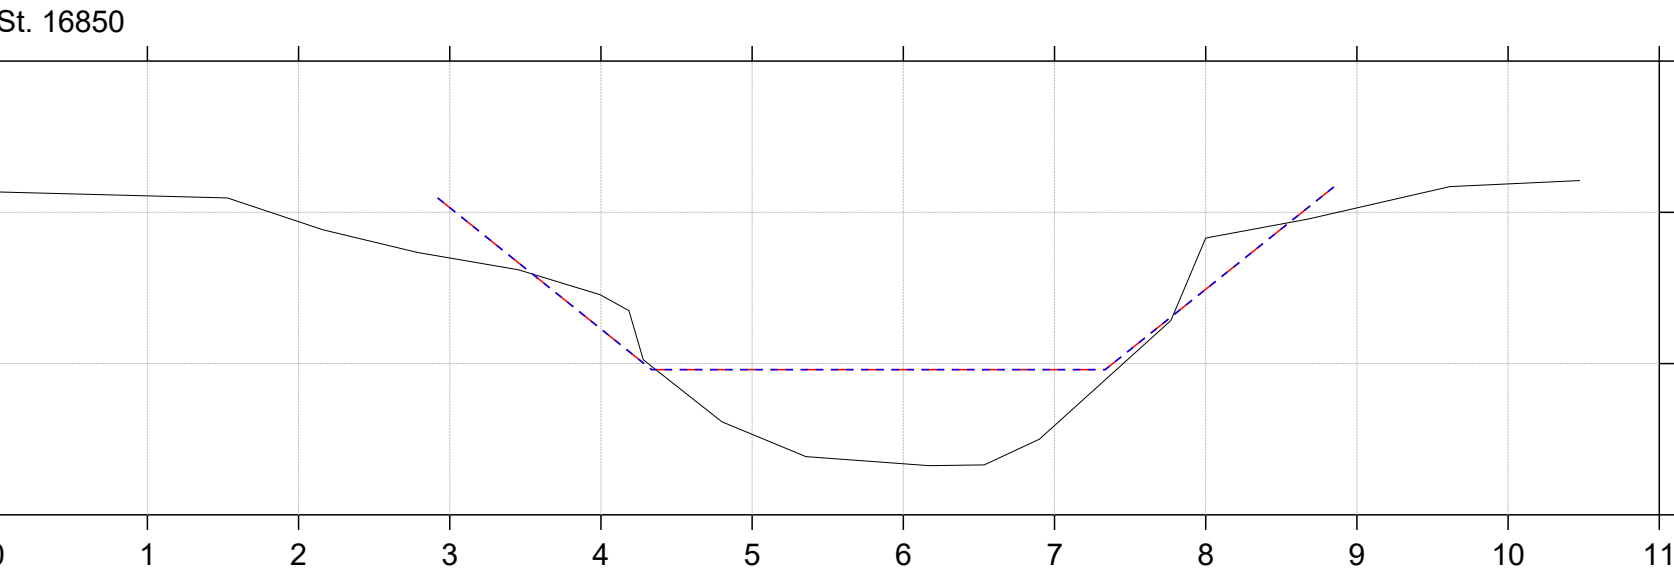


Regulativrevision 2025

Lodret akse : Kote i m DVR90, skala 1:50

Vandret akse : Afstand i m, skala 1:50

- Gældende dimensioner
- Nyt regulativ
- Regulativopmåling 2024

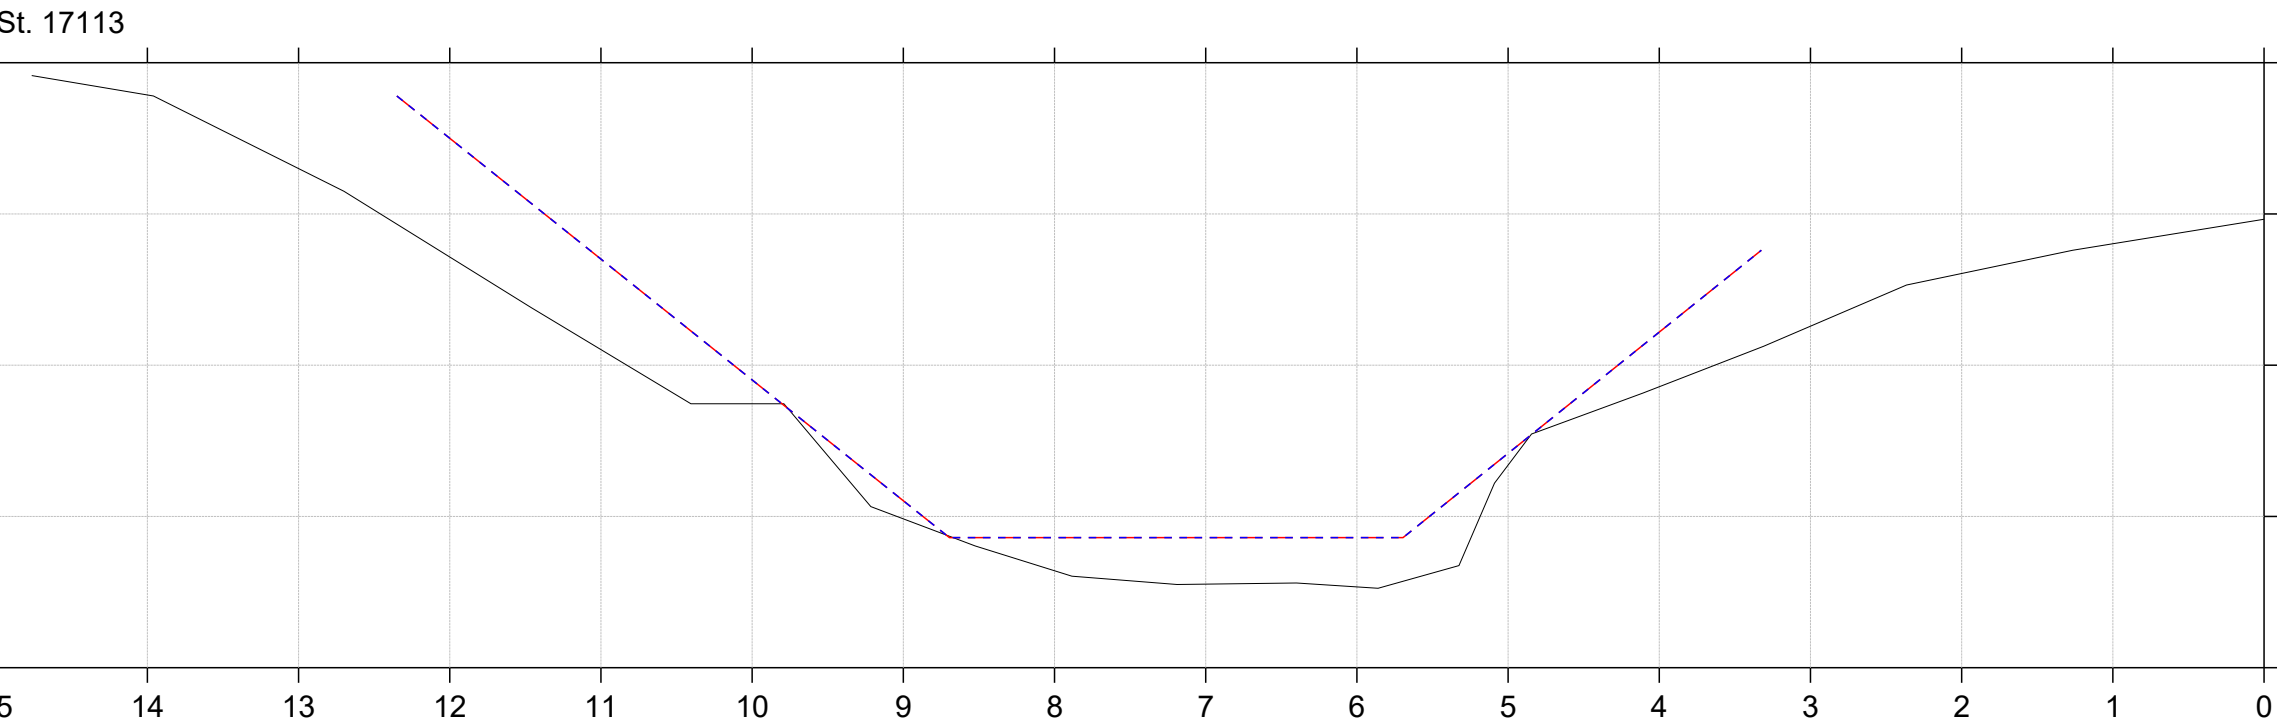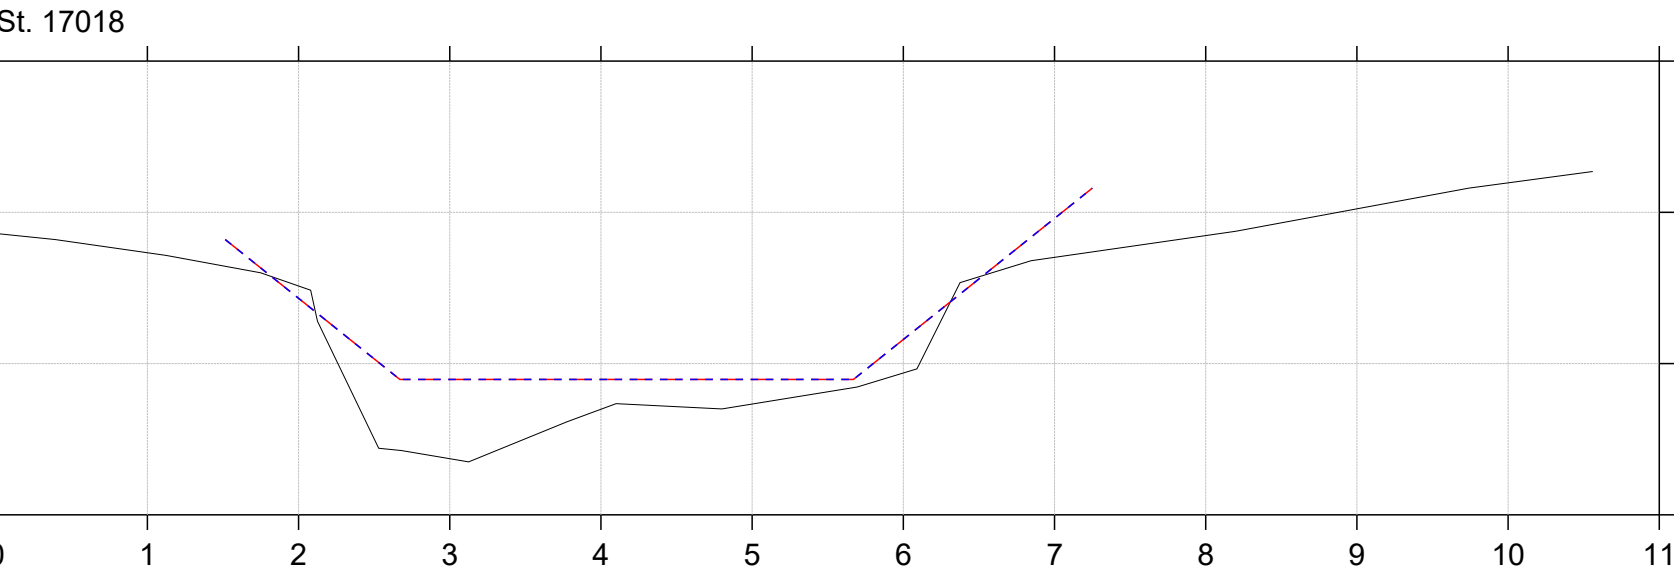


Regulativrevision 2025

Lodret akse : Kote i m DVR90, skala 1:50

Vandret akse : Afstand i m, skala 1:50

- Gældende dimensioner
- Nyt regulativ
- Regulativopmåling 2024


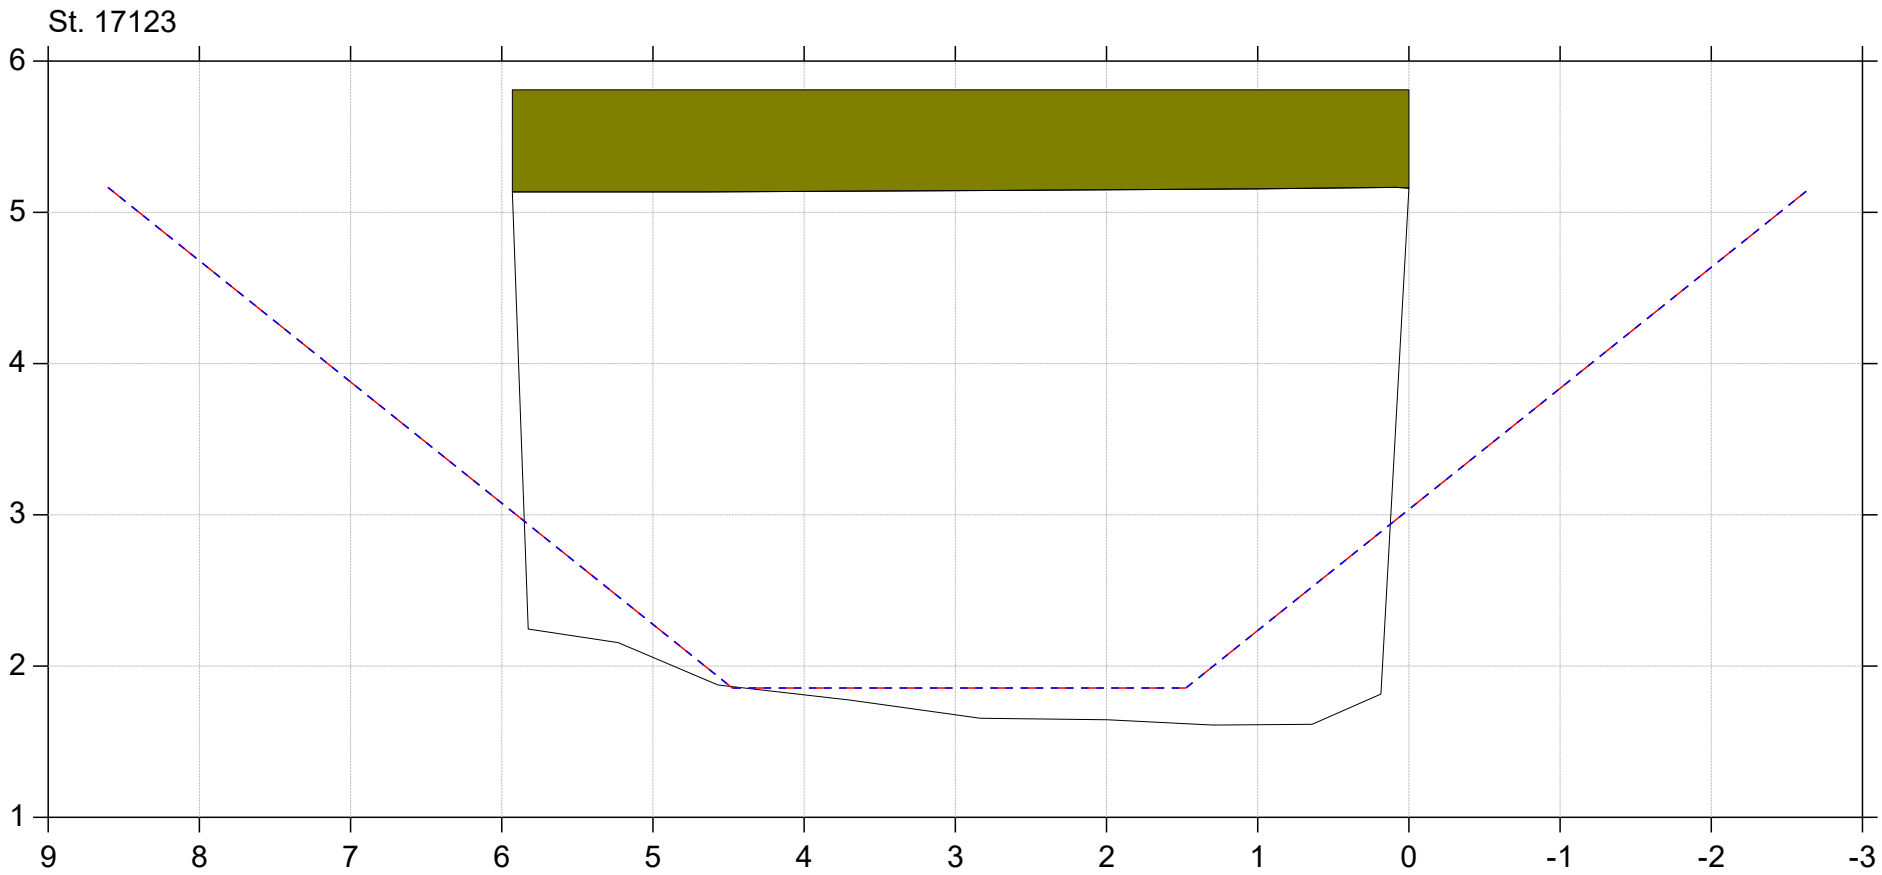


Regulativrevision 2025

Lodret akse : Kote i m DVR90, skala 1:50

Vandret akse : Afstand i m, skala 1:50

- Gældende dimensioner
- Nyt regulativ
- Regulativopmåling 2024

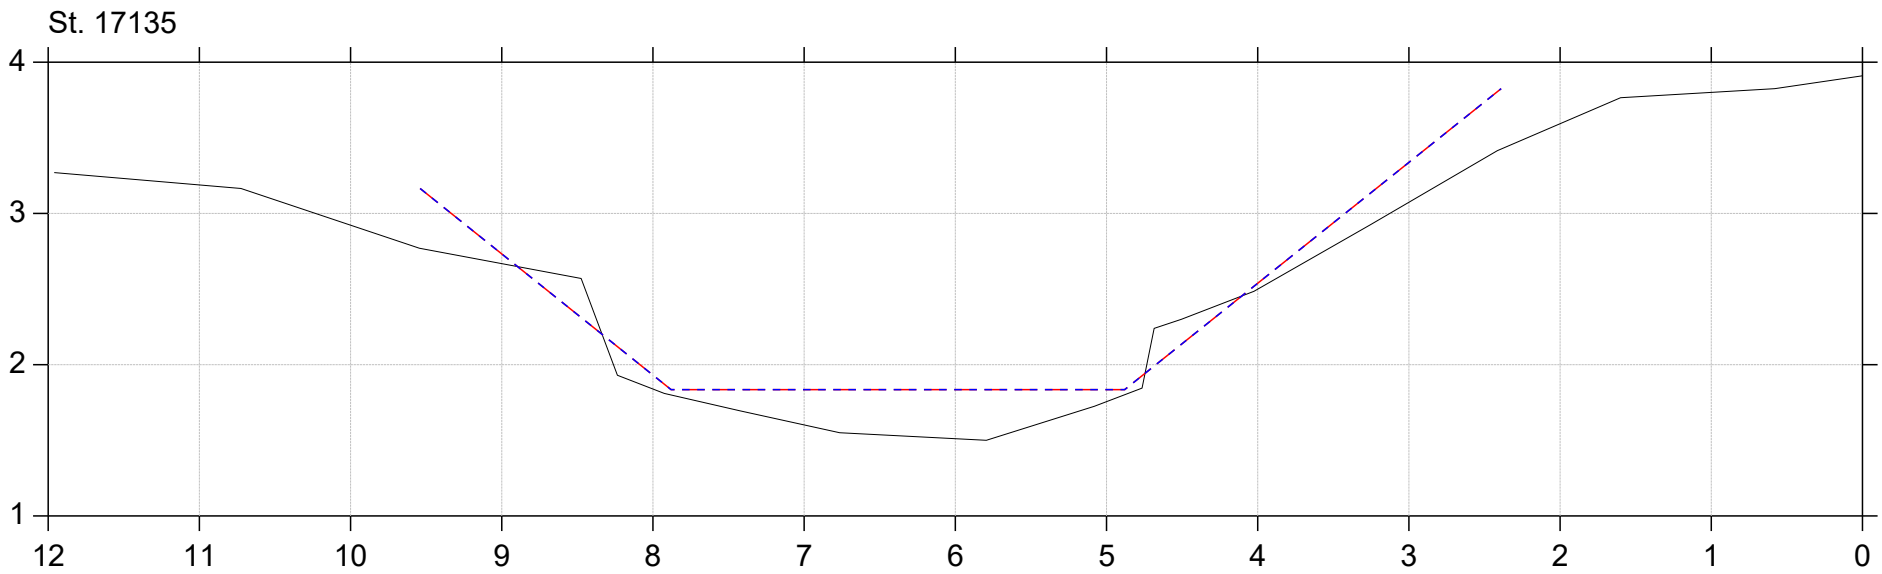
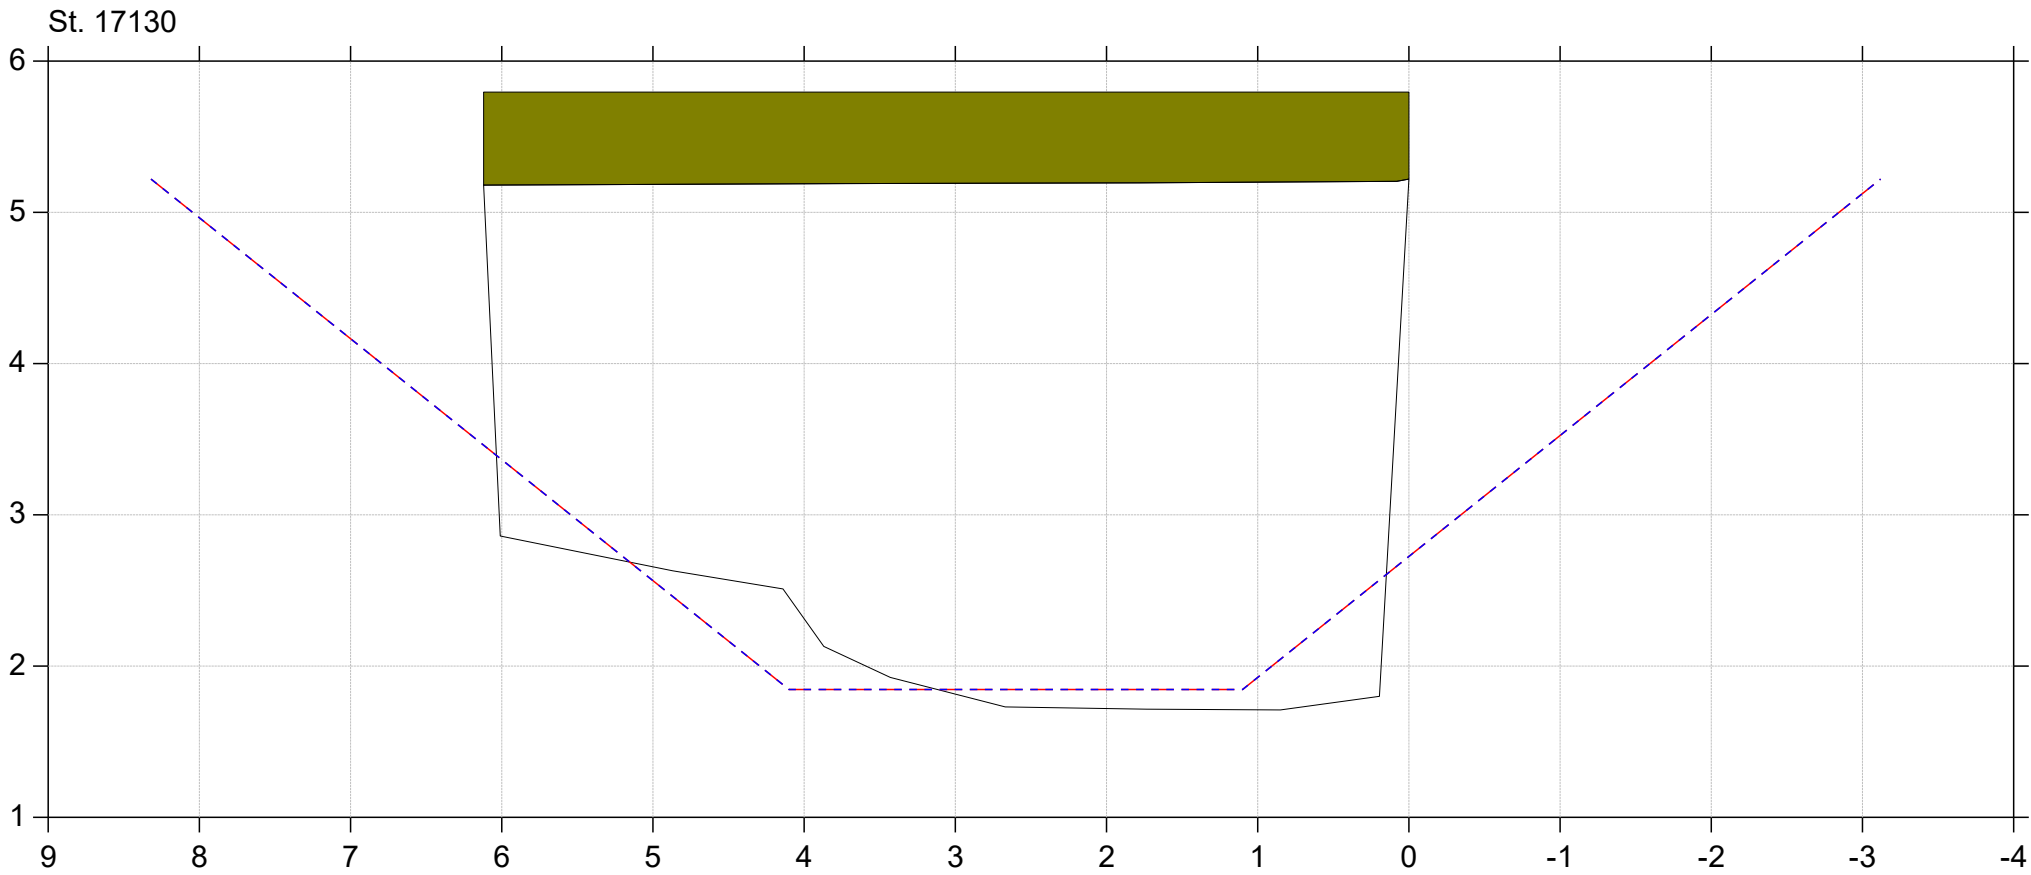


Regulativrevision 2025

Lodret akse : Kote i m DVR90, skala 1:50

Vandret akse : Afstand i m, skala 1:50

- Gældende dimensioner
- Nyt regulativ
- Regulativopmåling 2024

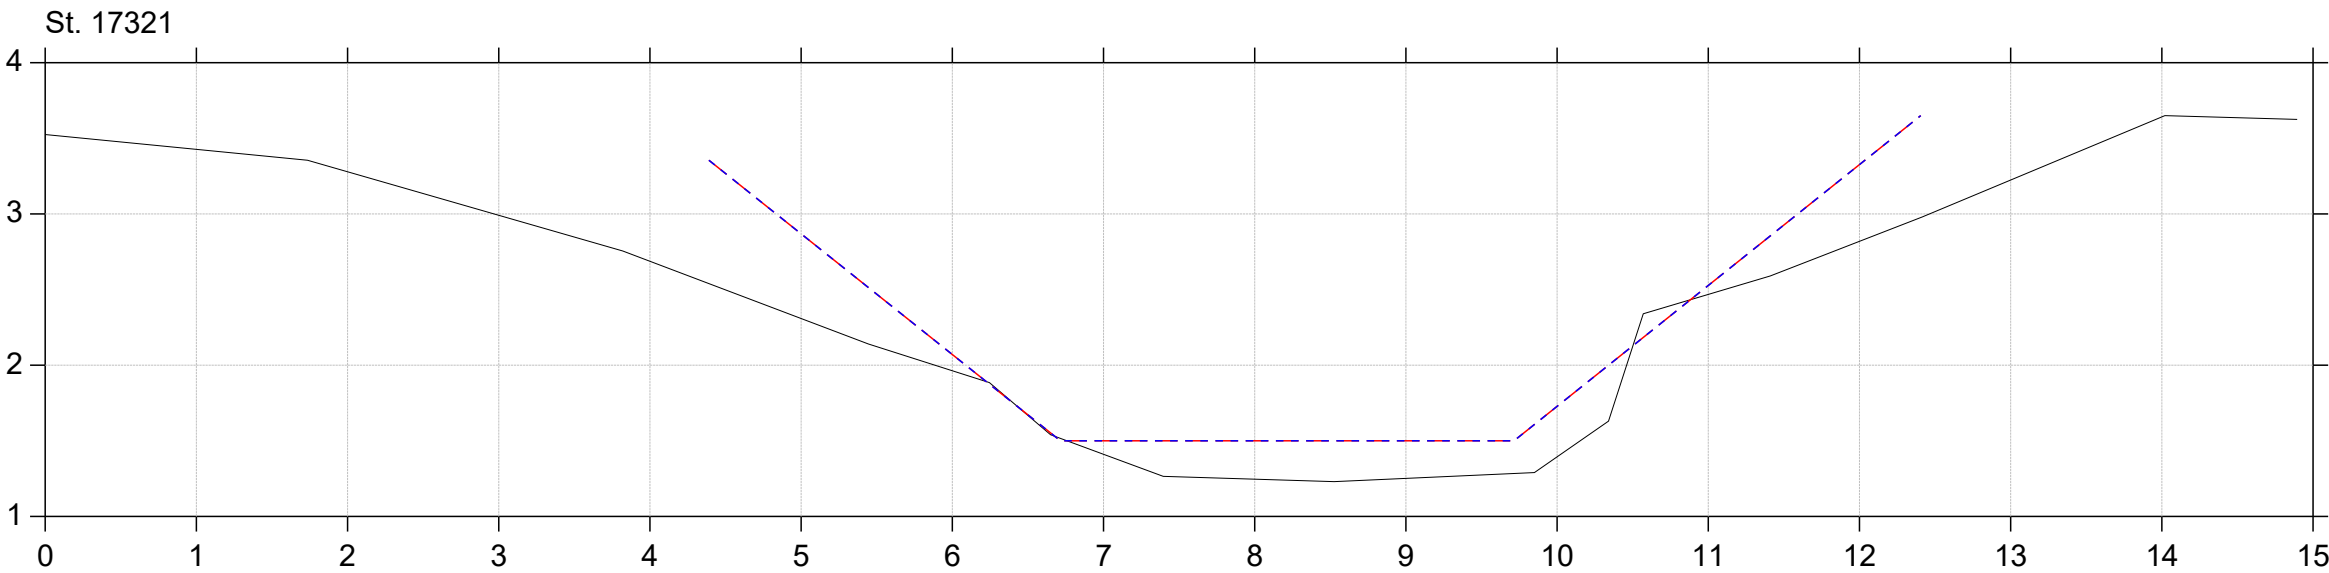
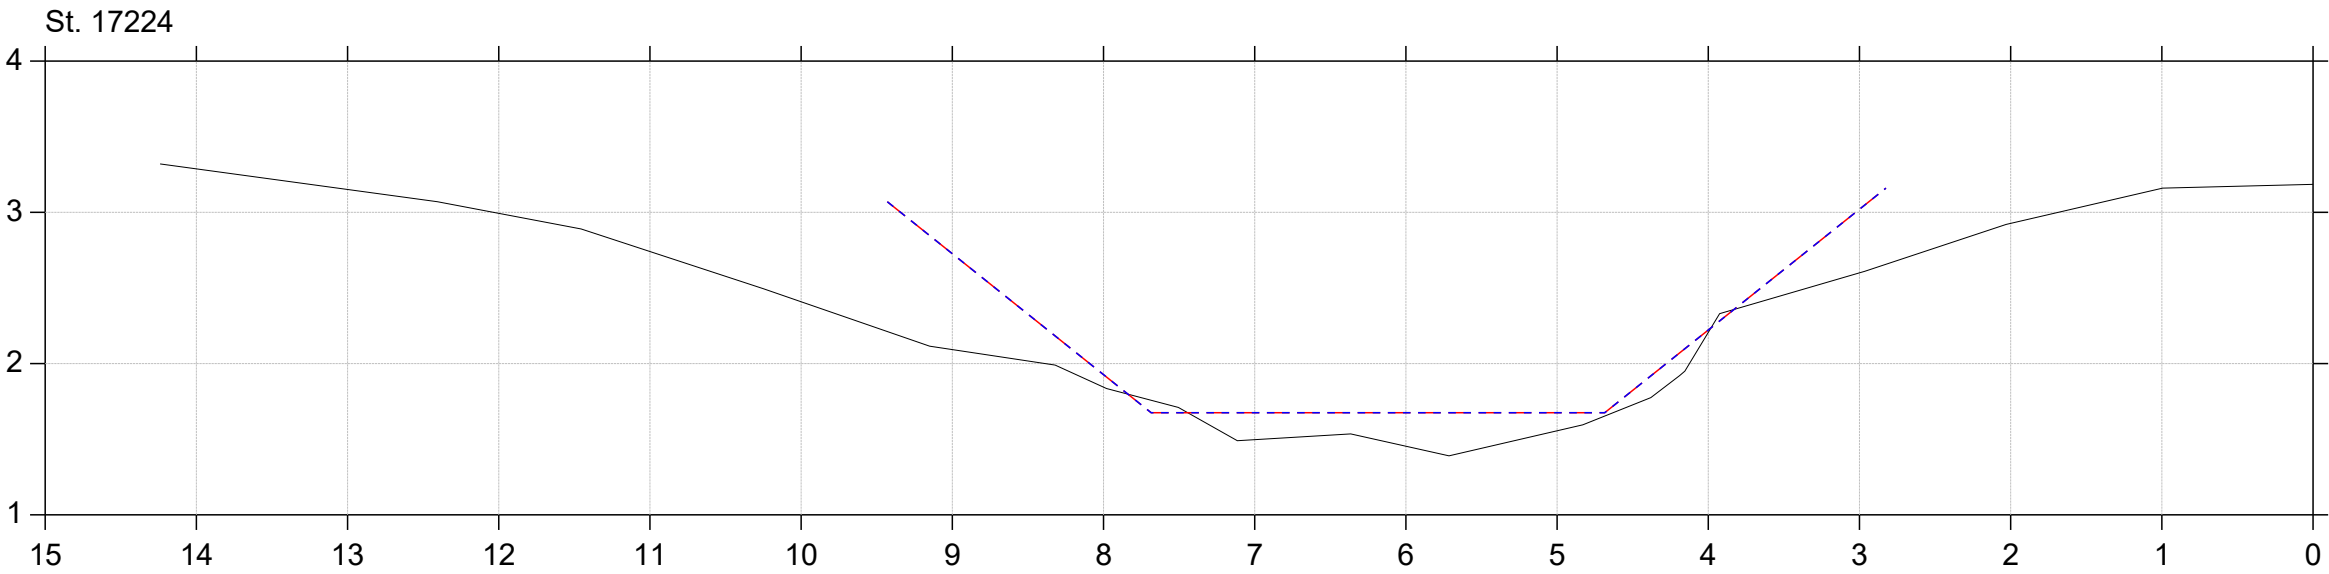


Regulativrevision 2025

Lodret akse : Kote i m DVR90, skala 1:50

Vandret akse : Afstand i m, skala 1:50

- Gældende dimensioner
- Nyt regulativ
- Regulativopmåling 2024

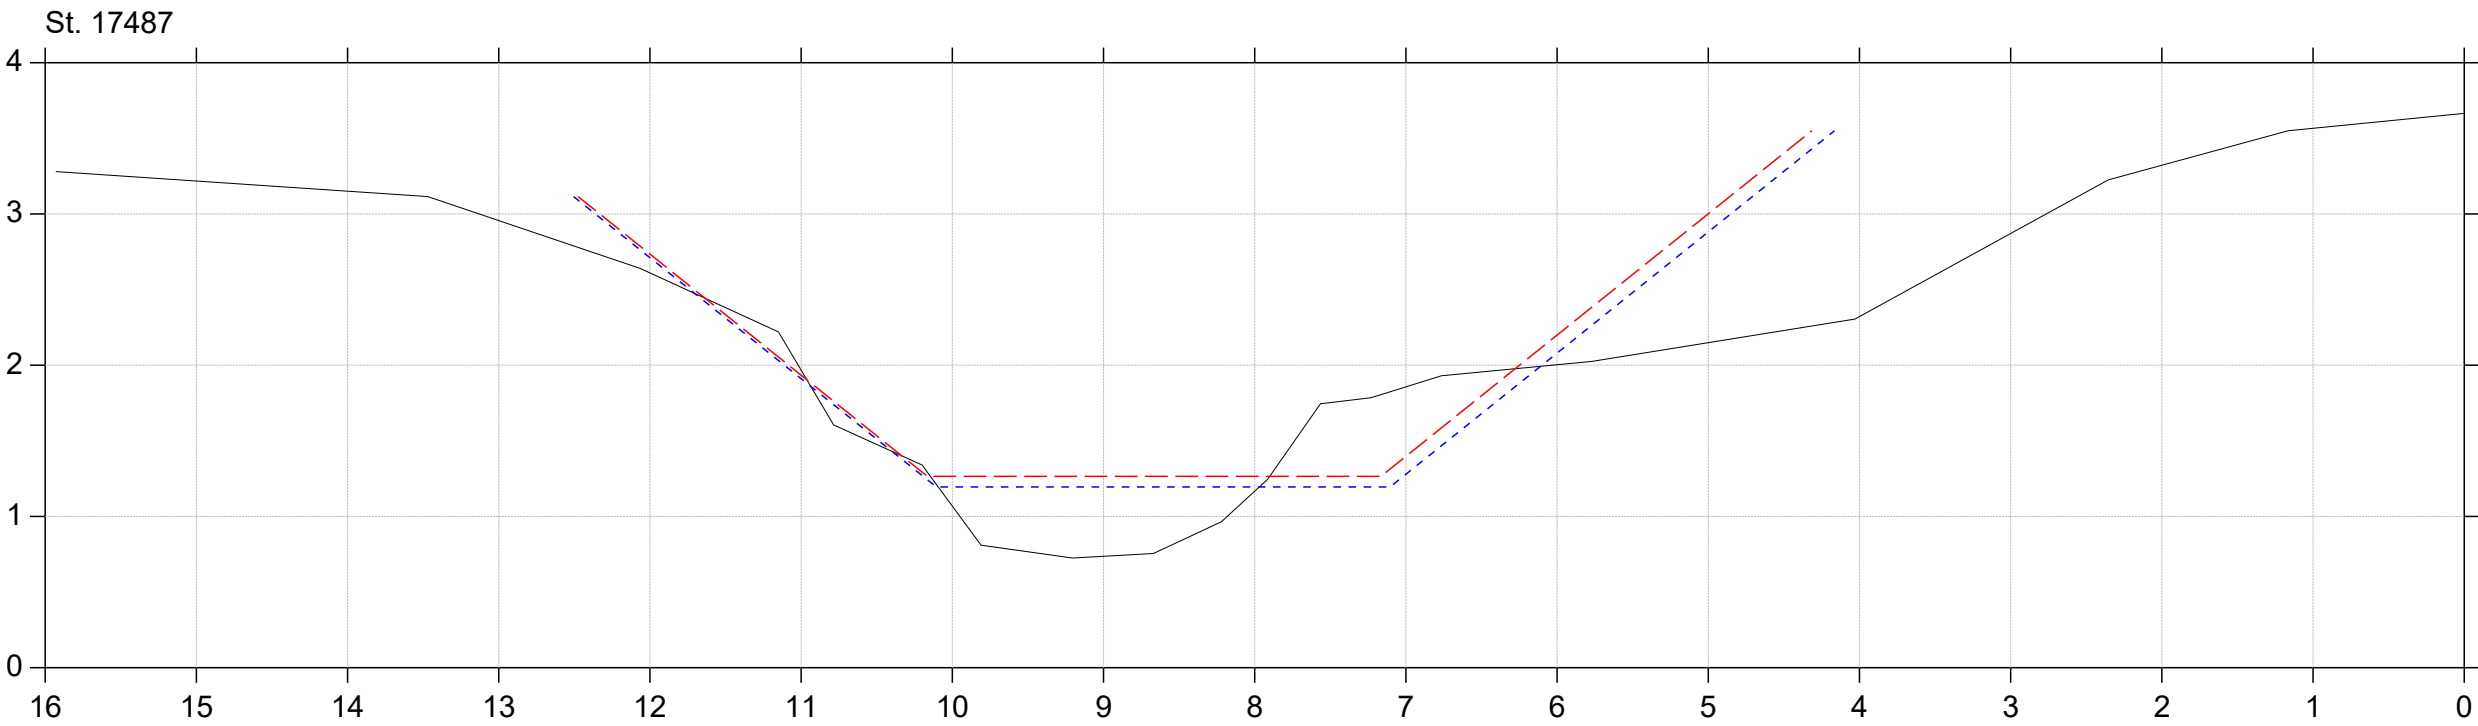
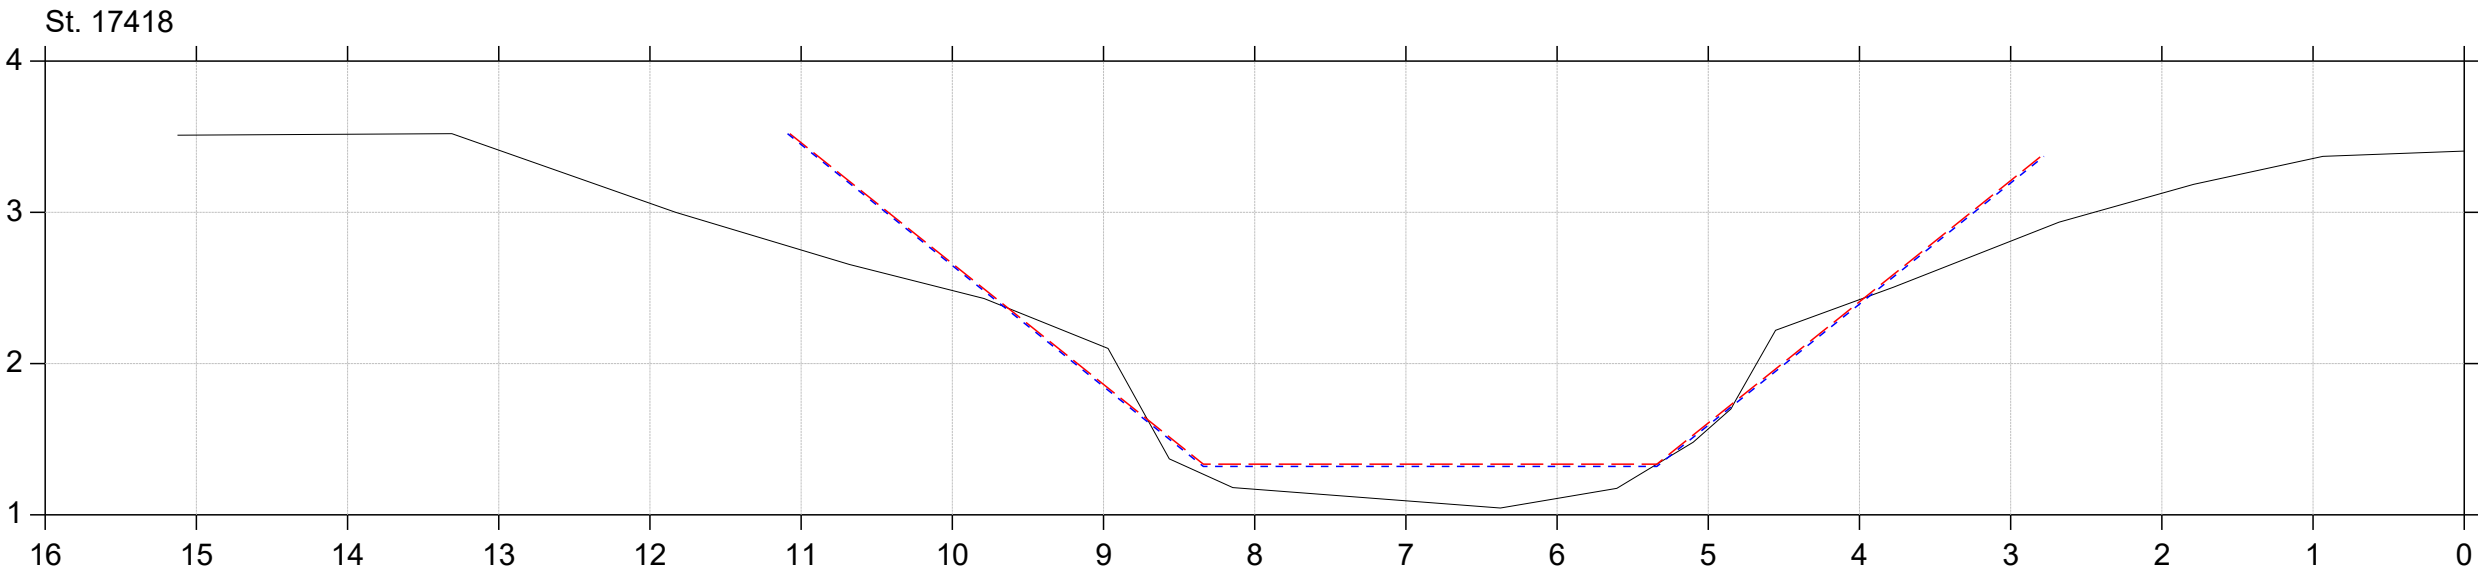


Regulativrevision 2025

Lodret akse : Kote i m DVR90, skala 1:50

Vandret akse : Afstand i m, skala 1:50

- Gældende dimensioner
- Nyt regulativ
- Regulativopmåling 2024

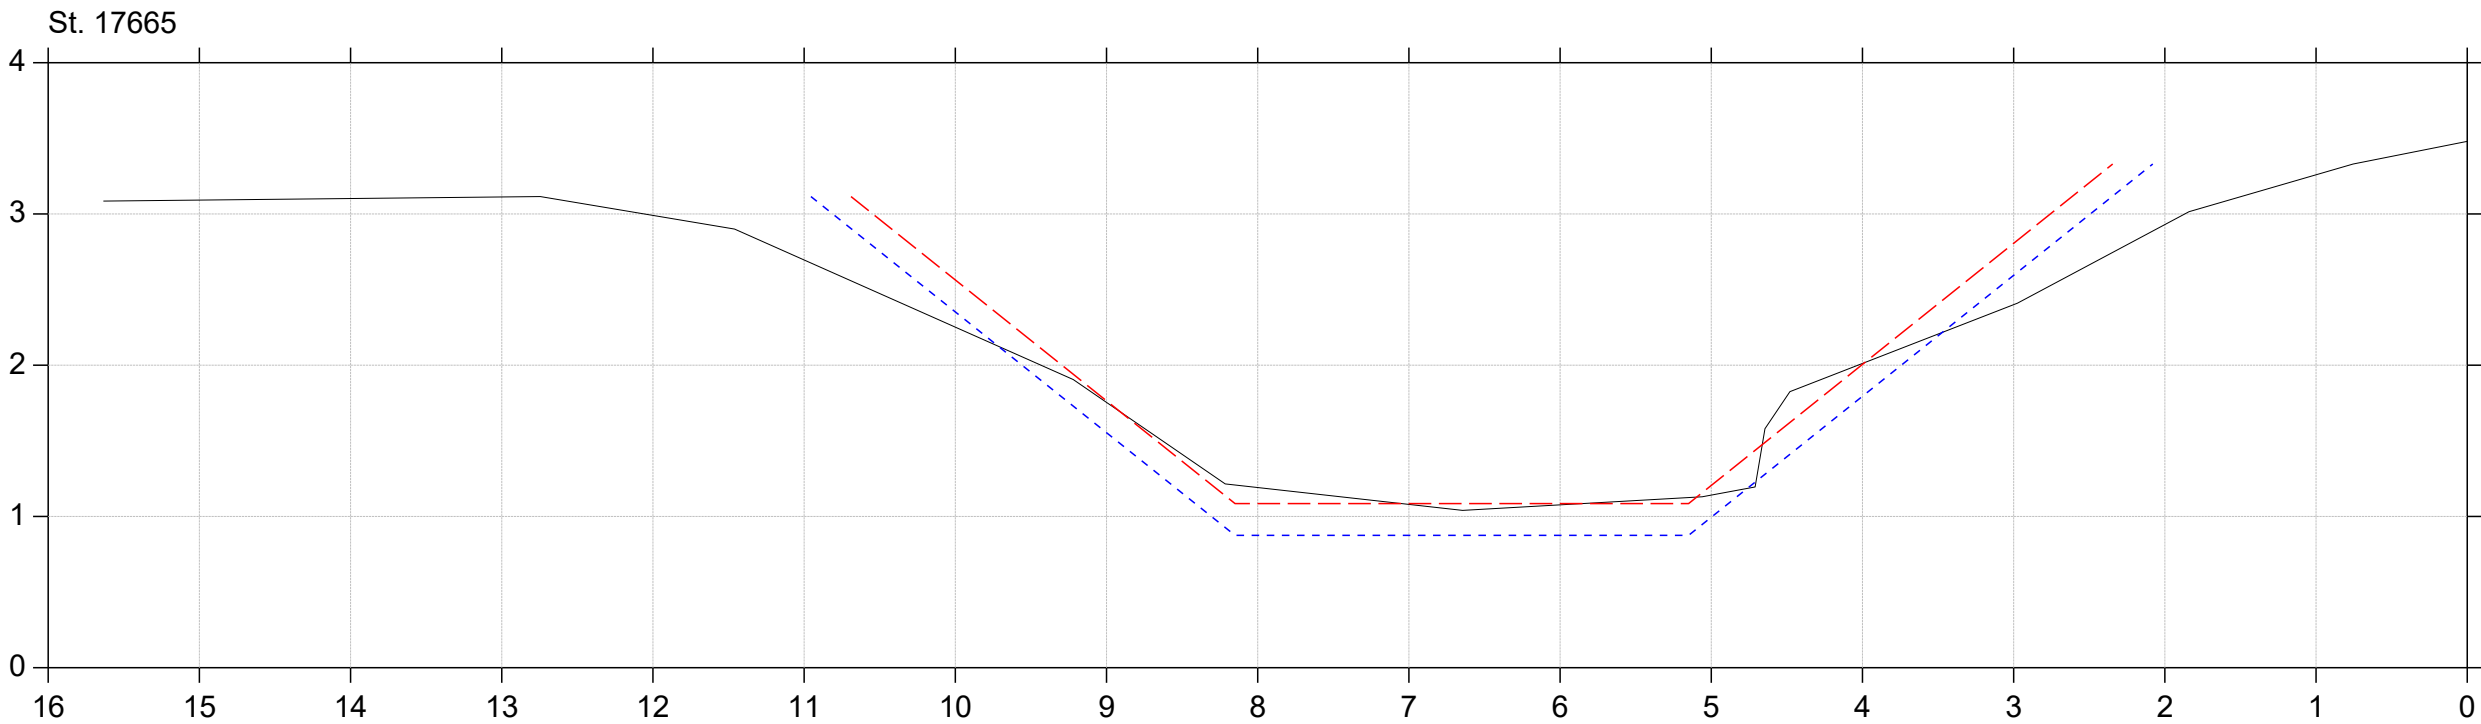
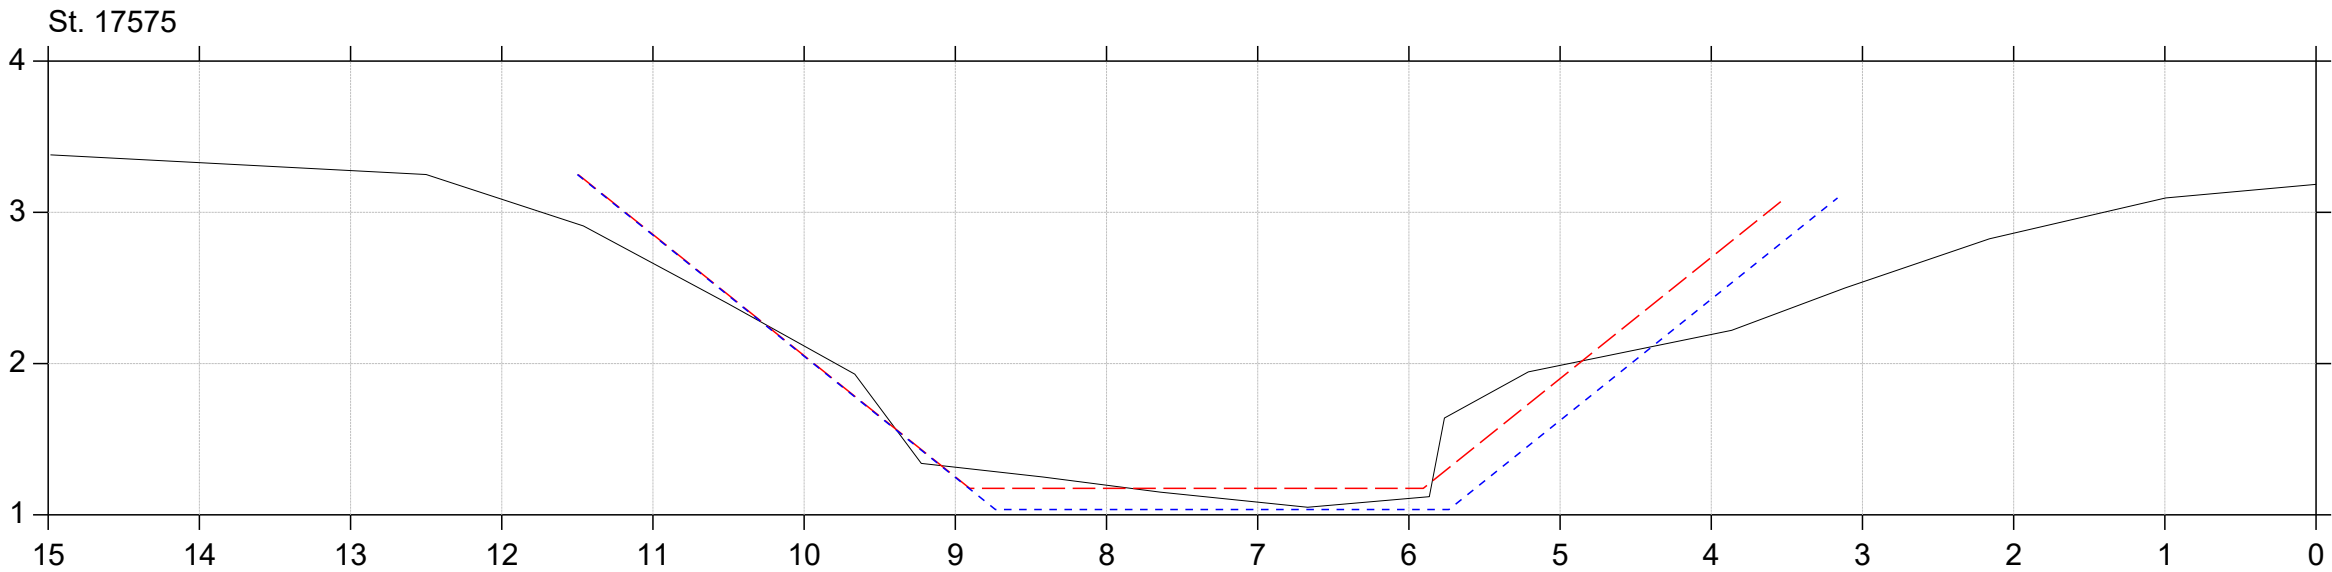


Regulativrevision 2025

Lodret akse : Kote i m DVR90, skala 1:50

Vandret akse : Afstand i m, skala 1:50

- Gældende dimensioner
- Nyt regulativ
- Regulativopmåling 2024

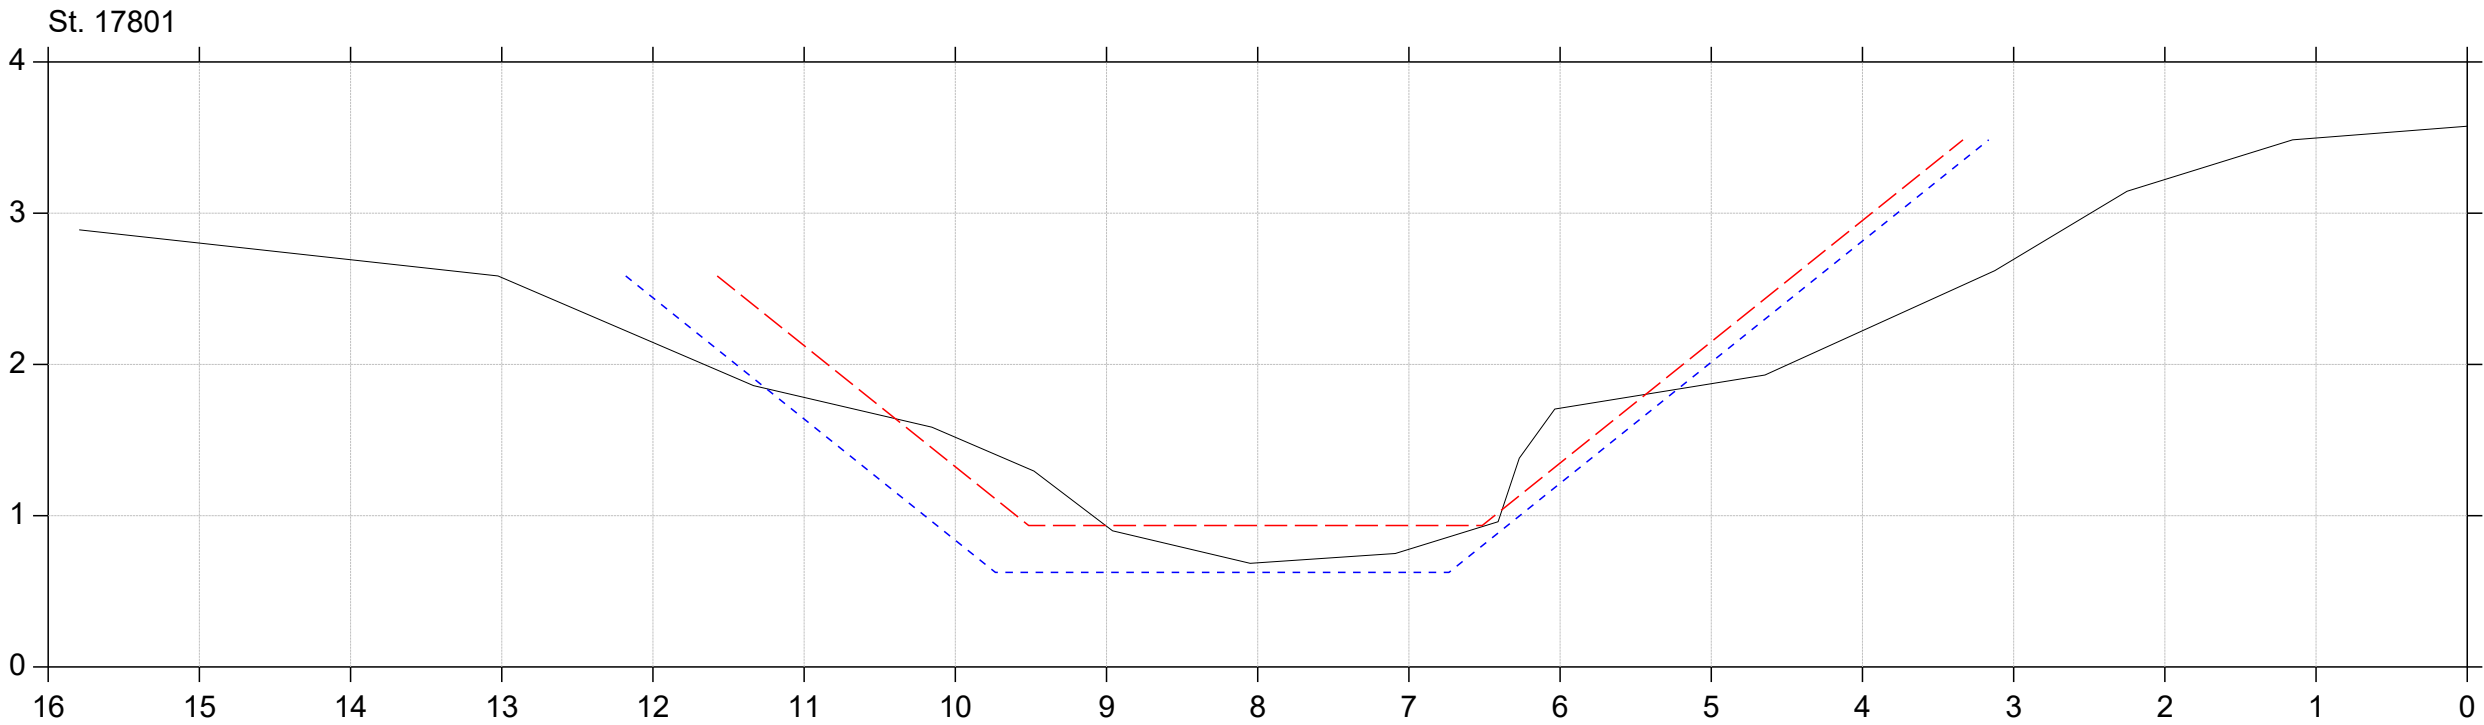
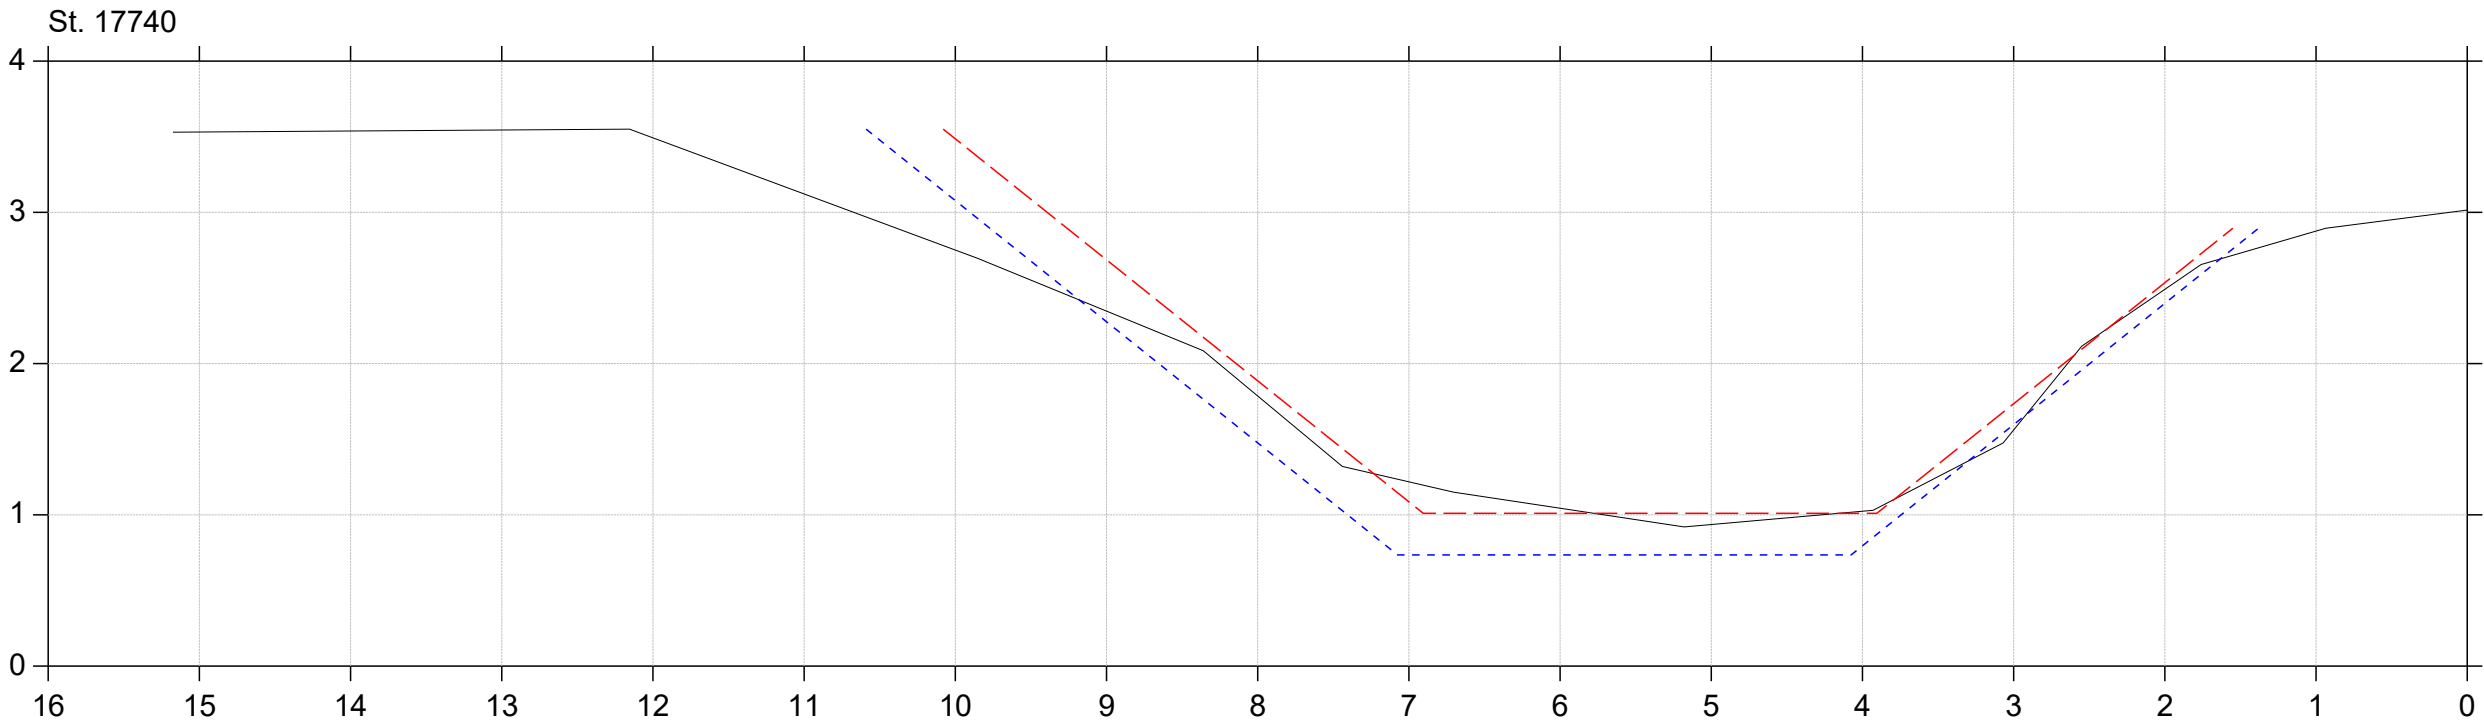


Regulativrevision 2025

Lodret akse : Kote i m DVR90, skala 1:50

Vandret akse : Afstand i m, skala 1:50

- Gældende dimensioner
- Nyt regulativ
- Regulativopmåling 2024

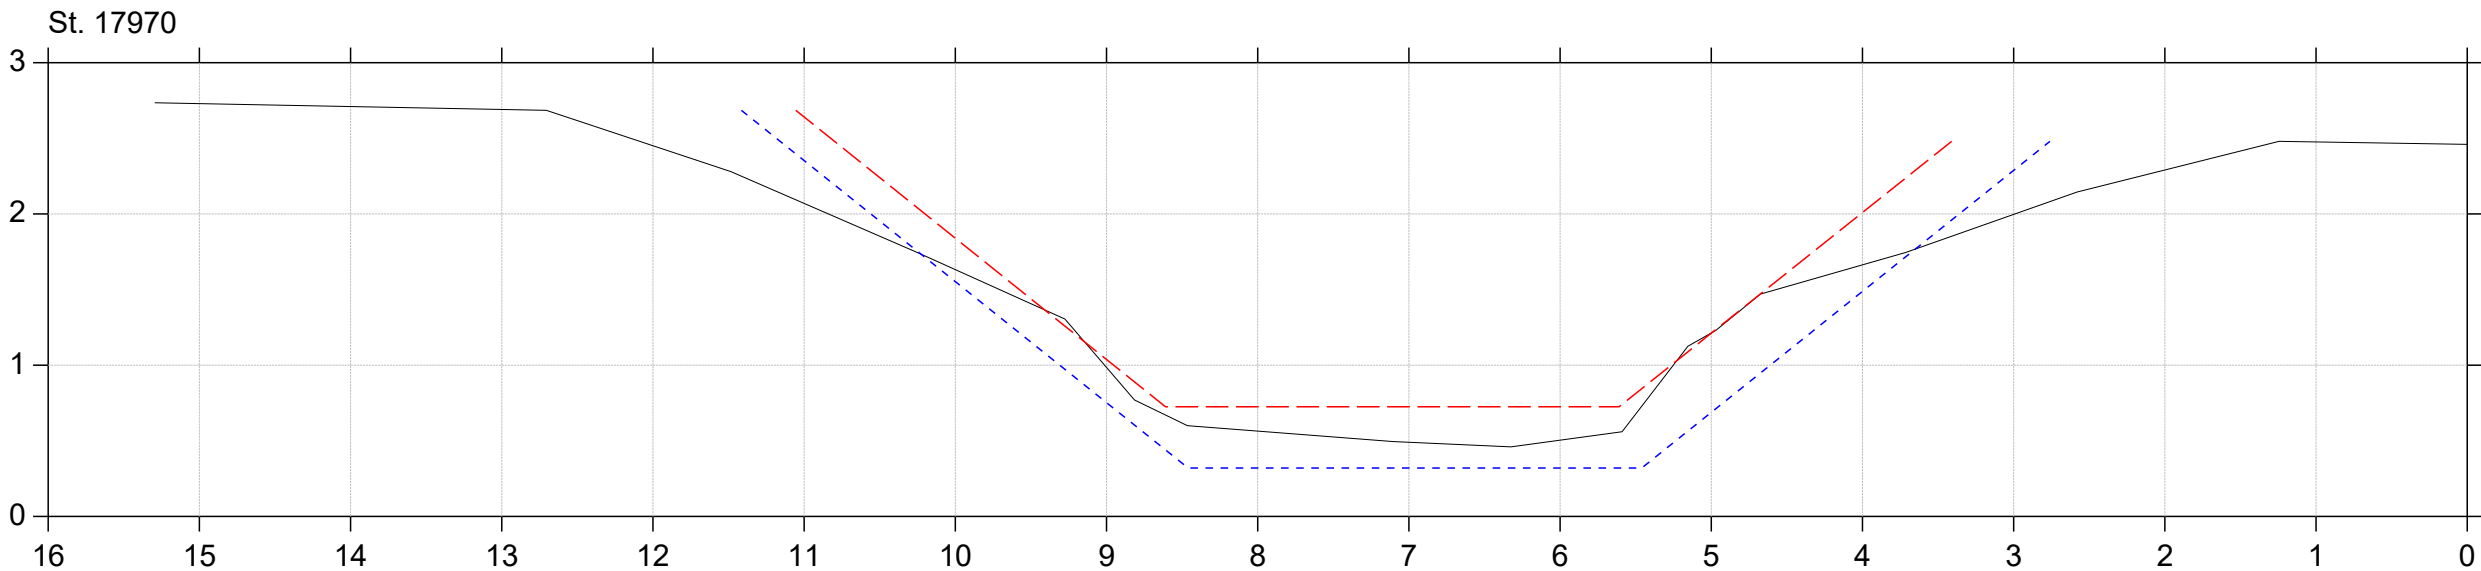
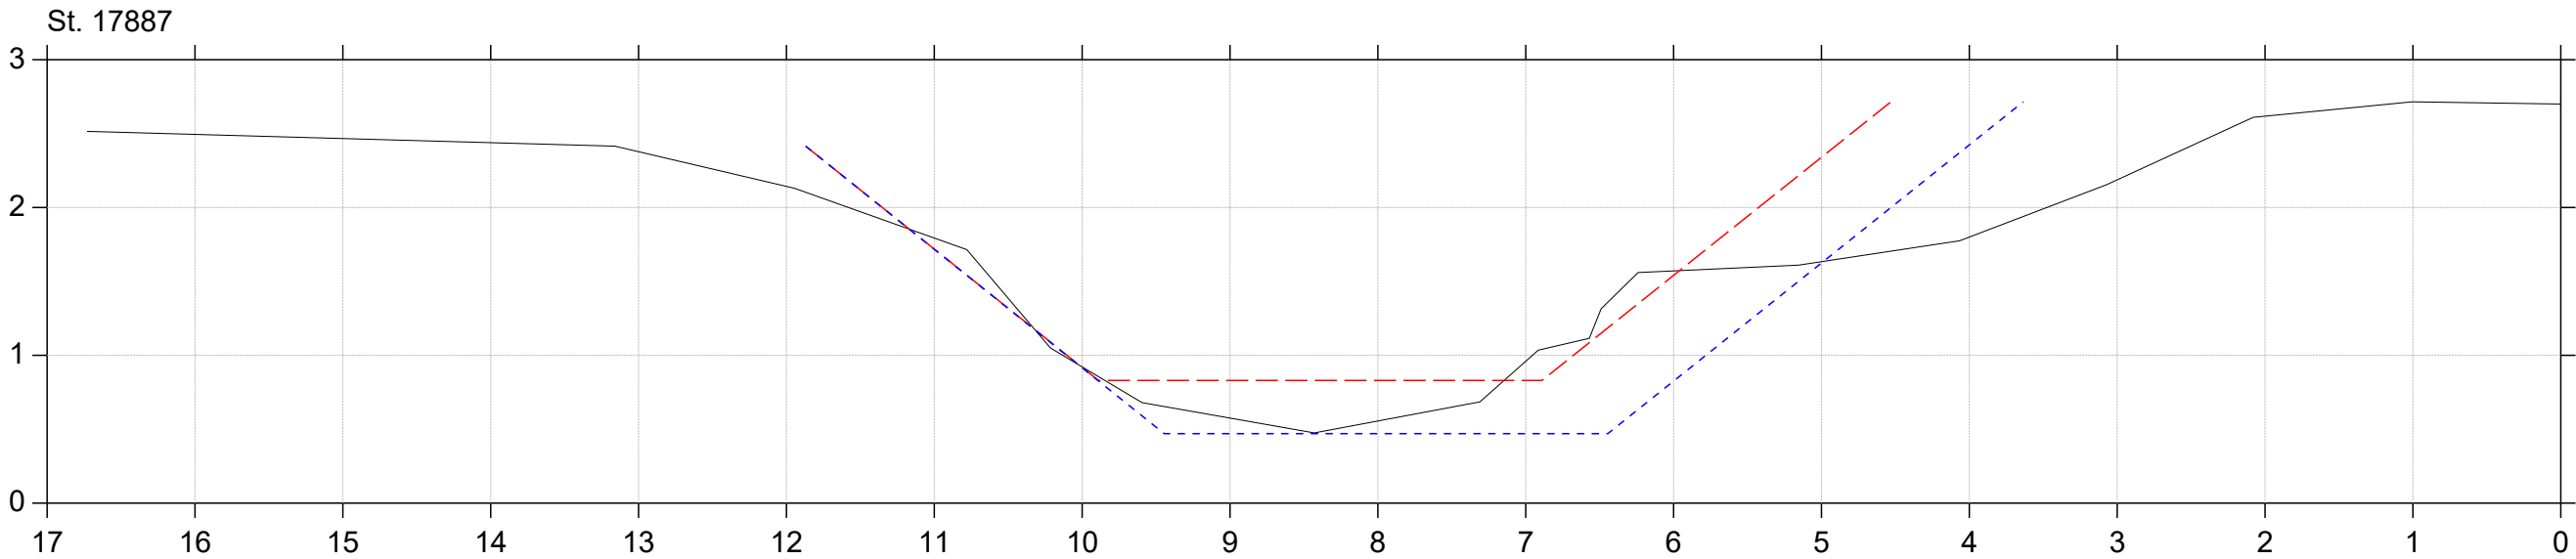


Regulativrevision 2025

Lodret akse : Kote i m DVR90, skala 1:50

Vandret akse : Afstand i m, skala 1:50

- Gældende dimensioner
- Nyt regulativ
- Regulativopmåling 2024

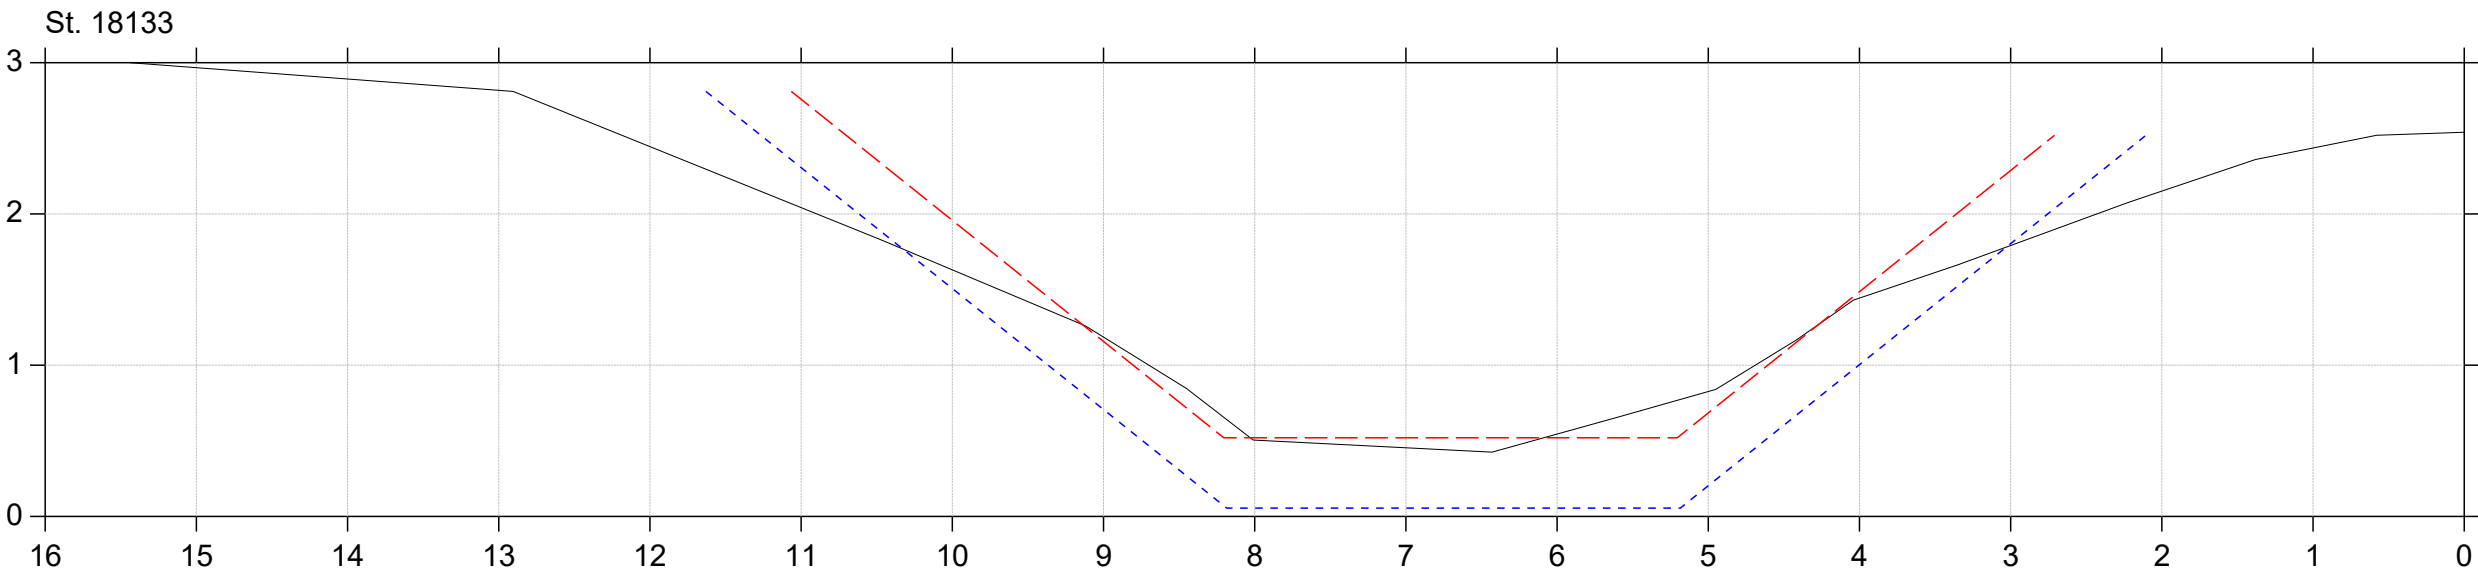
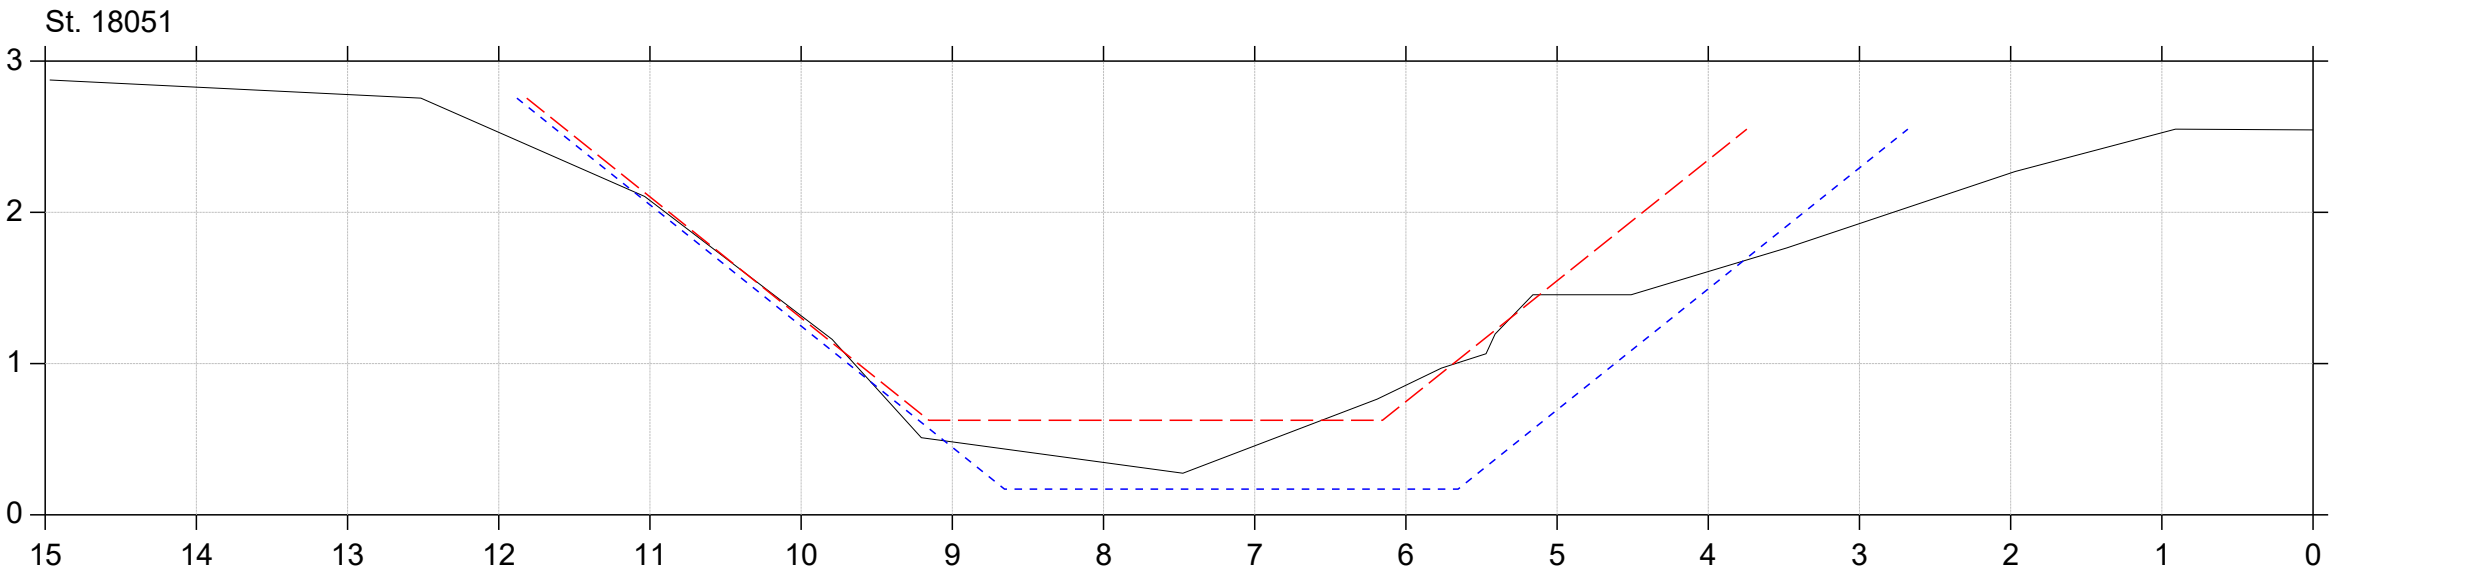


Regulativrevision 2025

Lodret akse : Kote i m DVR90, skala 1:50

Vandret akse : Afstand i m, skala 1:50

- Gældende dimensioner
- Nyt regulativ
- Regulativopmåling 2024

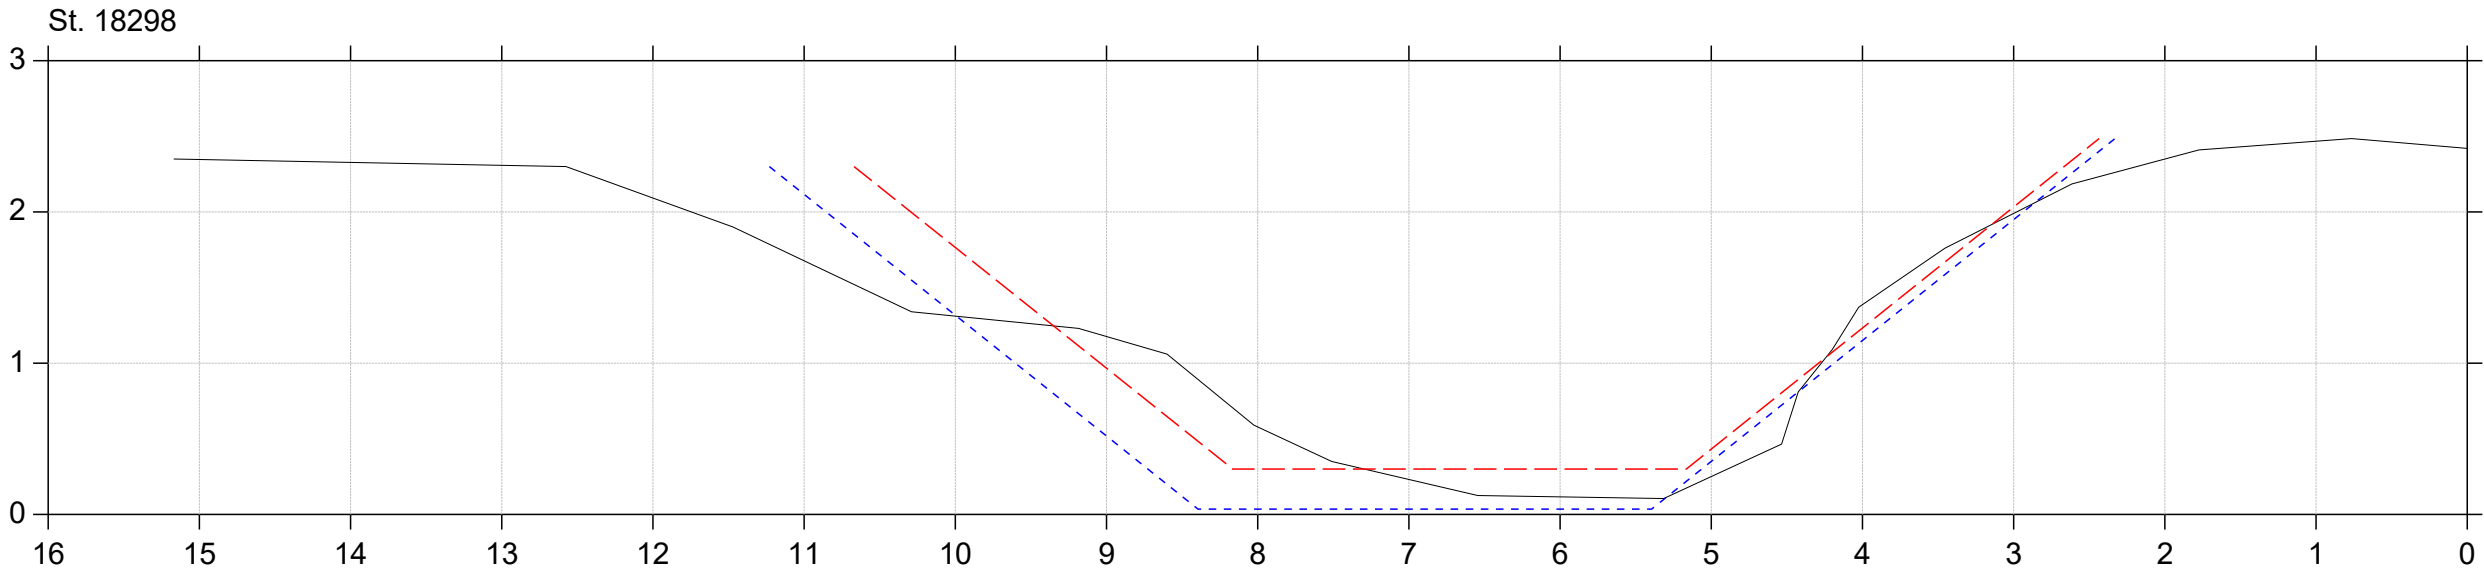
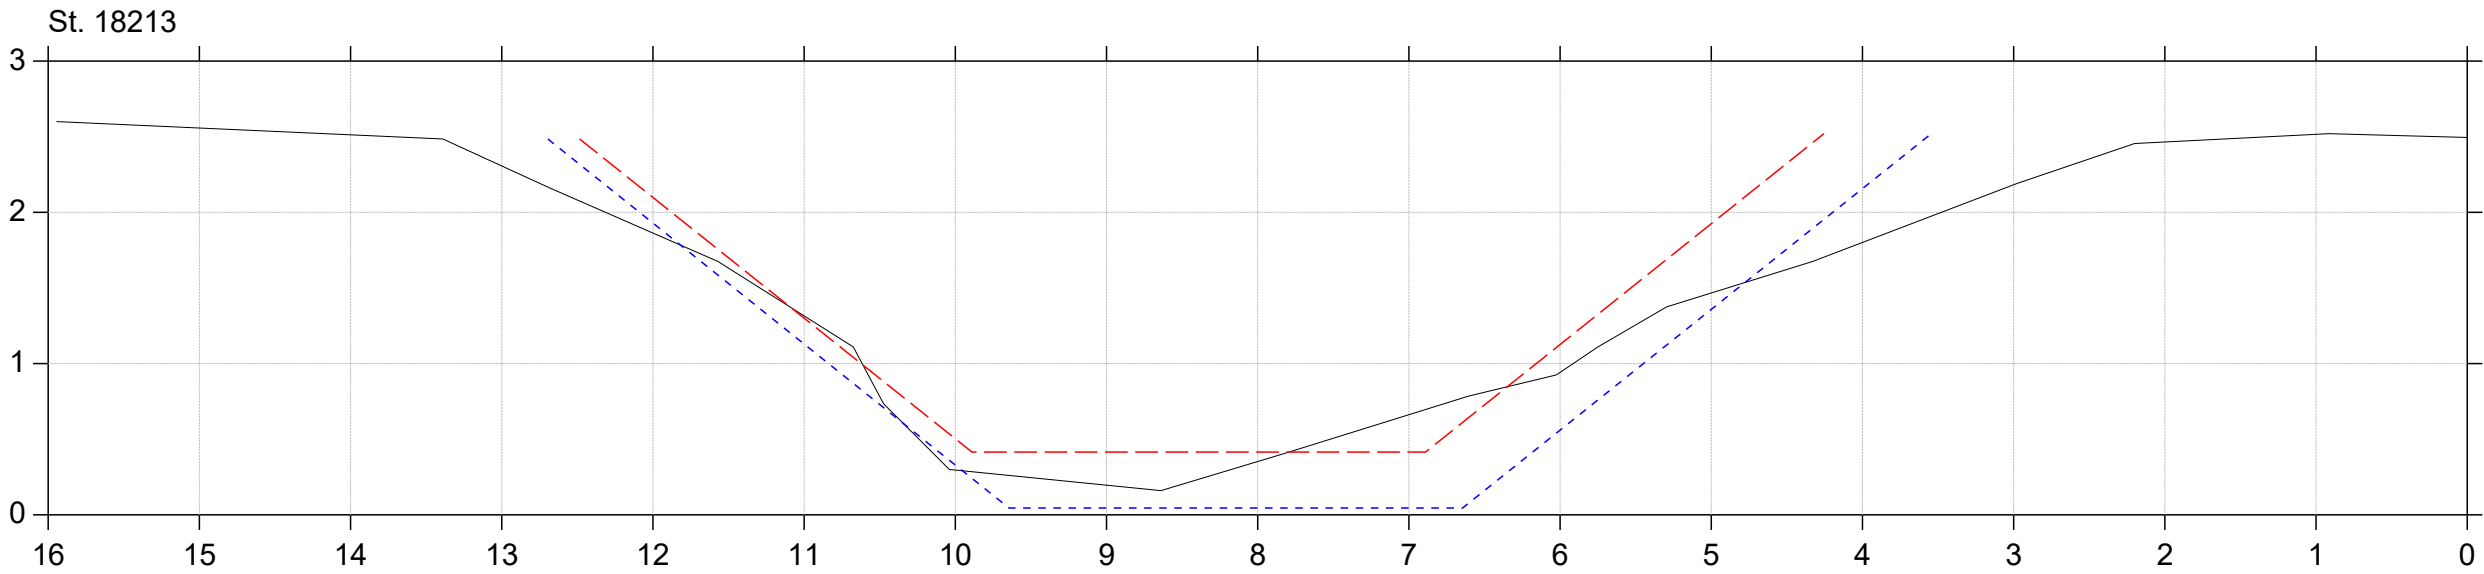


Regulativrevision 2025

Lodret akse : Kote i m DVR90, skala 1:50

Vandret akse : Afstand i m, skala 1:50

- Gældende dimensioner
- Nyt regulativ
- Regulativopmåling 2024

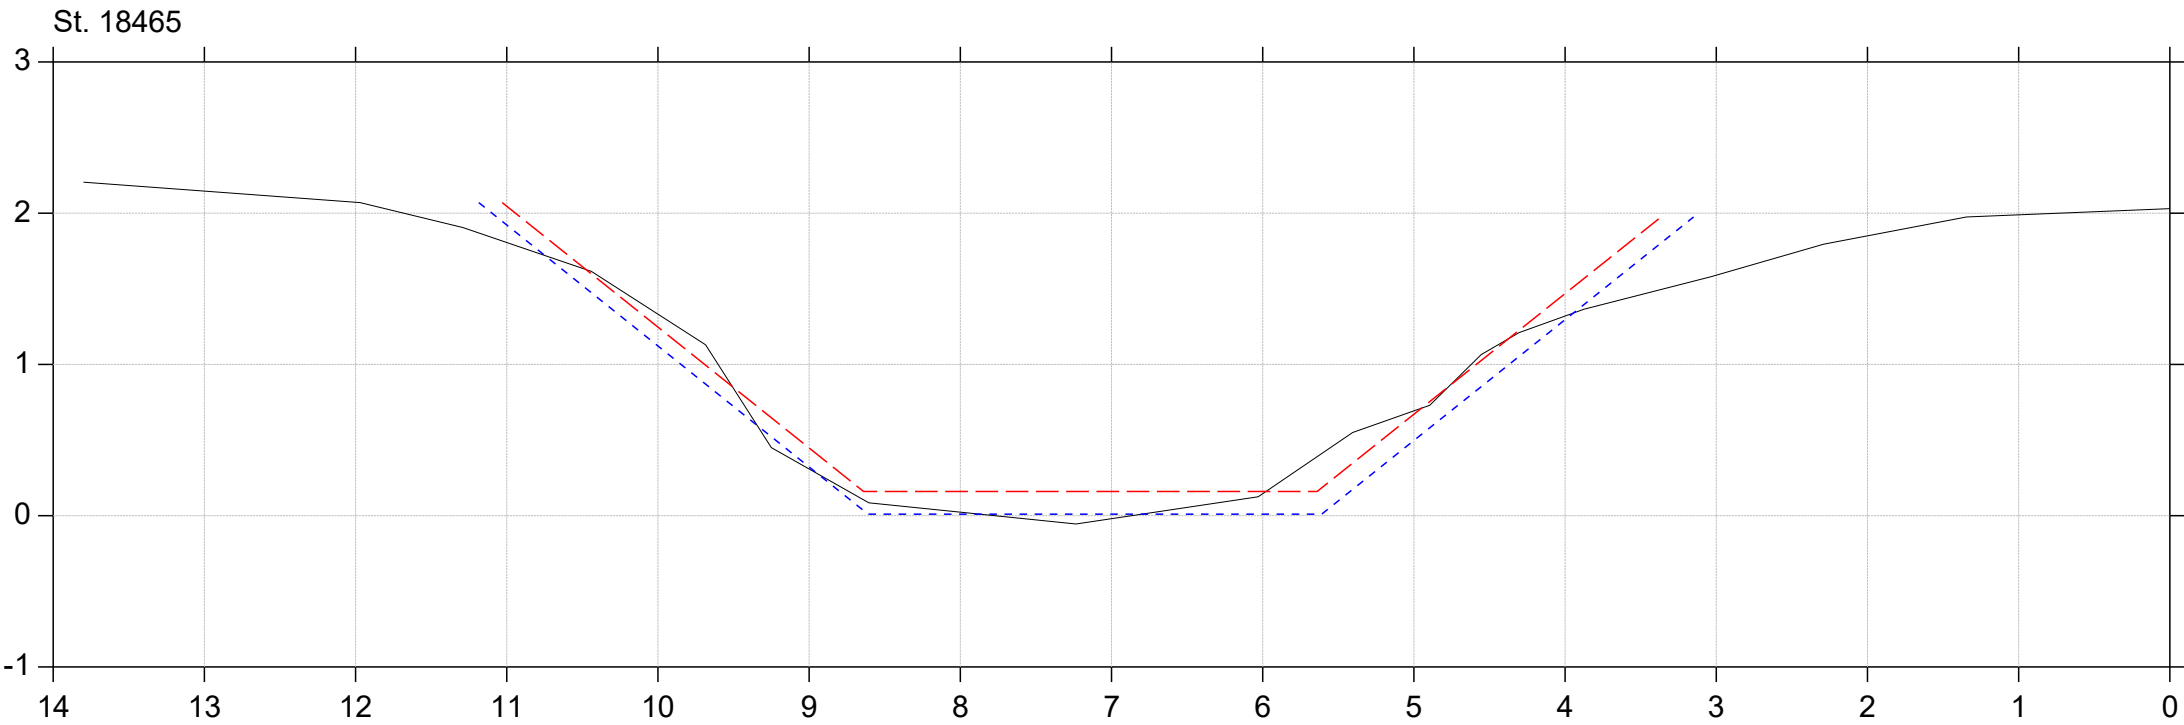
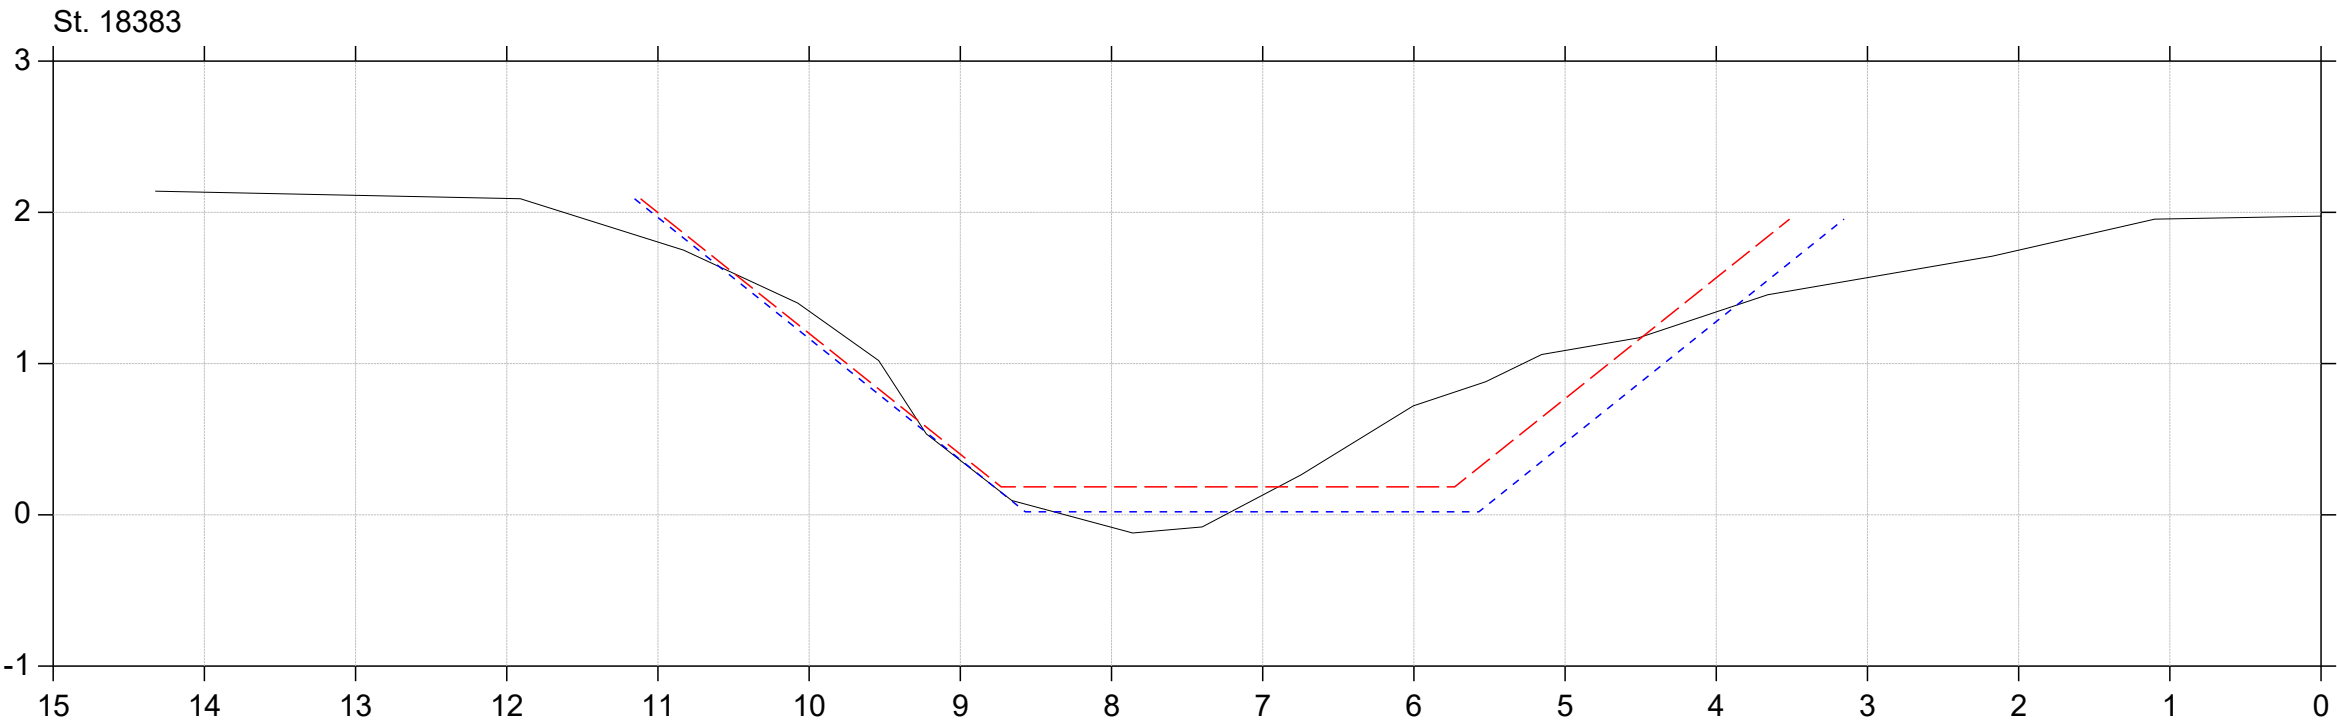


Regulativrevision 2025

Lodret akse : Kote i m DVR90, skala 1:50

Vandret akse : Afstand i m, skala 1:50

- Gældende dimensioner
- Nyt regulativ
- Regulativopmåling 2024

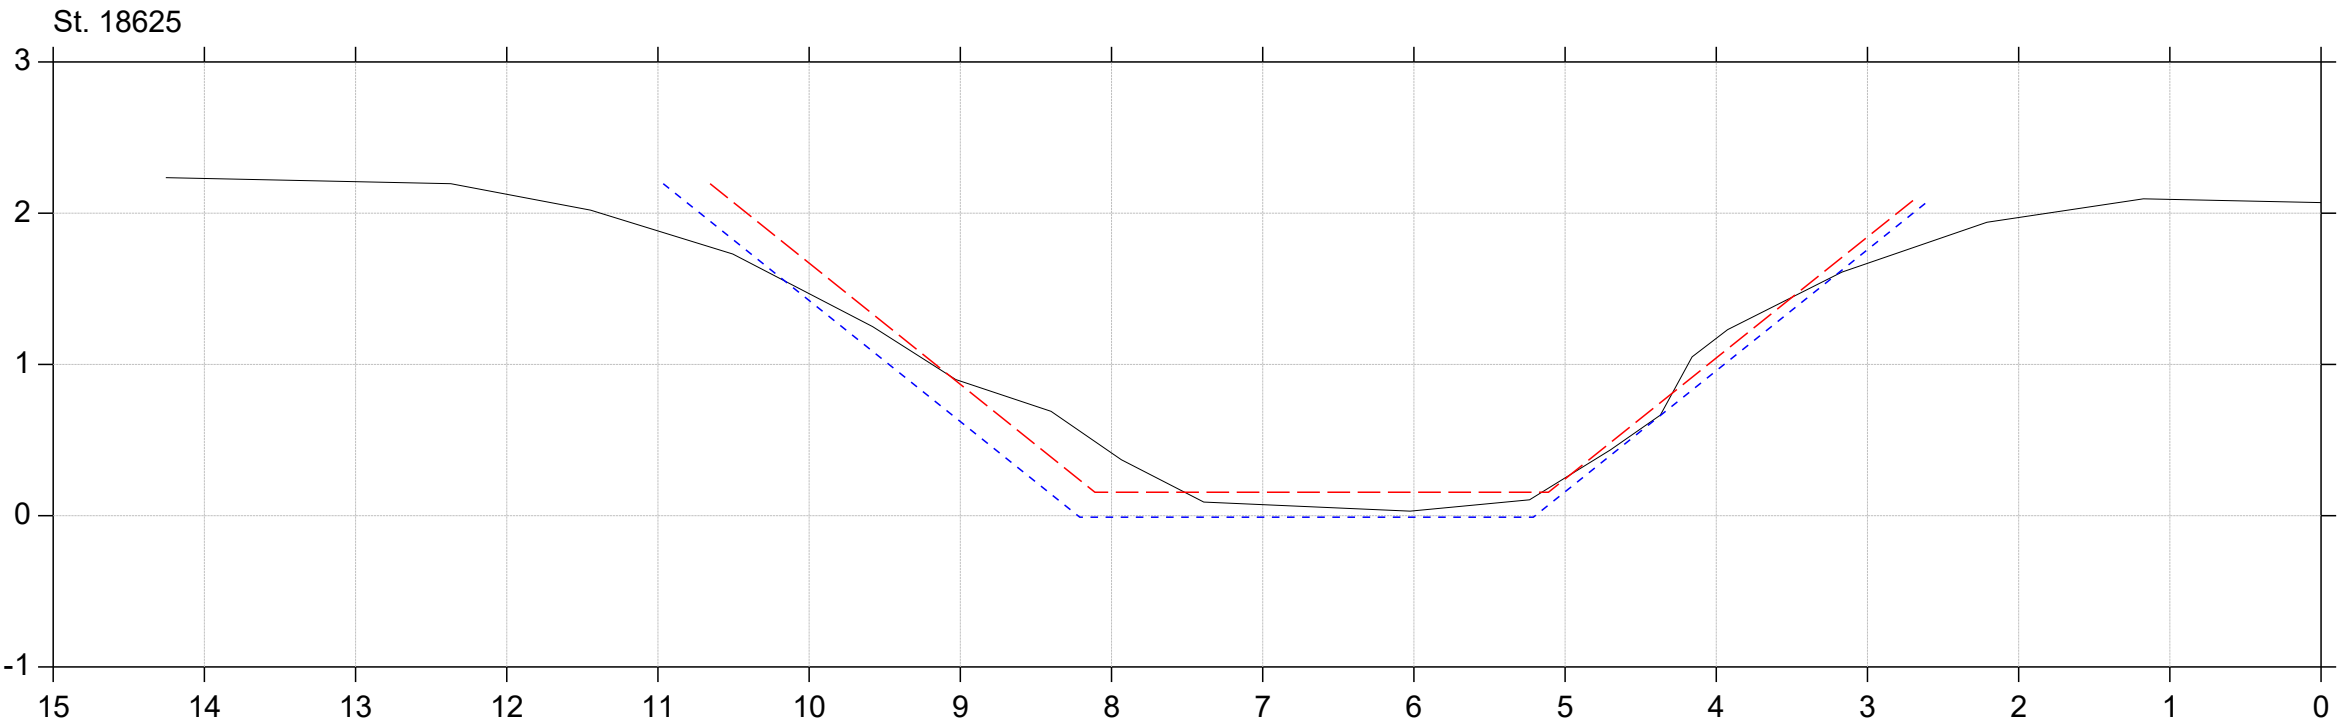
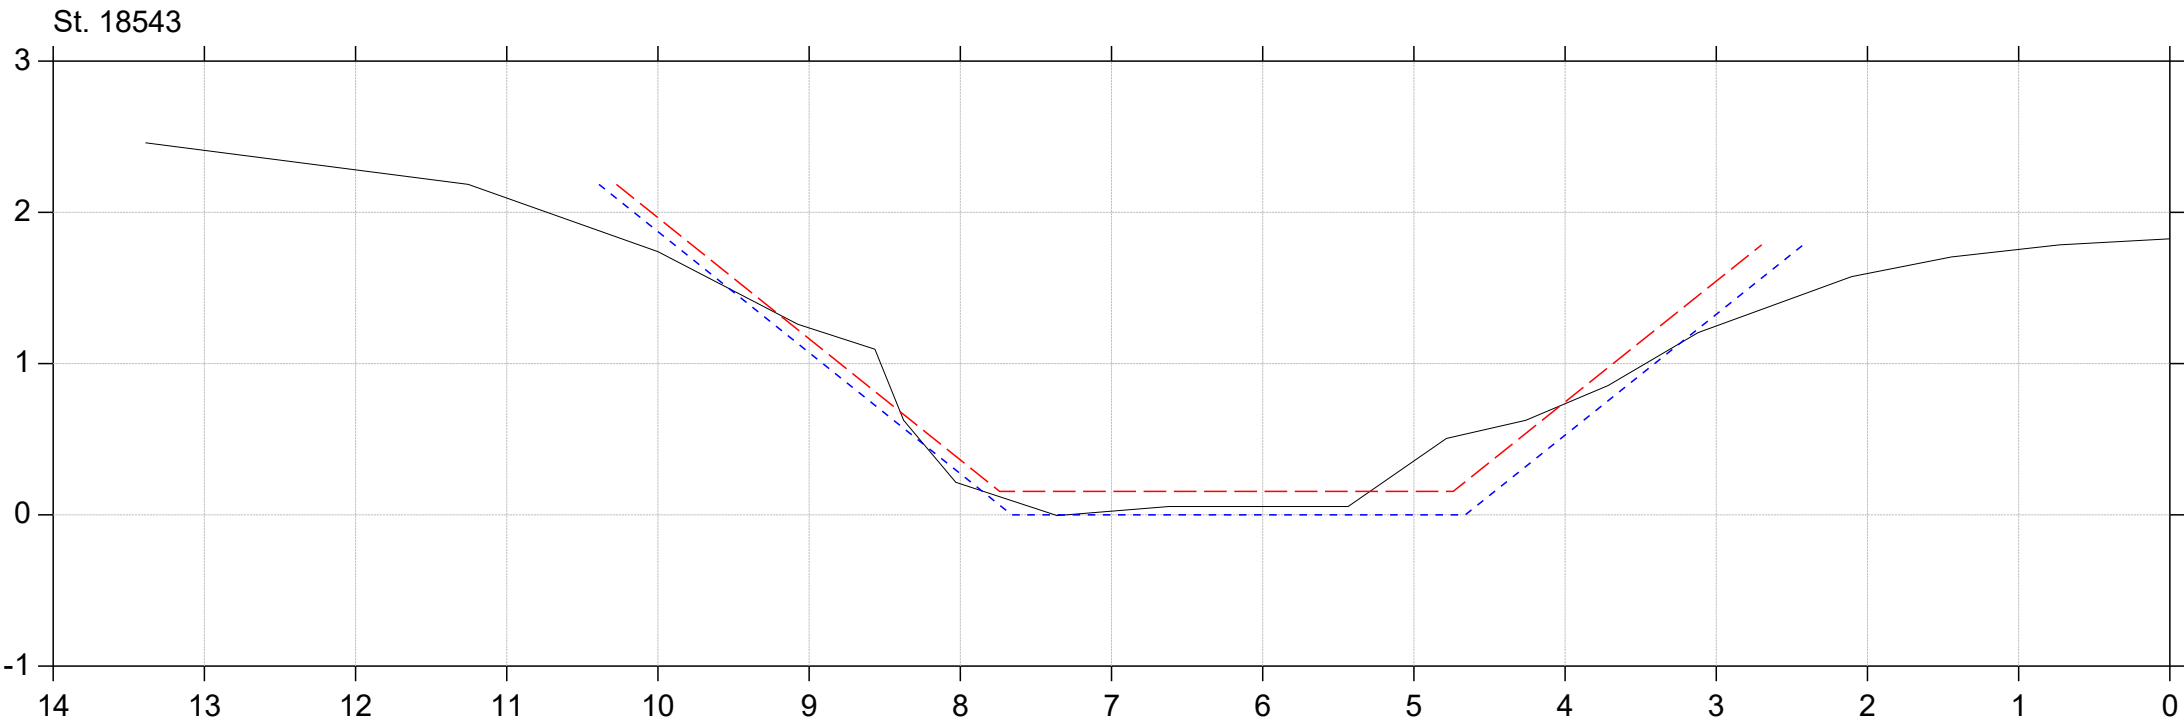


Regulativrevision 2025

Lodret akse : Kote i m DVR90, skala 1:50

Vandret akse : Afstand i m, skala 1:50

- Gældende dimensioner
- Nyt regulativ
- Regulativopmåling 2024

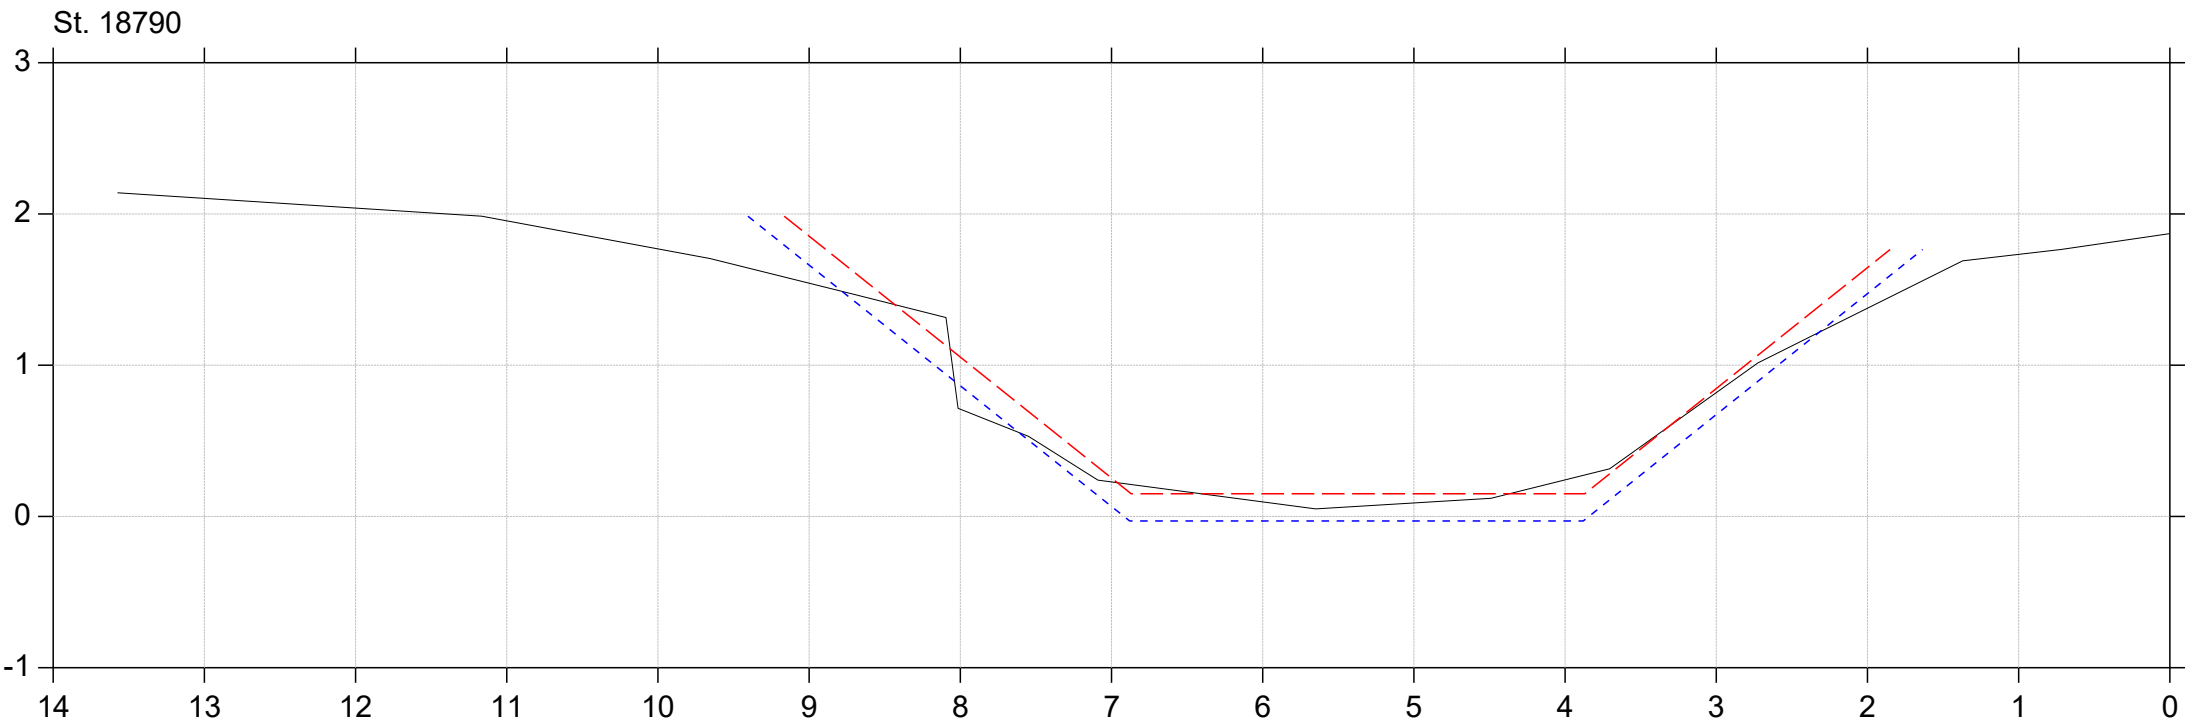
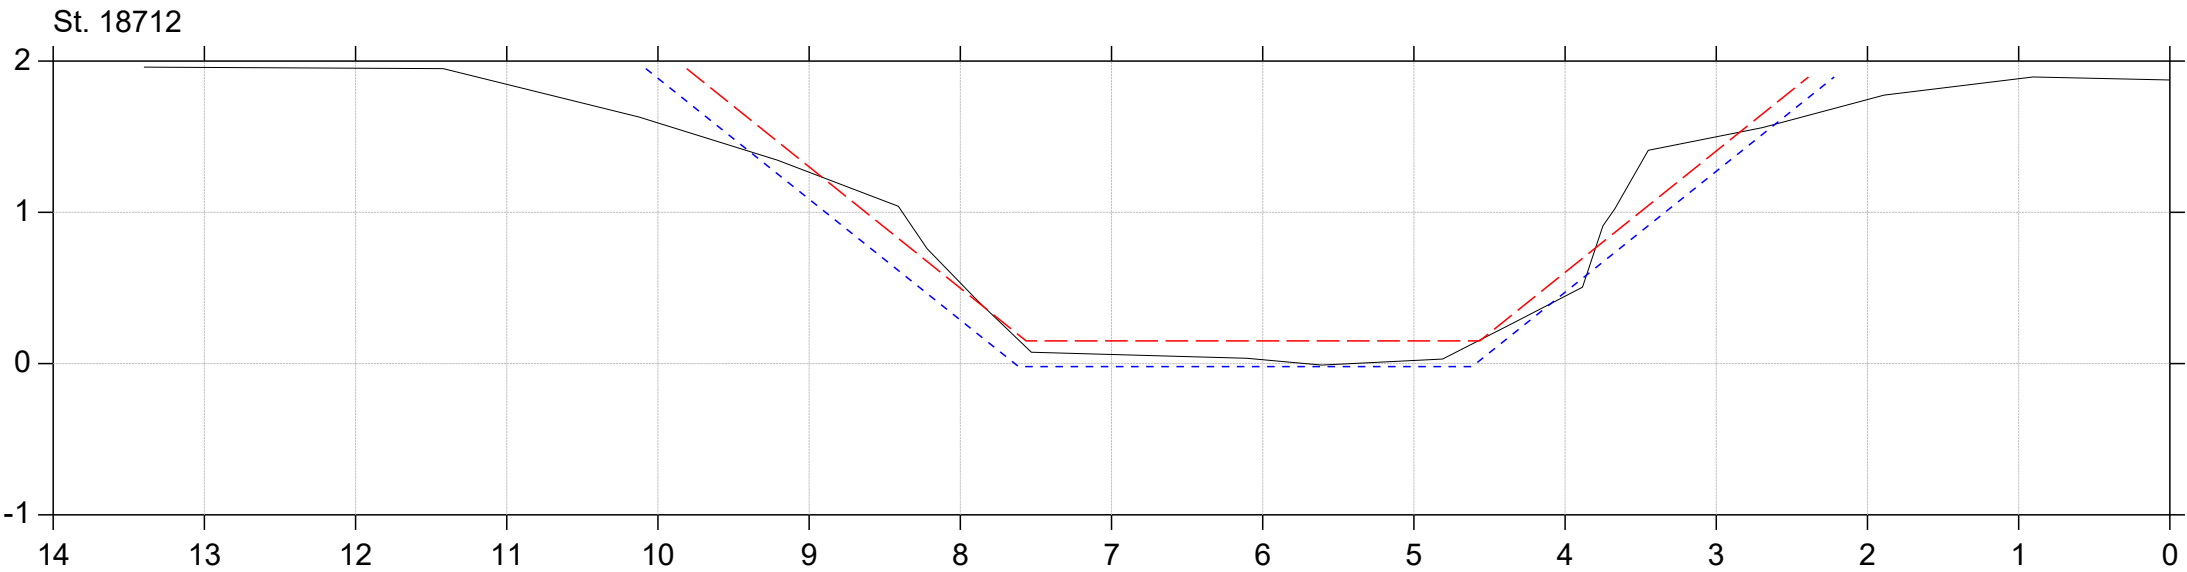


Regulativrevision 2025

Lodret akse : Kote i m DVR90, skala 1:50

Vandret akse : Afstand i m, skala 1:50

- Gældende dimensioner
- Nyt regulativ
- Regulativopmåling 2024

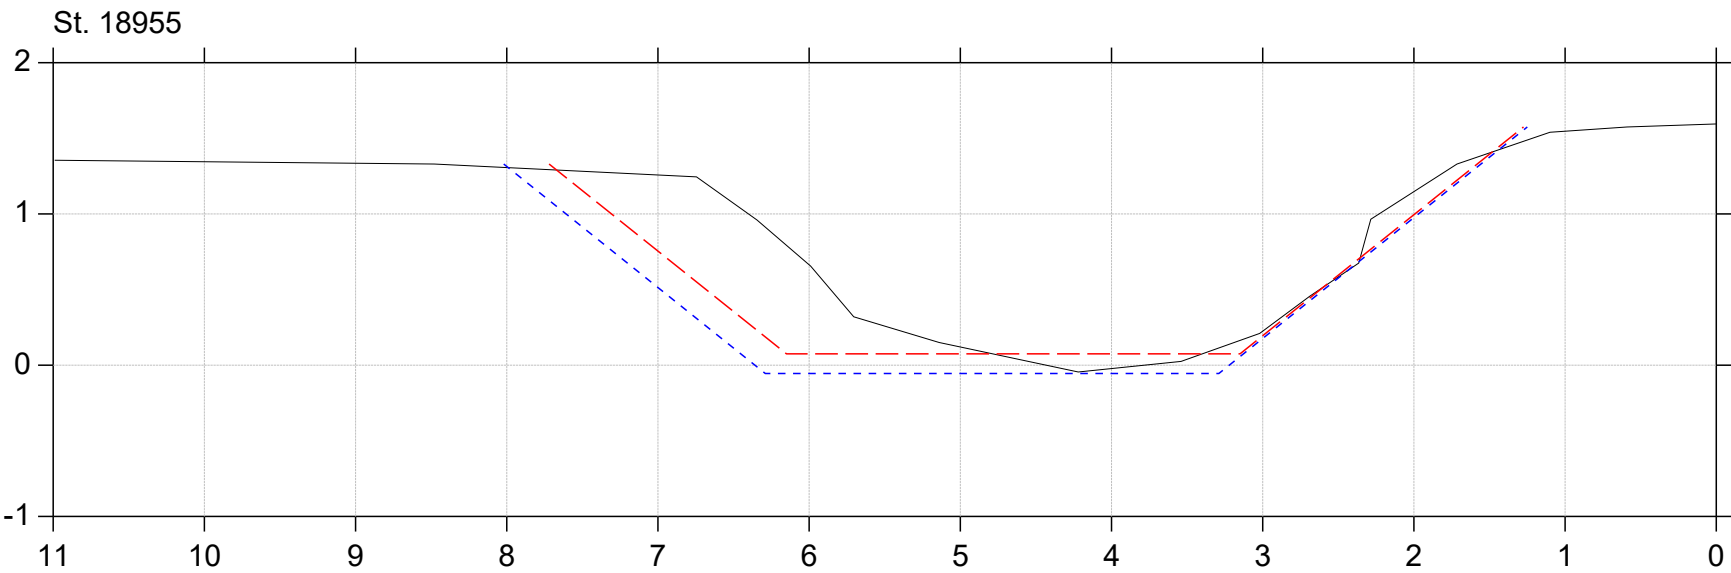
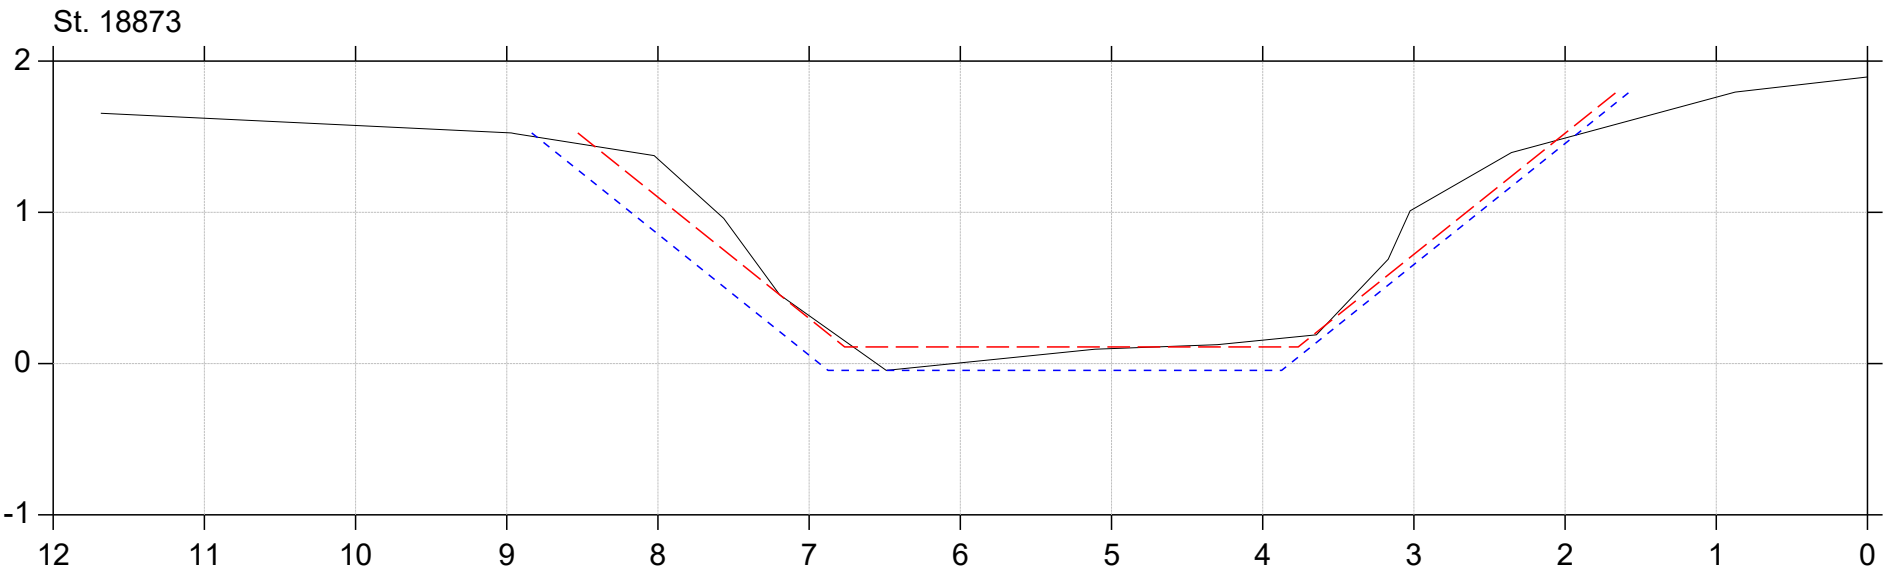


Regulativrevision 2025

Lodret akse : Kote i m DVR90, skala 1:50

Vandret akse : Afstand i m, skala 1:50

- Gældende dimensioner
- Nyt regulativ
- Regulativopmåling 2024

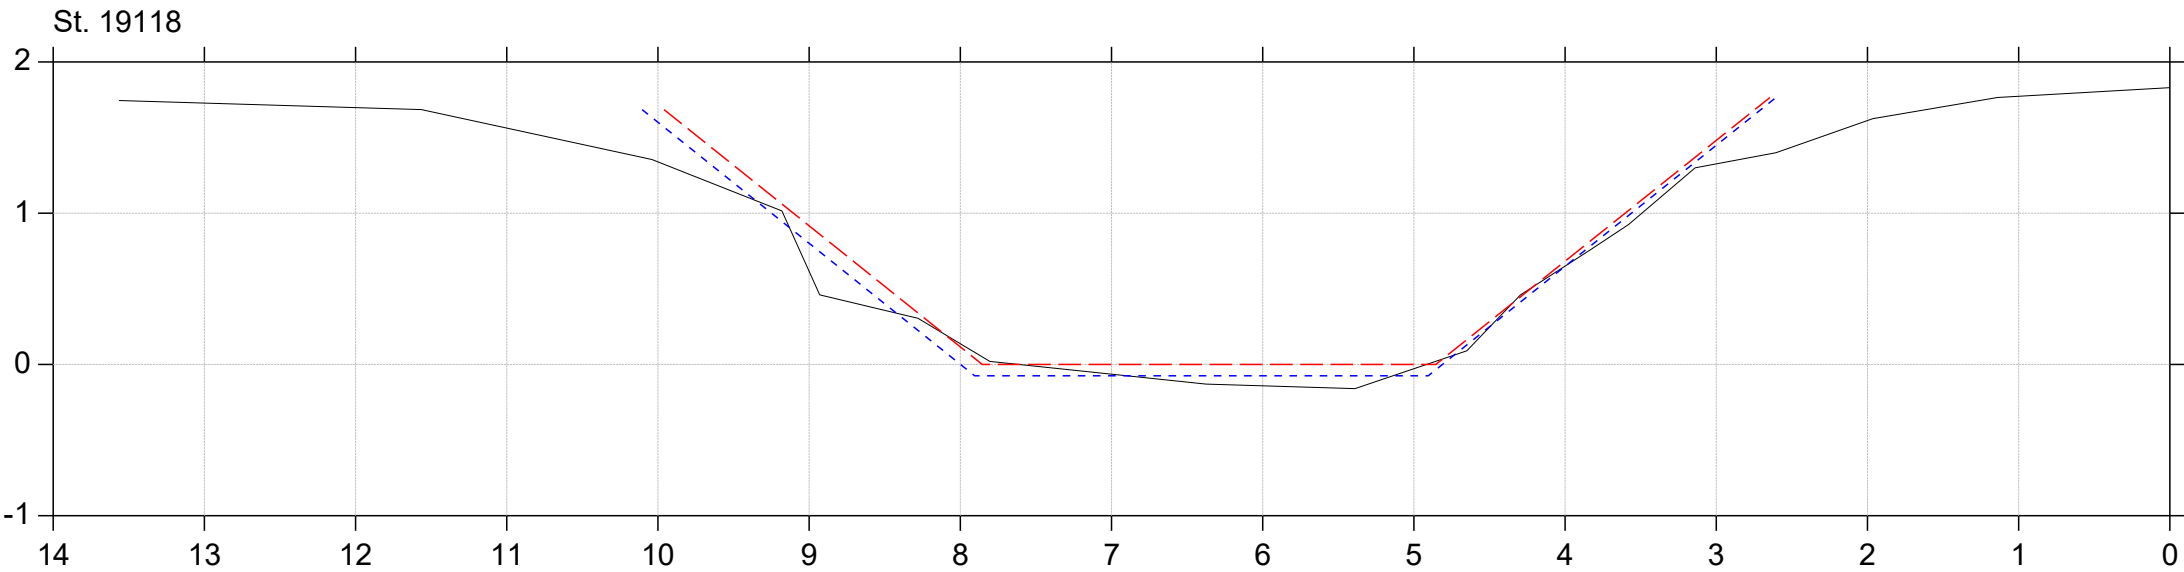
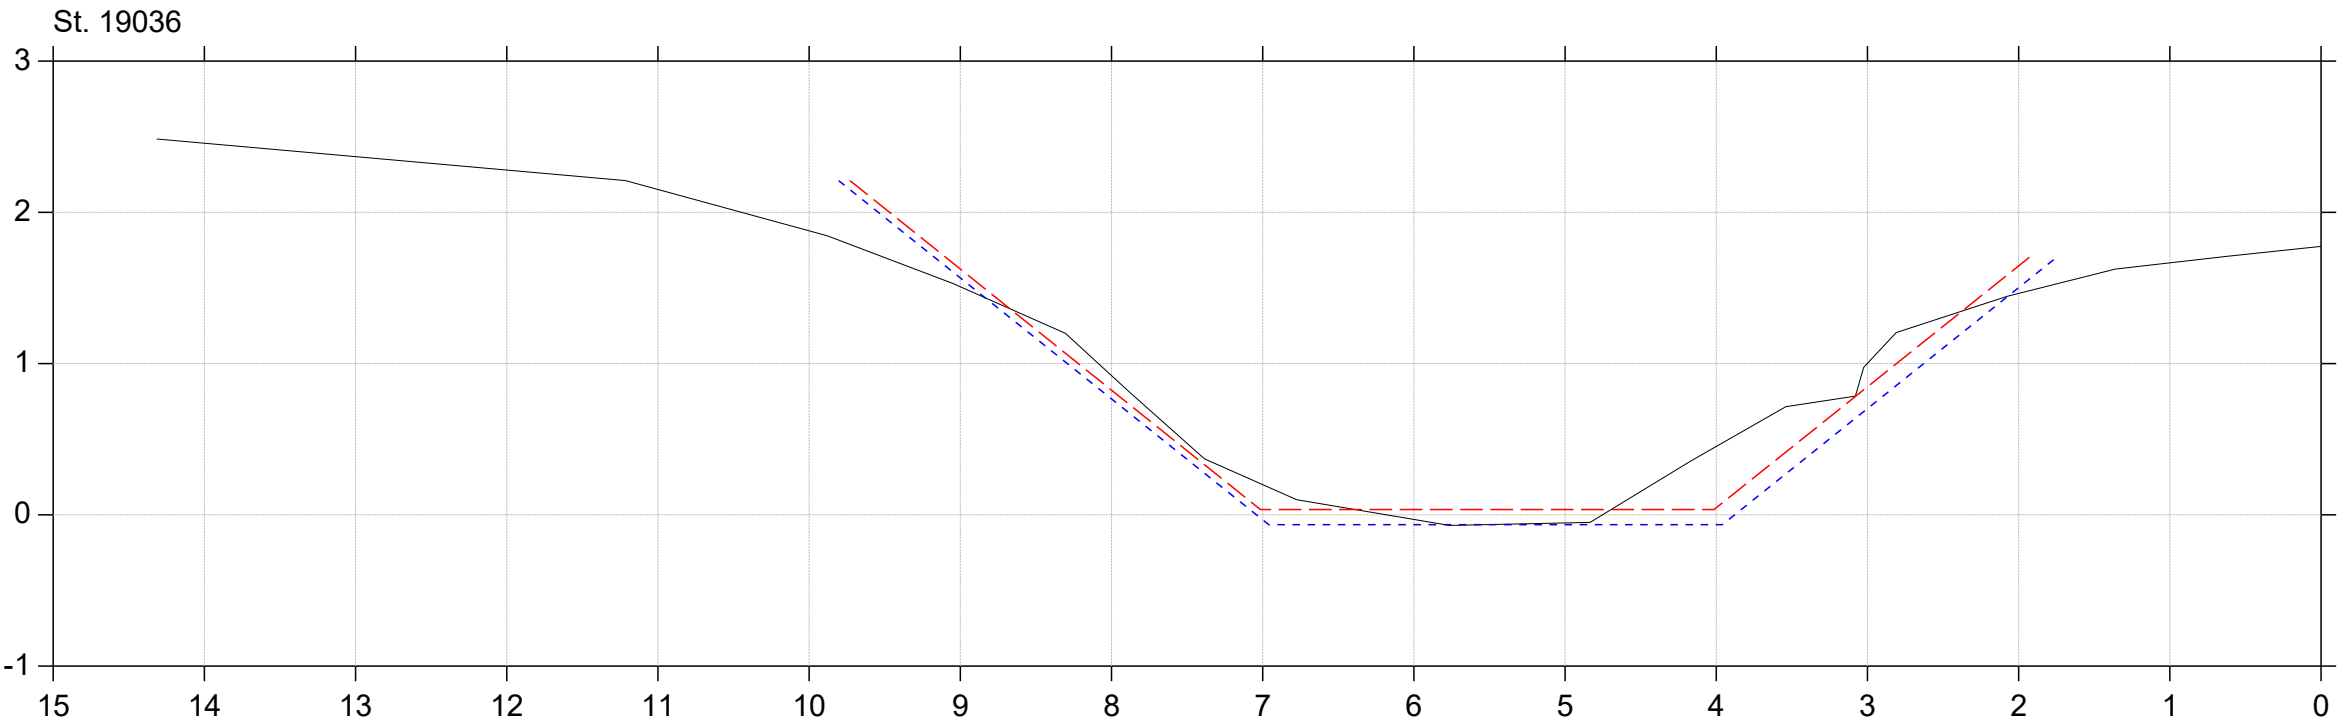


Regulativrevision 2025

Lodret akse : Kote i m DVR90, skala 1:50

Vandret akse : Afstand i m, skala 1:50

- Gældende dimensioner
- Nyt regulativ
- Regulativopmåling 2024

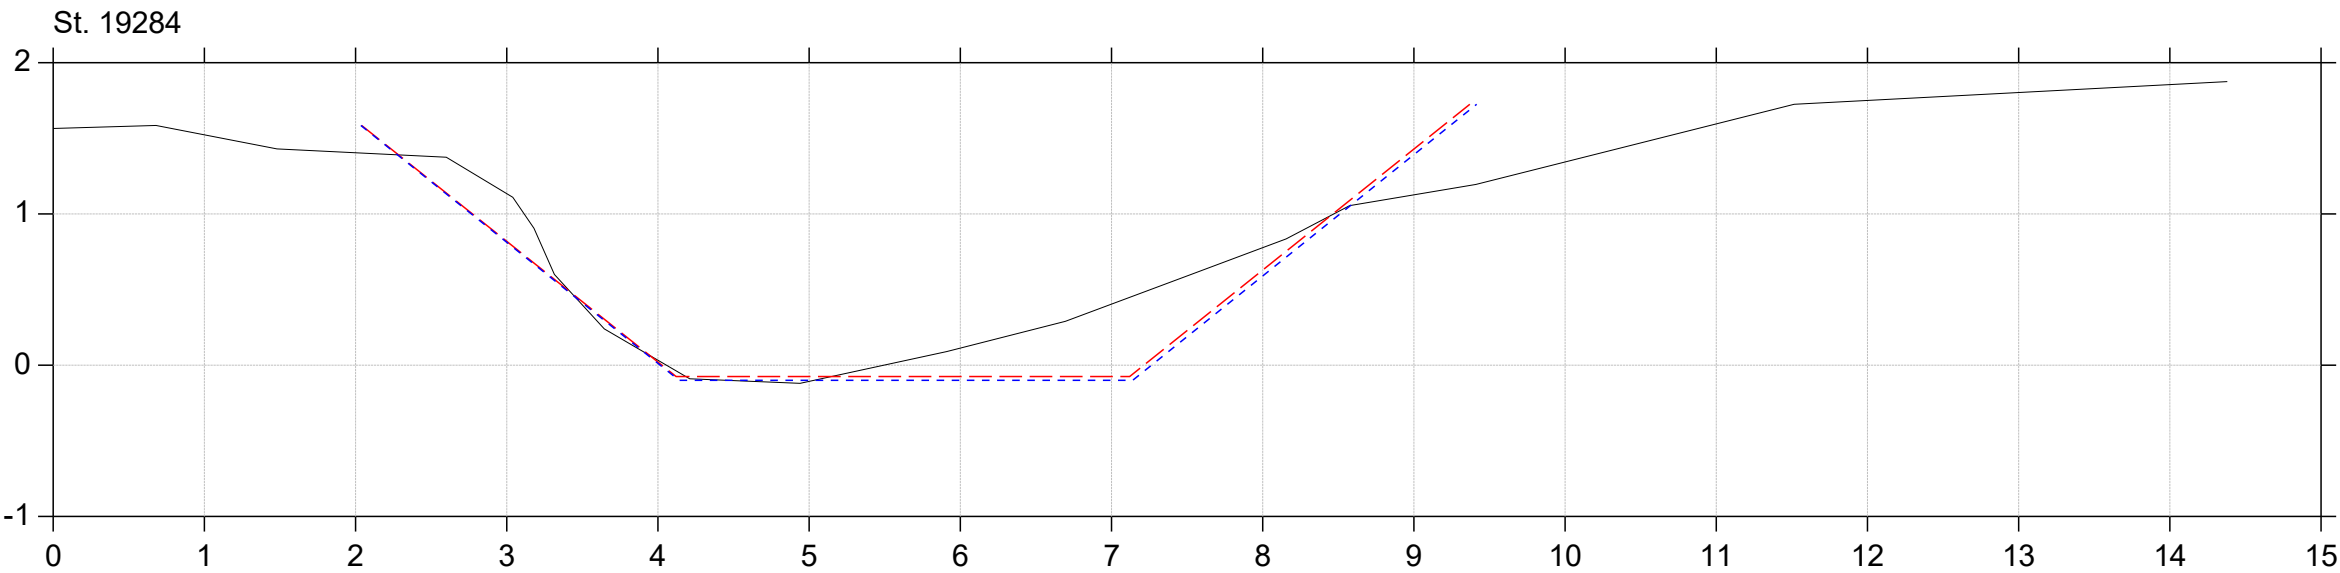
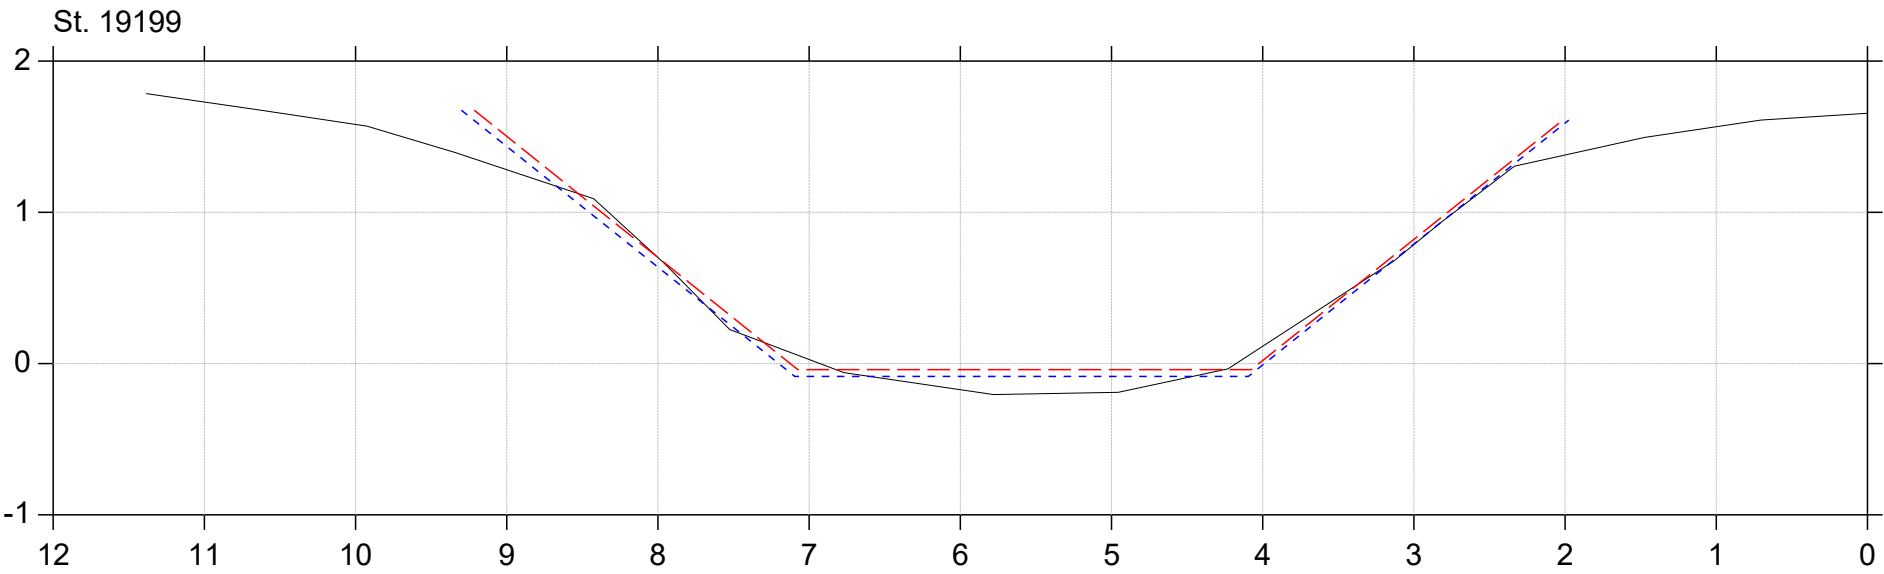


Regulativrevision 2025

Lodret akse : Kote i m DVR90, skala 1:50

Vandret akse : Afstand i m, skala 1:50

- Gældende dimensioner
- Nyt regulativ
- Regulativopmåling 2024

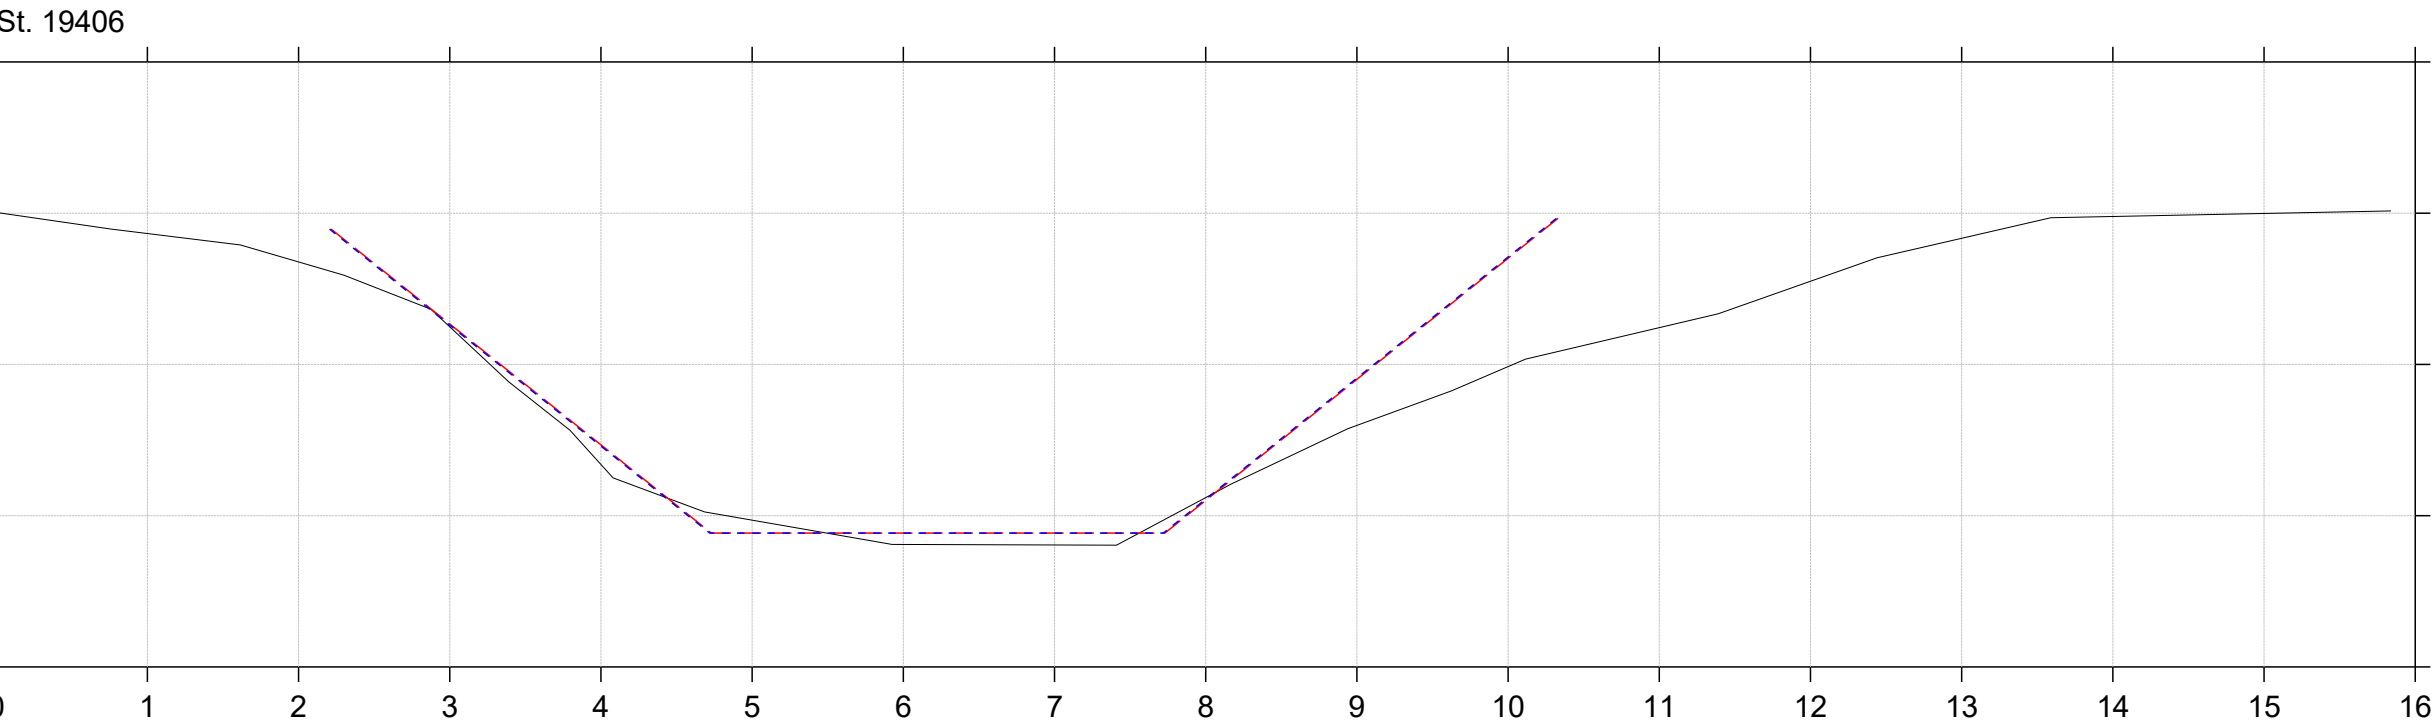
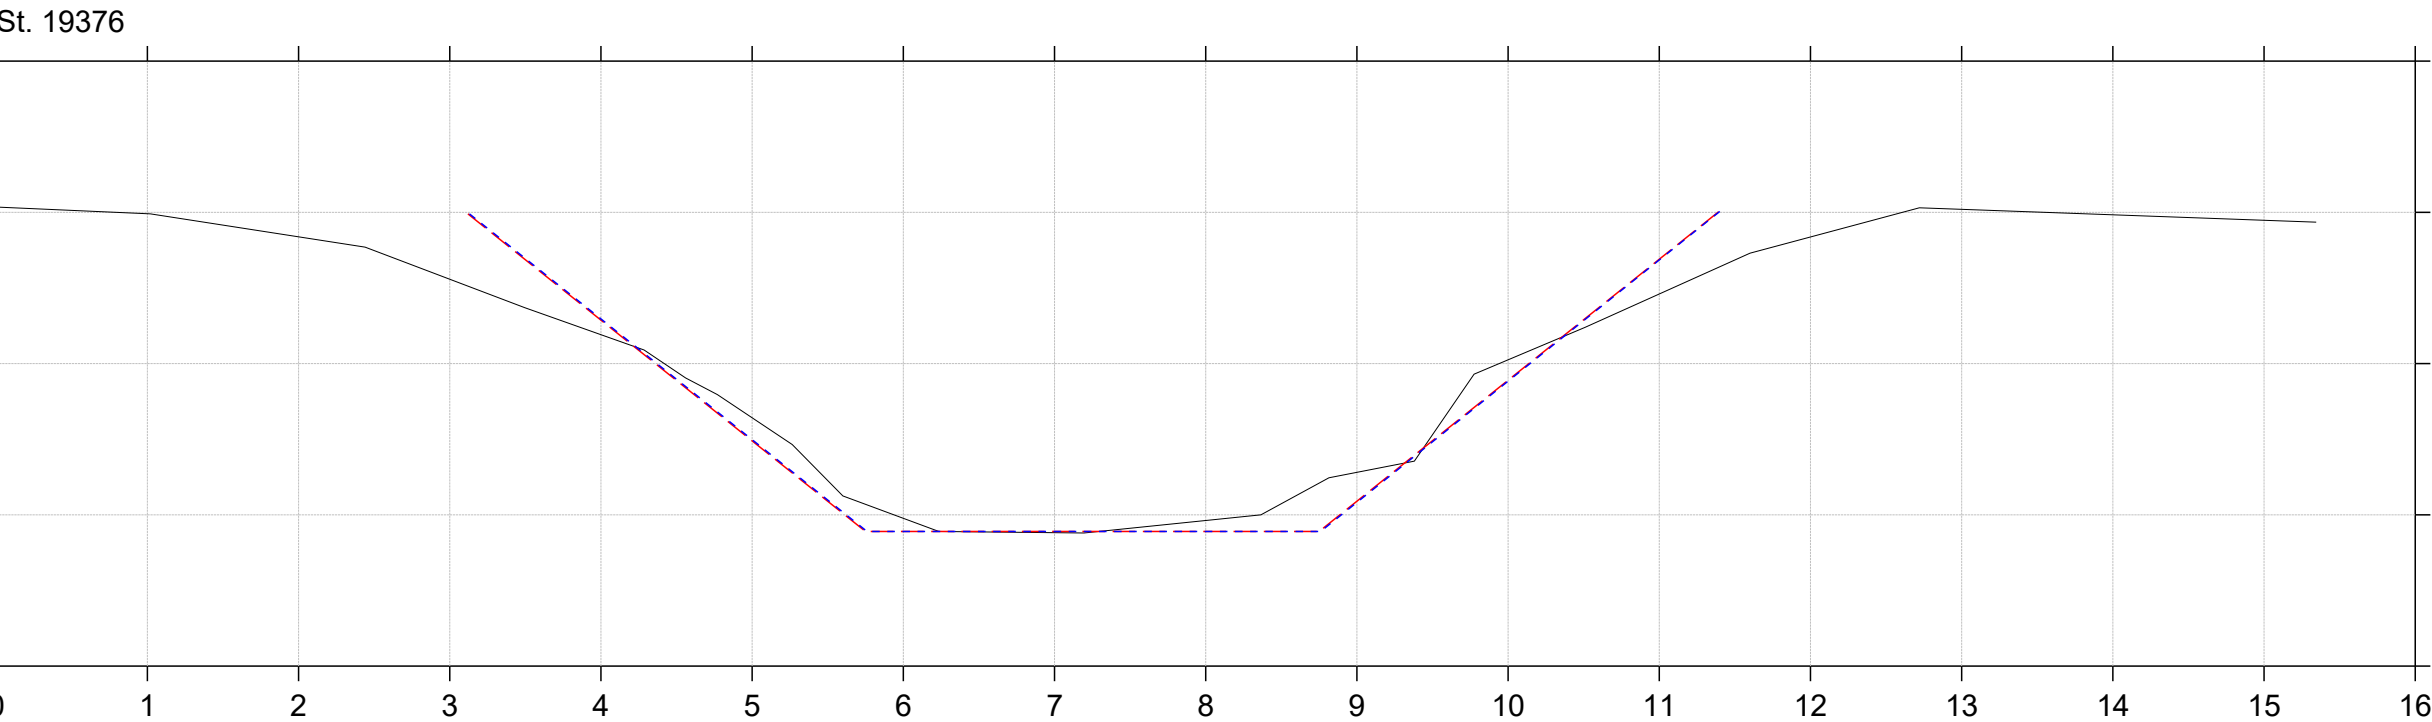


Regulativrevision 2025

Lodret akse : Kote i m DVR90, skala 1:50

Vandret akse : Afstand i m, skala 1:50

- Gældende dimensioner
- Nyt regulativ
- Regulativopmåling 2024

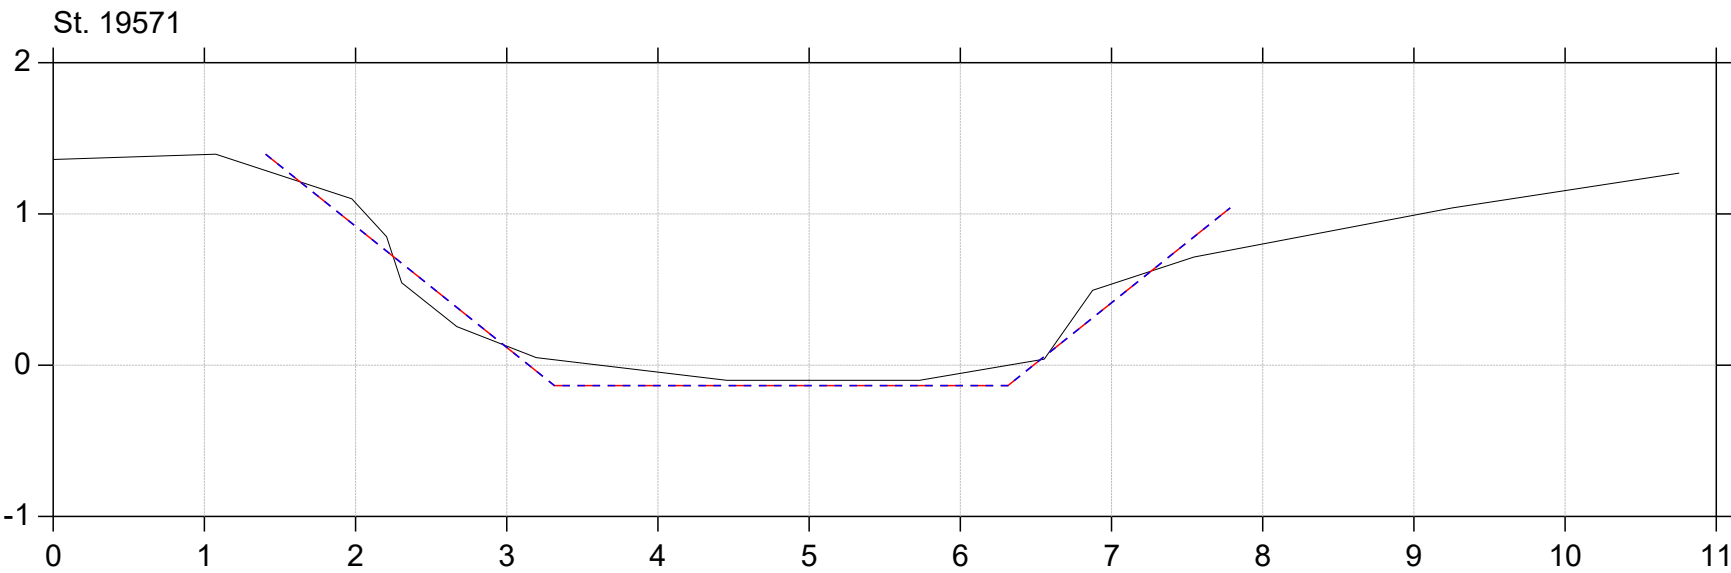
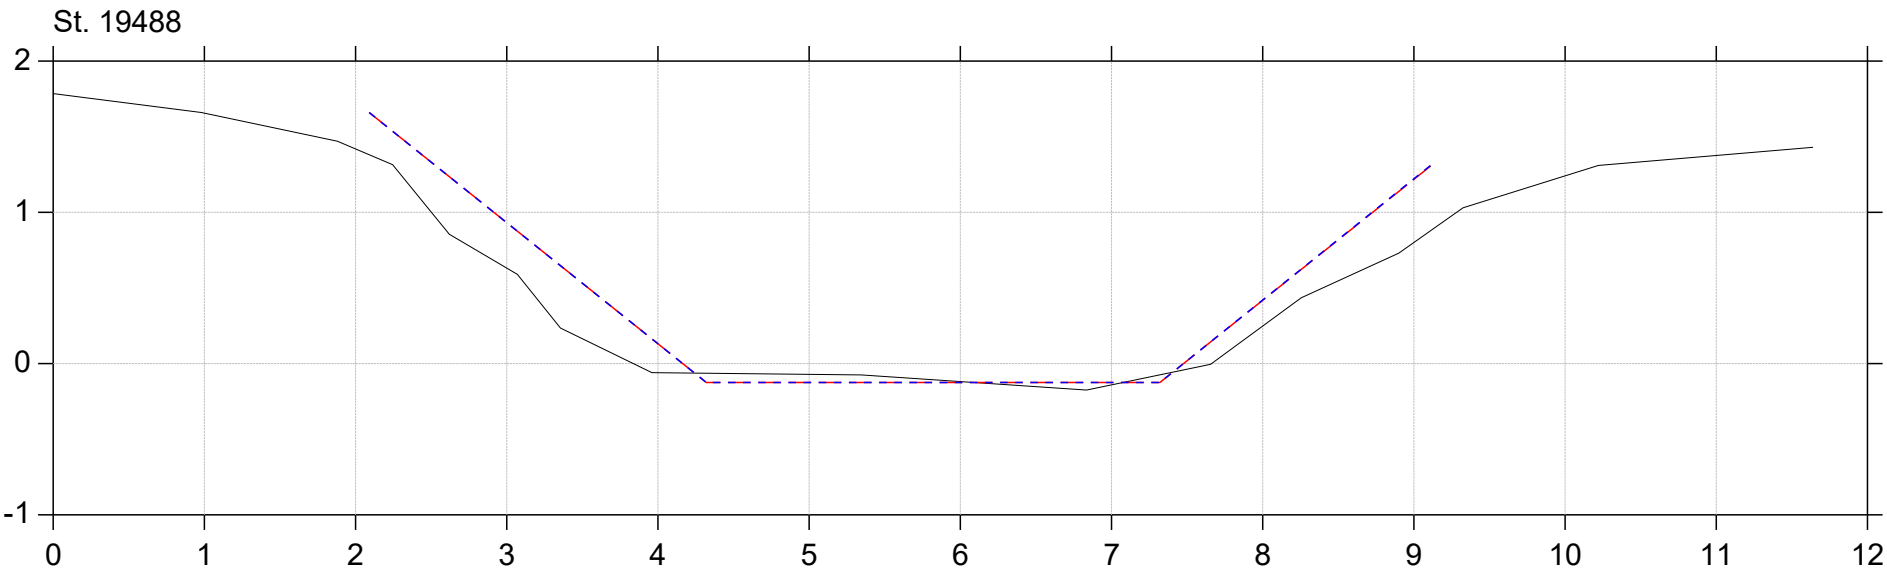


Regulativrevision 2025

Lodret akse : Kote i m DVR90, skala 1:50

Vandret akse : Afstand i m, skala 1:50

- Gældende dimensioner
- Nyt regulativ
- Regulativopmåling 2024

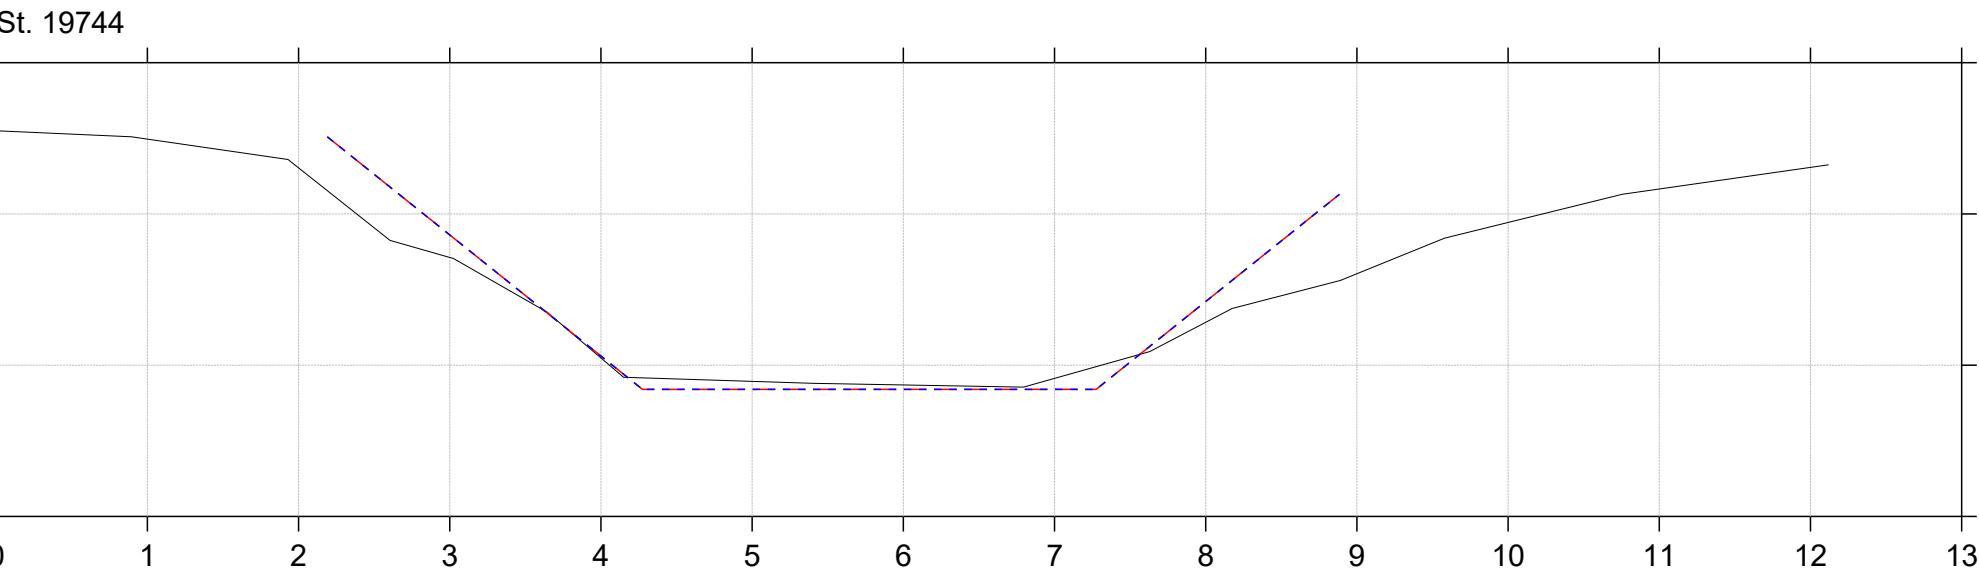
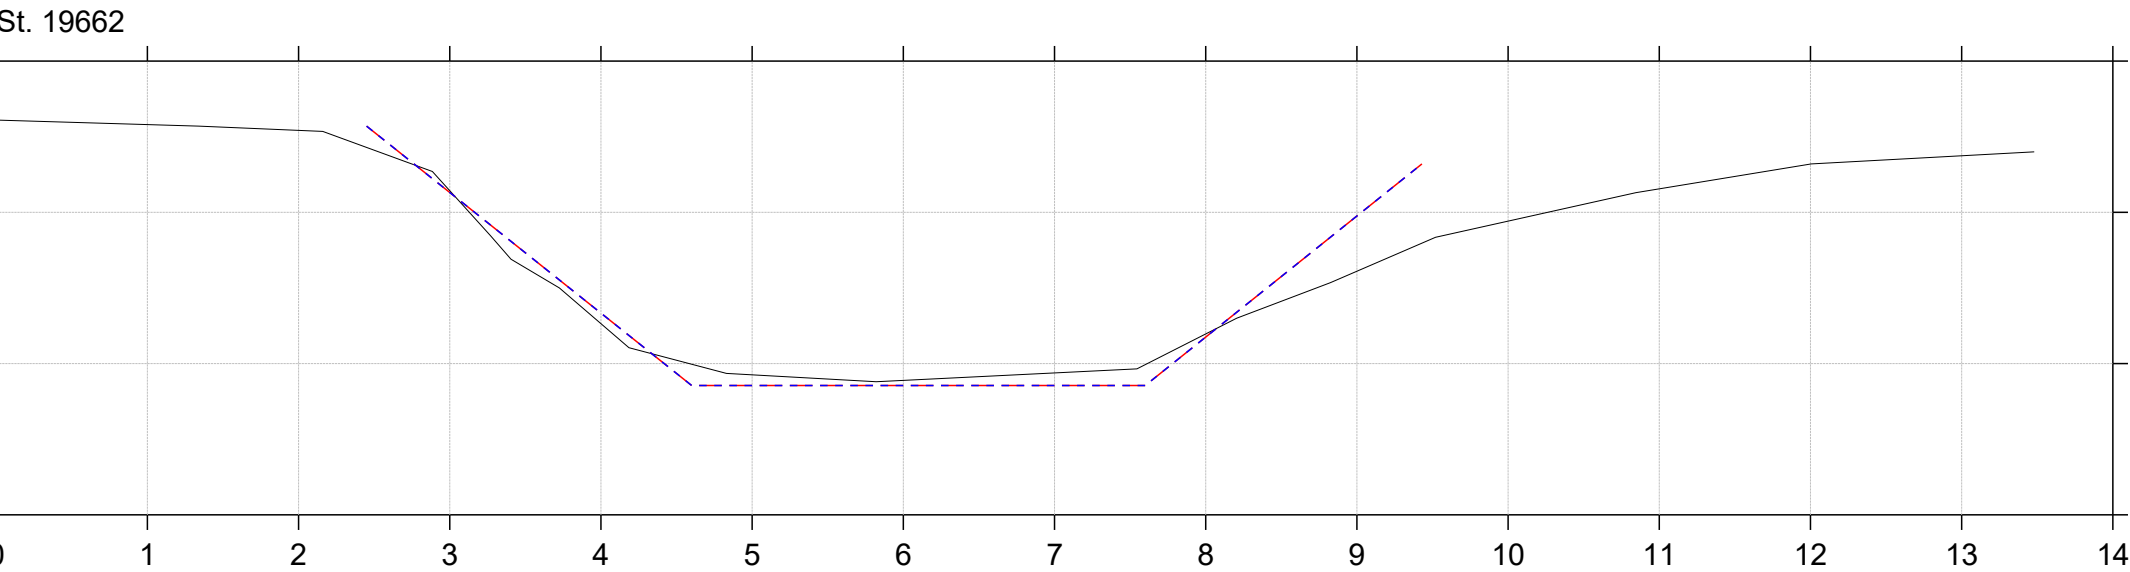


Regulativrevision 2025

Lodret akse : Kote i m DVR90, skala 1:50

Vandret akse : Afstand i m, skala 1:50

- Gældende dimensioner
- Nyt regulativ
- Regulativopmåling 2024

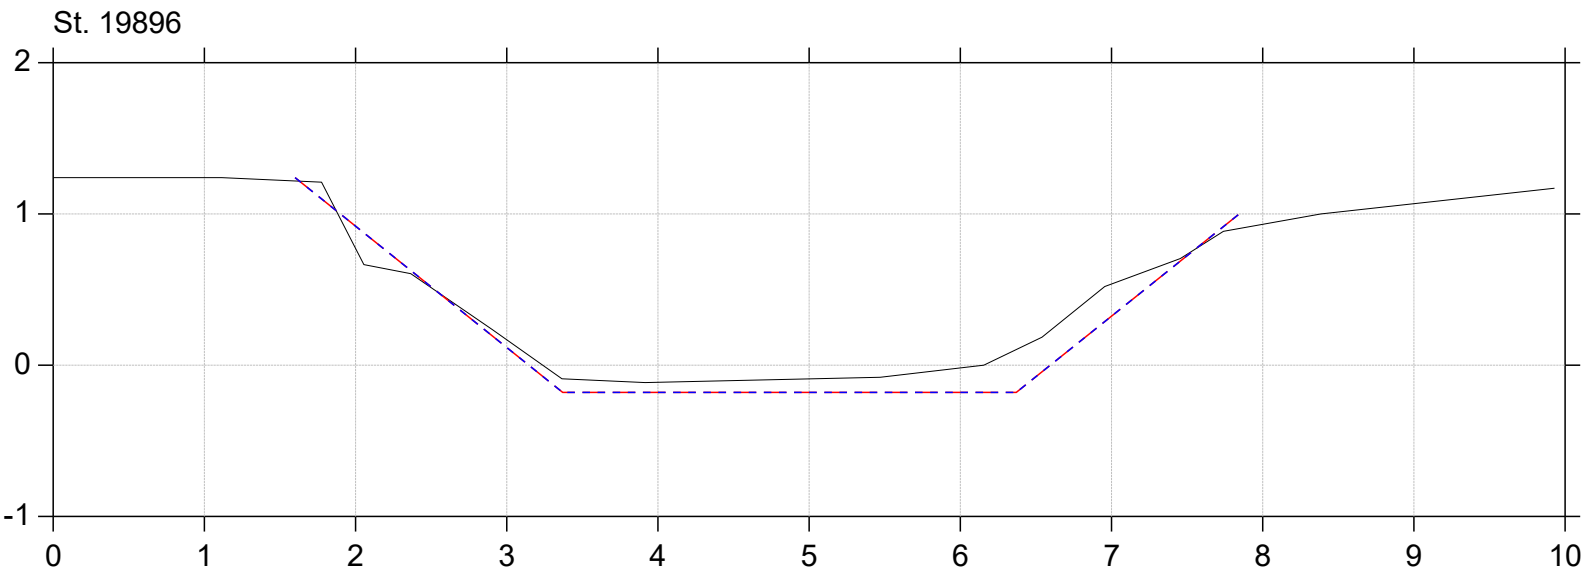
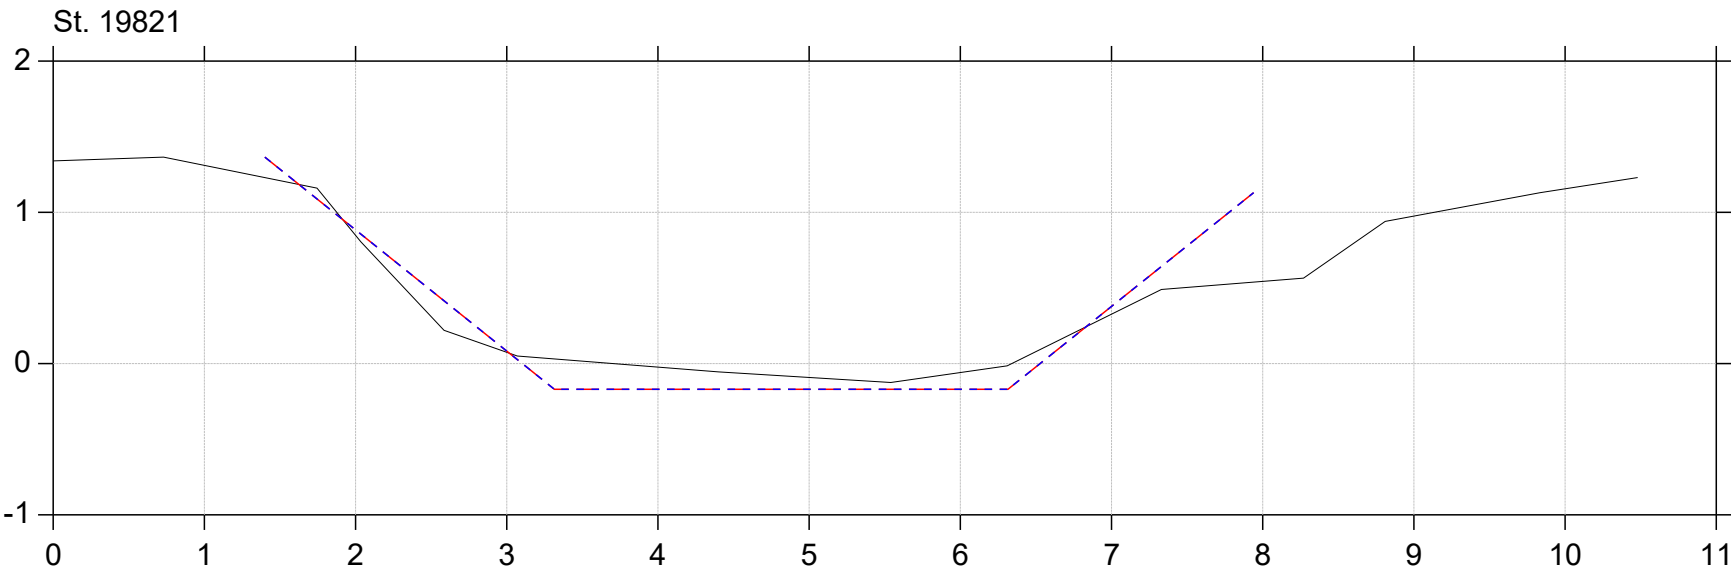


Regulativrevision 2025

Lodret akse : Kote i m DVR90, skala 1:50

Vandret akse : Afstand i m, skala 1:50

- Gældende dimensioner
- Nyt regulativ
- Regulativopmåling 2024

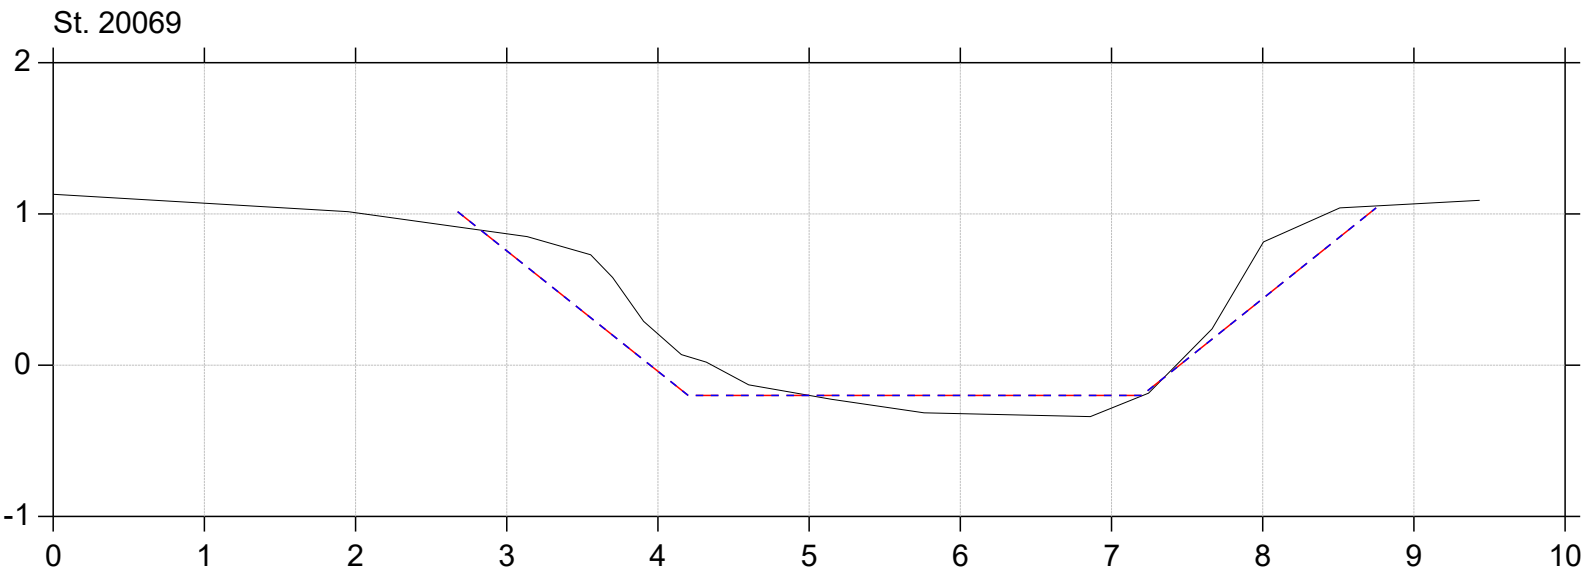
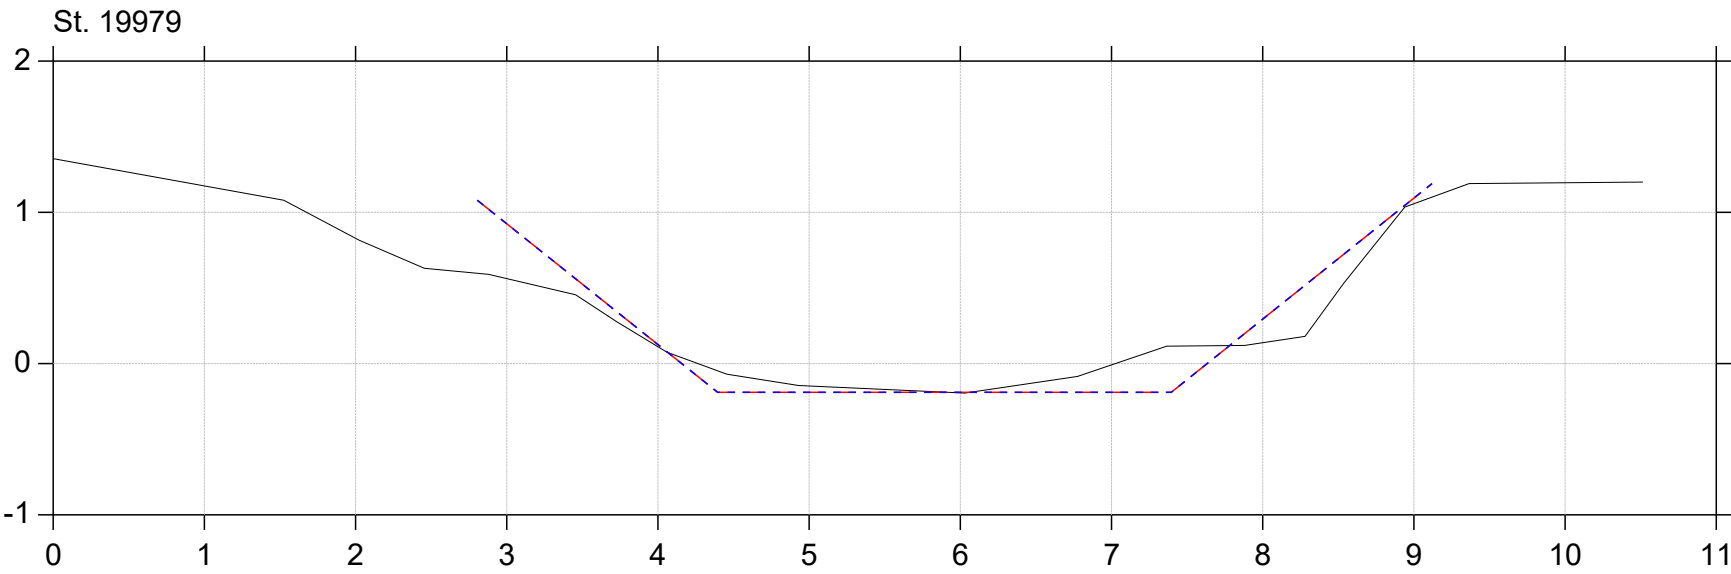


Regulativrevision 2025

Lodret akse : Kote i m DVR90, skala 1:50

Vandret akse : Afstand i m, skala 1:50

- Gældende dimensioner
- Nyt regulativ
- Regulativopmåling 2024

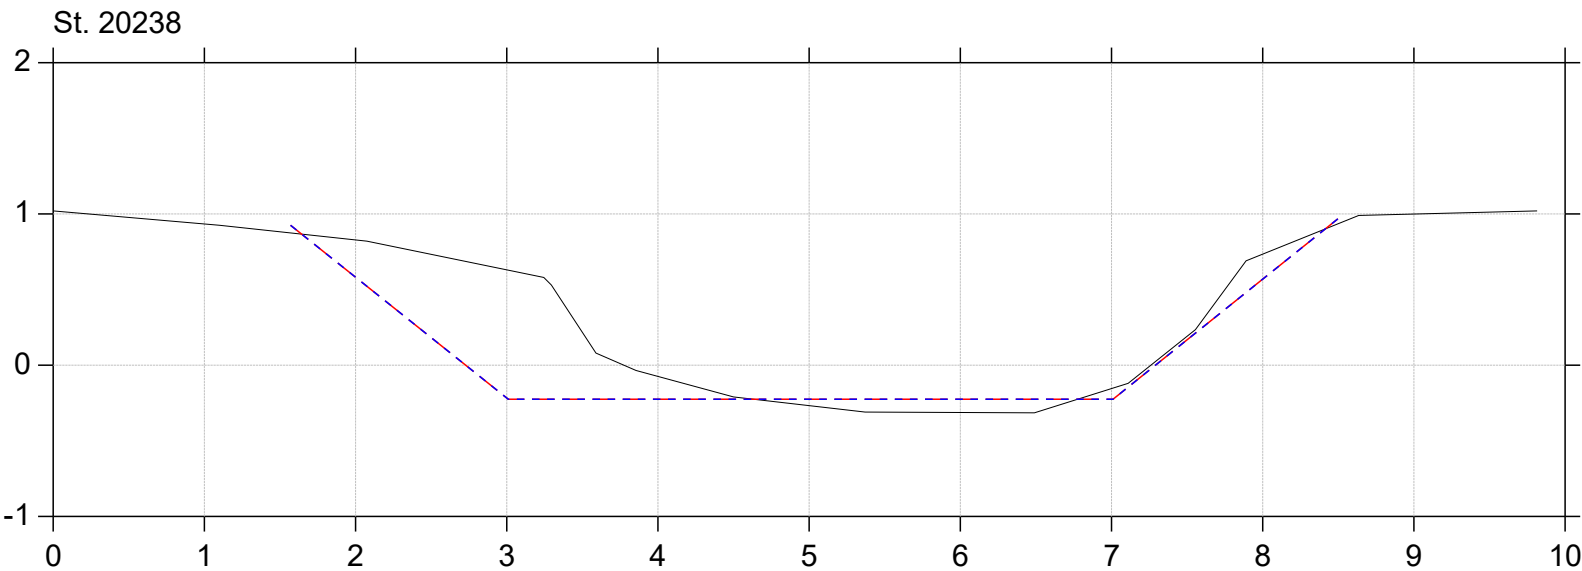
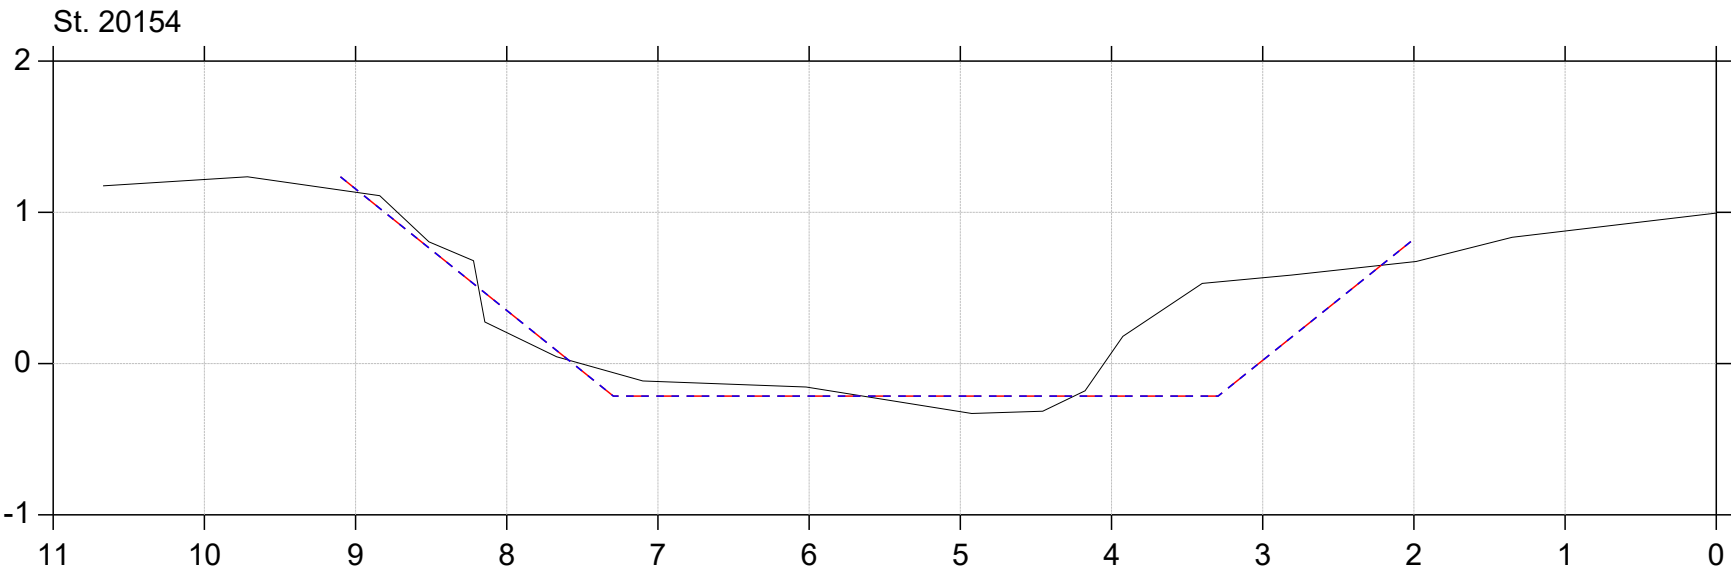


Regulativrevision 2025

Lodret akse : Kote i m DVR90, skala 1:50

Vandret akse : Afstand i m, skala 1:50

- Gældende dimensioner
- Nyt regulativ
- Regulativopmåling 2024

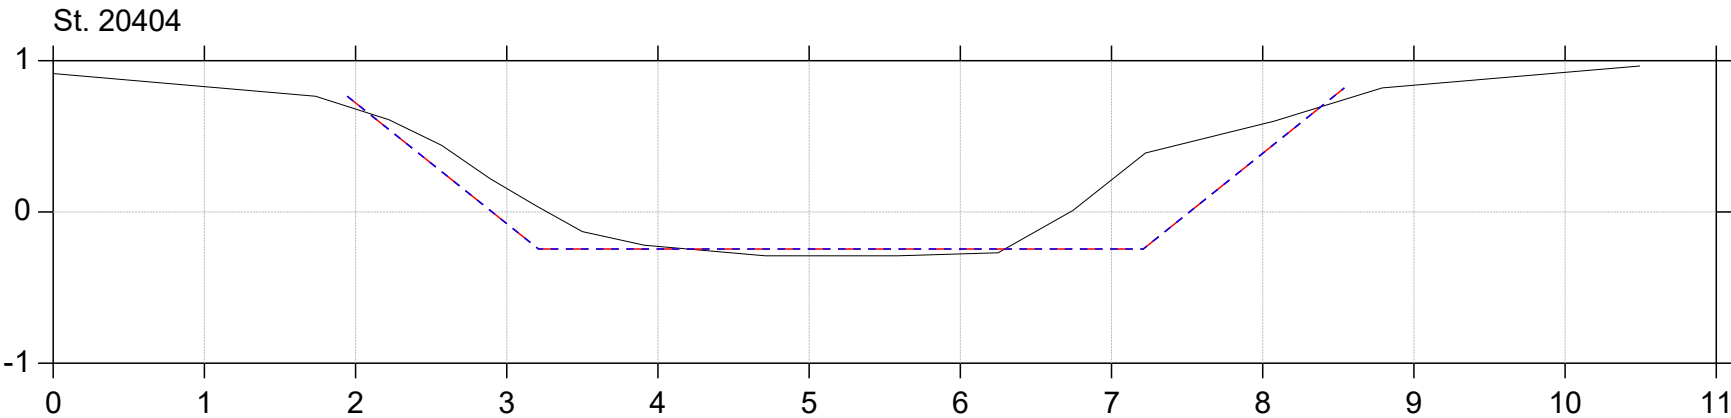
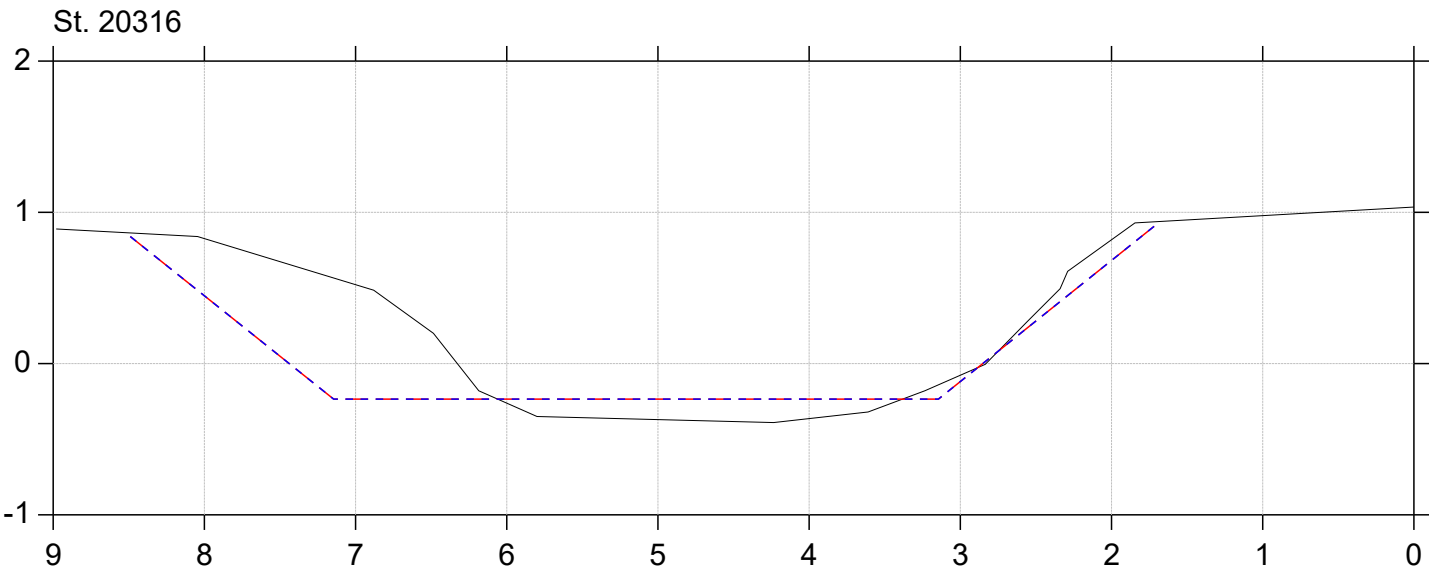


Regulativrevision 2025

Lodret akse : Kote i m DVR90, skala 1:50

Vandret akse : Afstand i m, skala 1:50

- Gældende dimensioner
- Nyt regulativ
- Regulativopmåling 2024

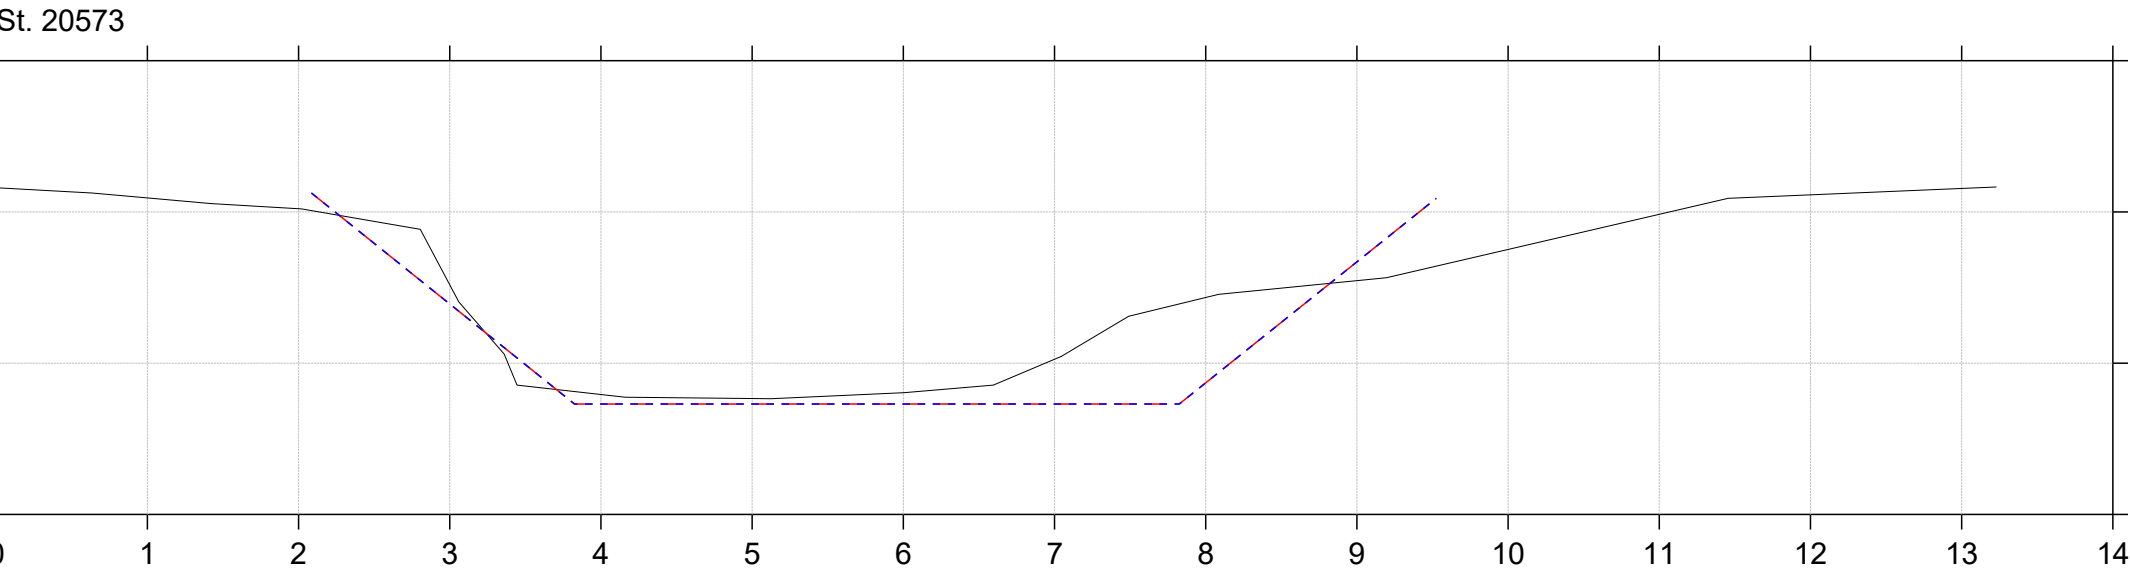
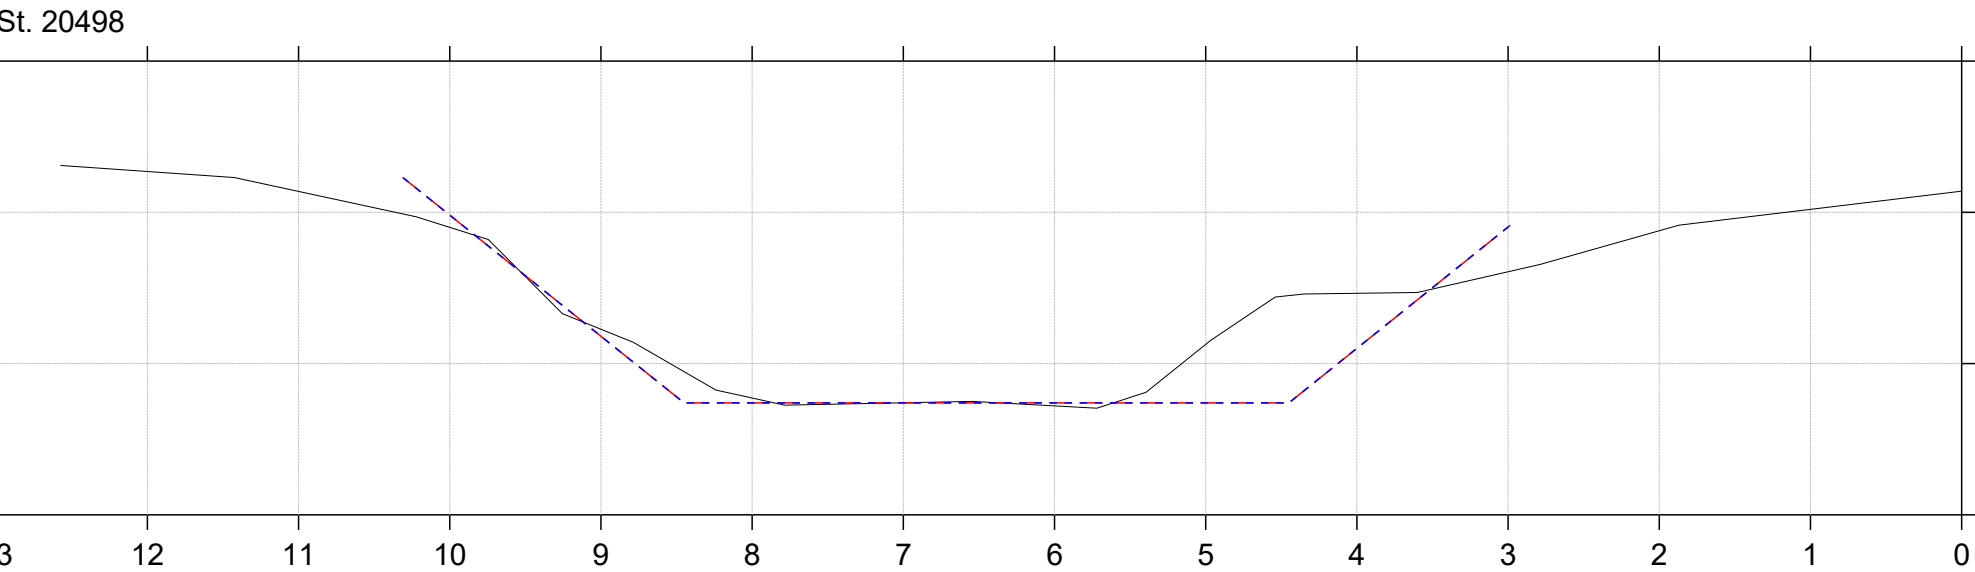


Regulativrevision 2025

Lodret akse : Kote i m DVR90, skala 1:50

Vandret akse : Afstand i m, skala 1:50

- Gældende dimensioner
- Nyt regulativ
- Regulativopmåling 2024

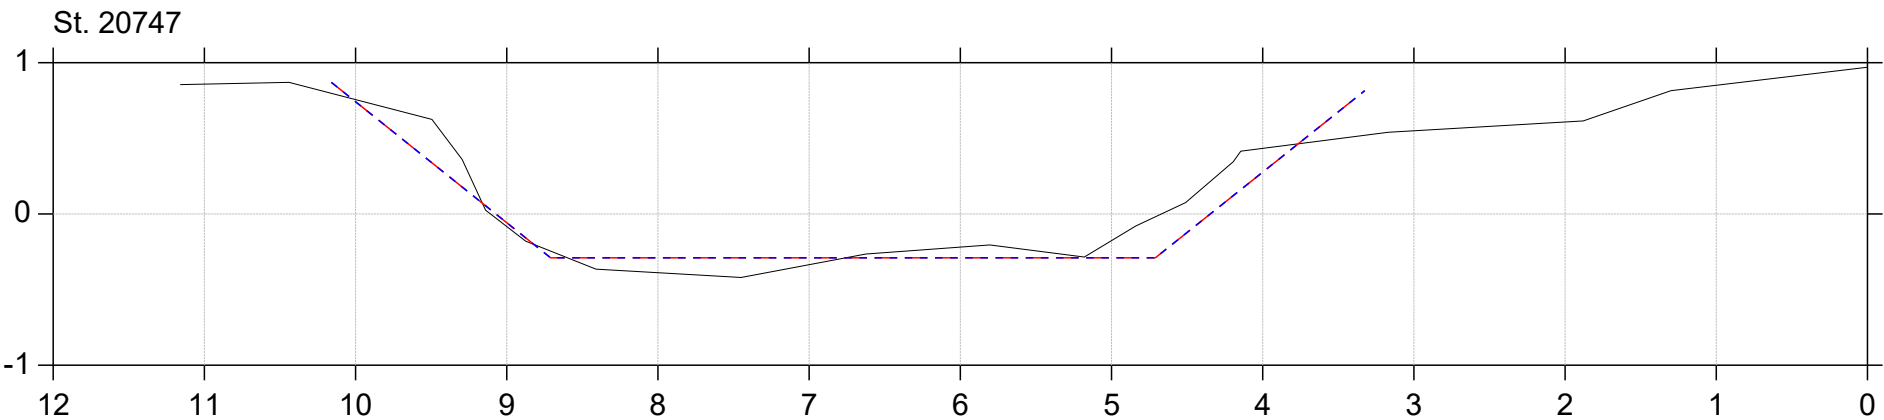
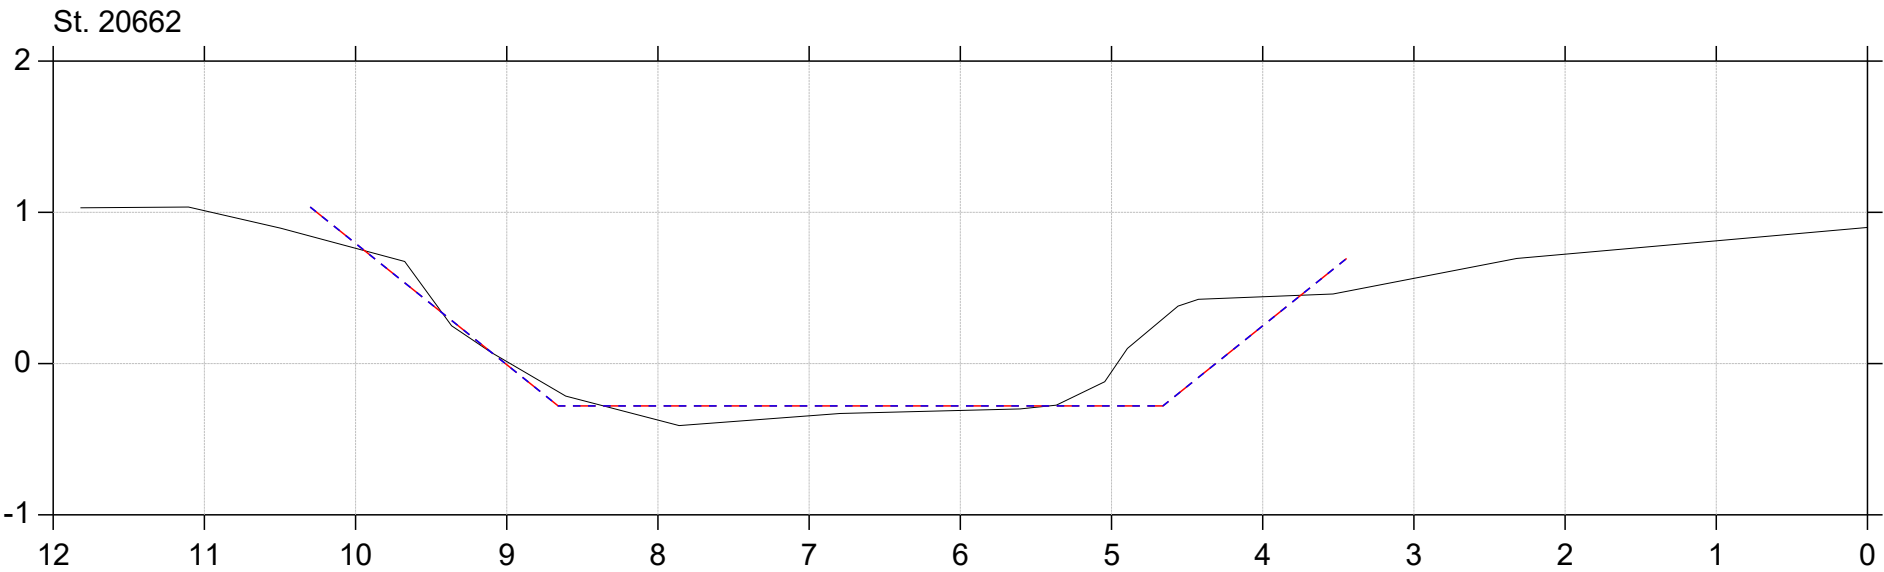


Regulativrevision 2025

Lodret akse : Kote i m DVR90, skala 1:50

Vandret akse : Afstand i m, skala 1:50

- Gældende dimensioner
- Nyt regulativ
- Regulativopmåling 2024

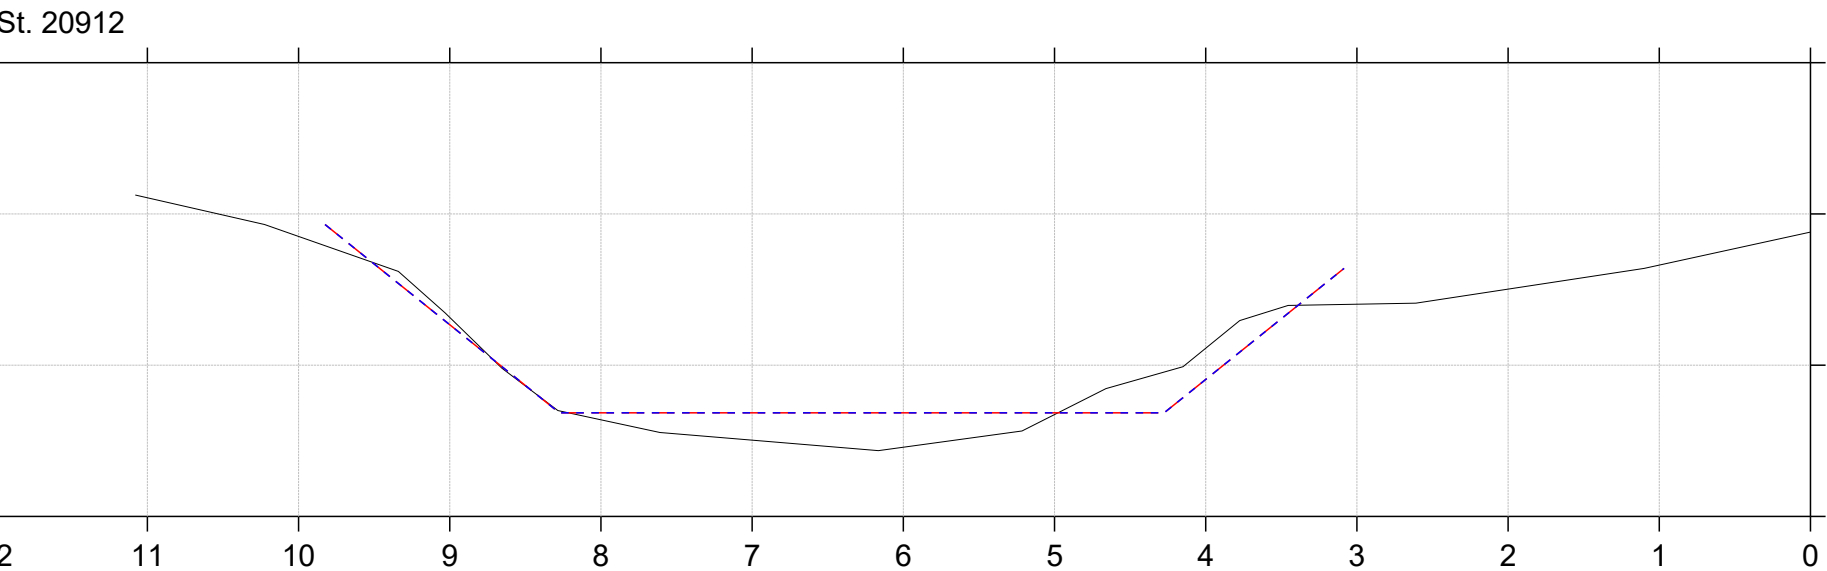
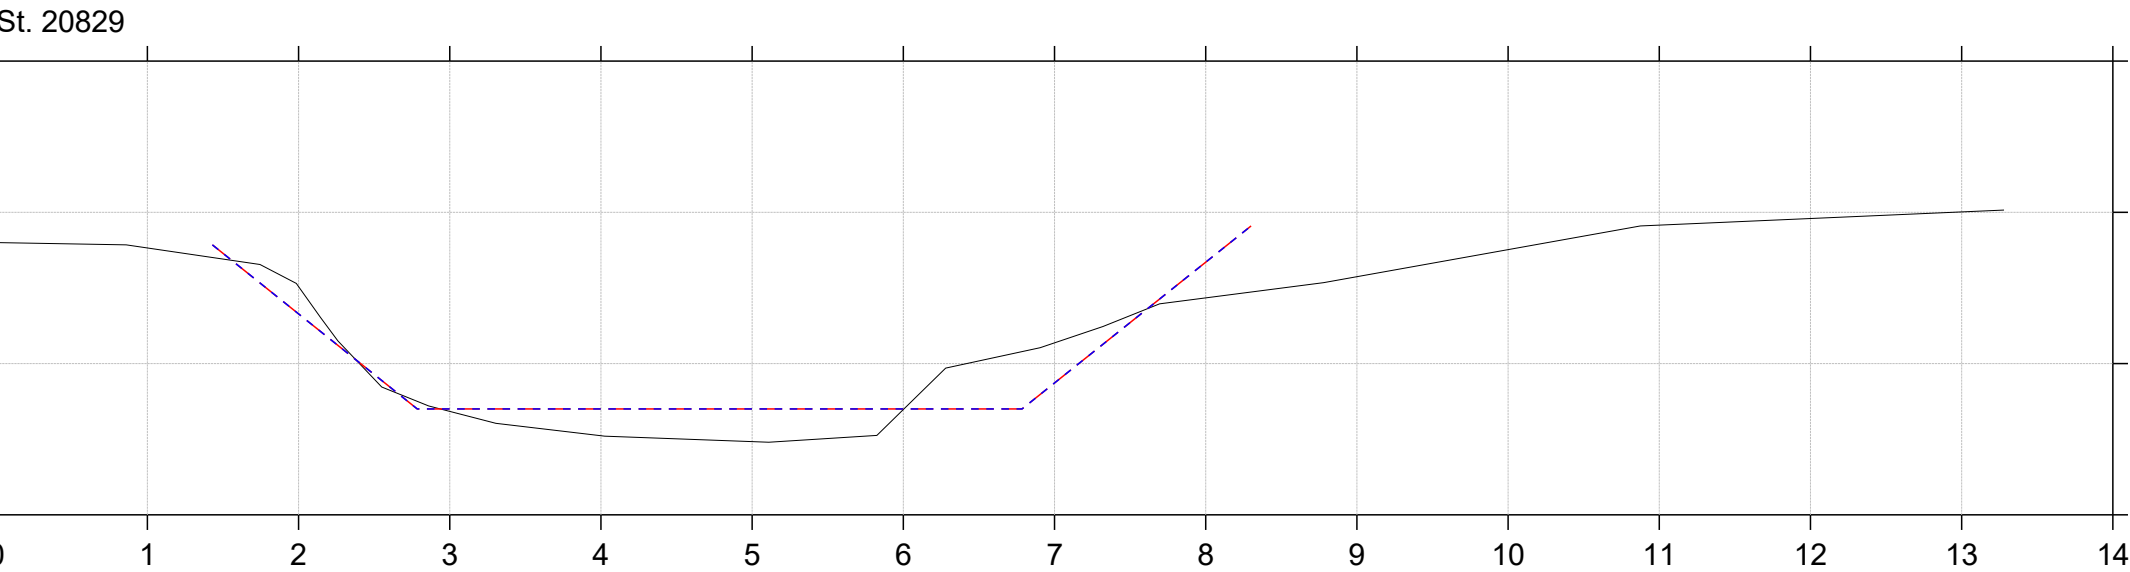


Regulativrevision 2025

Lodret akse : Kote i m DVR90, skala 1:50

Vandret akse : Afstand i m, skala 1:50

- Gældende dimensioner
- Nyt regulativ
- Regulativopmåling 2024

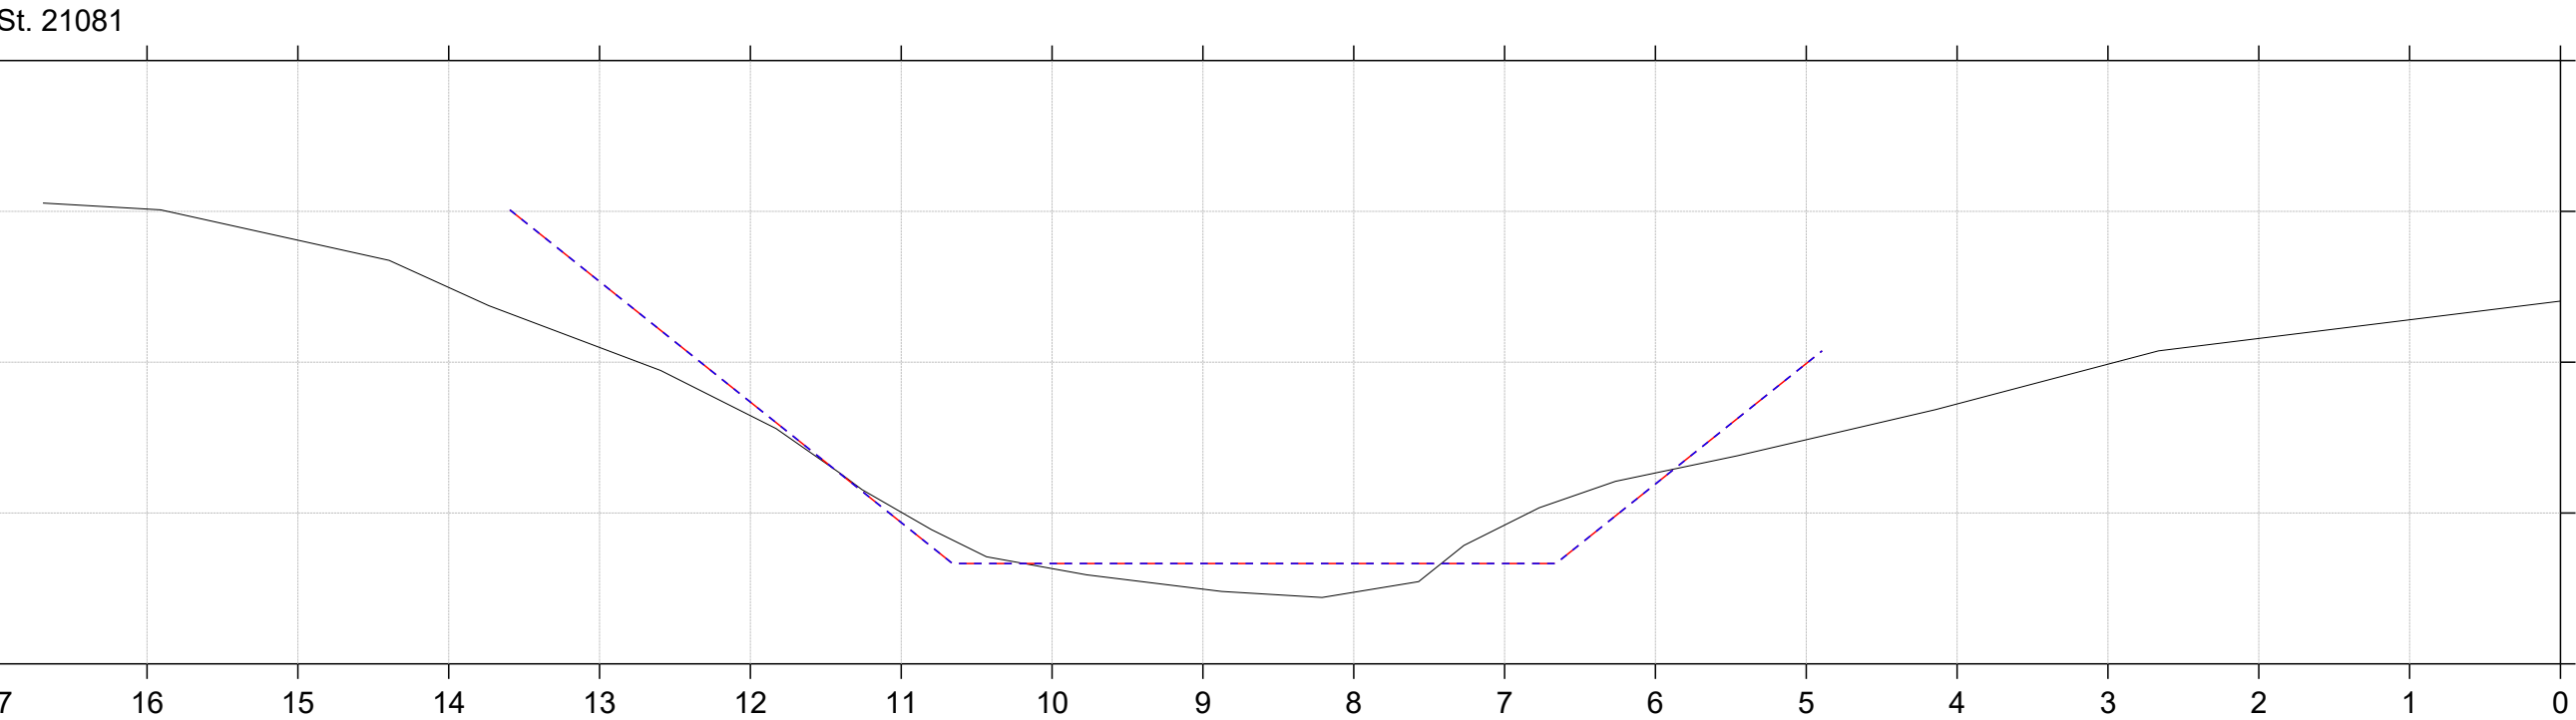
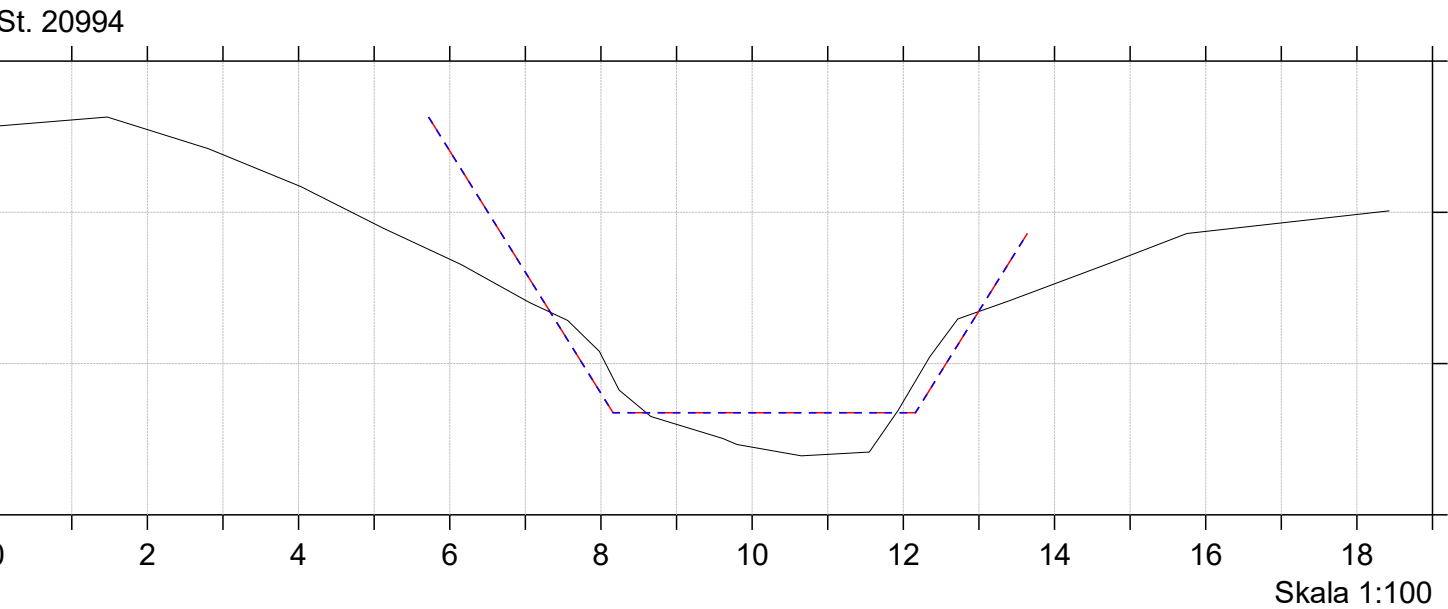


Regulativrevision 2025

Lodret akse : Kote i m DVR90, skala 1:50

Vandret akse : Afstand i m, skala 1:50

- Gældende dimensioner
- Nyt regulativ
- Regulativopmåling 2024

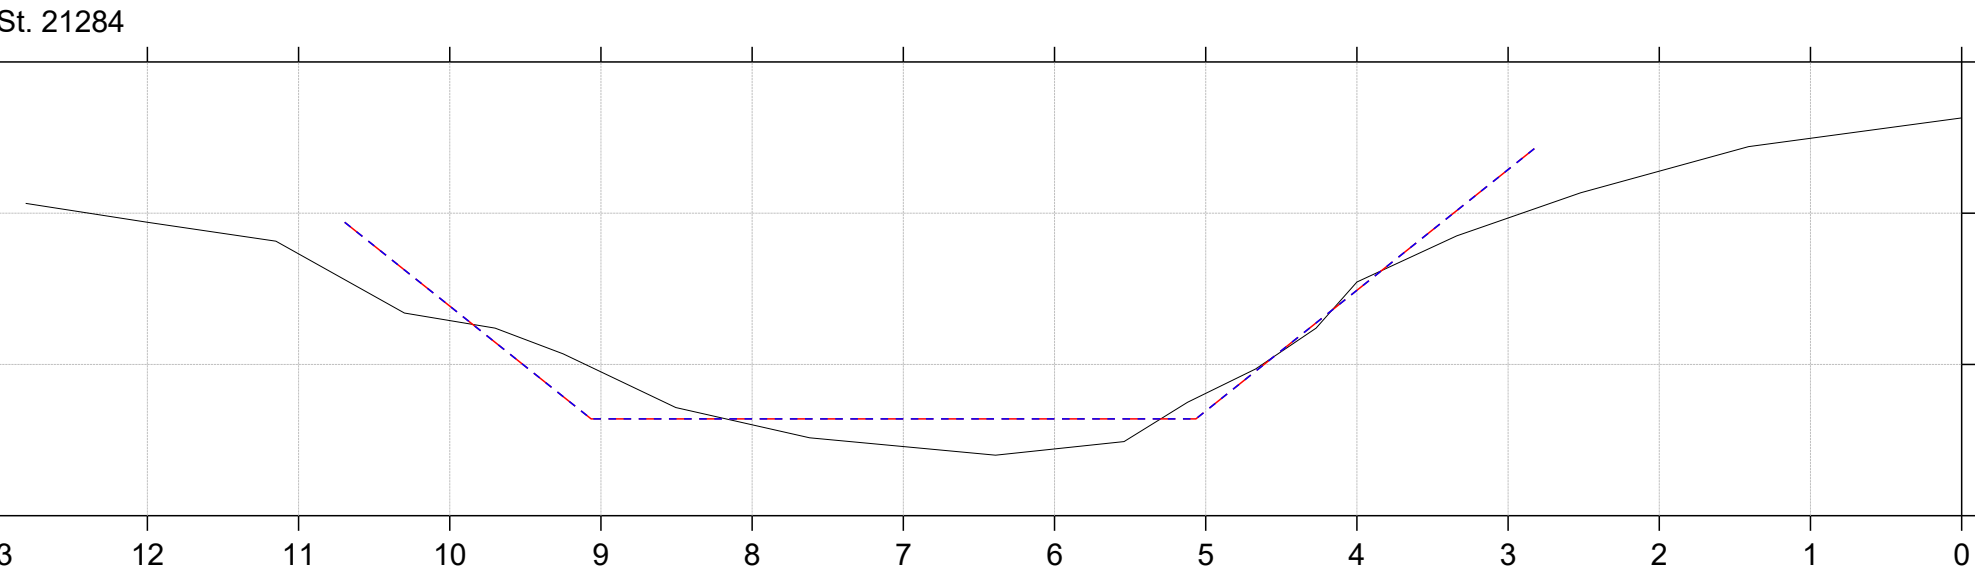
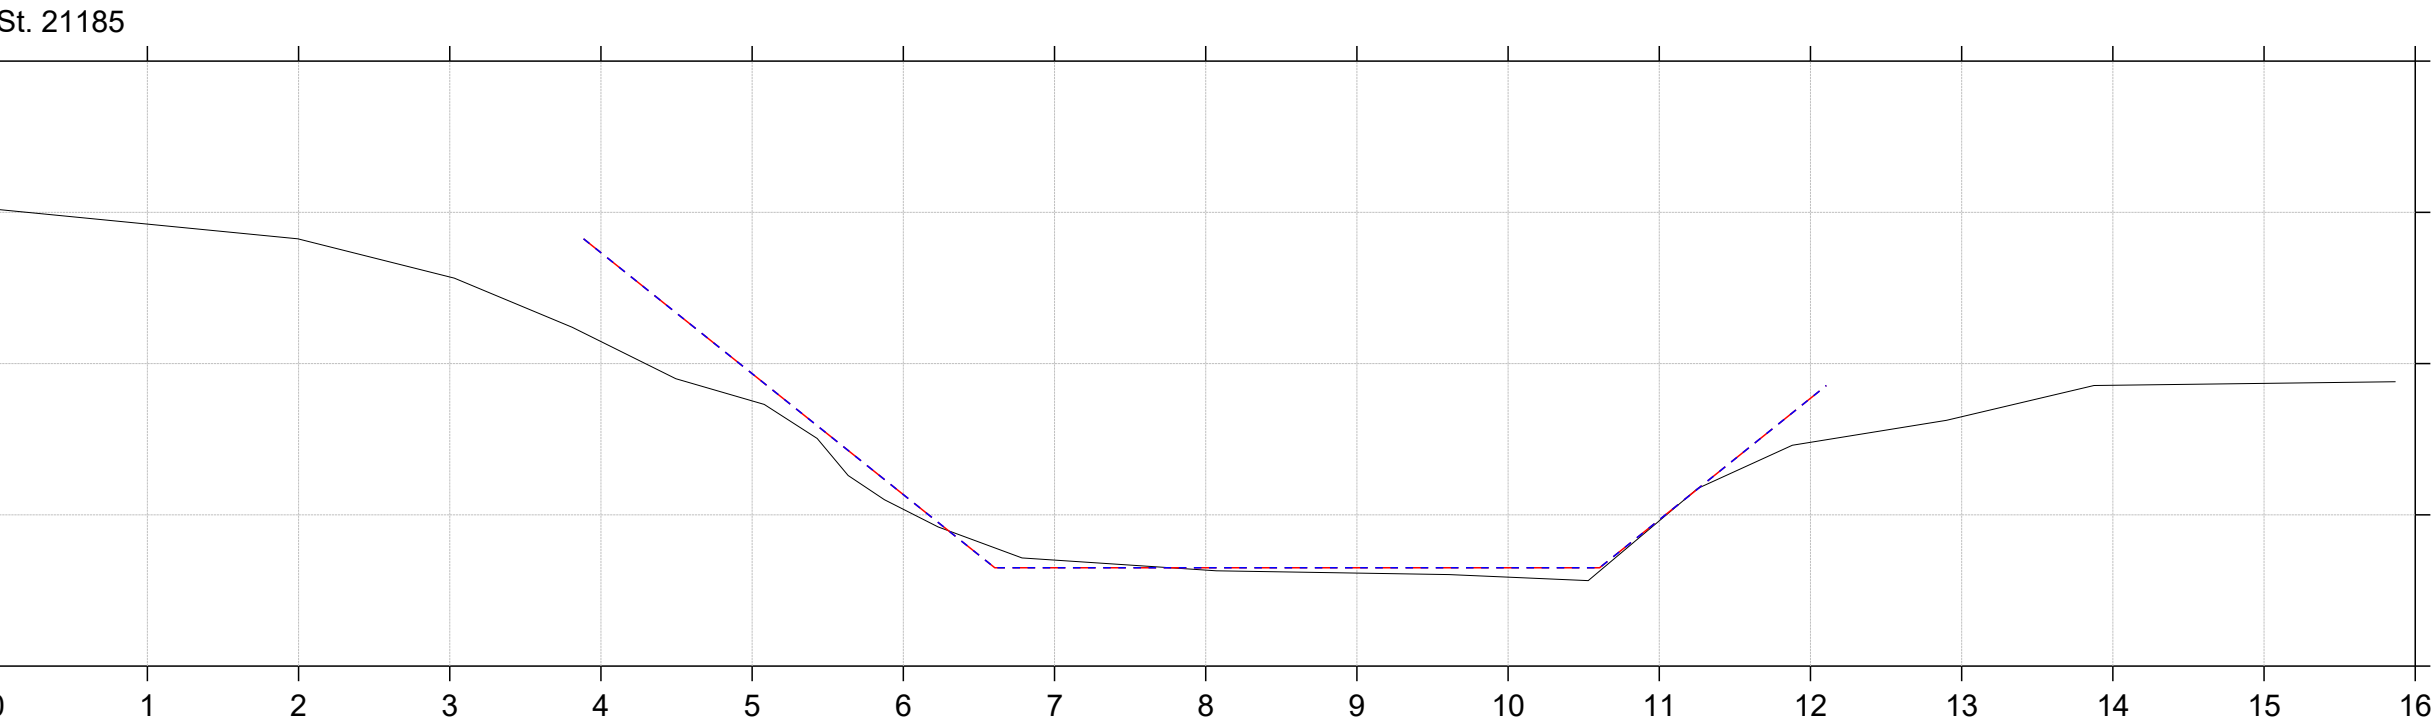


Regulativrevision 2025

Lodret akse : Kote i m DVR90, skala 1:50

Vandret akse : Afstand i m, skala 1:50

- Gældende dimensioner
- Nyt regulativ
- Regulativopmåling 2024

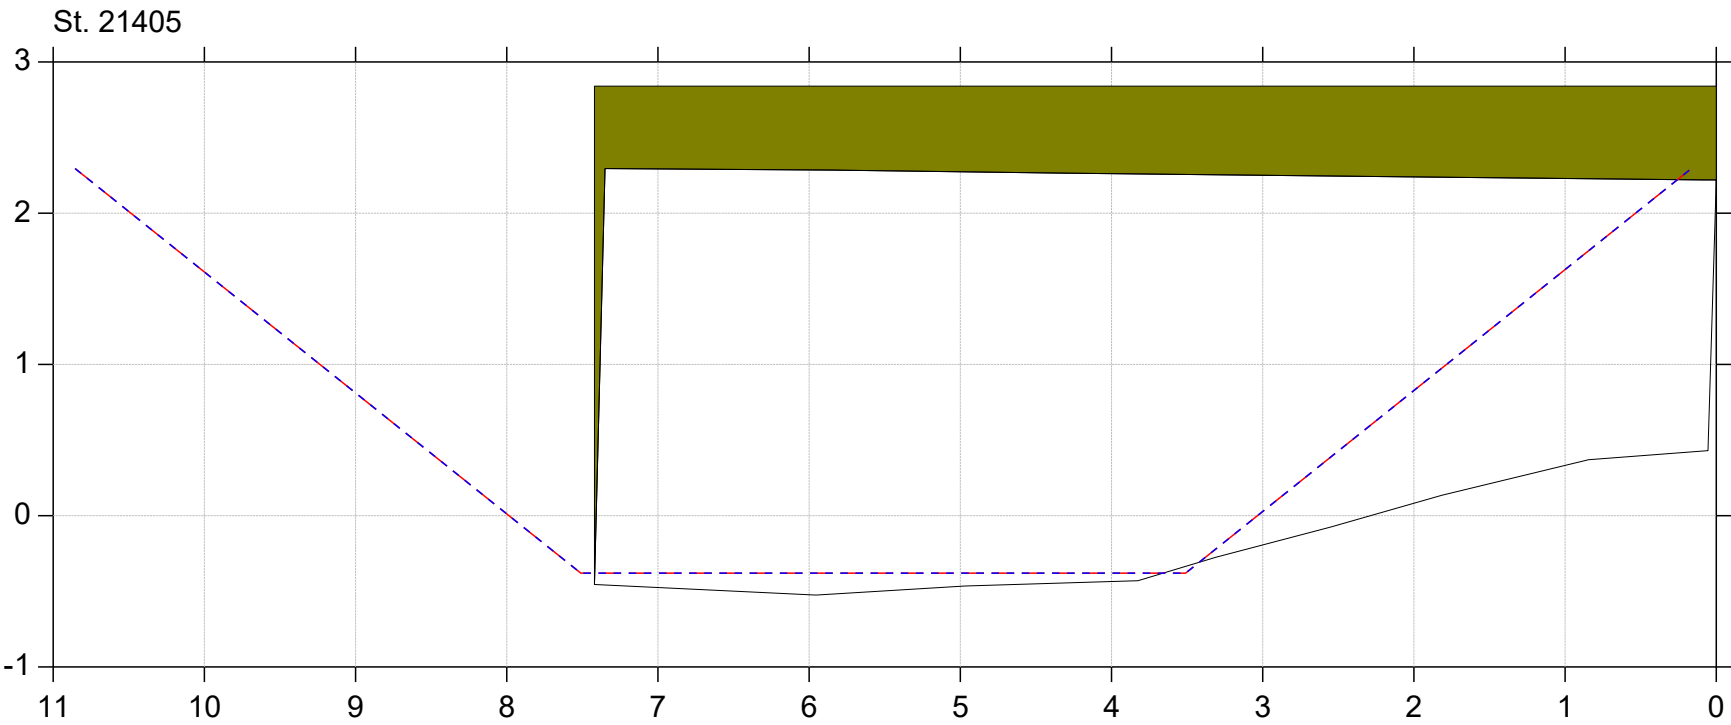
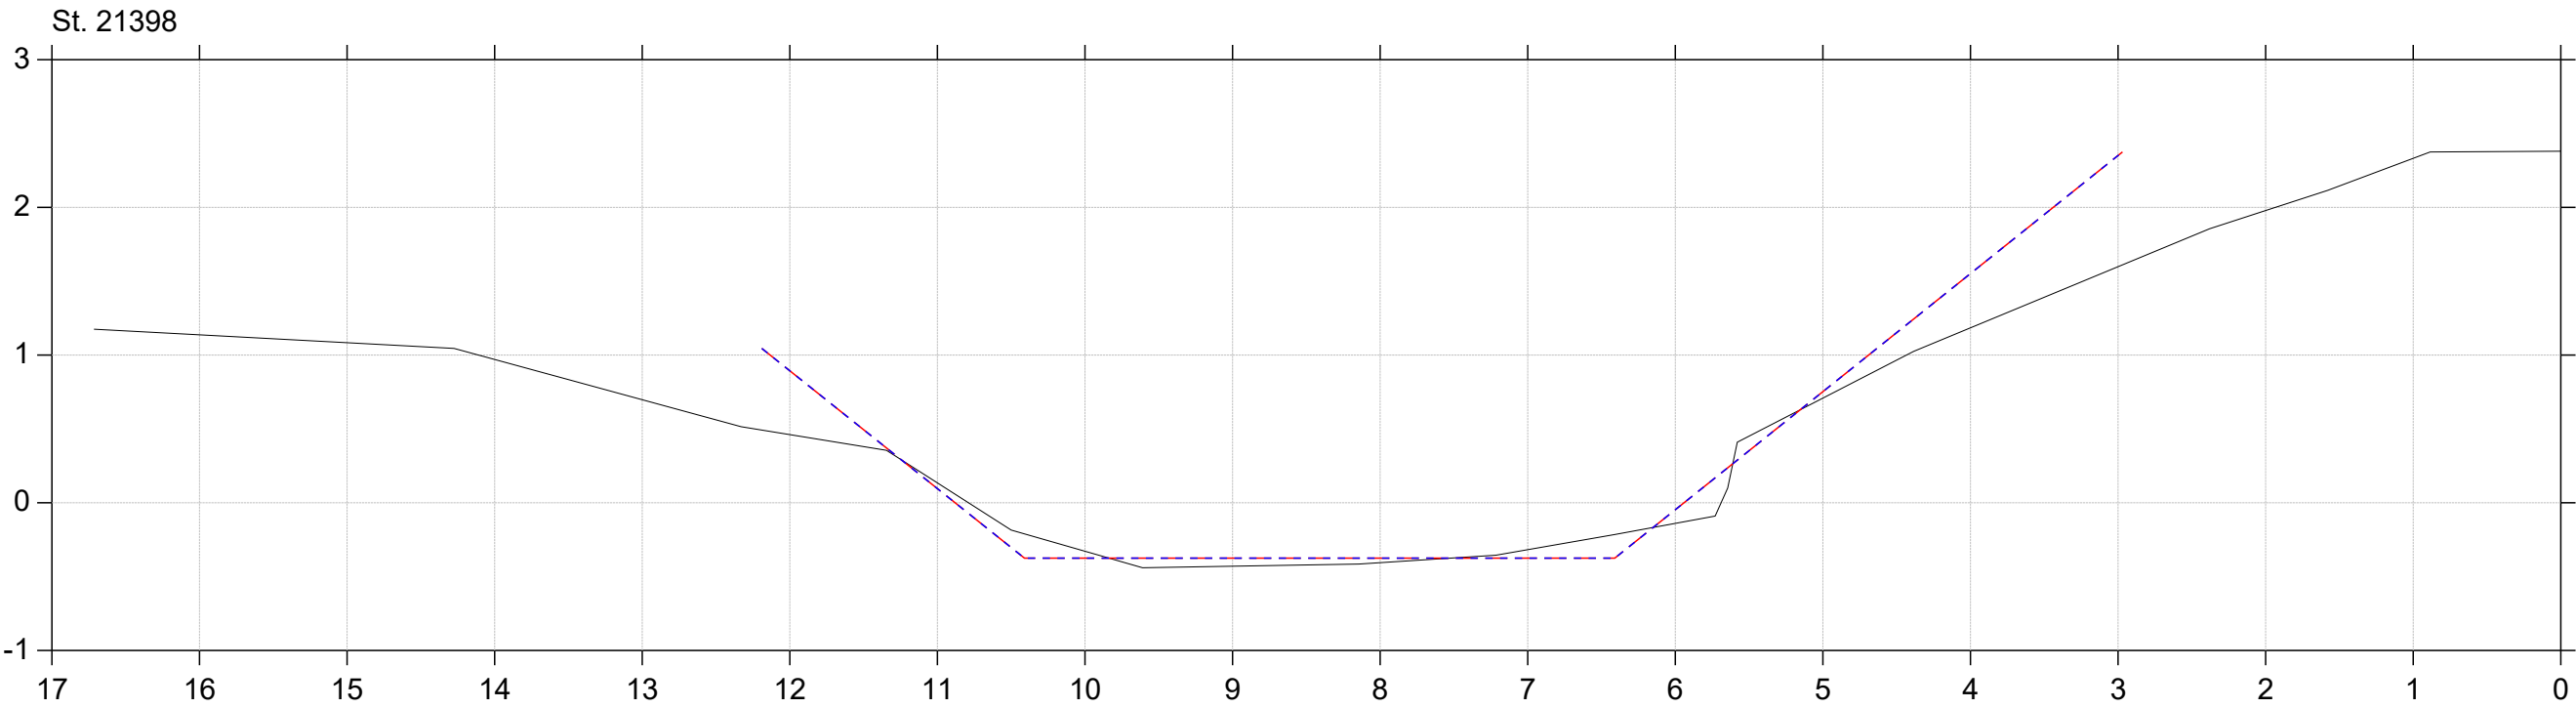


Regulativrevision 2025

Lodret akse : Kote i m DVR90, skala 1:50

Vandret akse : Afstand i m, skala 1:50

- Gældende dimensioner
- Nyt regulativ
- Regulativopmåling 2024

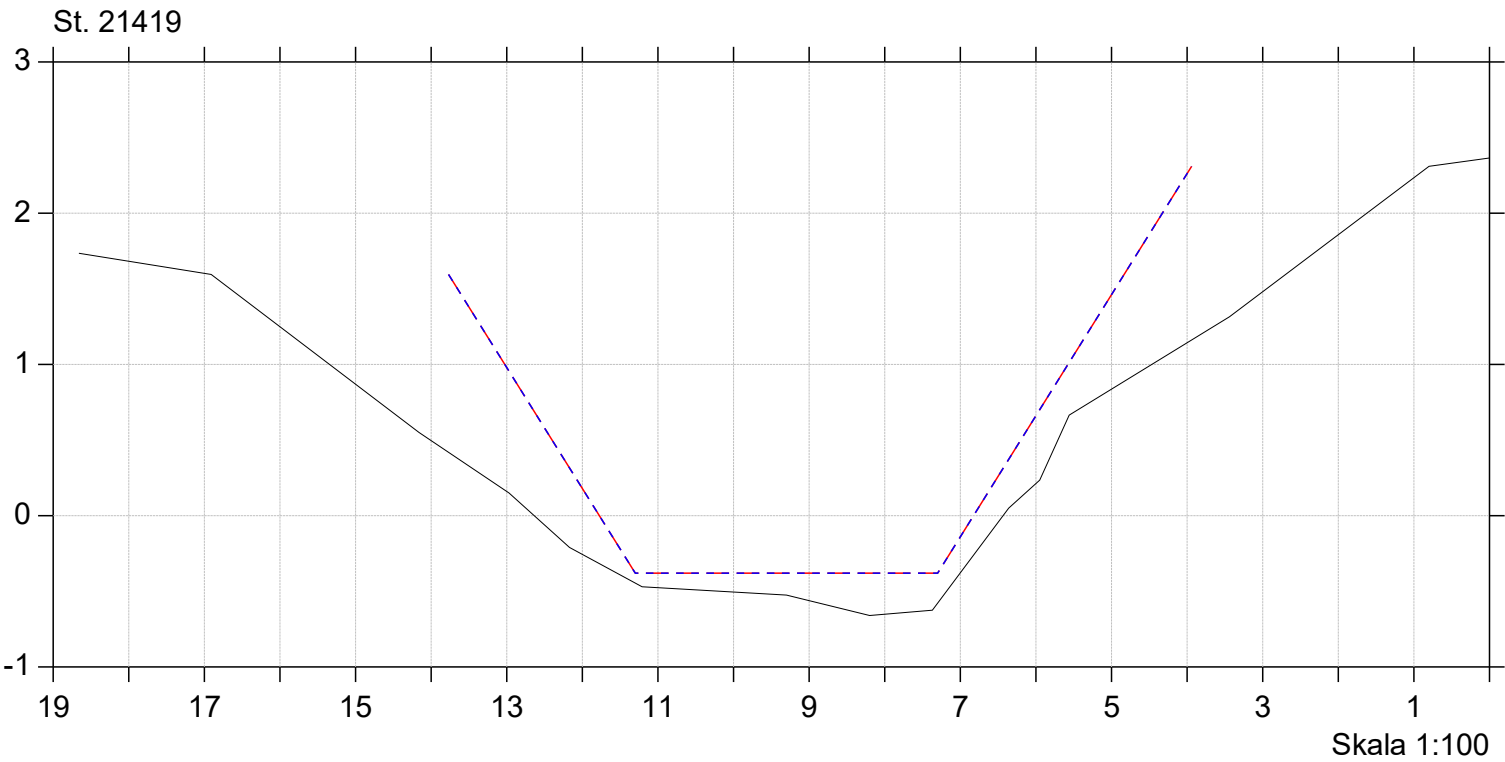
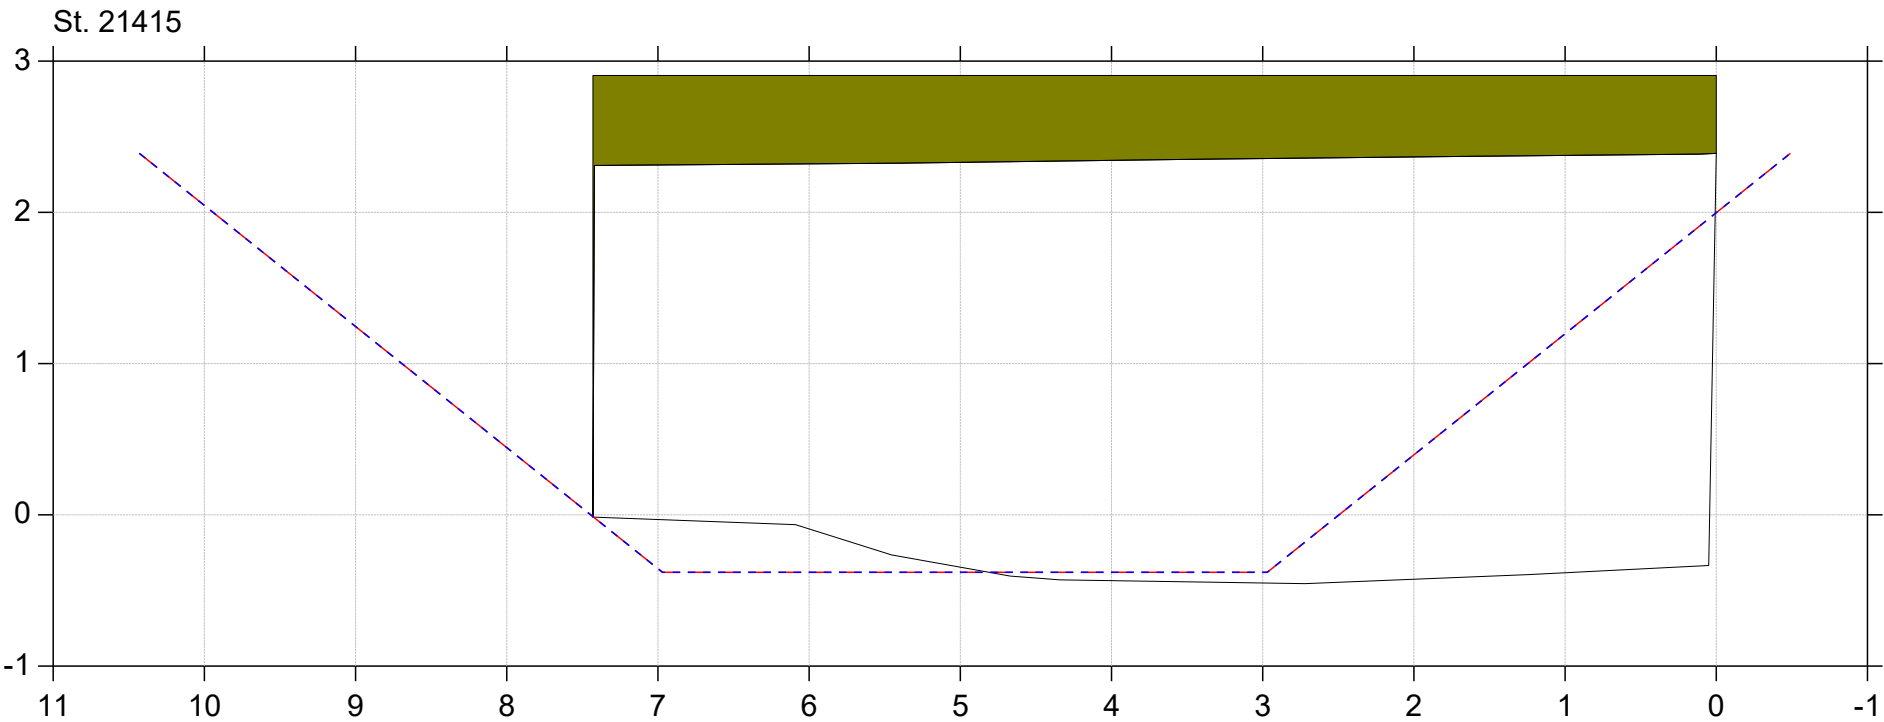


Regulativrevision 2025

Lodret akse : Kote i m DVR90, skala 1:50

Vandret akse : Afstand i m, skala 1:50

- Gældende dimensioner
- Nyt regulativ
- Regulativopmåling 2024

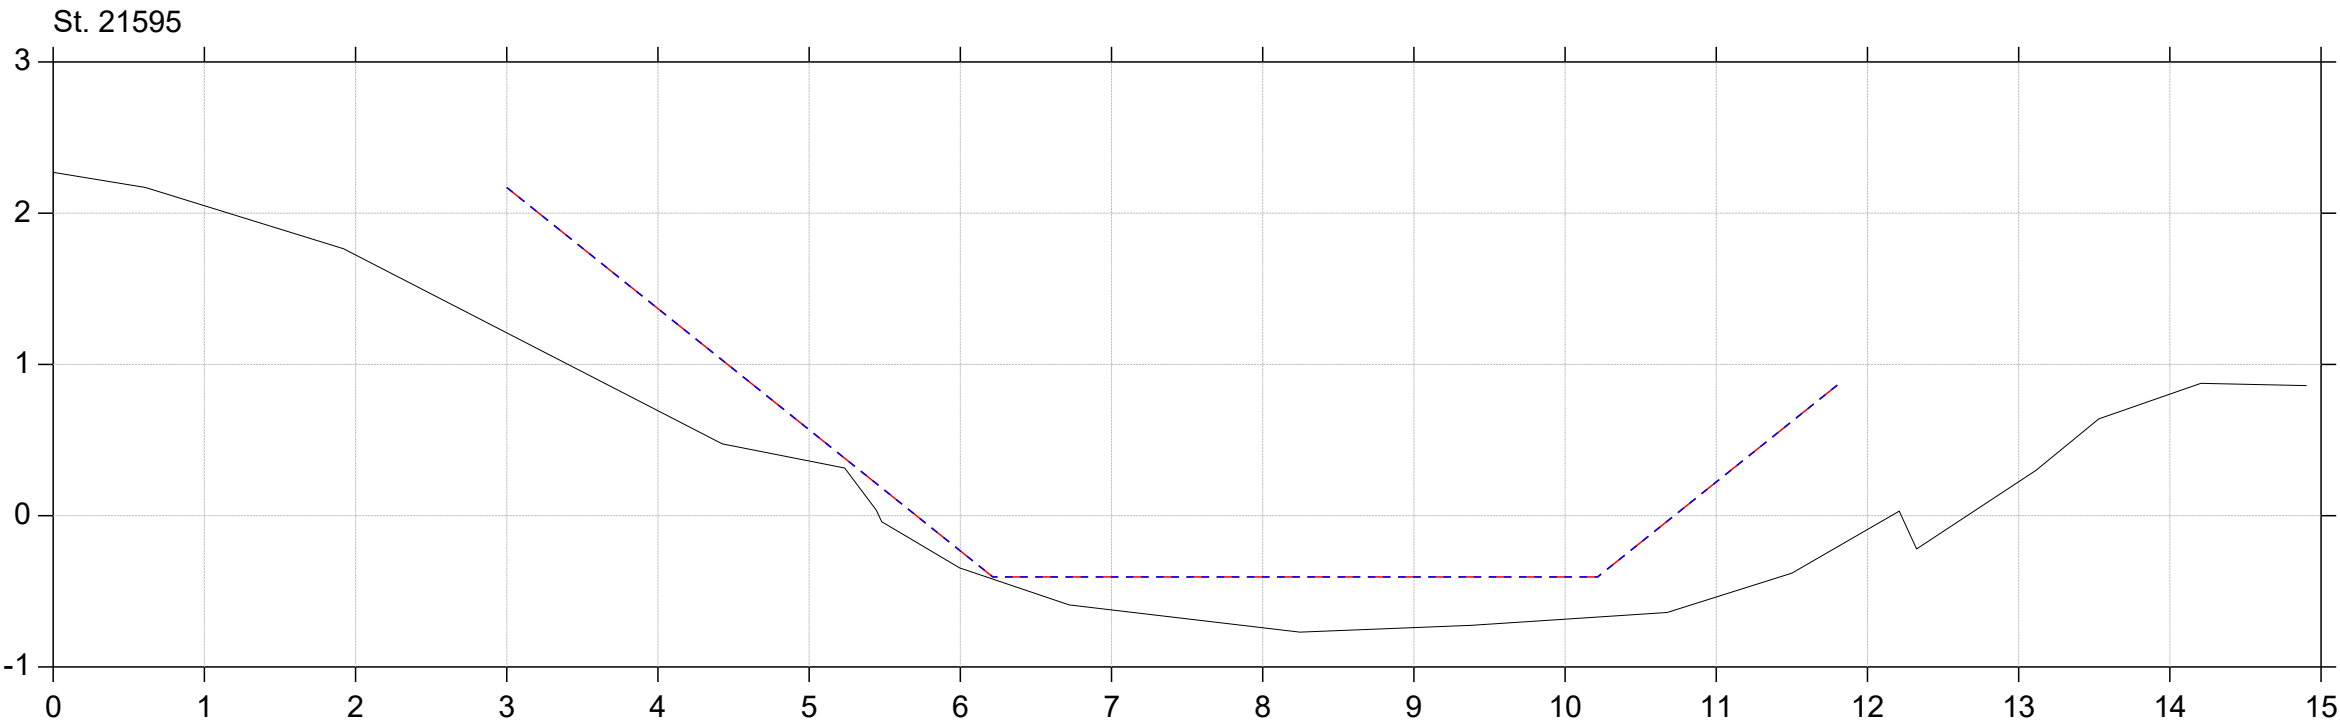
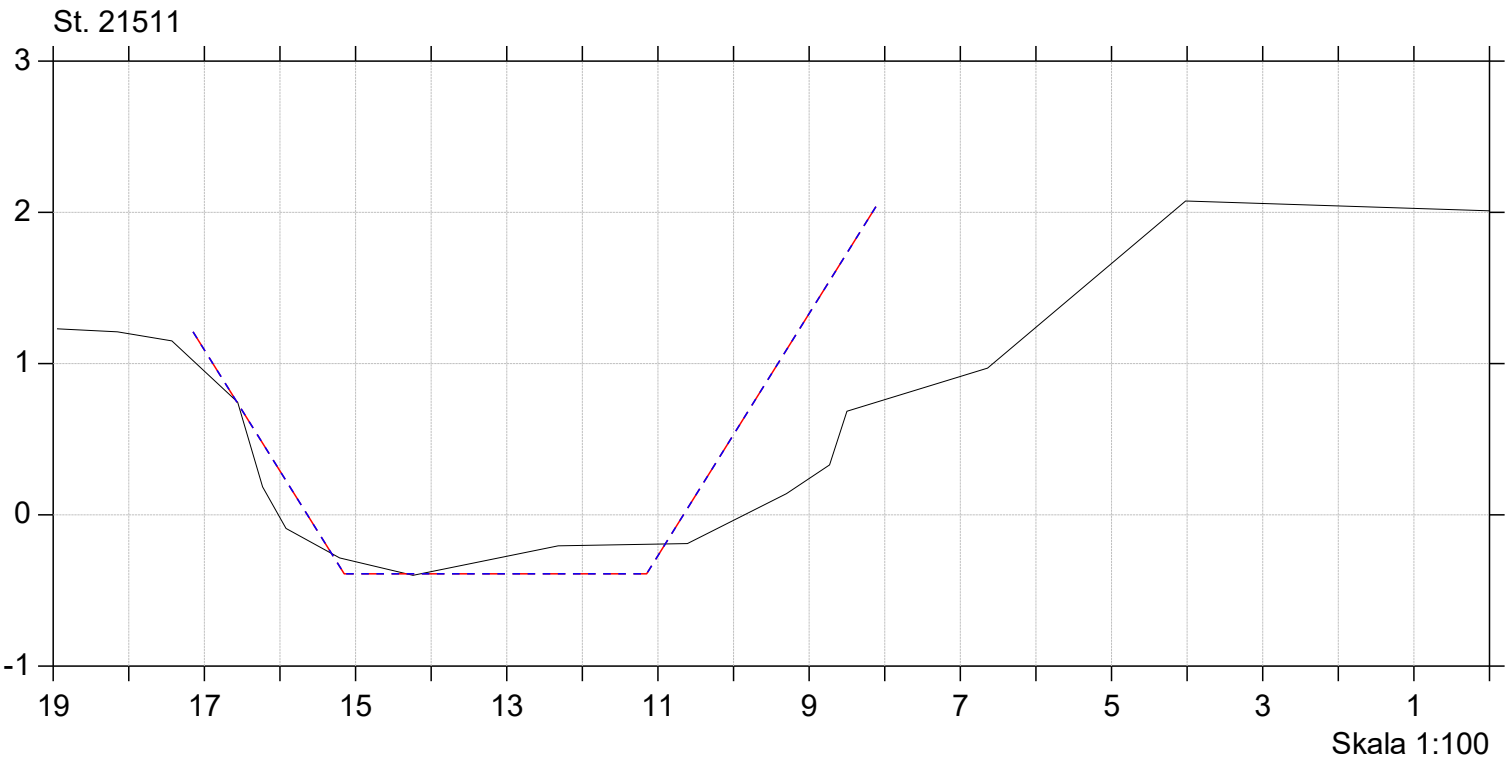


Regulativrevision 2025

Lodret akse : Kote i m DVR90, skala 1:50

Vandret akse : Afstand i m, skala 1:50

- Gældende dimensioner
- Nyt regulativ
- Regulativopmåling 2024

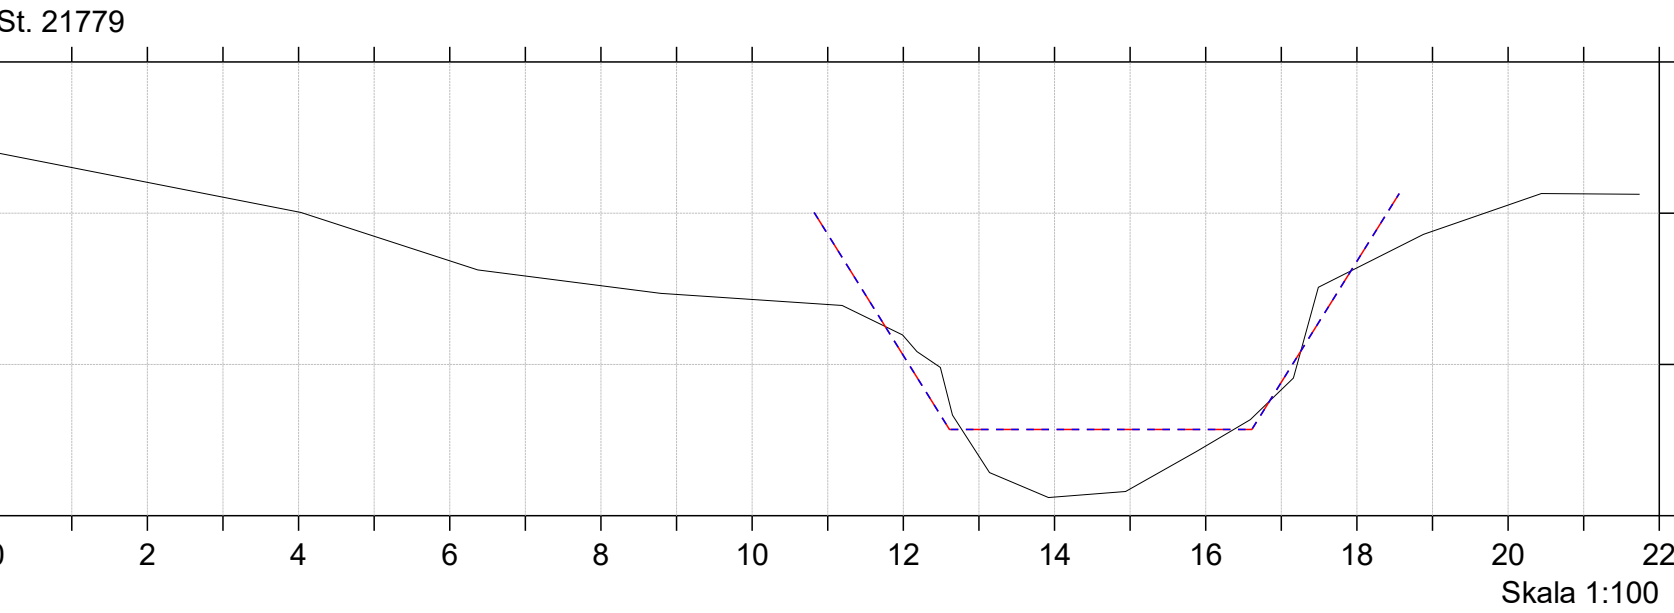
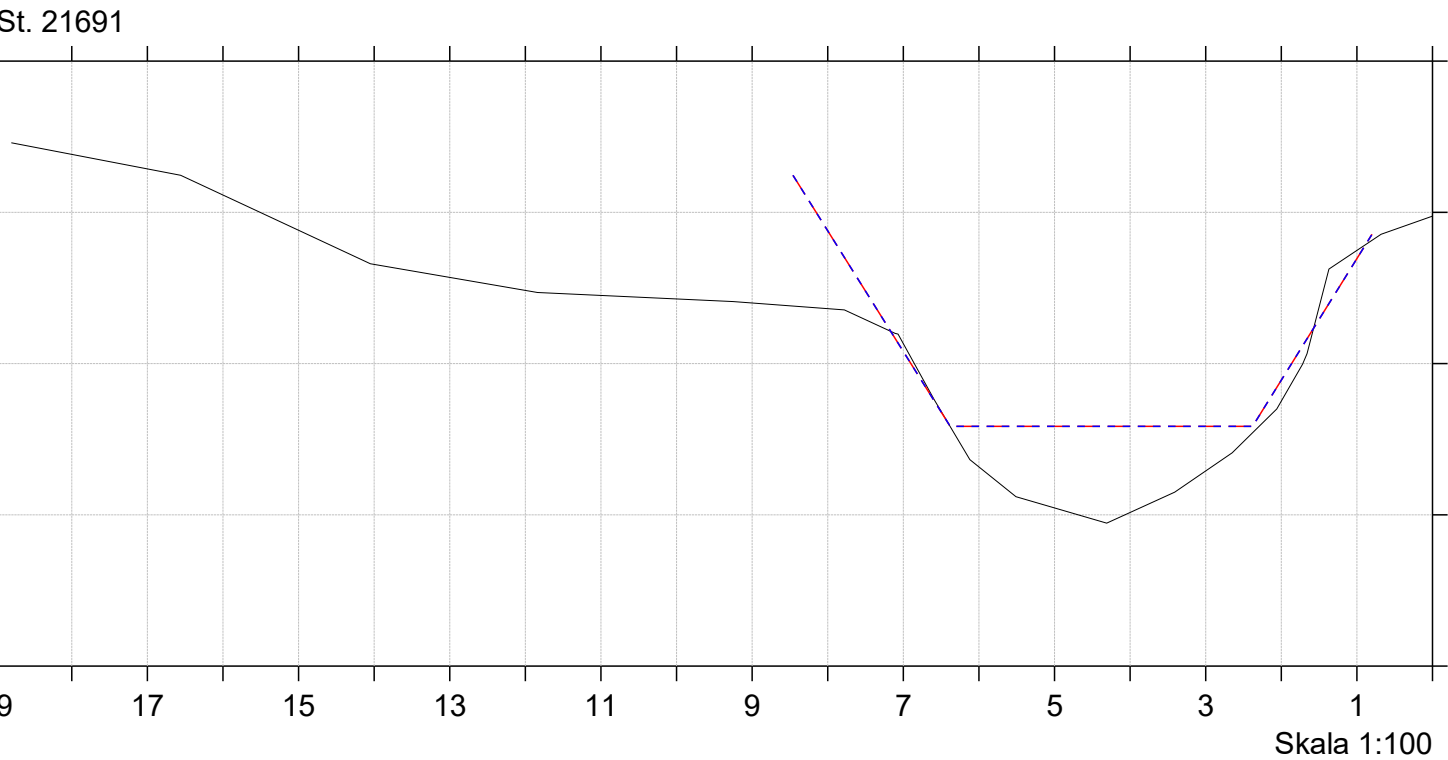


Regulativrevision 2025

Lodret akse : Kote i m DVR90, skala 1:50

Vandret akse : Afstand i m, skala 1:50

- Gældende dimensioner
- Nyt regulativ
- Regulativopmåling 2024

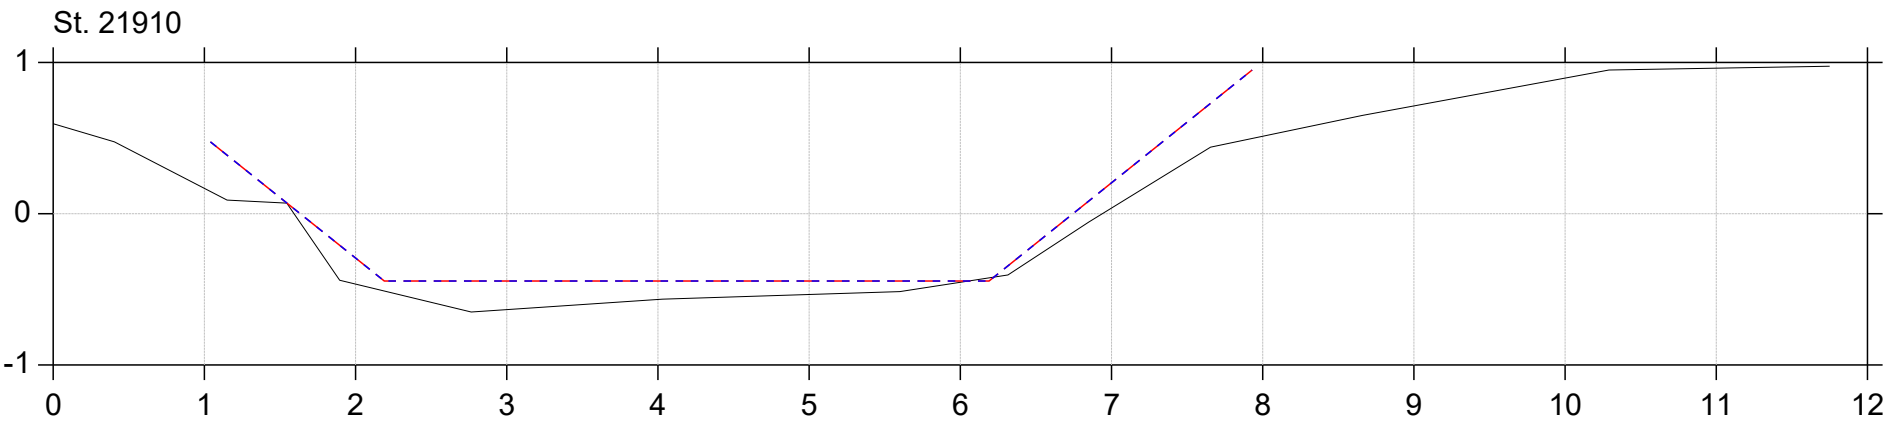
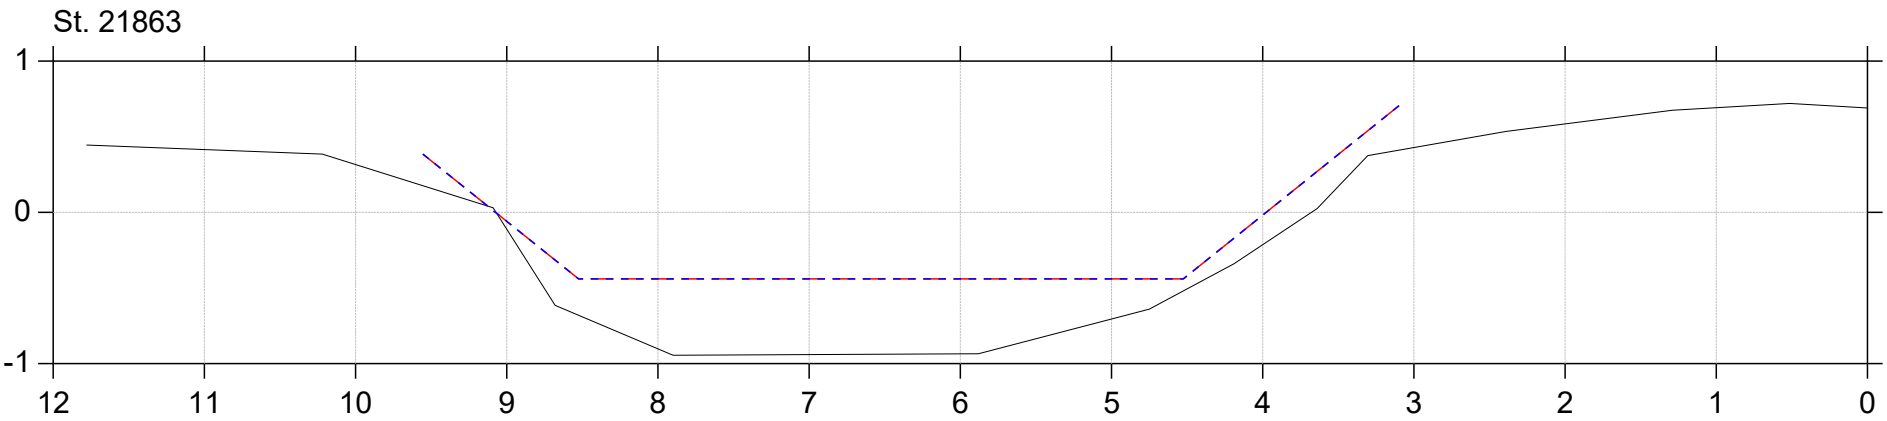


Regulativrevision 2025

Lodret akse : Kote i m DVR90, skala 1:50

Vandret akse : Afstand i m, skala 1:50

- Gældende dimensioner
- Nyt regulativ
- Regulativopmåling 2024

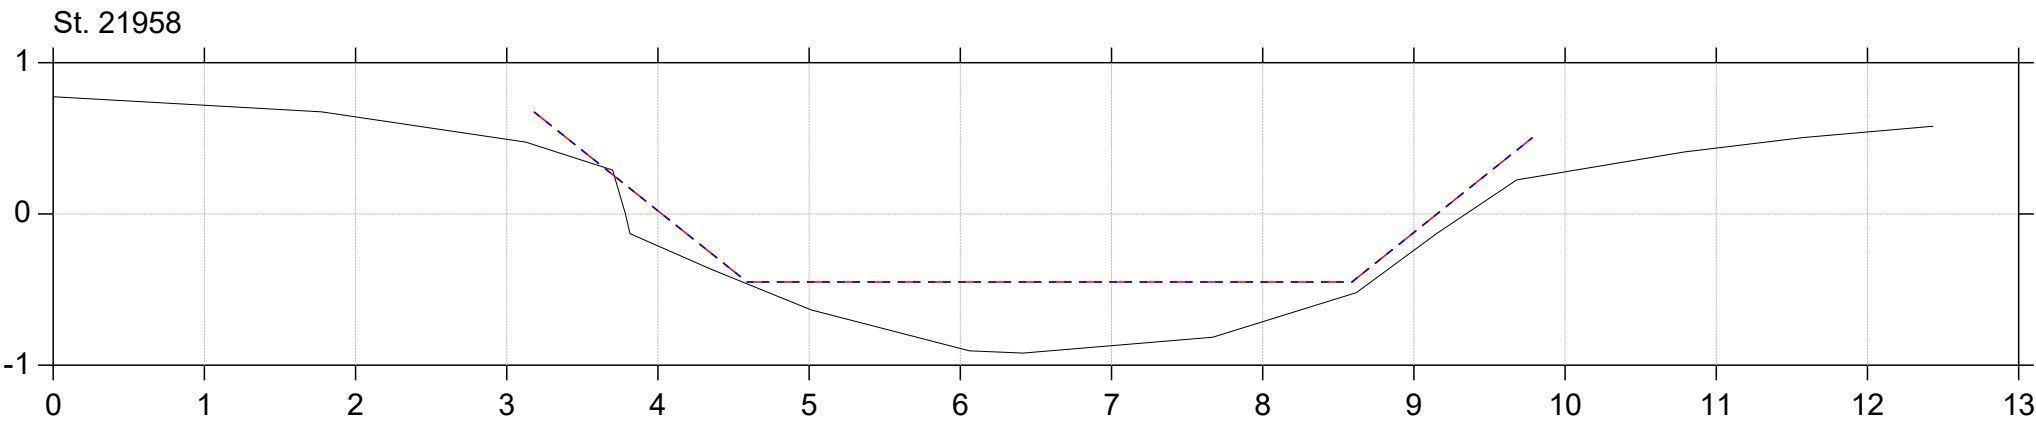
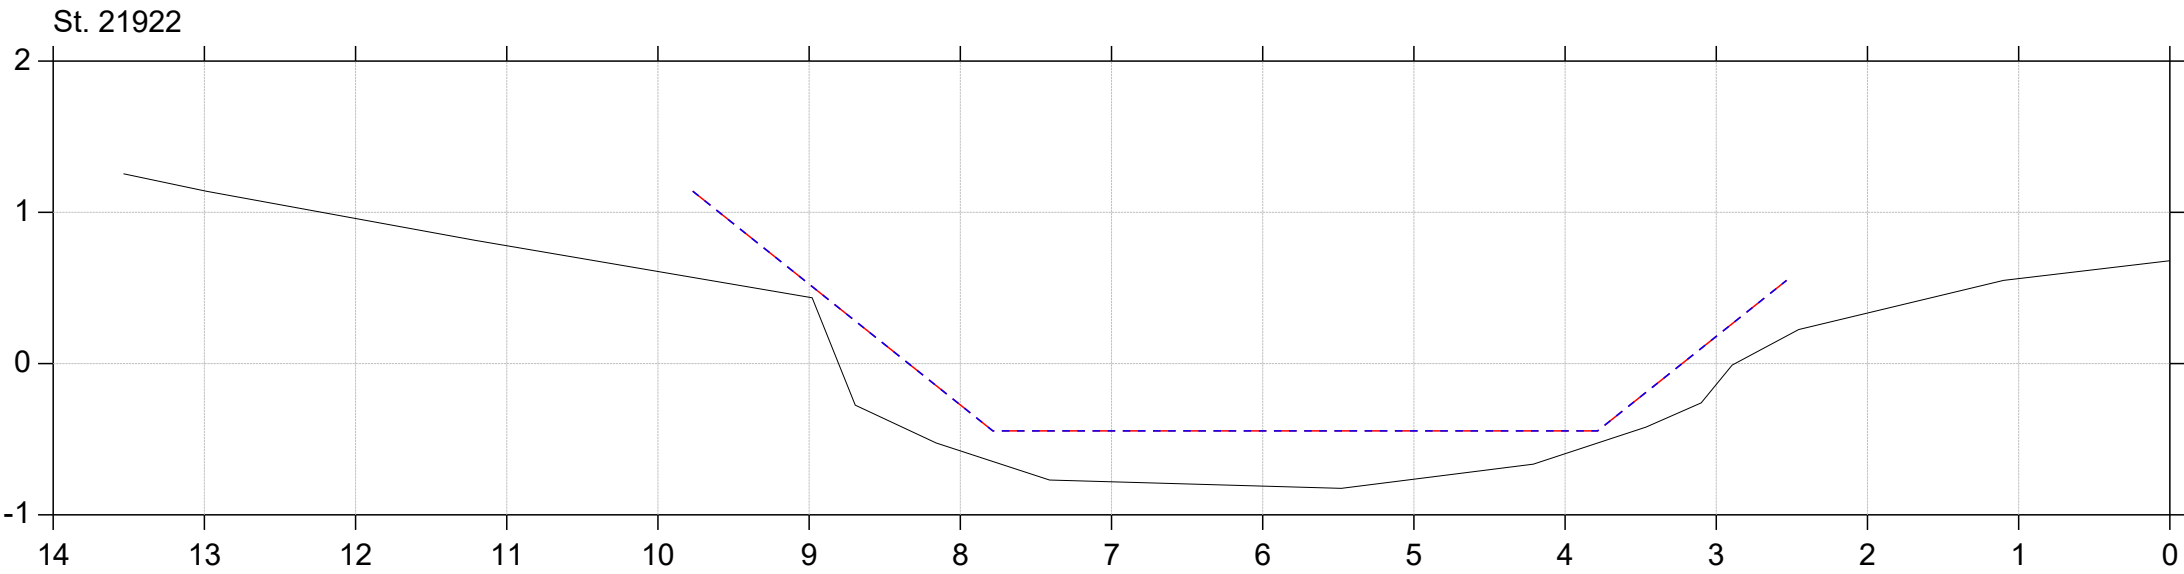


Regulativrevision 2025

Lodret akse : Kote i m DVR90, skala 1:50

Vandret akse : Afstand i m, skala 1:50

- Gældende dimensioner
- Nyt regulativ
- Regulativopmåling 2024

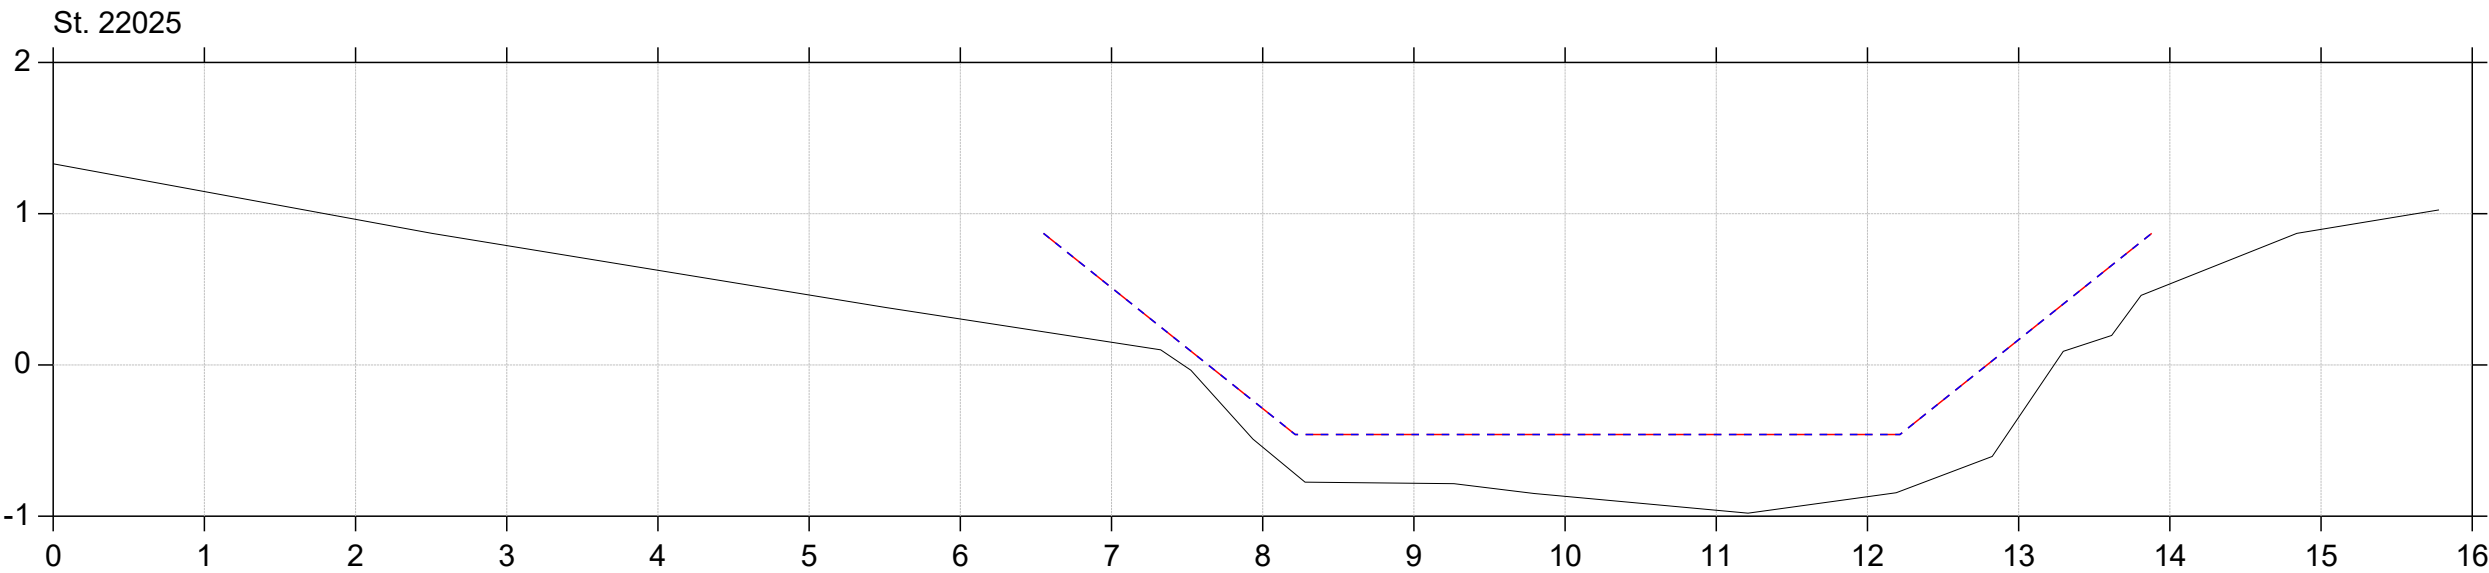
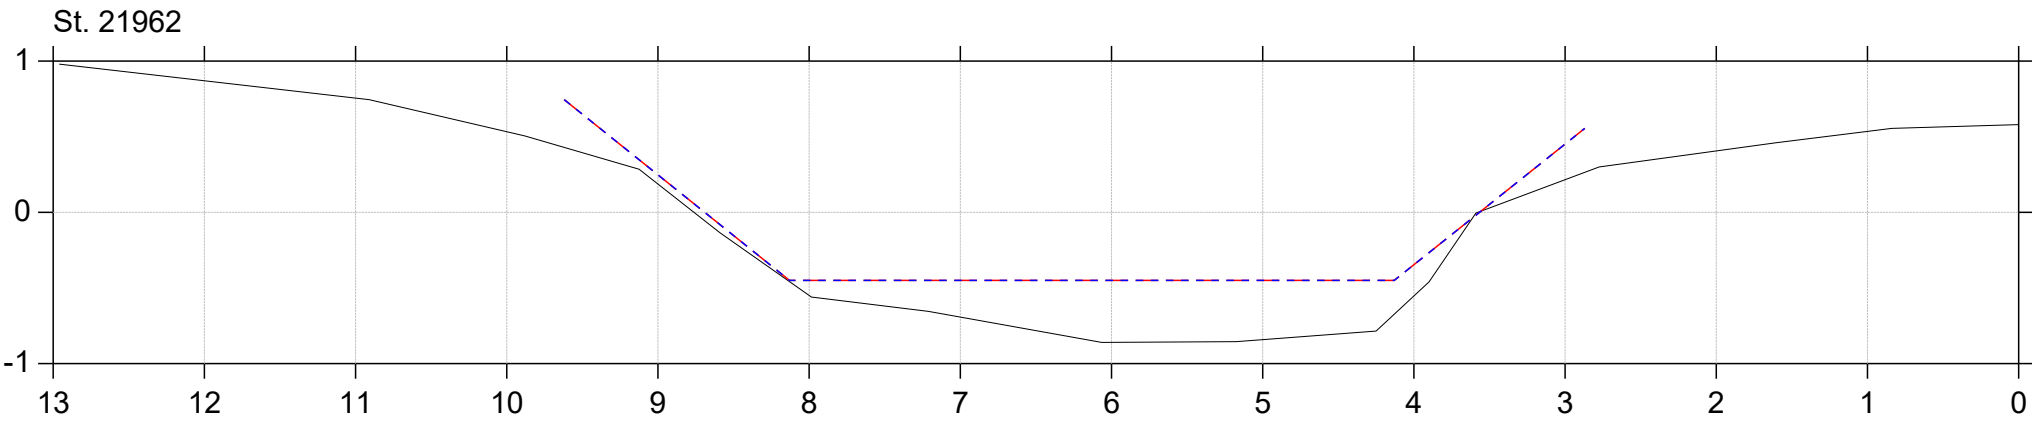


Regulativrevision 2025

Lodret akse : Kote i m DVR90, skala 1:50

Vandret akse : Afstand i m, skala 1:50

- Gældende dimensioner
- Nyt regulativ
- Regulativopmåling 2024

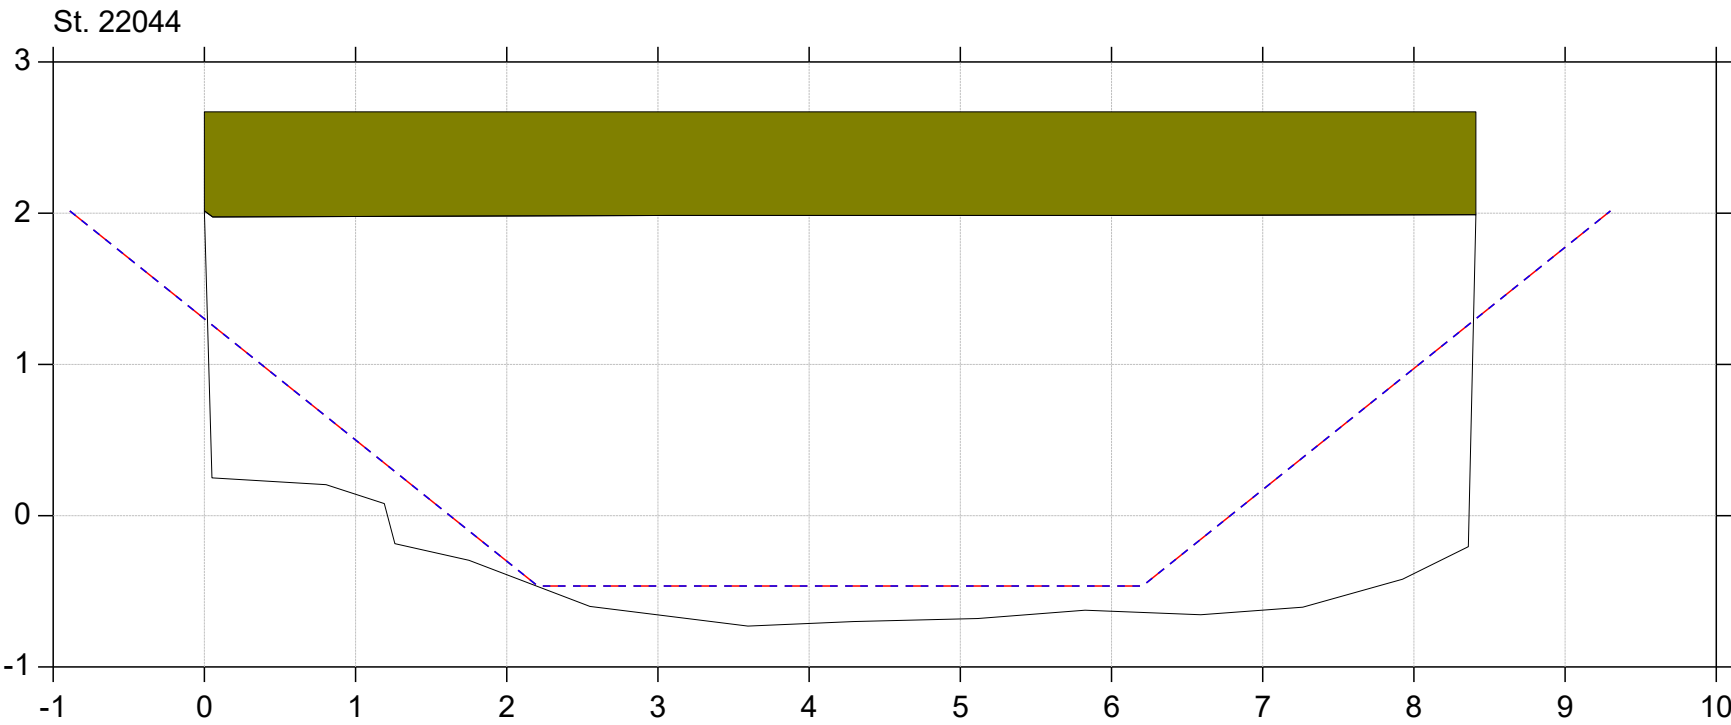
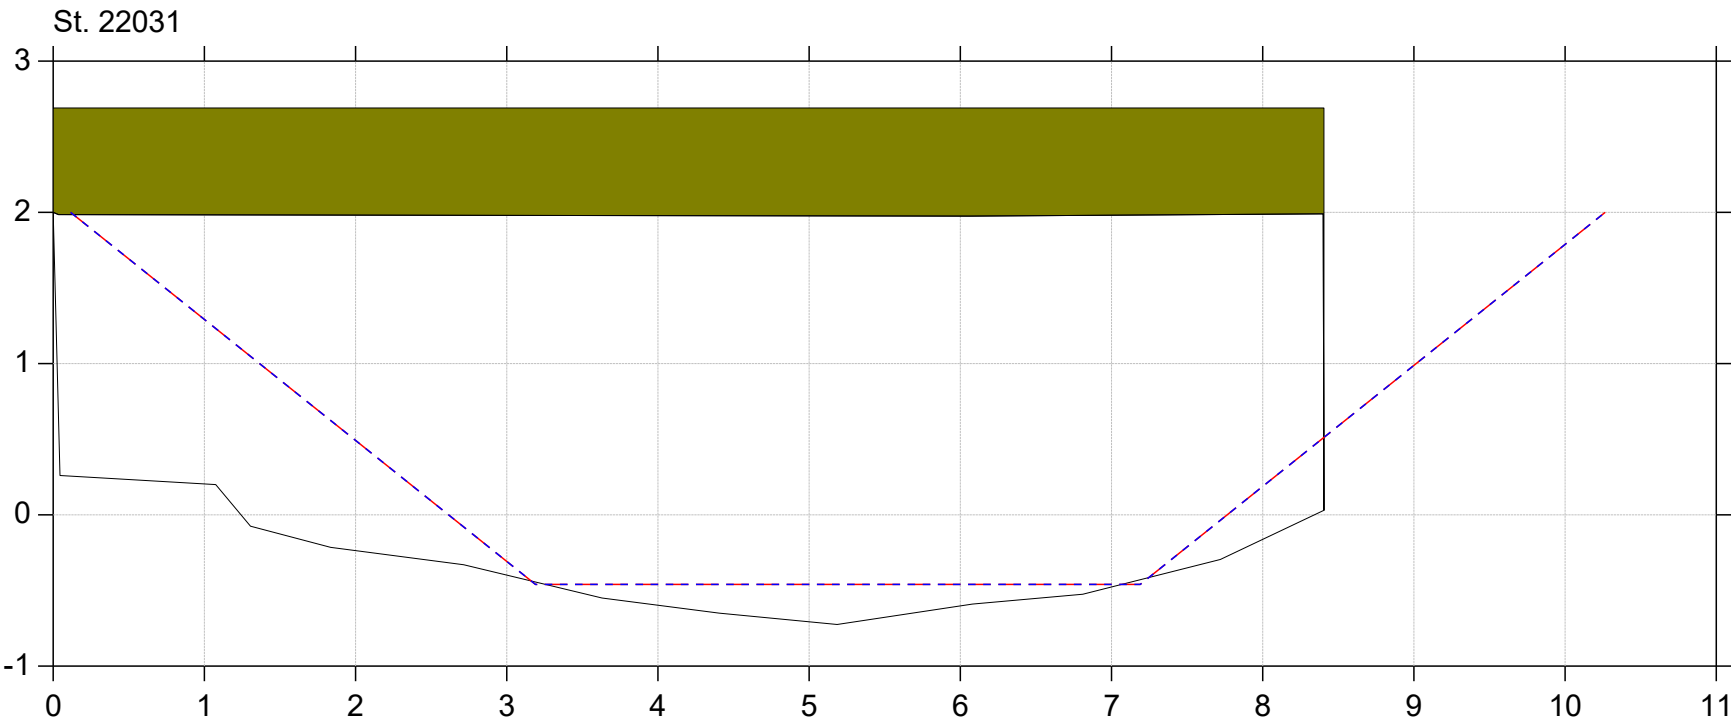


Regulativrevision 2025

Lodret akse : Kote i m DVR90, skala 1:50

Vandret akse : Afstand i m, skala 1:50

- Gældende dimensioner
- Nyt regulativ
- Regulativopmåling 2024

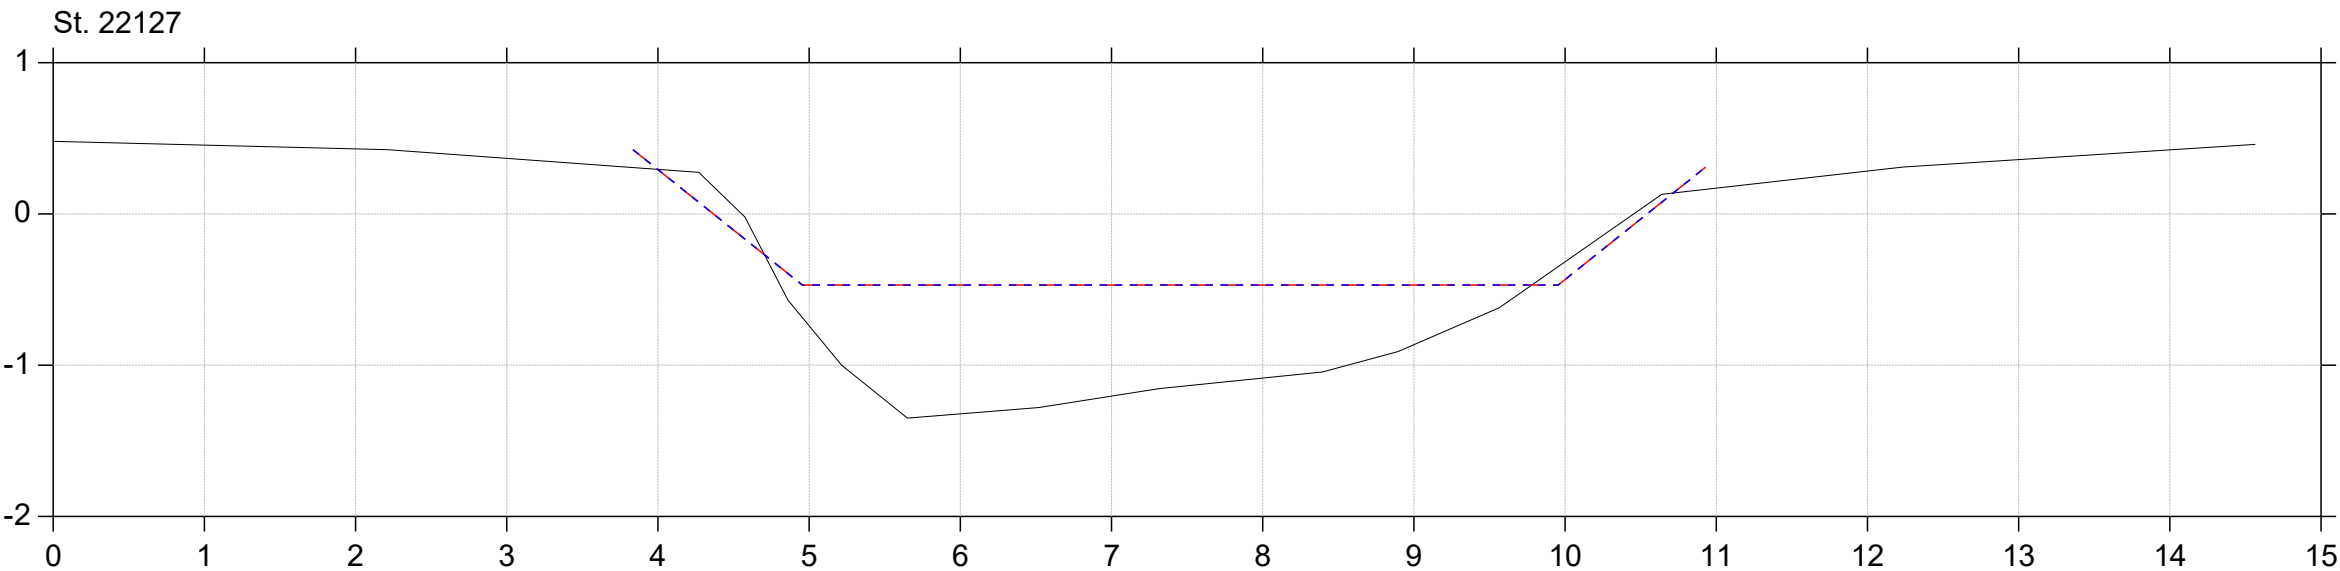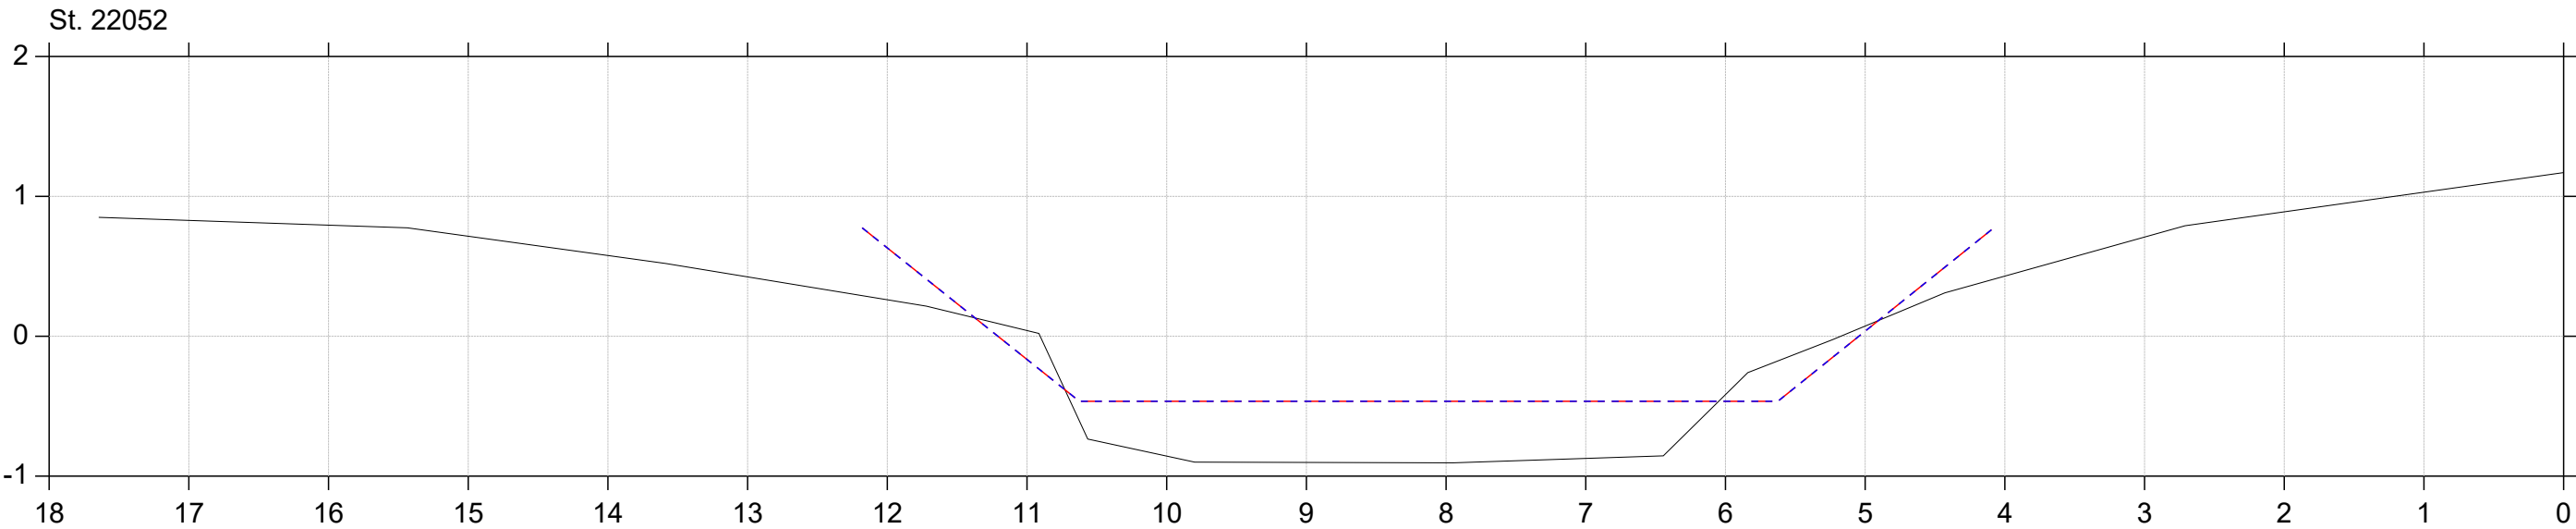

Regulativrevision 2025

Lodret akse : Kote i m DVR90, skala 1:50

Vandret akse : Afstand i m, skala 1:50

- Gældende dimensioner
- Nyt regulativ
- Regulativopmåling 2024

